



CITY OF FARMINGTON

BOUNDLESS JOURNEY ADVENTURE PARK - PHASE 2

312 E. APACHE STREET
FARMINGTON, NM 87401

JANUARY 13, 2026

100% FOR CONSTRUCTION DOCUMENTS

DRAWING INDEX:

1. G001	COVER SHEET	41. LI103	IRRIGATION PLAN
2. LD100	OVERALL DEMOLITION PLAN	42. LI104	IRRIGATION PLAN
3. LD101	DEMOLITION PLAN	43. LI105	IRRIGATION PLAN
4. LD102	DEMOLITION PLAN	44. LI501	IRRIGATION DETAILS
5. LD103	DEMOLITION PLAN	45. LP100	OVERALL PLANTING PLAN
6. LD104	DEMOLITION PLAN	46. LP101	PLANTING PLAN
7. LD105	DEMOLITION PLAN	47. LP102	PLANTING PLAN
8. LG100	OVERALL GRADING PLAN	48. LP103	PLANTING PLAN
9. LG101	LANDSCAPE GRADING PLAN	49. LP104	PLANTING PLAN
10. LG102	LANDSCAPE GRADING PLAN	50. LP105	PLANTING PLAN
11. LG103	LANDSCAPE GRADING PLAN	51. LP501	PLANTING DETAILS
12. LG104	LANDSCAPE GRADING PLAN	52. LP601	FULL PLANT SCHEDULE
13. LG105	LANDSCAPE GRADING PLAN	53. ES100	ELECTRICAL SITE PLAN
14. LS100	OVERALL CONSTRUCTION PLAN	54. ES601	ELECTRICAL ONE-LINE SCHEDULES
15. LS101	CONSTRUCTION PLAN	55. ES602	ELECTRICAL SCHEDULES, DETAILS, AND NOTES
16. LS102	CONSTRUCTION PLAN		
17. LS103	CONSTRUCTION PLAN		
18. LS104	CONSTRUCTION PLAN		
19. LS105	CONSTRUCTION PLAN		
20. LS200	OVERALL SURFACE TREATMENT PLAN		
21. LS201	SURFACE TREATMENT PLAN		
22. LS202	SURFACE TREATMENT PLAN		
23. LS203	SURFACE TREATMENT PLAN		
24. LS204	SURFACE TREATMENT PLAN		
25. LS205	SURFACE TREATMENT PLAN		
26. LS501	CONSTRUCTION DETAILS		
27. LS502	CONSTRUCTION DETAILS		
28. LS503	CONSTRUCTION DETAILS		
29. LS504	CONSTRUCTION DETAILS		
30. LS505	CONSTRUCTION DETAILS		
31. LS506	CONSTRUCTION DETAILS		
32. LS507	CONSTRUCTION DETAILS		
33. LS508	CONSTRUCTION DETAILS		
34. LS509	CONSTRUCTION DETAILS		
35. LS510	CONSTRUCTION DETAILS		
36. LS511	CONSTRUCTION DETAILS		
37. LS512	CONSTRUCTION DETAILS		
38. LI100	OVERALL IRRIGATION PLAN		
39. LI101	IRRIGATION PLAN		
40. LI102	IRRIGATION PLAN		

DESIGN TEAM:
LANDSCAPE ARCHITECT

PLAND COLLABORATIVE
600 1ST ST NW, SUITE 100
ALBUQUERQUE, NM 87102
505-268-2266 PH | 505-265-9637 FX
ATTN: GREG MILLER

MECHANICAL PLUMBING AND
ELECTRICAL ENGINEER

ME & E ENGINEERING
572 EAST 3RD STREET, SUITE A
DURANGO, CO 81301
970-385-1570 PH
ATTN: DUSTIN SULLIVAN


STRUCTURAL ENGINEERING

UNITY ENGINEERING, PC
4 SNOWCAP CT
CEDAR CREST, NM 87008
505-270-5047 PH
ATTN: TAMMI HEAD

OWNER:

CITY OF FARMINGTON
DEPT. OF PARKS, RECREATION, AND CULTURAL AFFAIRS
600 REILLY AVE
FARMINGTON, NM 87401
505-599-1197 PH
ATTN: RICK PAGE

VICINITY MAP

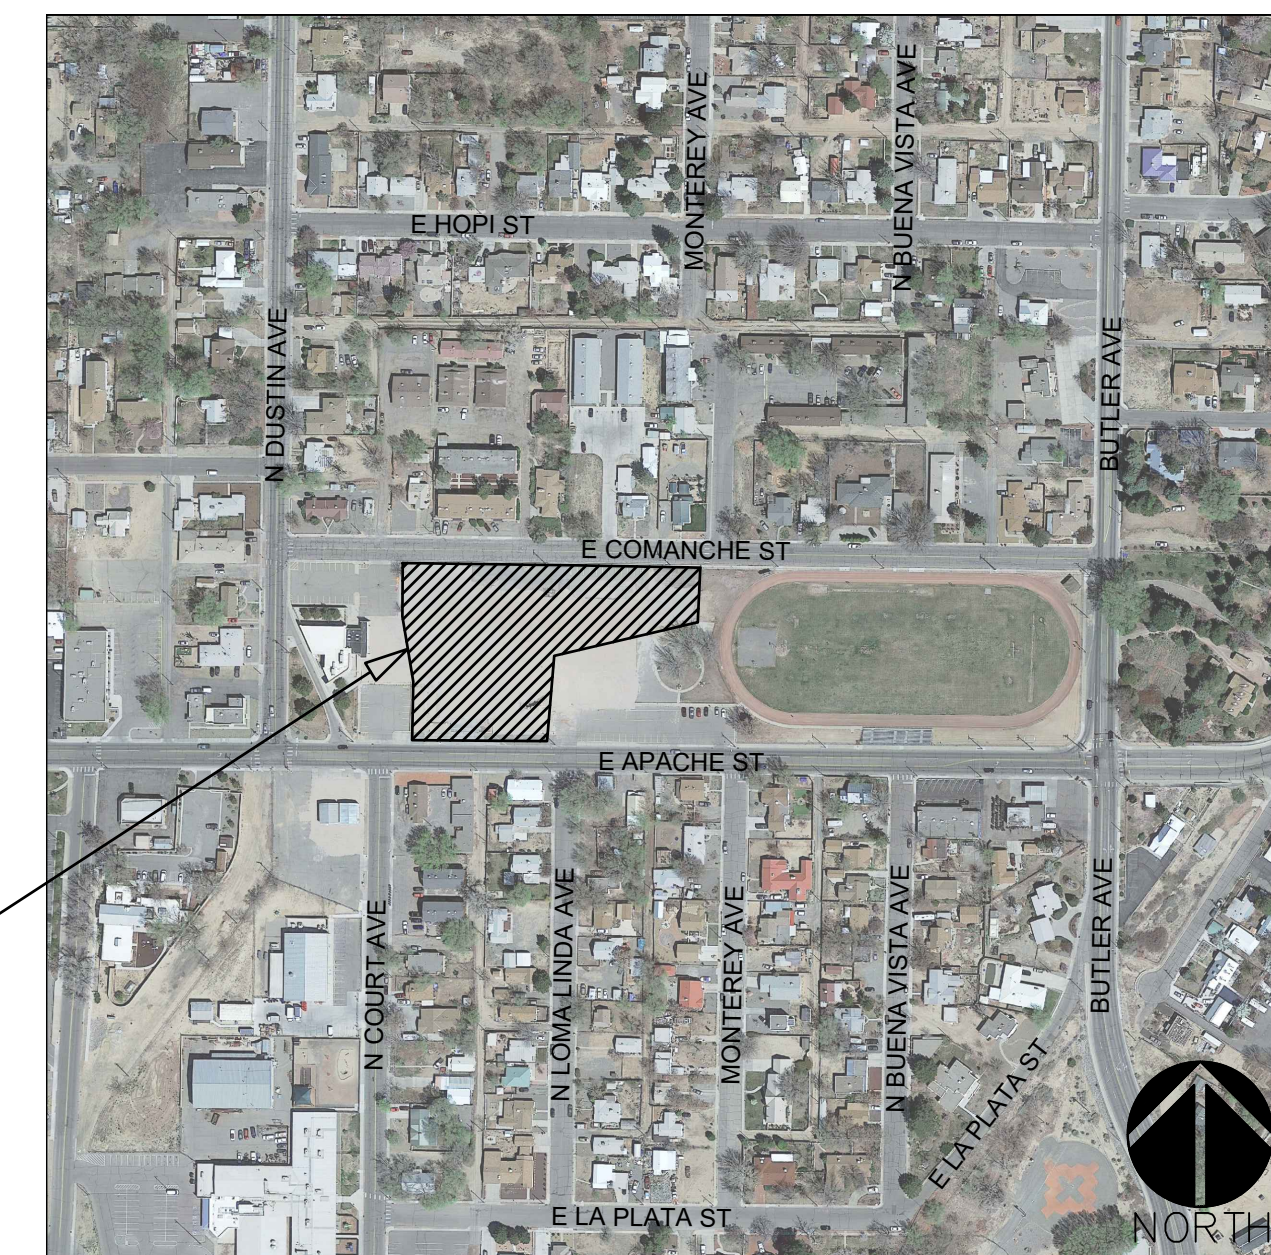


PROJECT AREA




plandcollab.com 505 268 2266

CONSULTANTS

ME&E
ENGINEERING

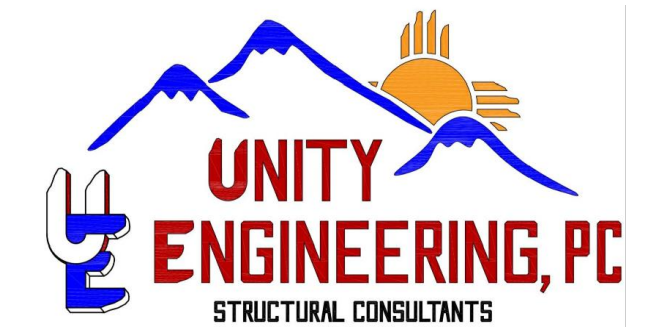

SEAL

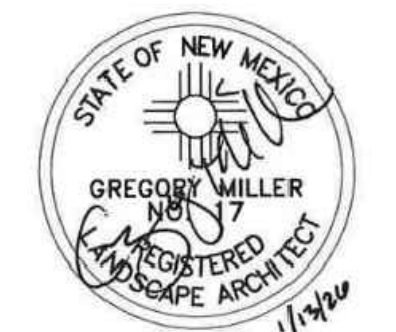

PROJECT NAME AND ADDRESS

BOUNDLESS
JOURNEY
ADVENTURE PARK -
PHASE 2

312 E. APACHE STREET
FARMINGTON, NM 87401

DATE January 13, 2026

SUBMITTAL
100% CONSTRUCTION DOCUMENTS

REVISIONS

NO.	DATE	DESCRIPTION

PLAND PROJECT NO 22005.4
DESIGNED BY GM / LI CHECKED BY GM
DRAWN BY LI / MS / FB / MV

SHEET TITLE

COVER

SHEET NUMBER


G001

<u>CODE</u>	<u>DESCRIPTION</u>
GD-01	CONTRACTOR SHALL PROTECT EXISTING UTILITIES FROM DAMAGE. ANY DAMAGE TO EXISTING UTILITIES SHALL BE REPAIRED BY THE CONTRACTOR AT NO ADDITIONAL COST TO THE OWNER.
GD-02	TWO WORKING DAYS PRIOR TO ANY EXCAVATION, THE CONTRACTOR SHALL CONTACT NEW MEXICO ONE CALL SYSTEM (1-800-321-2537) FOR LOCATION OF EXISTING UTILITIES.
GD-03	CONTRACTOR SHALL TAKE ALL NECESSARY PRECAUTIONS TO ENSURE NO DAMAGE OCCURS TO EXISTING STRUCTURES, PAVEMENT OR ITEMS TO BE SALVAGED. ANY DAMAGE TO ITEMS TO REMAIN OR TO BE SALVAGED RESULTING FROM CONSTRUCTION OPERATIONS SHALL BE REPAIRED AND/OR REPLACED AT NO ADDITIONAL COST TO THE OWNER.
GD-04	CONTRACTOR SHALL VISIT THE SITE AND VERIFY ALL EXISTING CONDITIONS PRIOR TO THE BID AND NOTIFY THE OWNER'S REPRESENTATIVE OF ANY DISCREPANCIES. NO ADJUSTMENTS TO THE CONTRACT SHALL BE MADE FOR CONDITIONS THAT ARE CLEARLY VISIBLE, YET NOT VERIFIED. FAILURE TO COMPLETE ADEQUATE FIELD VERIFICATION PRIOR TO BID IS DONE SO AT THE CONTRACTOR'S OWN RISK.
GD-05	PRIOR TO DEMOLITION OPERATIONS, THE CONTRACTOR SHALL BE REQUIRED TO DOCUMENT ALL EXISTING CONDITIONS DIRECTLY ADJACENT TO THE PROJECT AREA AND THE CONDITION OF ANY EXISTING ITEMS TO REMAIN WITHIN THE PROJECT AREA. CONTRACTOR SHALL PROVIDE DOCUMENTATION TO THE OWNER BEFORE PROCEEDING WITH ANY WORK.
GD-06	ALL AREAS ADJACENT TO THE SITE SHALL BE MAINTAINED IN A CLEAN CONDITION, MUD AND DUST FREE AT ALL TIMES.
GD-07	CONTRACTOR SHALL FILL AND COMPACT ALL VOID CREATED BY DEMOLITION WORK WITH CLEAN BACKFILL MATERIAL WHICH SHALL BE APPROVED BY OWNER PRIOR TO BACKFILL OPERATION.

 EXISTING ASPHALT PAVING TO BE REMOVED

 EXISTING TREE TO BE DEMOLISHED

<u>CODE</u>	<u>DESCRIPTION</u>
TP-01	CONTRACTOR SHALL ESTABLISH A ROOT PROTECTION ZONE AROUND EACH EXISTING TREE TO REMAIN. THE ROOT PROTECTION ZONE SHALL BE AN AREA DEFINED BY A RADIUS EXTENDING OUTWARD FROM THE TRUNK OF THE TREE A DISTANCE OF ONE LINEAR FOOT FOR EACH INCH DIAMETER OF THE TREE. THE TREE DIAMETER SHALL BE MEASURED AT BREAST HEIGHT (4.5" ABOVE FINISH GRADE). EXAMPLE: A 10" DIAMETER TREE WILL HAVE A 10 FOOT RADIUS ROOT PROTECTION ZONE.
TP-02	CONTRACTOR SHALL INSTALL FENCING AT THE PERIMETER OF ROOT PROTECTION ZONES. NO WORK SHALL BEGIN WHERE TREE PROTECTION FENCING HAS NOT BEEN COMPLETED AND APPROVED. TREE PROTECTION FENCING SHALL BE INSTALLED, MAINTAINED, AND REPAIRED BY THE CONTRACTOR DURING CONSTRUCTION. THE FENCING SHALL BE A MINIMUM OF 4' HEIGHT.
TP-03	CONTRACTOR SHALL NOT STORE OR DRIVE EQUIPMENT, VEHICLES, OR MATERIALS WITHIN THE ROOT PROTECTION ZONE.
TP-04	CONTRACTOR SHALL PROTECT EXISTING ROOTS FROM DAMAGE WHEN WORKING WITHIN THE ROOT PROTECTION ZONE. THE CONTRACTOR SHALL LIMIT DEMOLITION OR OTHER CONSTRUCTION ACTIVITIES WITHIN THE ROOT PROTECTION ZONE TO THE MINIMUM DISTURBANCE REQUIRED TO COMPLETE CONSTRUCTION.
TP-05	CONTRACTOR SHALL NOT ALLOW CONCRETE TRUCKS TO CLEAN CHUTES OR DUMP EXCESS CONCRETE OR ANY OTHER CEMENTITIOUS PRODUCTS IN ANY PORTION OF THE SITE. CONTRACTOR SHALL CLEAN THE WASTE OF OTHER CEMENTITIOUS MATERIALS FROM THE SURFACE AND THEY SHALL NOT BE TURNED UNDER DURING FINAL GRADING.
TP-06	CONTRACTOR SHALL NOT TRENCH WITHIN THE DRIPLINE OF EXISTING TREES. AT LOCATIONS WHERE IT IS NECESSARY TO INSTALL LINES OR WIRE WITHIN THE DRIPLINE OF EXISTING TREES, THE UTILITY SHALL BE INSTALLED BY BORING UNDER TREE ROOTS.

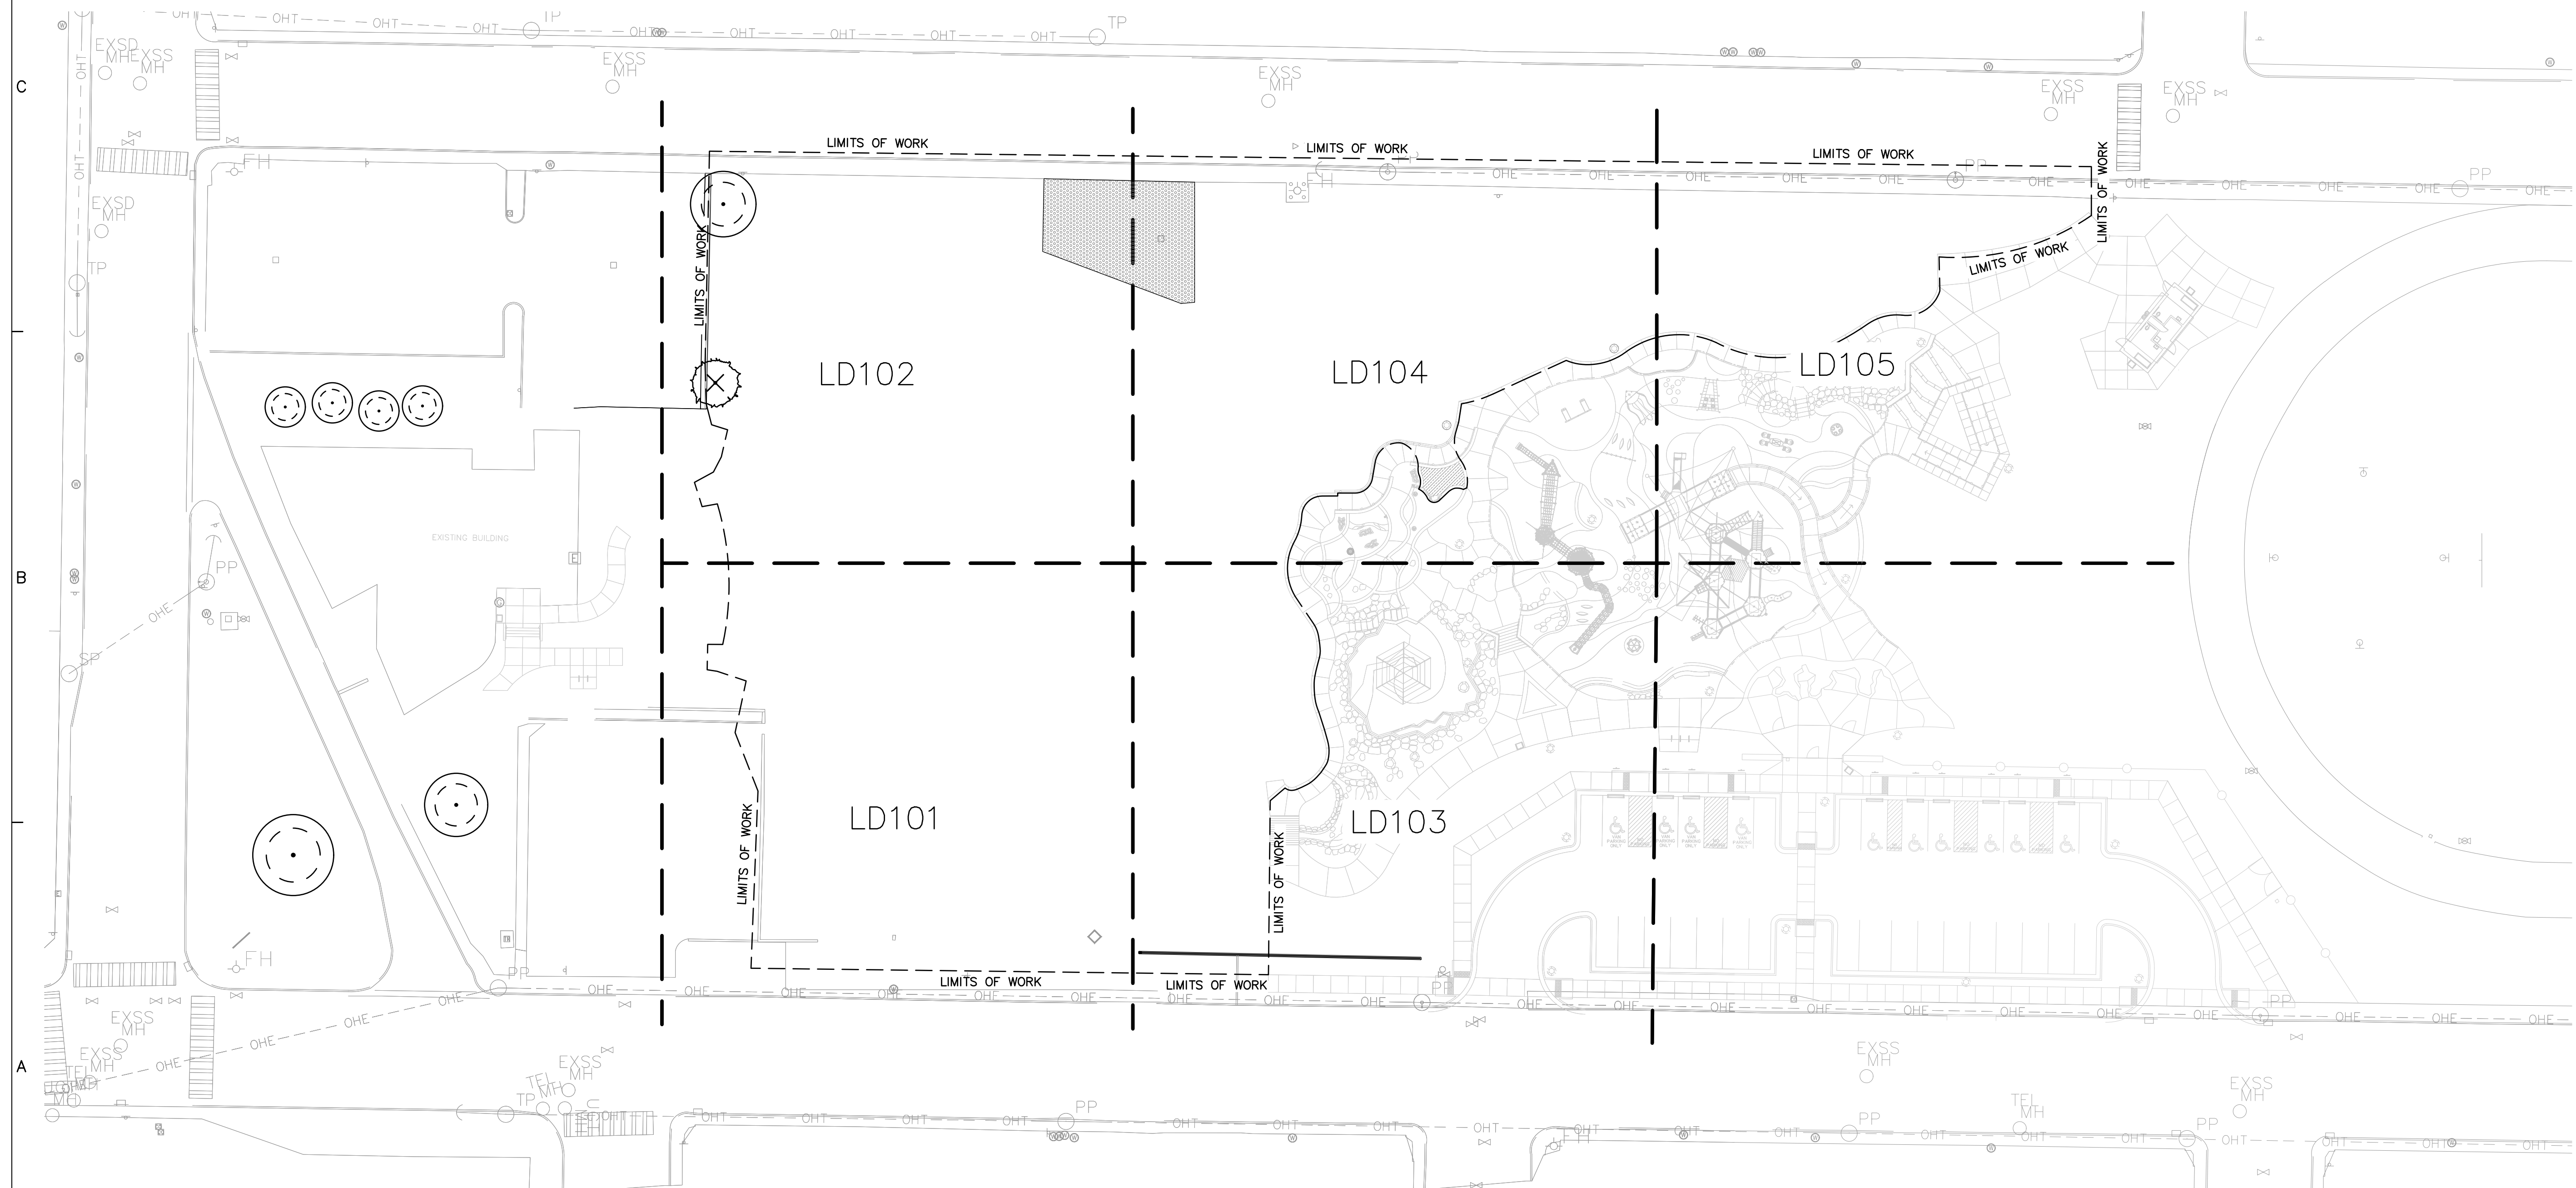

A1 OVERALL DEMOLITION PLAN
SCALE: 1"=30'-0"

SCALE: 1"=30'-0"

0 30' 60'



plandcollab.com 505 268 2266

CONSULTANTS

505 268 2266

ME&E
ENGINEERING

SEAL



PROJECT NAME AND ADDRESS

BOUNDLESS
JOURNEY
ADVENTURE PARK -
PHASE 2

FARMINGTON, NM 87401

DATE January 13, 2026

SUBMITTAL
100% CONSTRUCTION DOCUMENTS

△ REVISIONS

NO.	DATE	DESCRIPTION
-----	------	-------------

PLAND PROJECT NO 22005.4


DESIGNED BY GM / LI CHECKED BY GM
DRAWN BY LI / MS / FB / MV

SHEET TITLE

OVERALL DEMOLITION PLAN

SHEET NUMBER

LD100

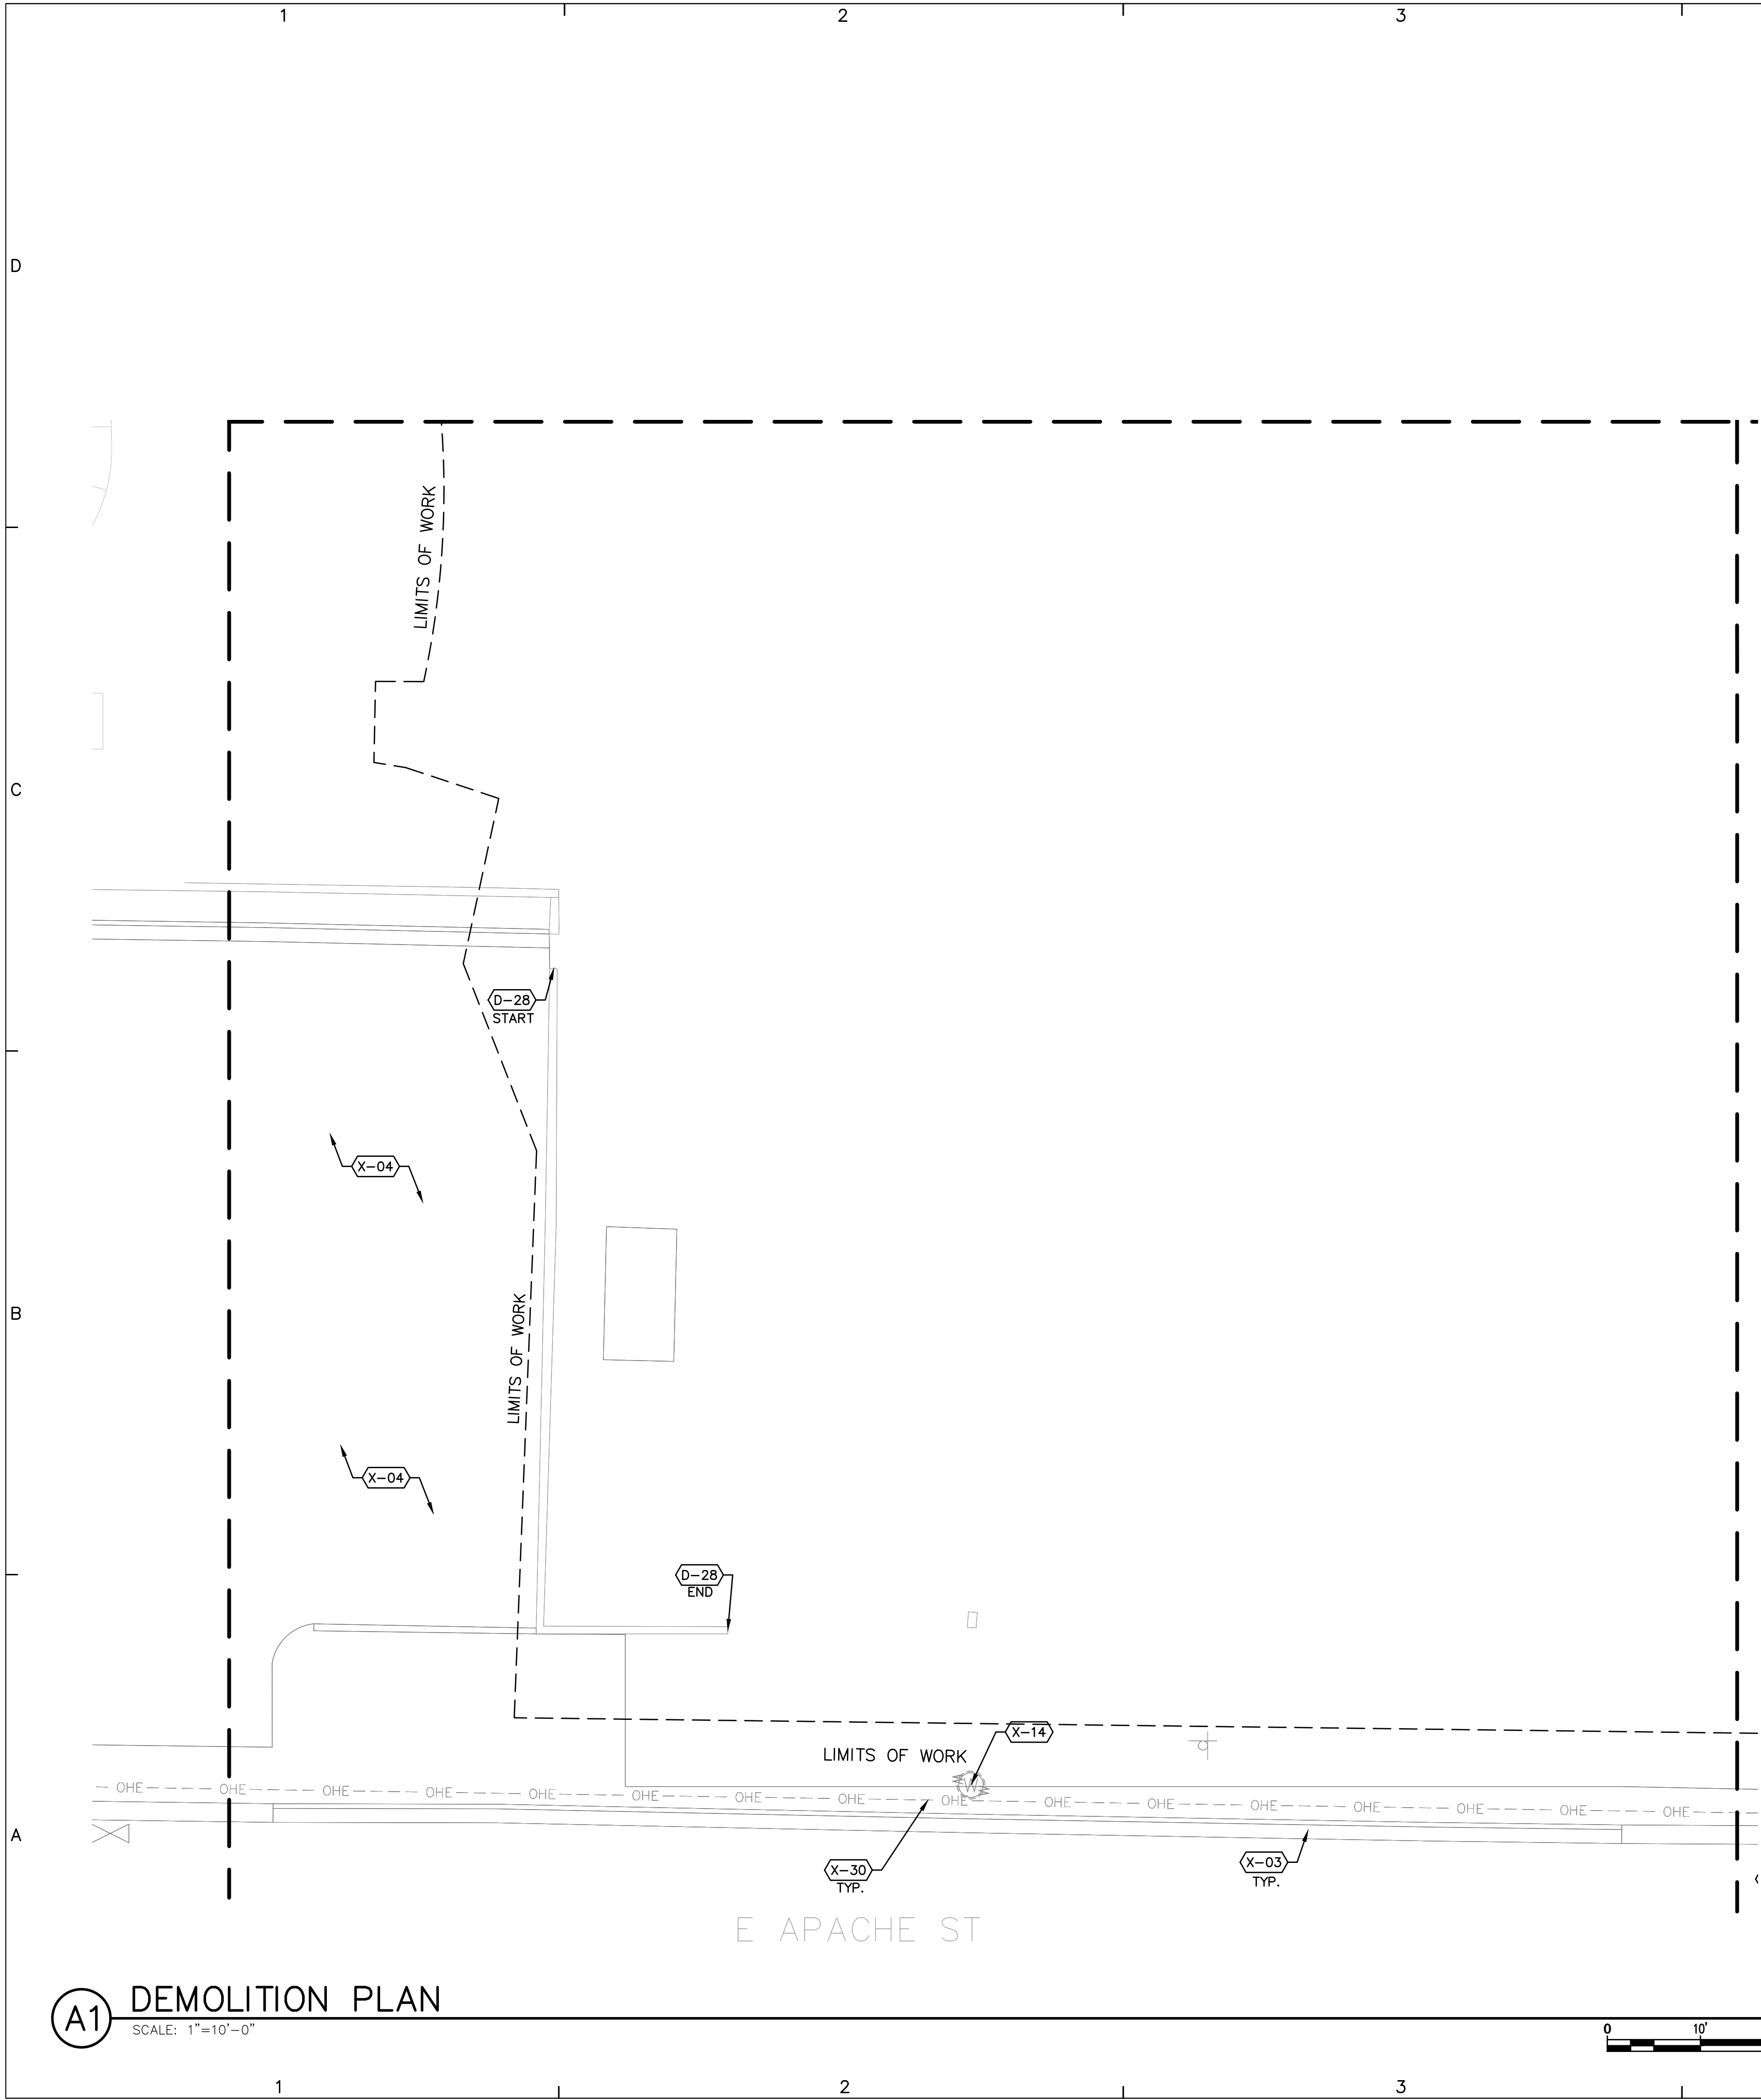


LD101 DEMOLITION KEYED NOTES

CODE	DESCRIPTION
D-28	REMOVE AND DISPOSE OF EXISTING CONCRETE RETAINING WALL.

LD101 EXISTING CONDITIONS KEYED NOTES

CODE	DESCRIPTION
X-03	EXISTING CONCRETE CURB AND GUTTER TO REMAIN.
X-04	EXISTING ASPHALT PAVING TO REMAIN.
X-14	EXISTING WATER METER TO REMAIN.
X-30	EXISTING OVERHEAD ELECTRIC - SEE ELECTRICAL PLANS.

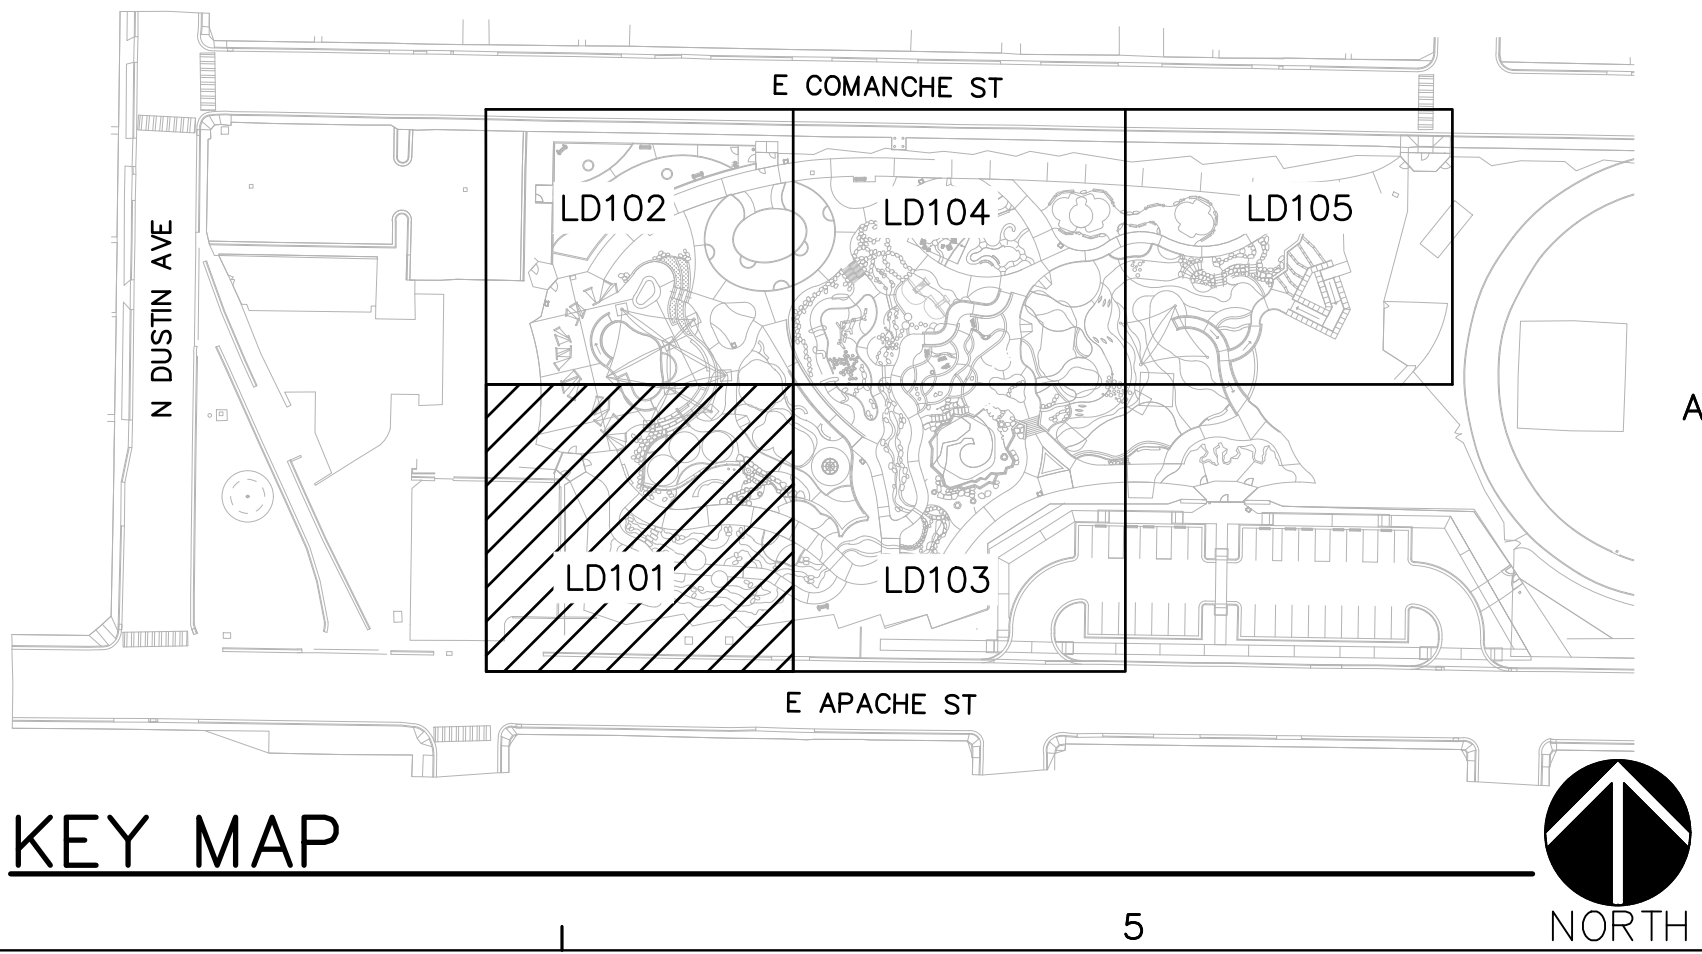

pland
COLLABORATIVE

plandcollab.com 505 268 2266

CONSULTANTS

ME&E
ENGINEERING

UNITY
ENGINEERING, PC
STRUCTURAL CONSULTANTS

SEAL

STATE OF NEW MEXICO
GREGORY MILLER
REGISTERED ARCHITECT
1/13/2024

PROJECT NAME AND ADDRESS

**BOUNDLESS JOURNEY
ADVENTURE PARK -
PHASE 2**
312 E. APACHE STREET
FARMINGTON, NM 87401

DATE January 13, 2026
SUBMITTAL
100% CONSTRUCTION DOCUMENTS

REVISIONS

NO.	DATE	DESCRIPTION


PLAND PROJECT NO 22005.4
DESIGNED BY GM / LI CHECKED BY GM
DRAWN BY LI / MS / FB / MV

SHEET TITLE

**DEMOLITION
PLAN**

SHEET NUMBER

LD101

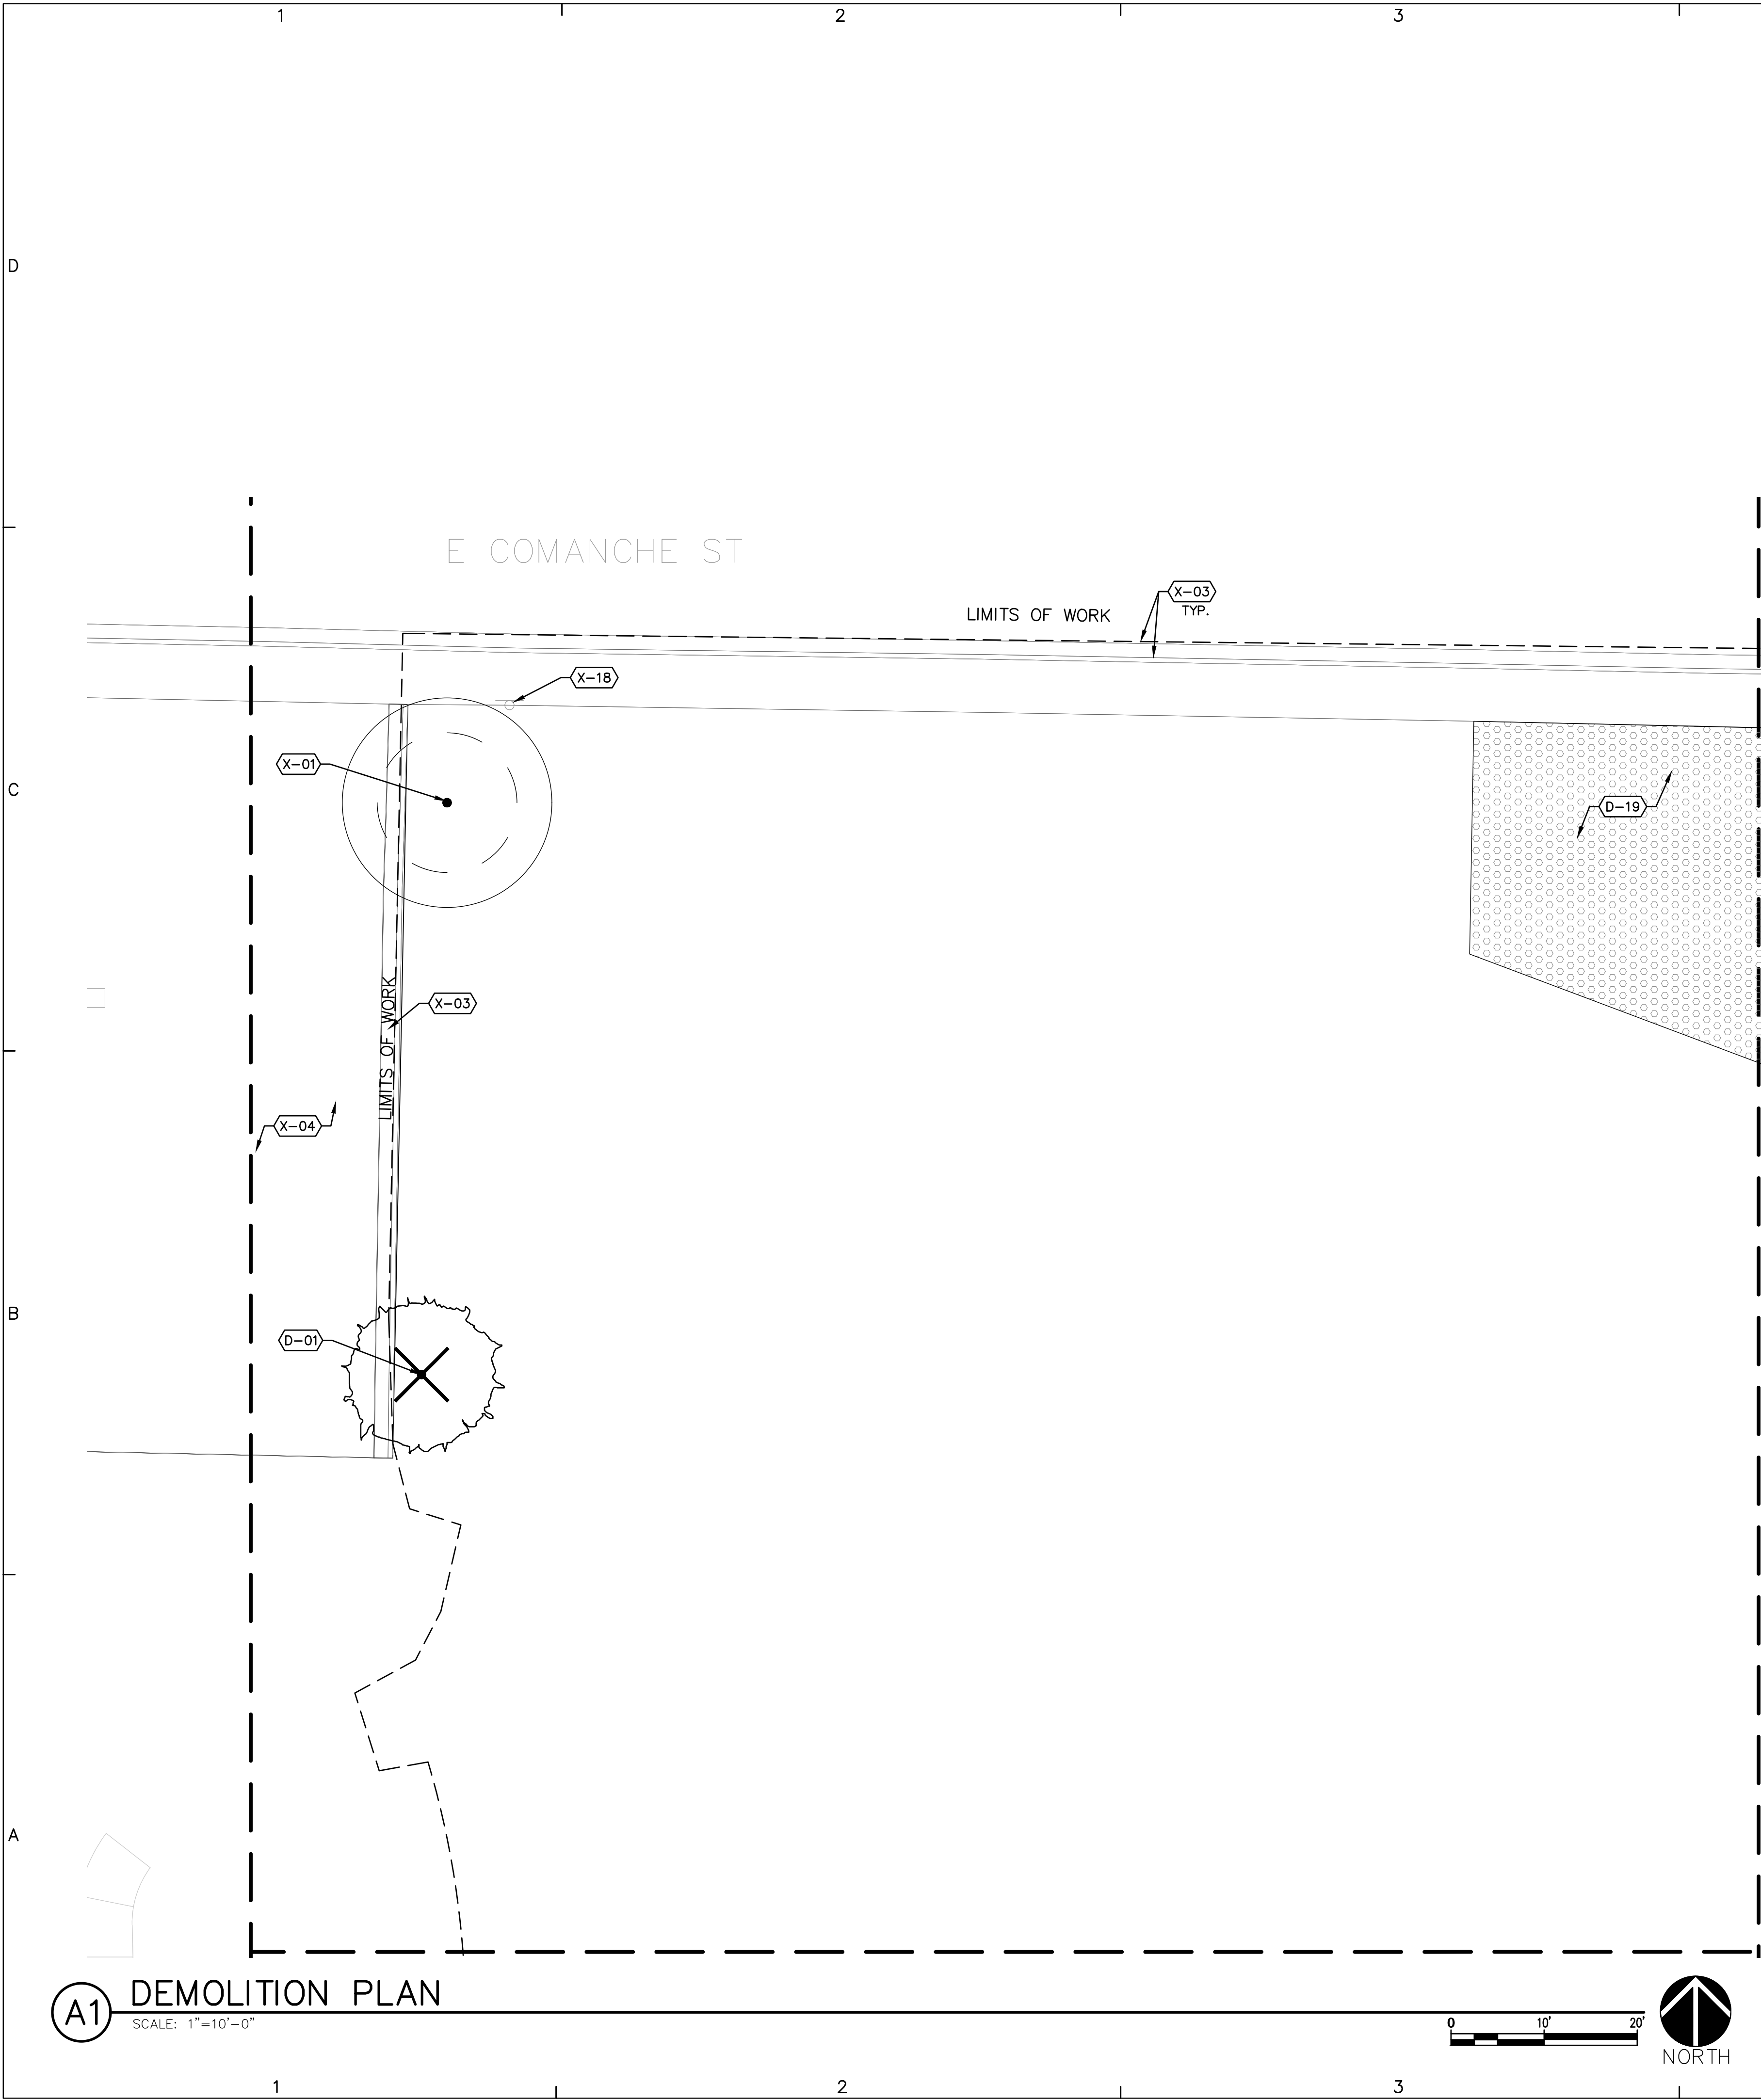


LD102 DEMOLITION KEYED NOTES

SYMBOL	CODE	DESCRIPTION
	D-01	REMOVE AND DISPOSE OF TREE AND SURFACE ROOTS. GRIND TREE STUMP TO A DEPTH OF 24" BELOW FINISH GRADE. REMOVE STUMP GRINDINGS, FILL AND COMPACT VOID WITH CLEAN SOIL BACKFILL.
	D-19	REMOVE AND DISPOSE OF EXISTING ASPHALT PAVING.

LD102 EXISTING CONDITIONS KEYED NOTES

SYMBOL	CODE	DESCRIPTION
	X-01	EXISTING TREE TO REMAIN. SEE TREE PROTECTION NOTES.
	X-03	EXISTING CONCRETE CURB AND GUTTER TO REMAIN.
	X-04	EXISTING ASPHALT PAVING TO REMAIN.
	X-18	EXISTING SIGN TO REMAIN.

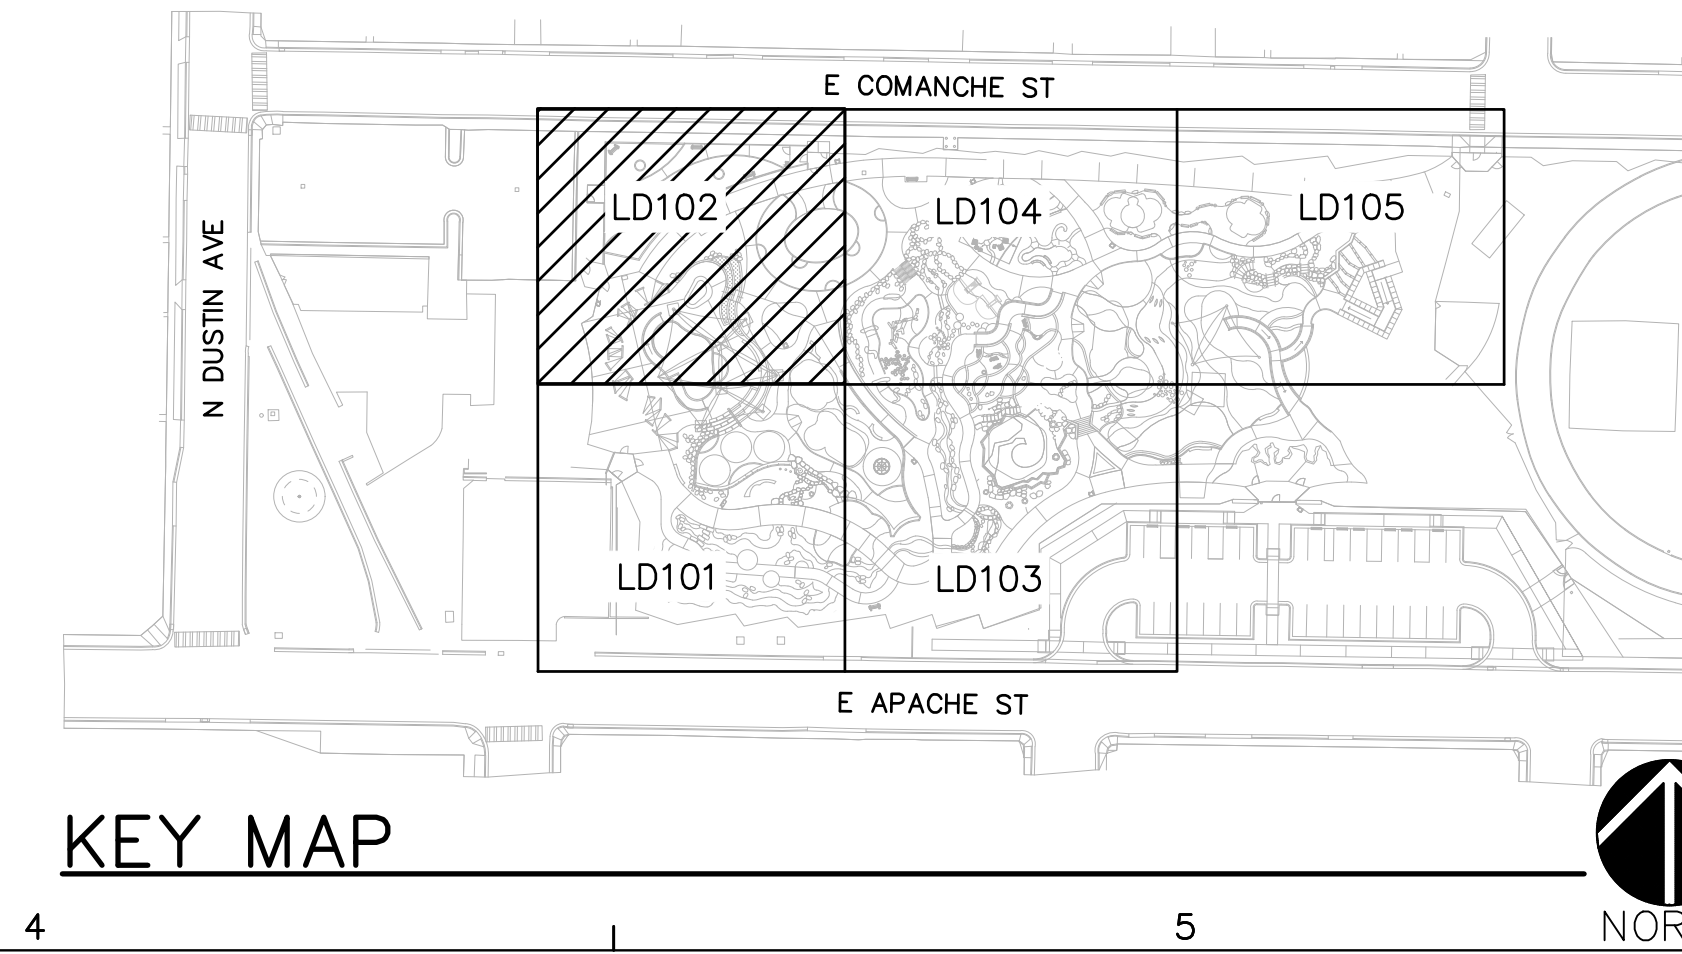

plandcollab.com505 268 2266

CONSULTANTS

ME&E

ENGINEERING

STRUCTURAL CONSULTANTS

SEAL

PROJECT NAME AND ADDRESS

BOUNDLESS JOURNEY
ADVENTURE PARK -
PHASE 2
312 E. APACHE STREET
FARMINGTON, NM 87401

DATE SUBMITTAL

January 13, 2026
100% CONSTRUCTION DOCUMENTS

REVISIONS

NO.	DATE	DESCRIPTION


PLAND PROJECT NO 22005.4
DESIGNED BY GM / LI CHECKED BY GM
DRAWN BY LI / MS / FB / MV

SHEET TITLE

DEMOLITION
PLAN

SHEET NUMBER


LD102

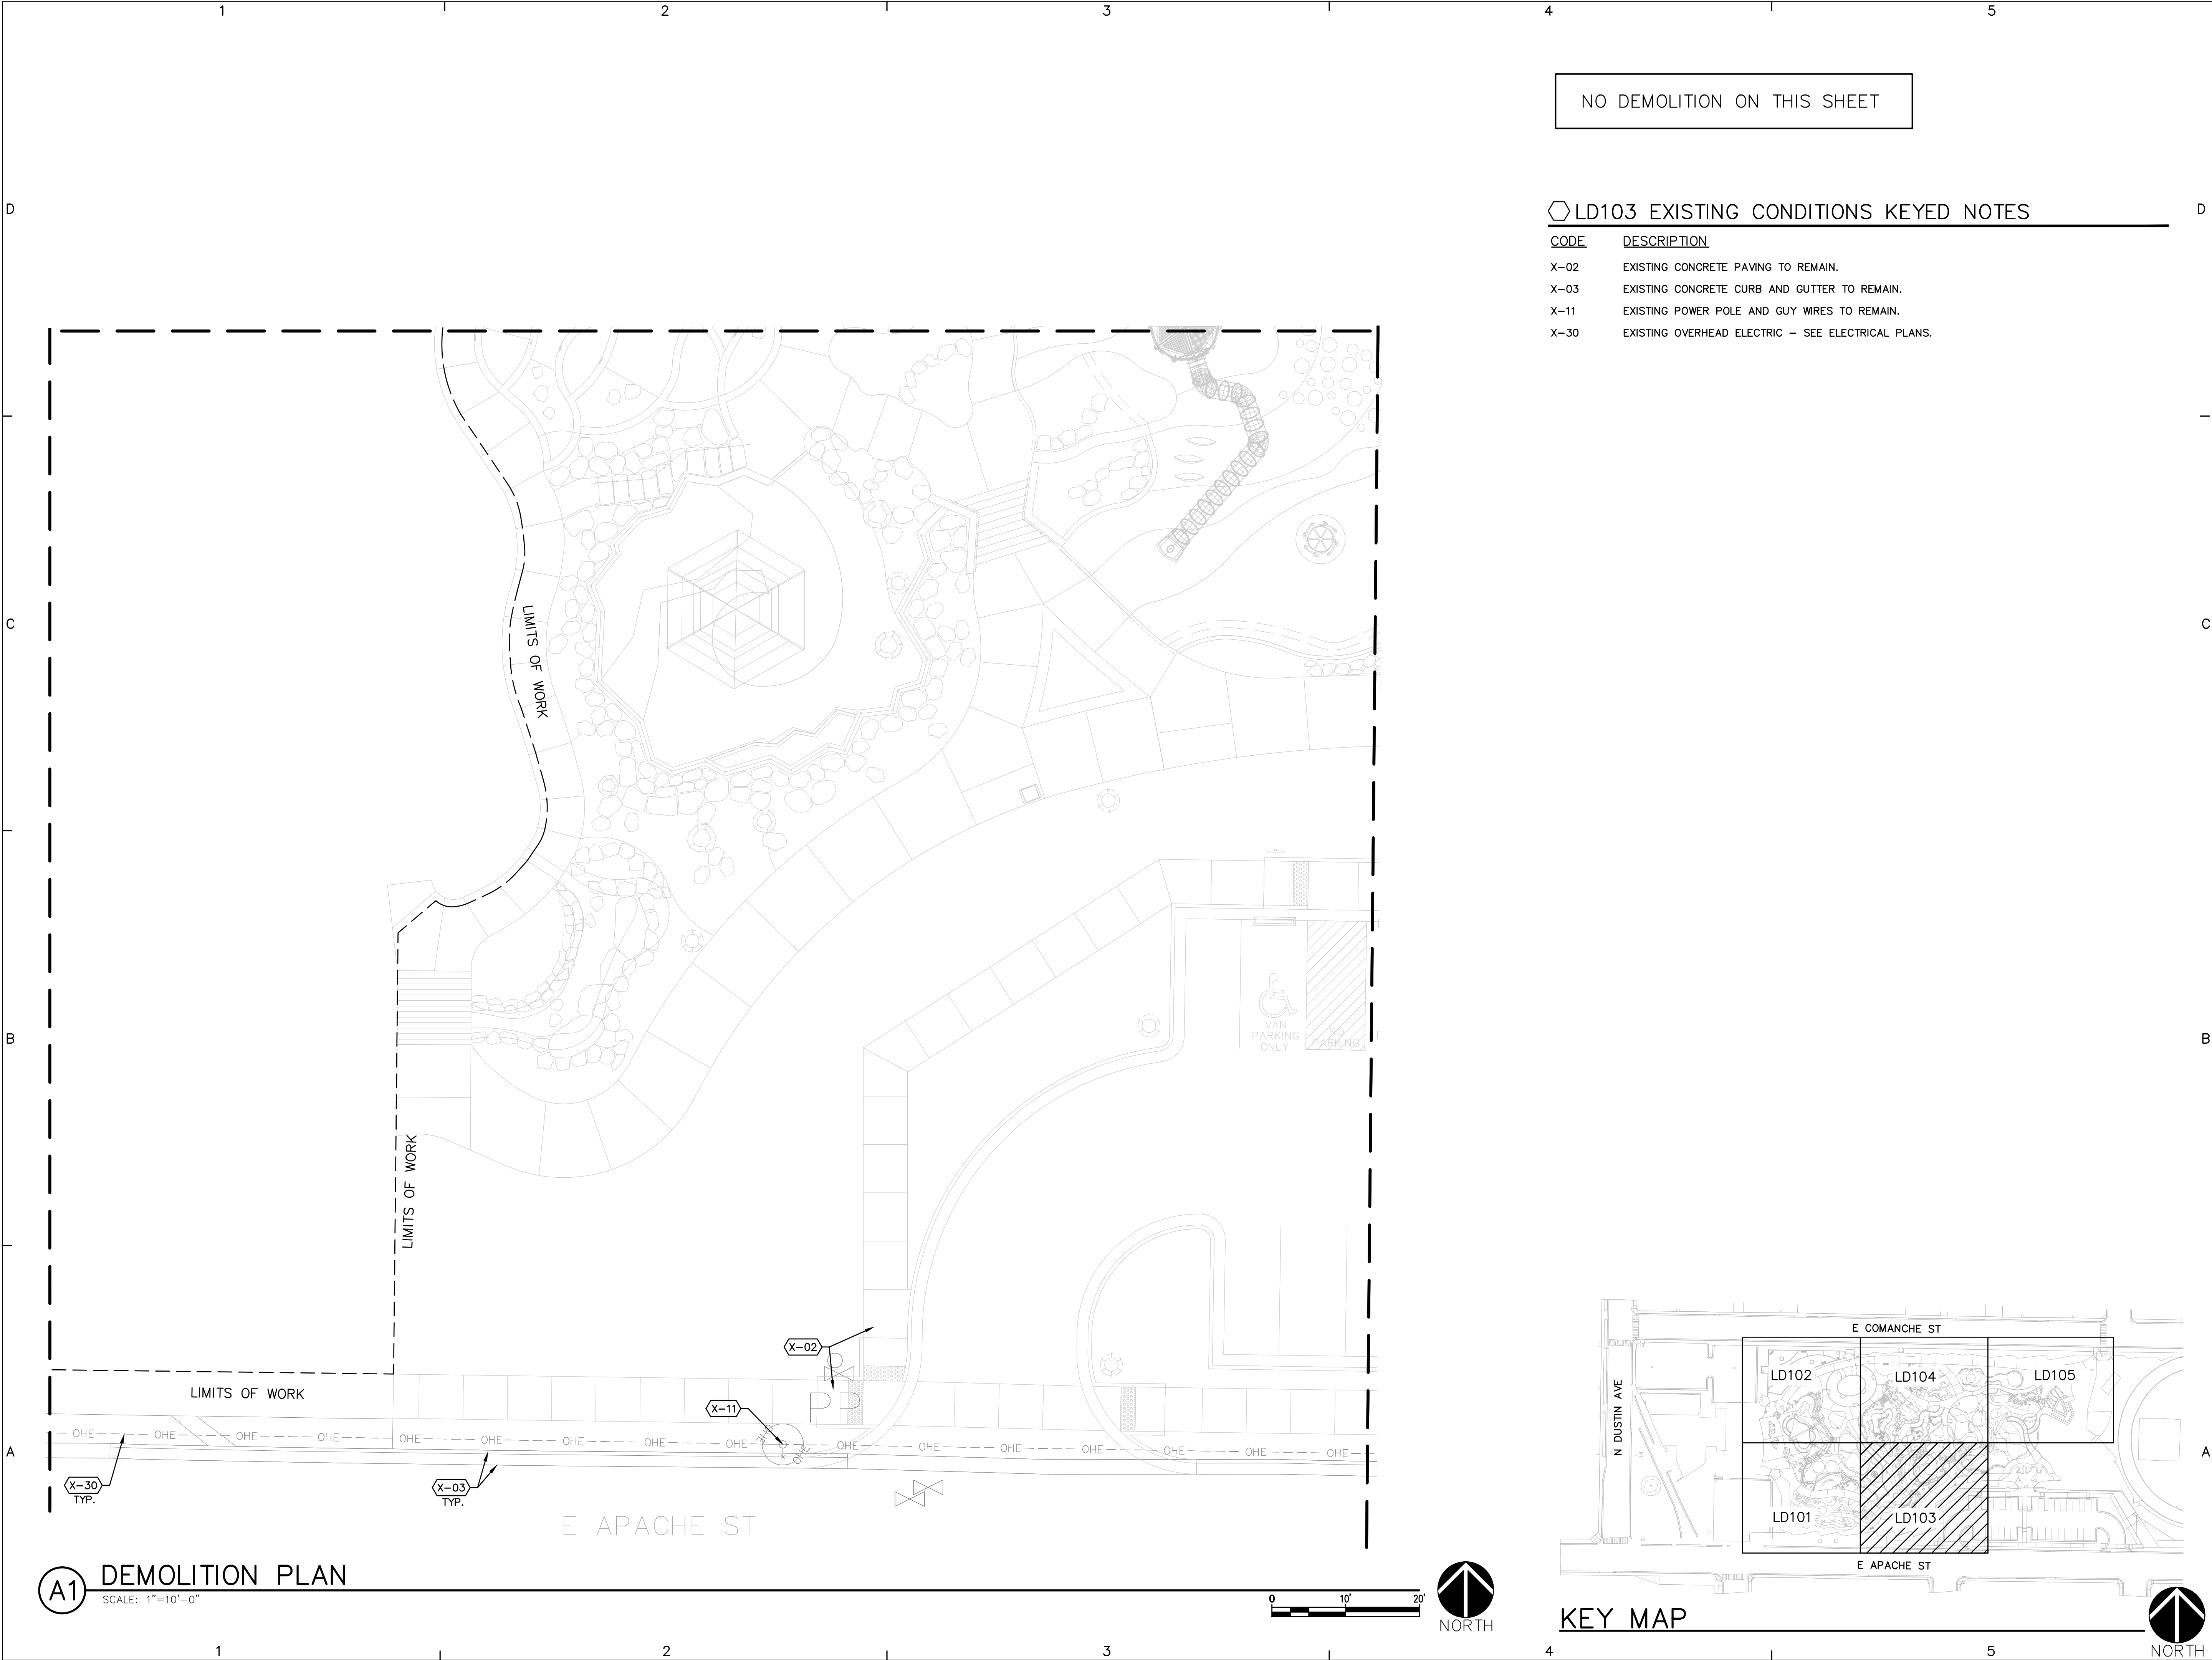

NO DEMOLITION ON THIS SHEET

LD103 EXISTING CONDITIONS KEYED NOTES

CODE	DESCRIPTION
X-02	EXISTING CONCRETE PAVING TO REMAIN.
X-03	EXISTING CONCRETE CURB AND GUTTER TO REMAIN.
X-11	EXISTING POWER POLE AND GUY WIRES TO REMAIN.
X-30	EXISTING OVERHEAD ELECTRIC – SEE ELECTRICAL PLANS.

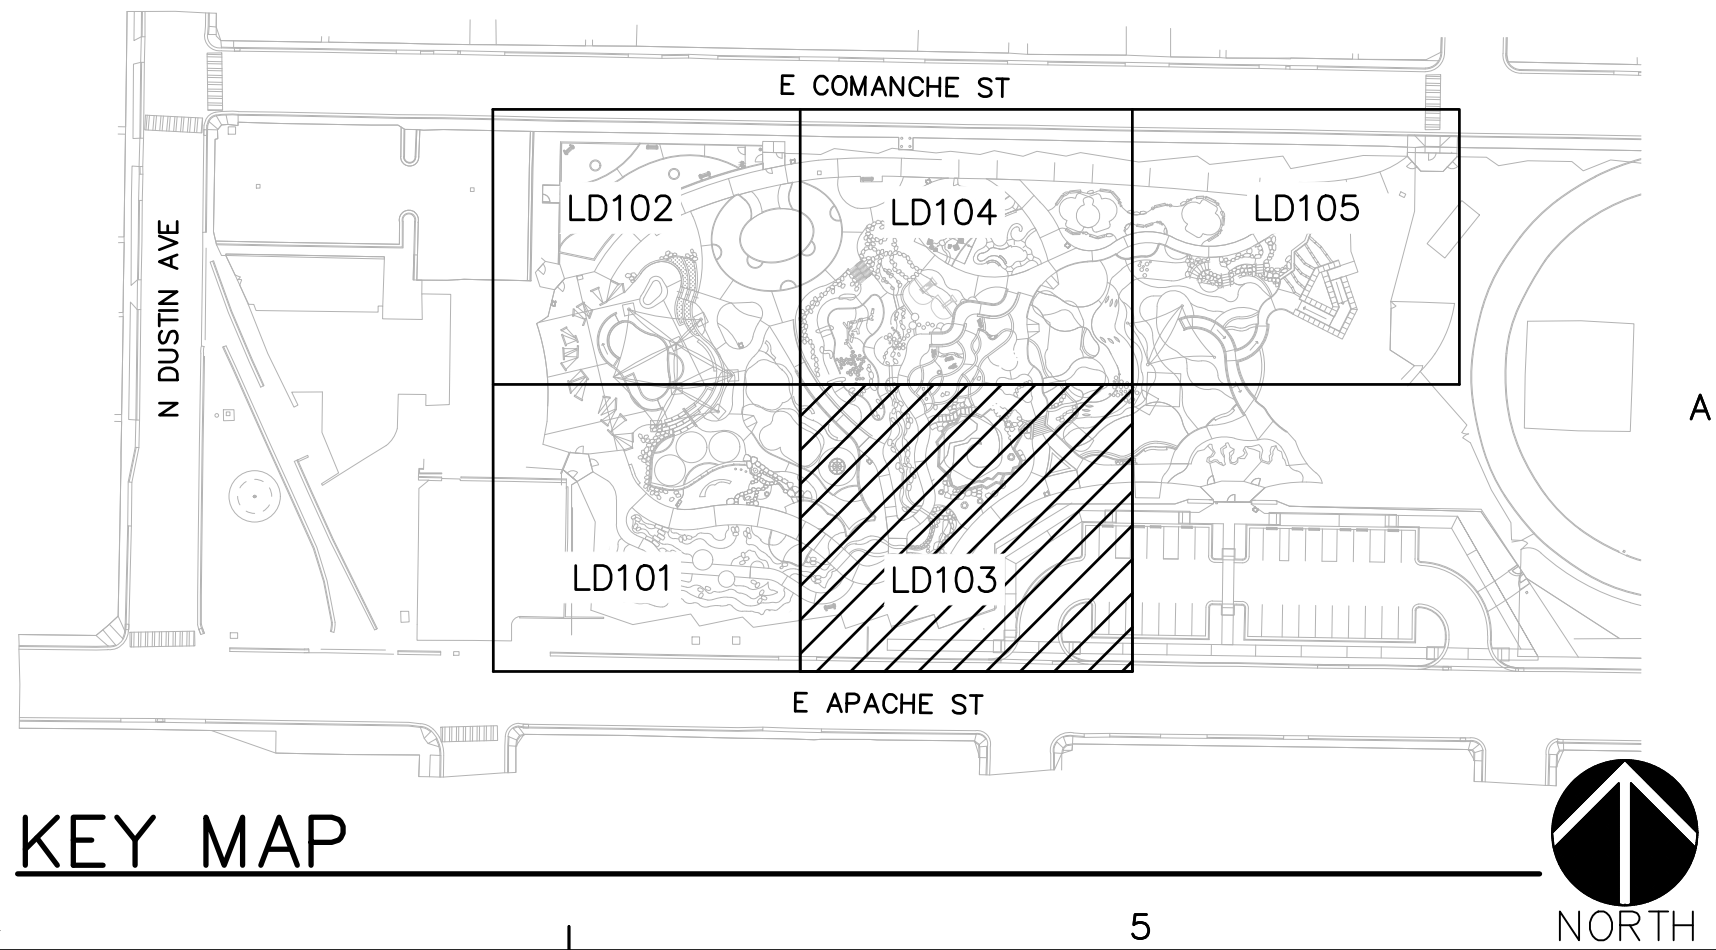

plandcollab.com 505 268 2266

CONSULTANTS

SEAL

PROJECT NAME AND ADDRESS

BOUNDLESS JOURNEY
ADVENTURE PARK -
PHASE 2
312 E. APACHE STREET
FARMINGTON, NM 87401

DATE January 13, 2026
SUBMITTAL
100% CONSTRUCTION DOCUMENTS

REVISIONS		
NO.	DATE	DESCRIPTION


PLAND PROJECT NO 22005.4
DESIGNED BY GM / LI CHECKED BY GM
DRAWN BY LI / MS / FB / MV

SHEET TITLE

DEMOLITION
PLAN

SHEET NUMBER

LD103

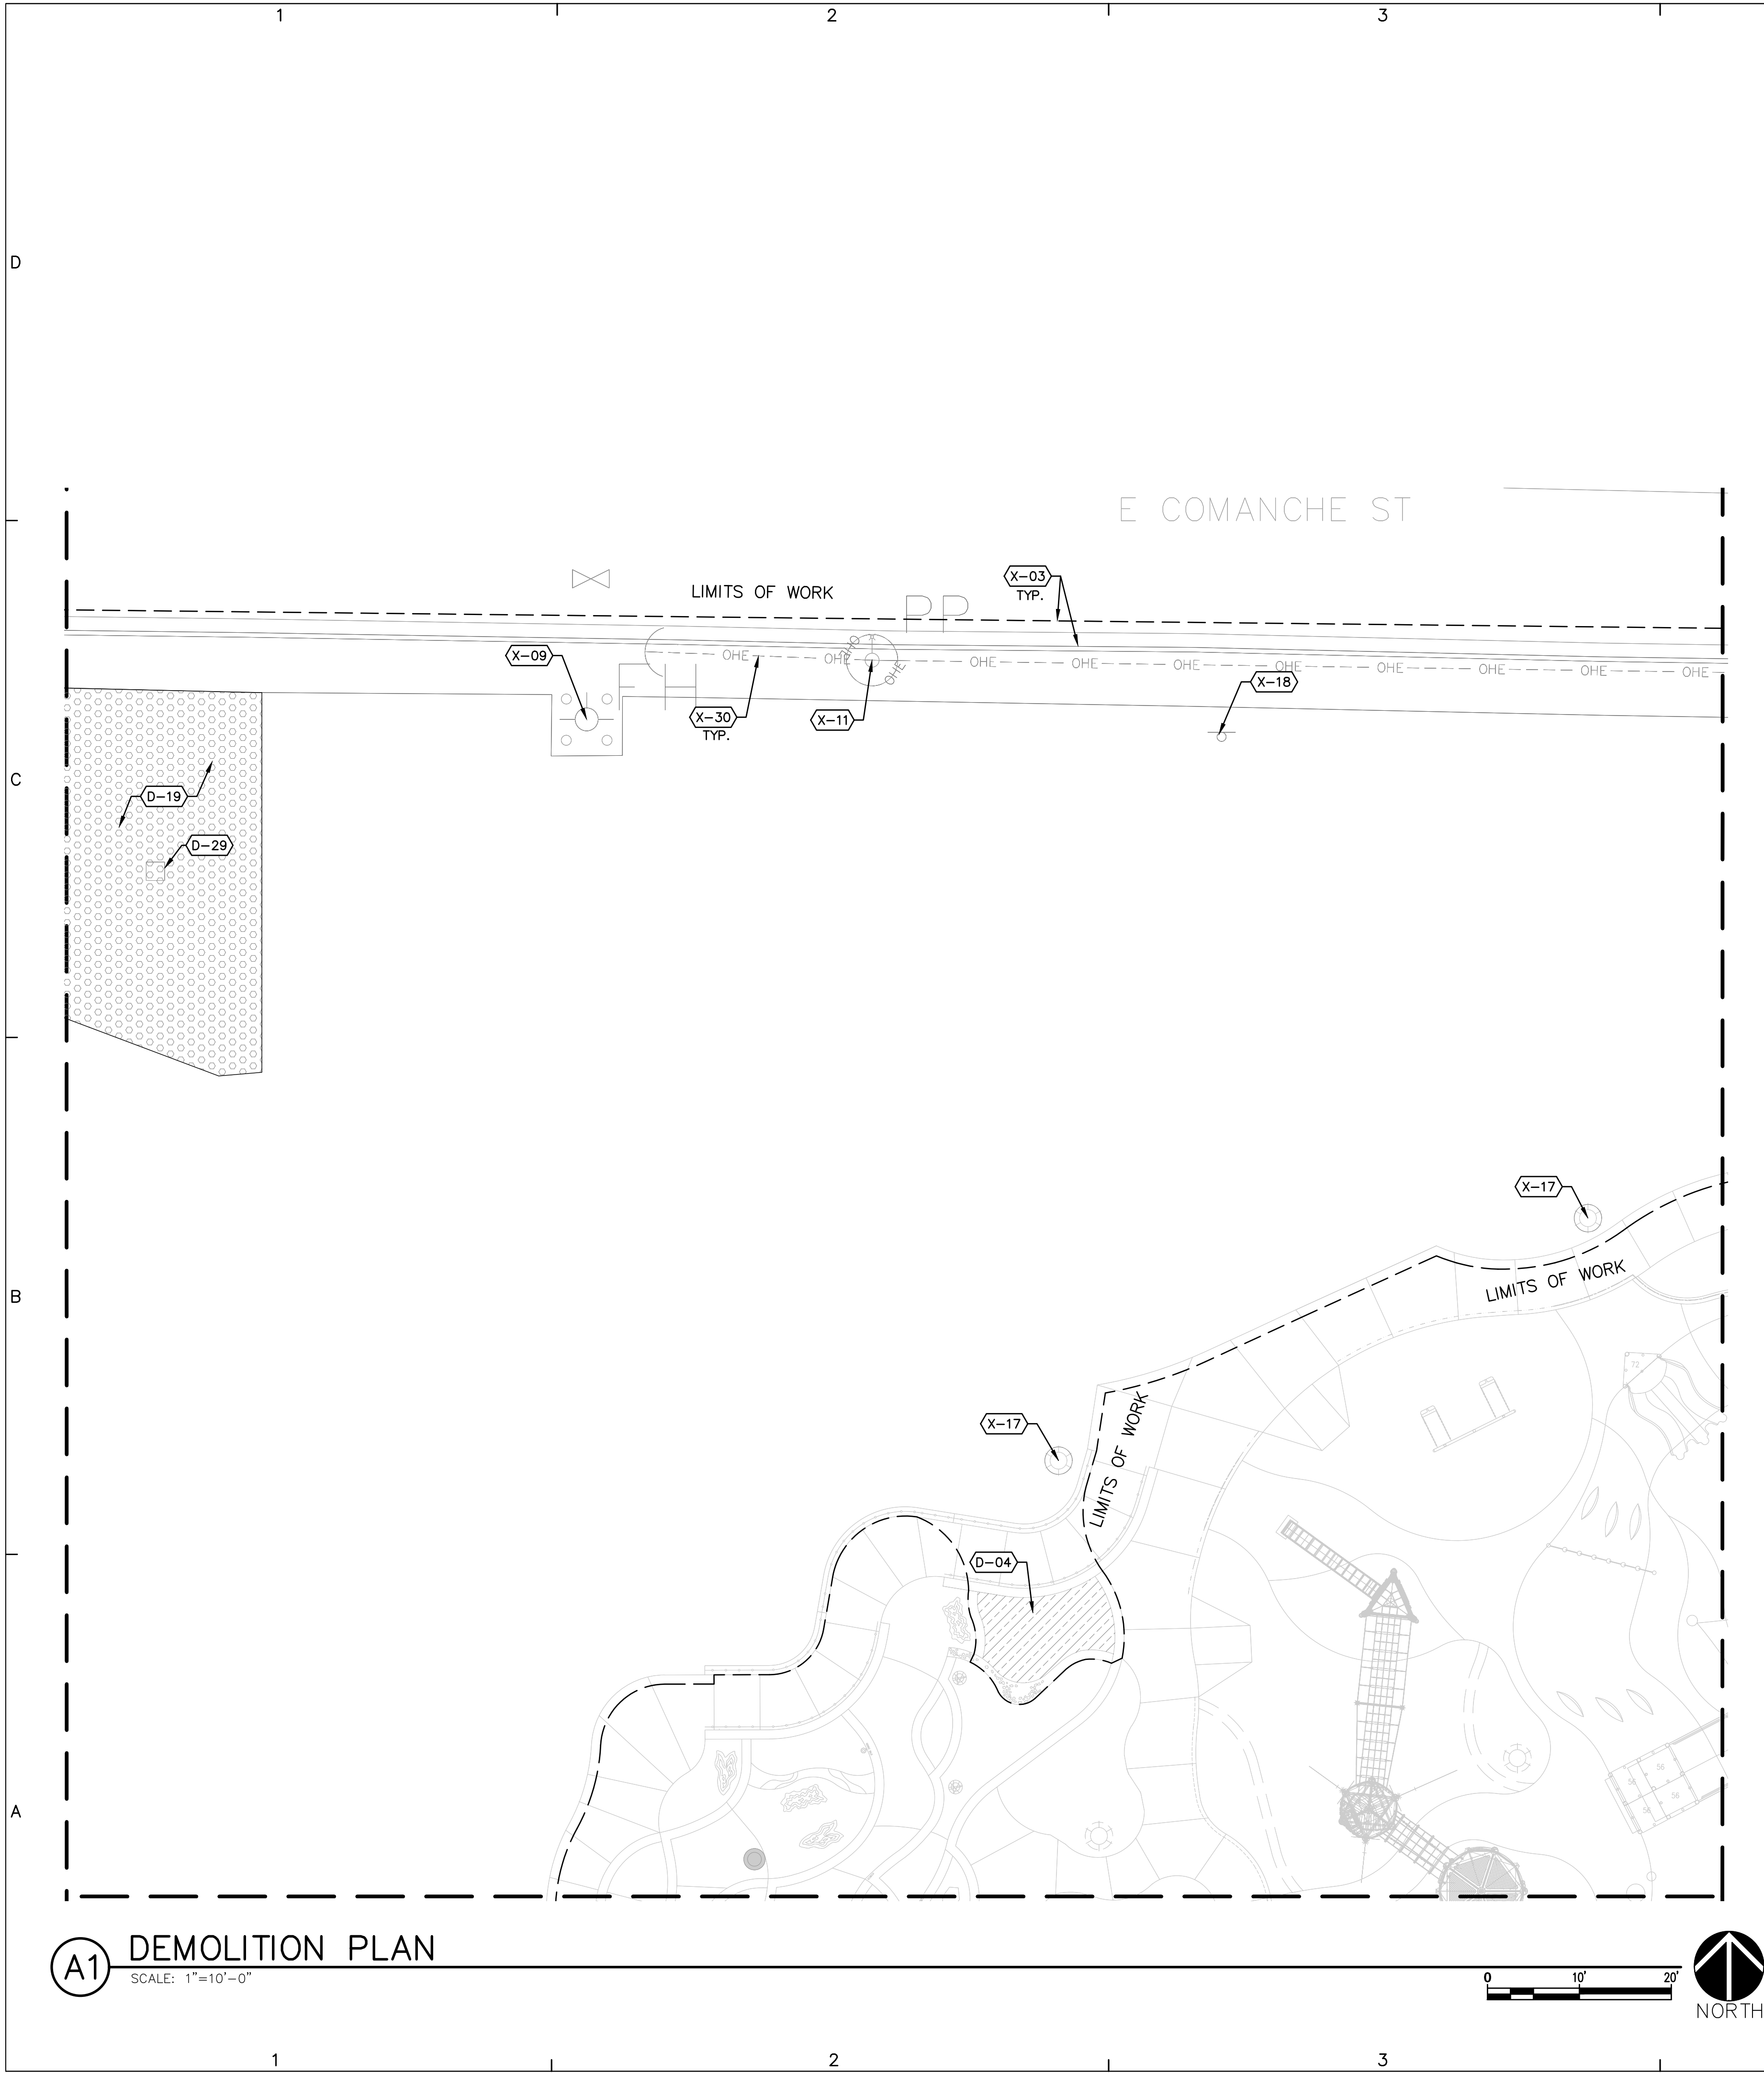


LD104 DEMOLITION KEYED NOTES

SYMBOL	CODE	DESCRIPTION
	D-04	REMOVE AND STOCKPILE EXISTING COBBLE MULCH FOR FUTURE RELOCATION.
	D-19	REMOVE AND DISPOSE OF EXISTING ASPHALT PAVING.
	D-29	REMOVE GRATE OF EXISTING STORM DRAIN. CONTRACTOR SHALL CAP DRAIN WITH A 4" THICK CONCRETE CAP.

LD104 EXISTING CONDITIONS KEYED NOTES

CODE	DESCRIPTION
X-03	EXISTING CONCRETE CURB AND GUTTER TO REMAIN.
X-09	EXISTING FIRE HYDRANT AND CONCRETE PAD TO REMAIN.
X-11	EXISTING POWER POLE AND GUY WIRES TO REMAIN.
X-17	EXISTING LIGHT POLE TO REMAIN.
X-18	EXISTING SIGN TO REMAIN.
X-30	EXISTING OVERHEAD ELECTRIC -- SEE ELECTRICAL PLANS.

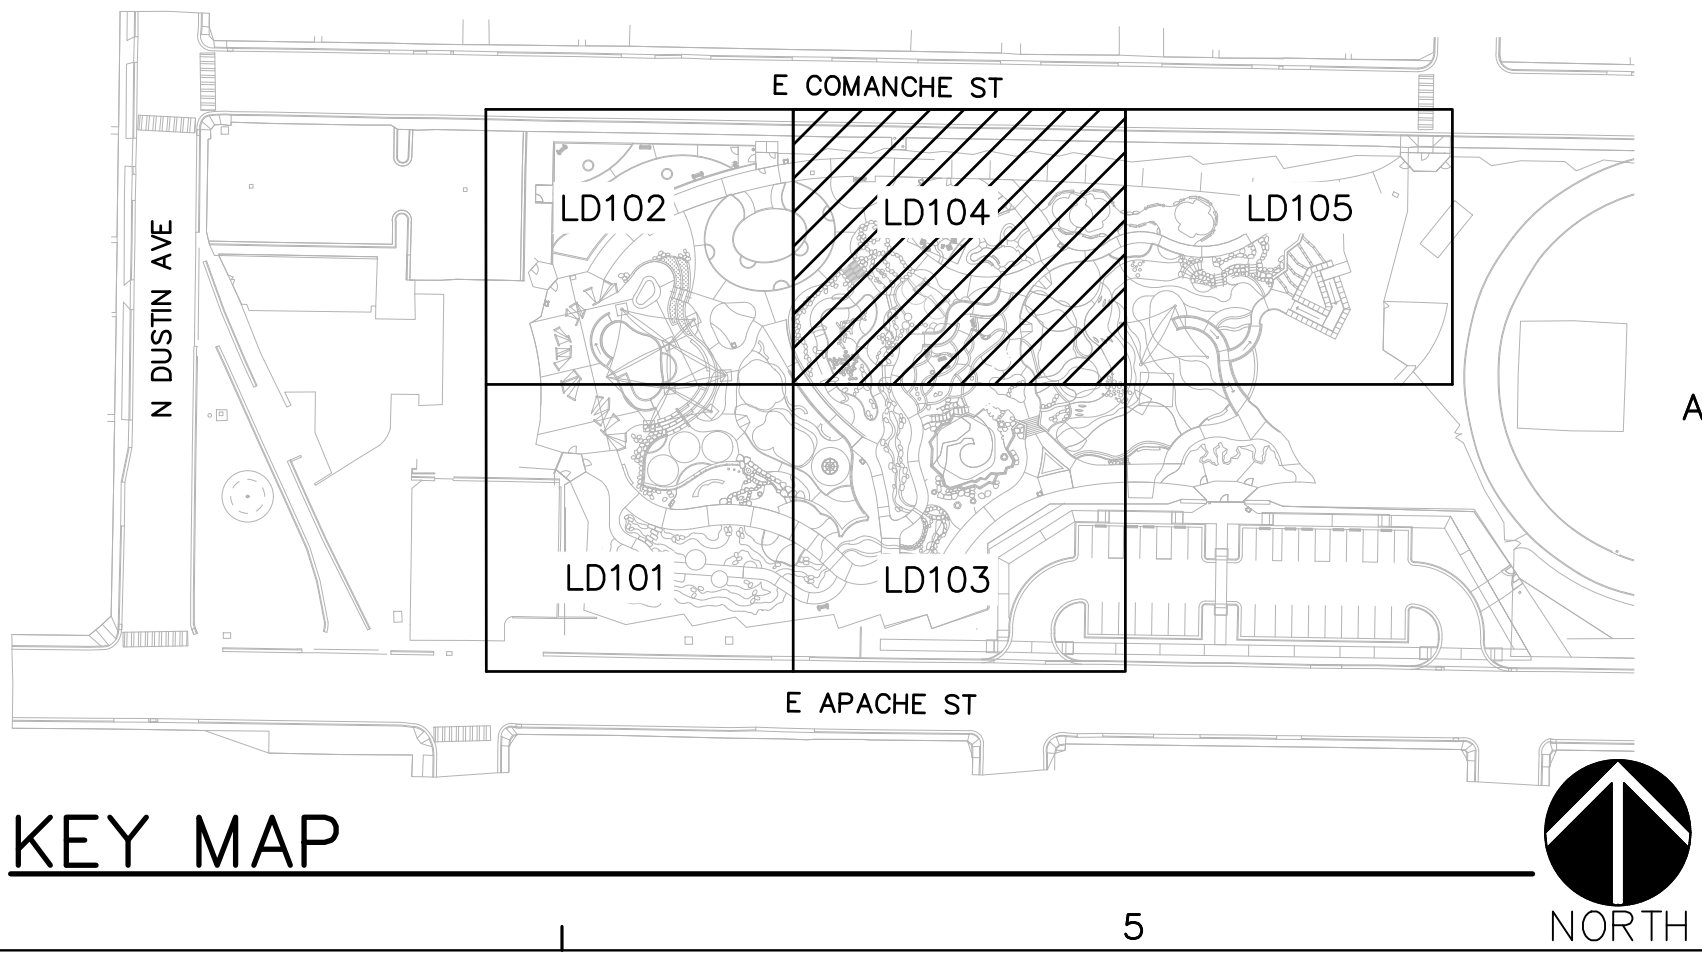

plandcollab.com 505 268 2266

CONSULTANTS

STRUCTURAL CONSULTANTS

SEAL

PROJECT NAME AND ADDRESS

BOUNDLESS JOURNEY
ADVENTURE PARK -
PHASE 2
312 E. APACHE STREET
FARMINGTON, NM 87401

DATE January 13, 2026

SUBMITTAL 100% CONSTRUCTION DOCUMENTS

REVISIONS

NO. DATE DESCRIPTION


PLAND PROJECT NO 22005.4
DESIGNED BY GM / LI CHECKED BY GM
DRAWN BY LI / MS / FB / MV

SHEET TITLE

DEMOLITION
PLAN

SHEET NUMBER


LD104

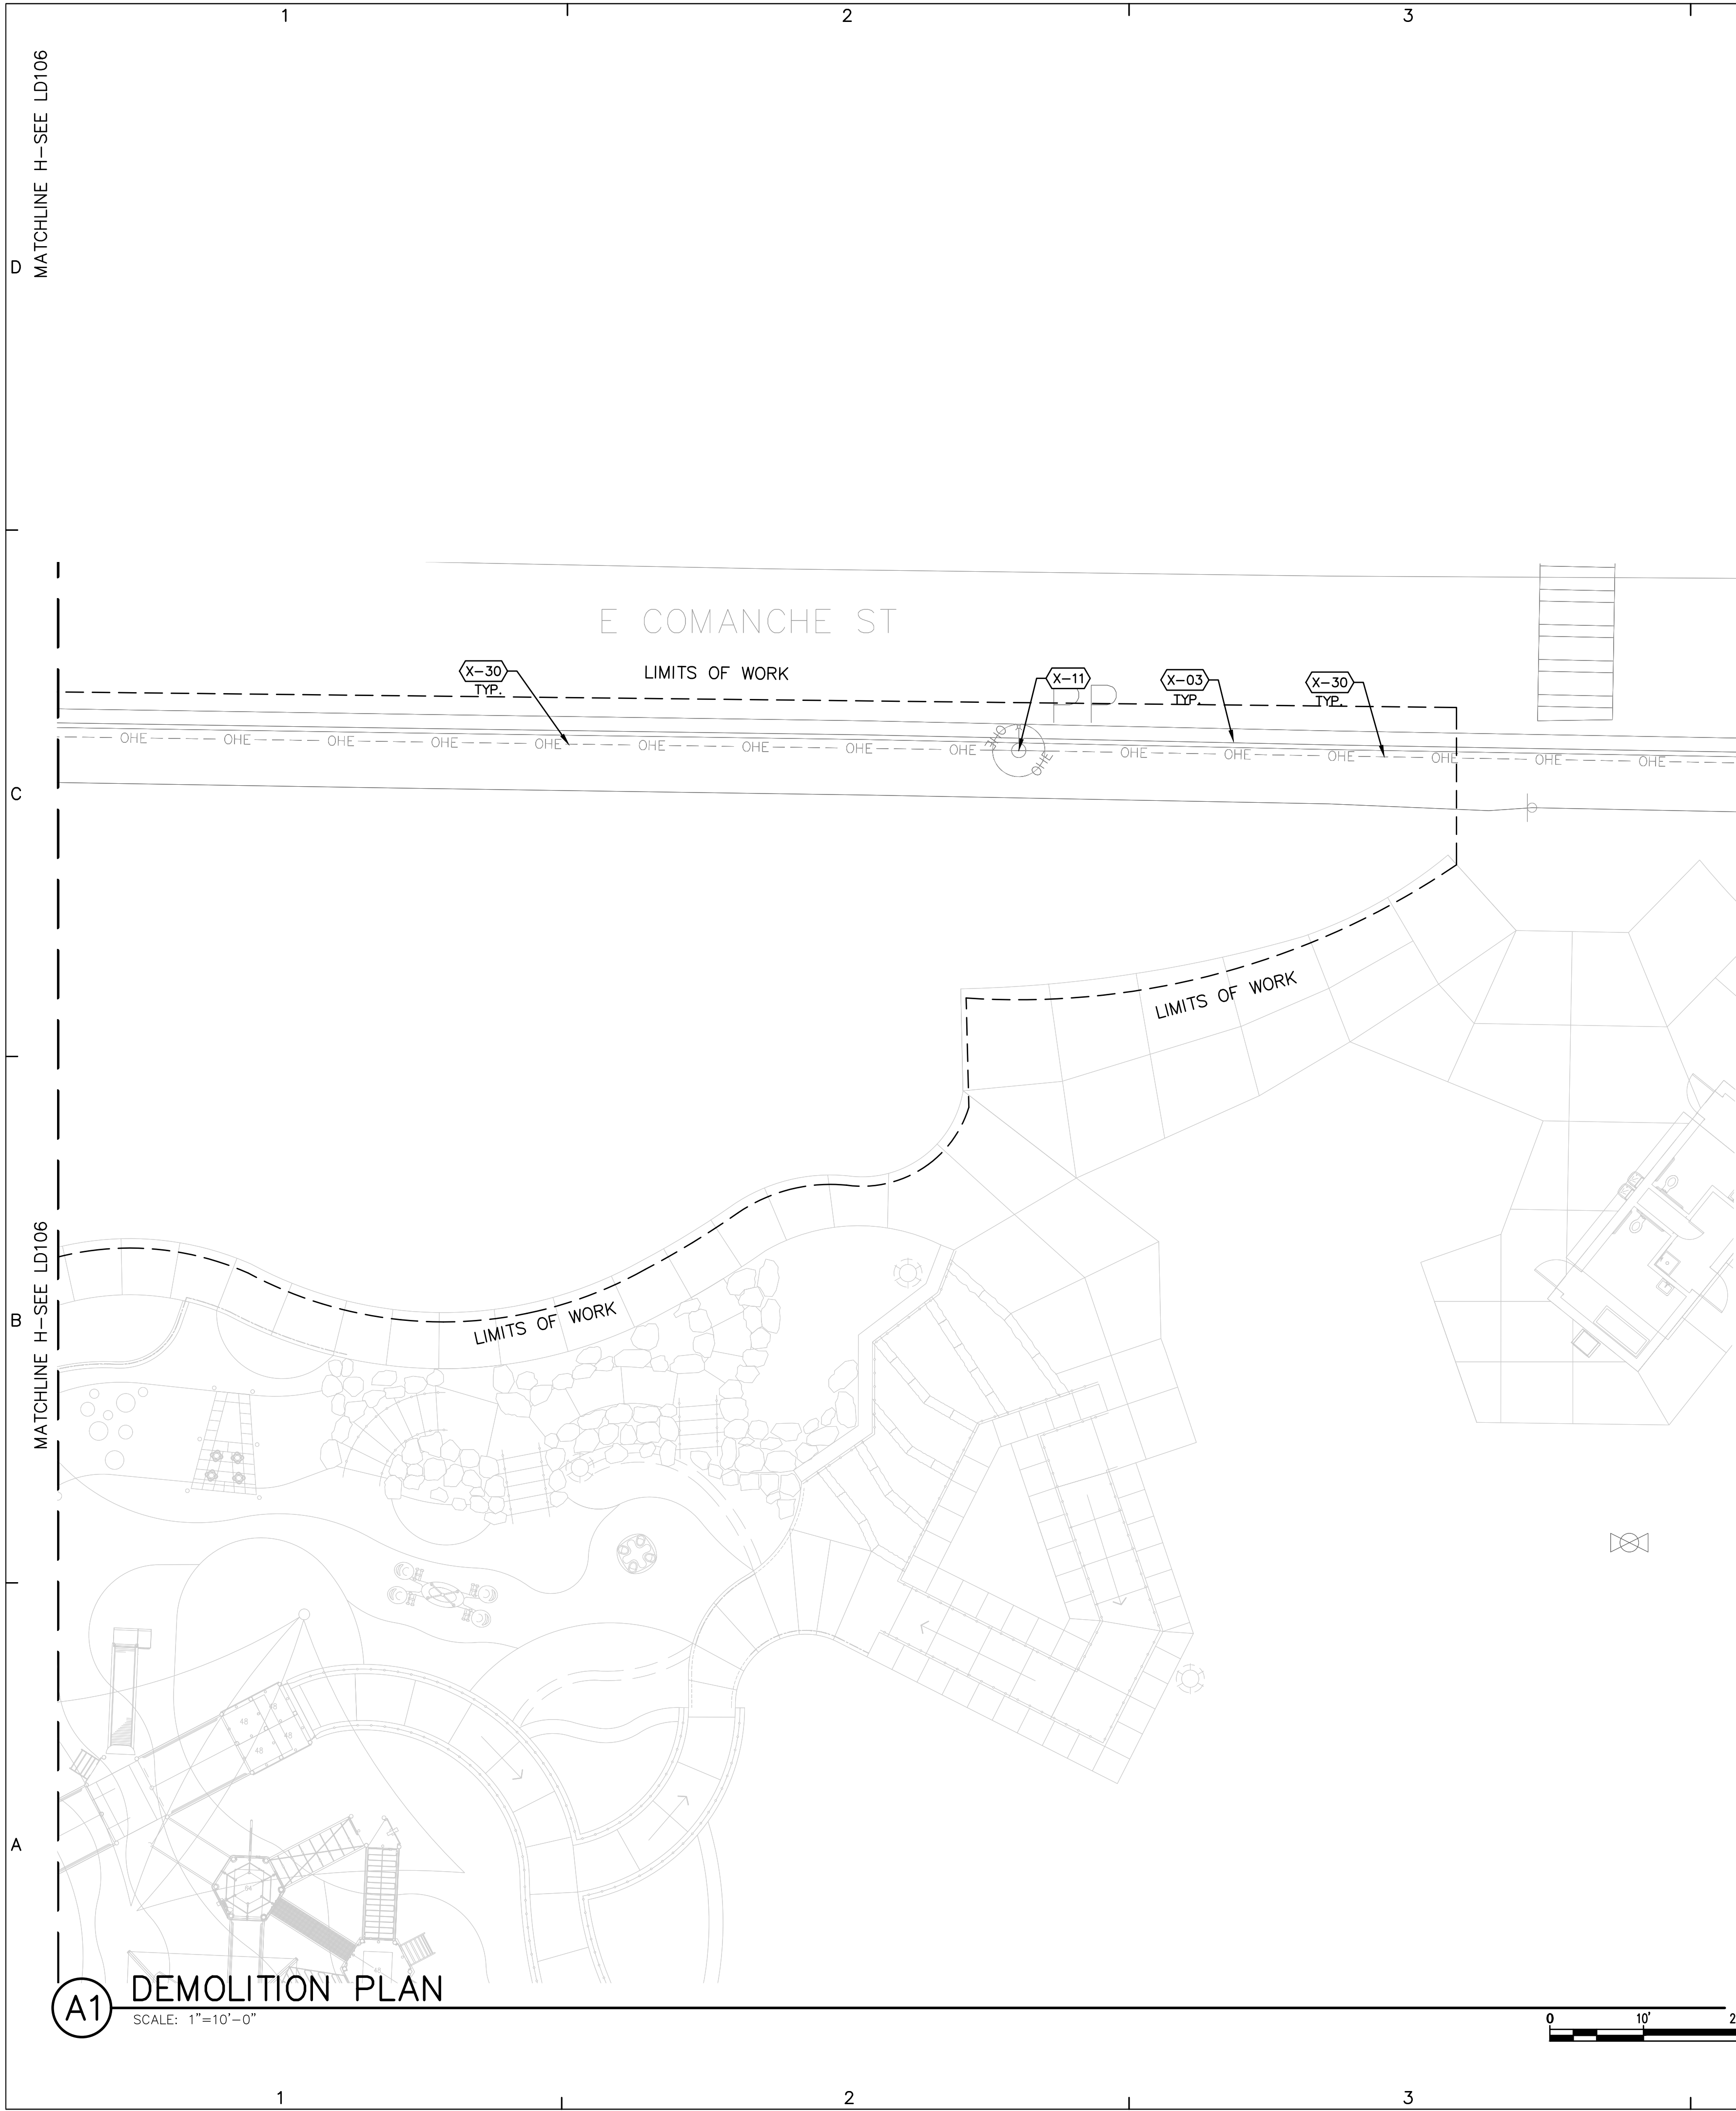

NO DEMOLITION ON THIS SHEET

LD105 EXISTING CONDITIONS KEYED NOTES

CODE	DESCRIPTION
X-03	EXISTING CONCRETE CURB AND GUTTER TO REMAIN.
X-11	EXISTING POWER POLE AND GUY WIRES TO REMAIN.
X-30	EXISTING OVERHEAD ELECTRIC – SEE ELECTRICAL PLANS.

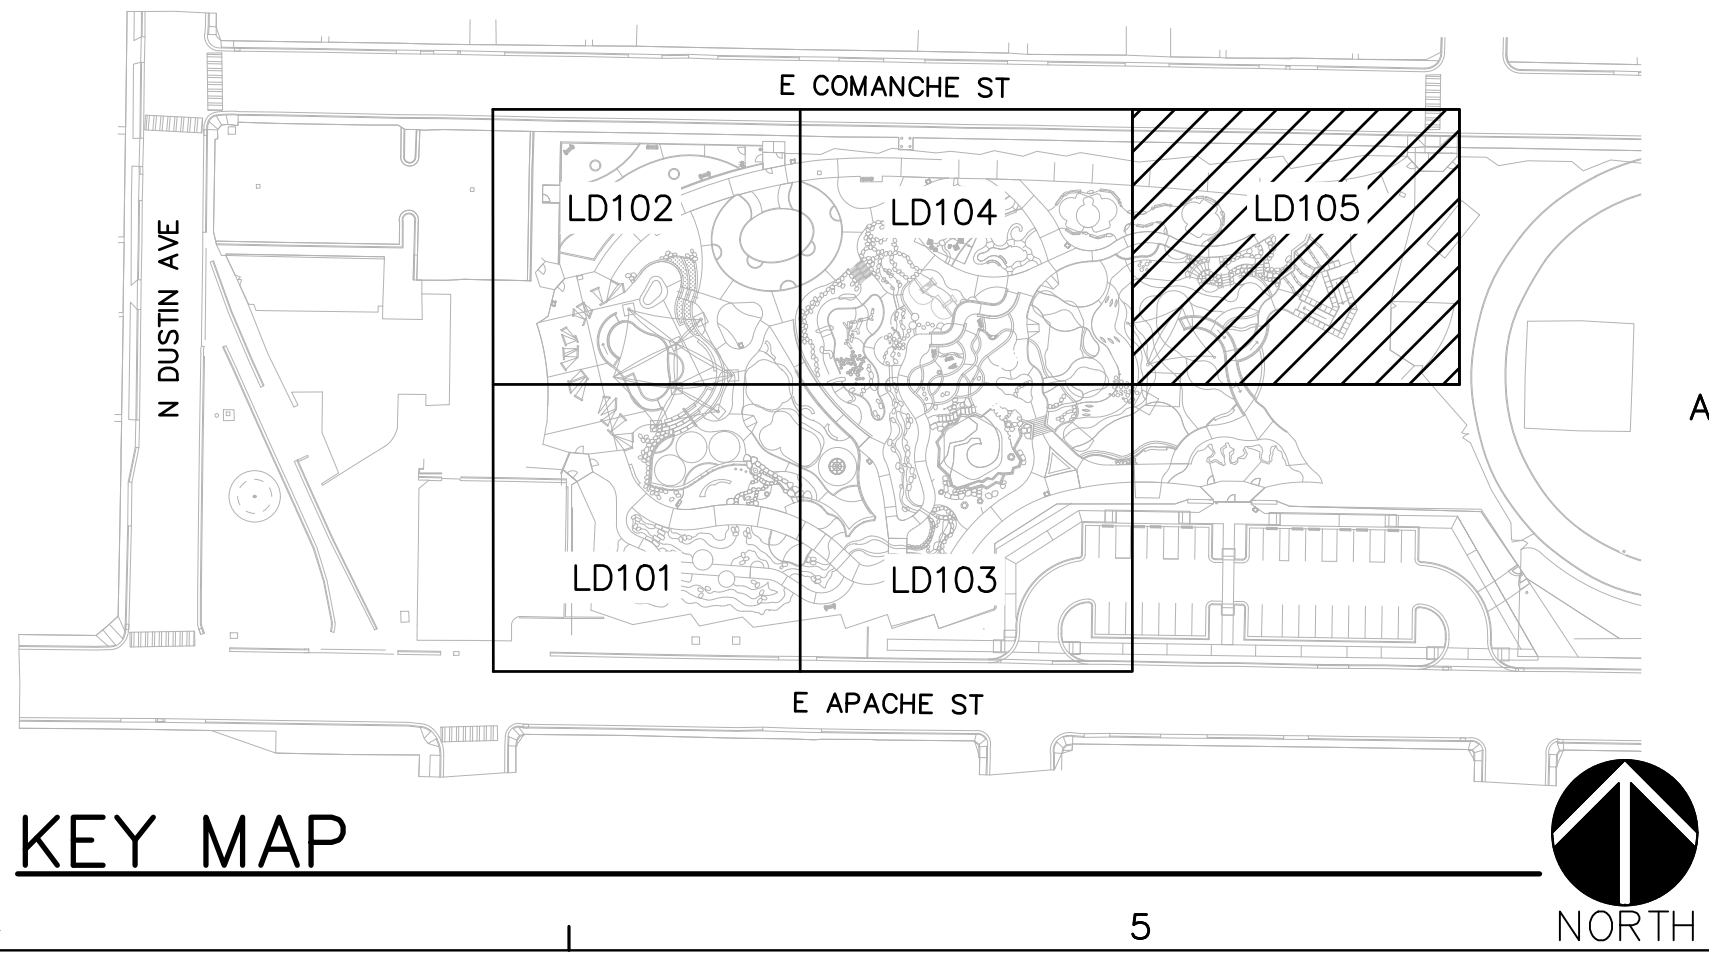

pland
COLLABORATIVE

plandcollab.com 505 268 2266

CONSULTANTS

ME&E
ENGINEERING

UNITY
ENGINEERING, PC
STRUCTURAL CONSULTANTS

SEAL

PROJECT NAME AND ADDRESS

BOUNDLESS JOURNEY
ADVENTURE PARK -
PHASE 2
312 E. APACHE STREET
FARMINGTON, NM 87401

DATE: January 13, 2026
SUBMITTAL: 100% CONSTRUCTION DOCUMENTS

REVISIONS		
NO.	DATE	DESCRIPTION


PLAND PROJECT NO 22005.4
DESIGNED BY GM / LI CHECKED BY GM
DRAWN BY LI / MS / FB / MV

SHEET TITLE

DEMOLITION PLAN

SHEET NUMBER

LD105

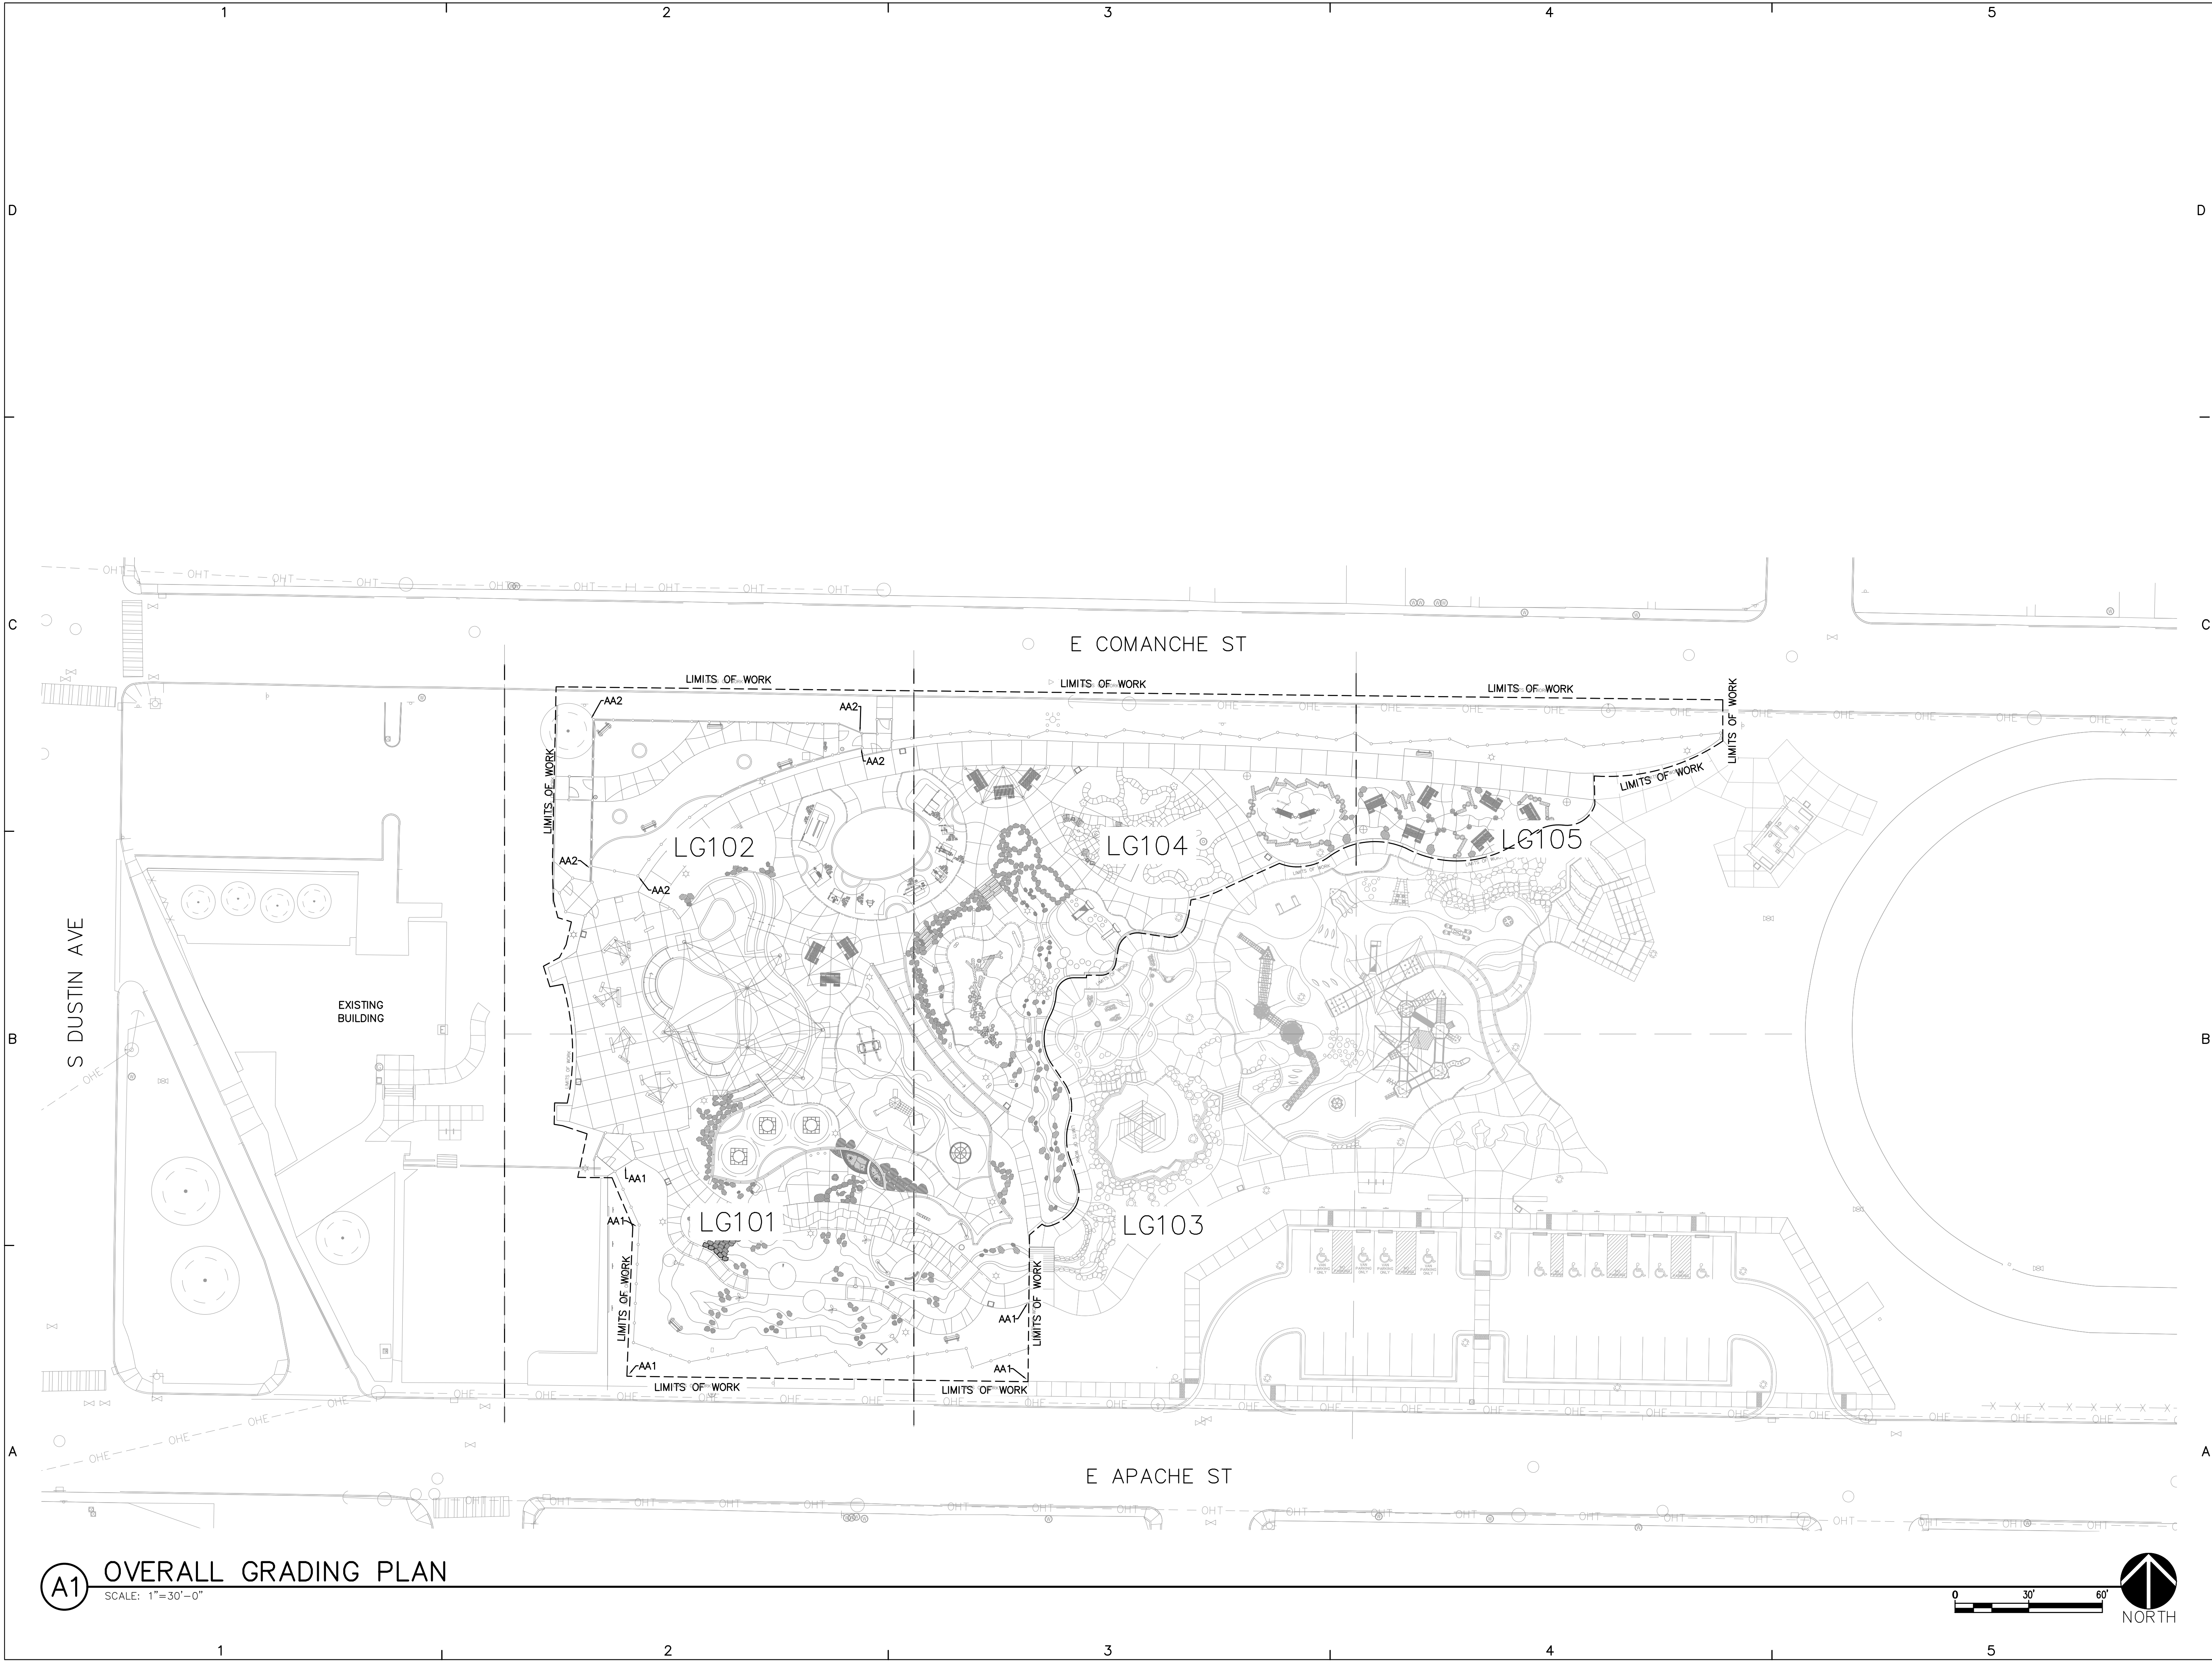

plandcollab.com 505 268 2266

CONSULTANTS

SEAL

PROJECT NAME AND ADDRESS

BOUNDLESS JOURNEY
ADVENTURE PARK -
PHASE 2
312 E. APACHE STREET
FARMINGTON, NM 87401


DATE SUBMITTAL
January 13, 2026
100% CONSTRUCTION DOCUMENTS

REVISIONS		
NO.	DATE	DESCRIPTION

PLAND PROJECT NO 22005.4
DESIGNED BY GM / LI CHECKED BY GM
DRAWN BY LI / MS / FB / MV

OVERALL
GRADING
PLAN

SHEET NUMBER
LG100


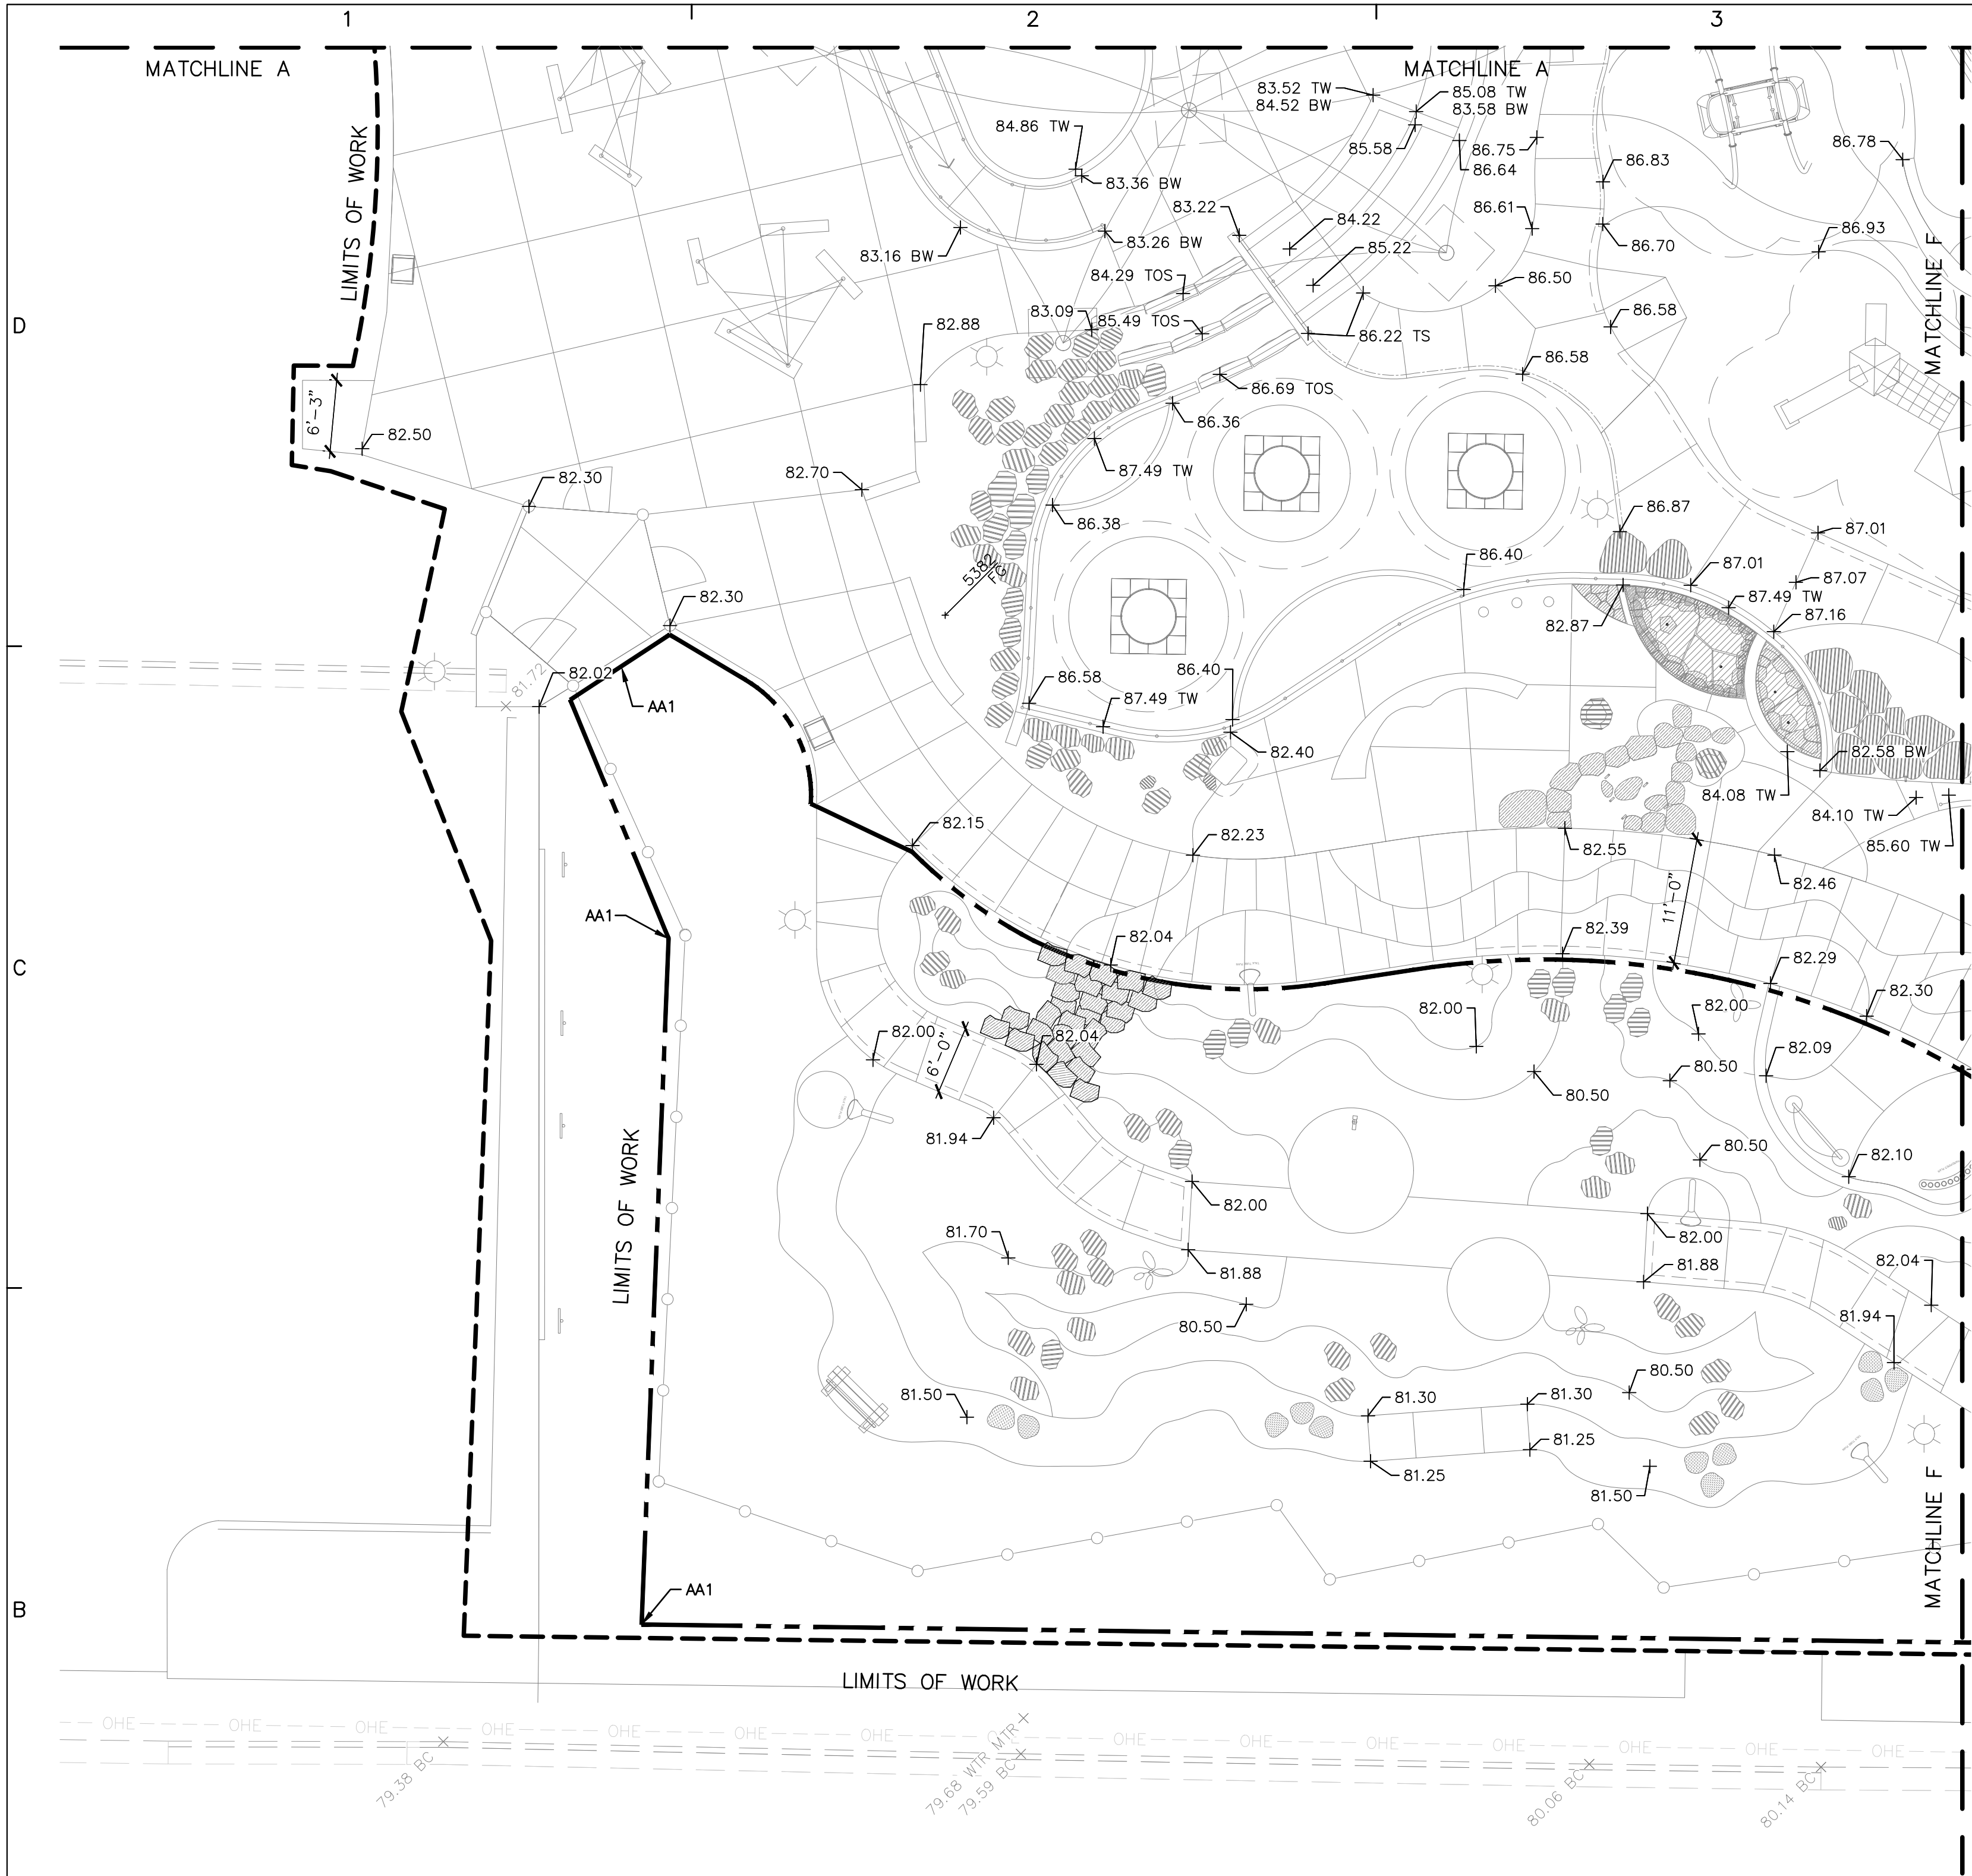


GRADING LEGEND LG101

- EXISTING SPOT ELEVATION
- PROPOSED SPOT ELEVATION
- TW TOP OF WALL
BW BOTTOM OF WALL
FG FINISH GRADE
TOS TOP OF SURFACE
TS TOP OF STEPS
WTR MTR WATER METER

A1 LANDSCAPE GRADING PLAN

SCALE: 1"=10'-0"

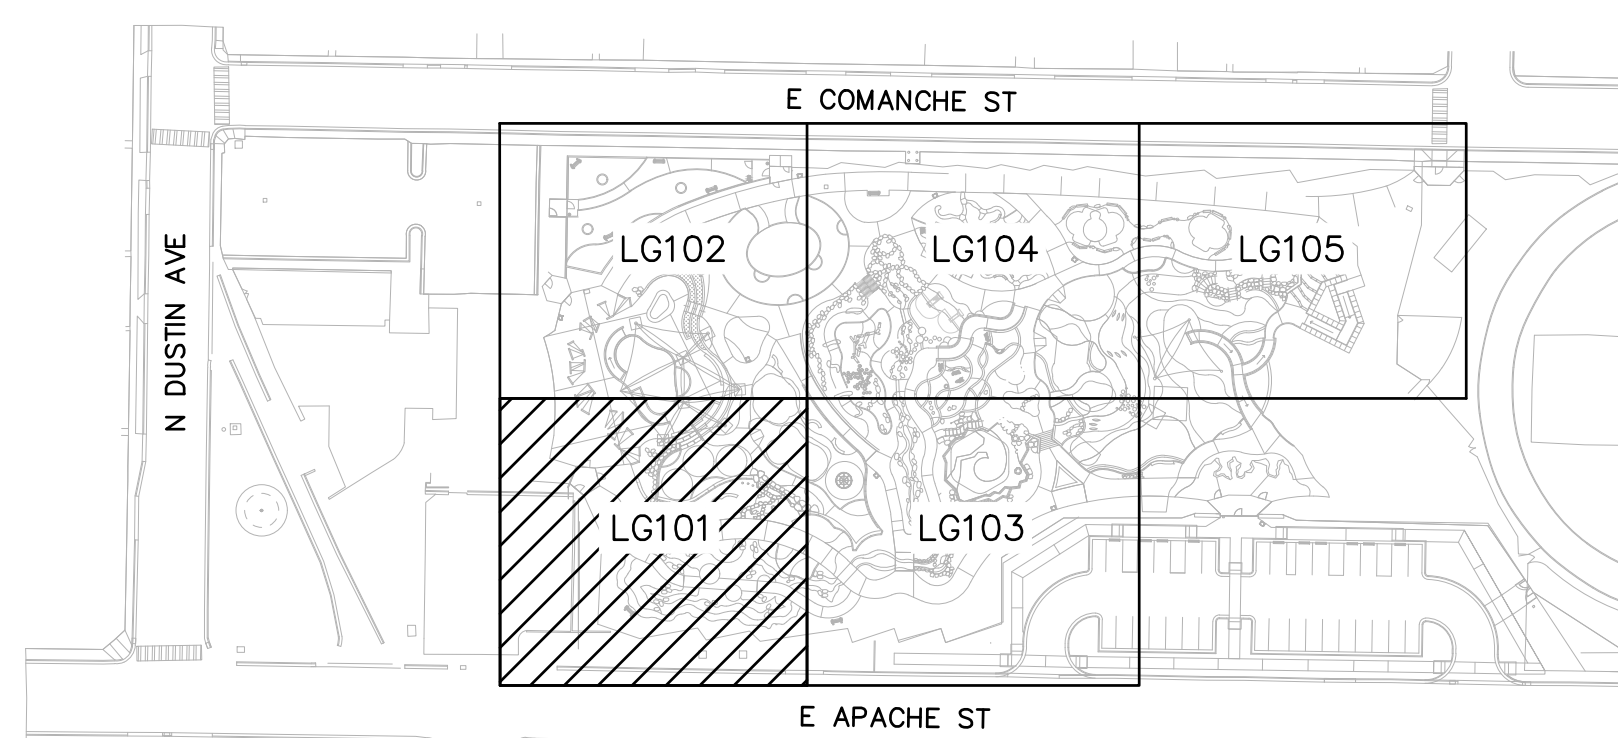 

KEY MAP



plandcollab.com 505 268 2266

CONSULTANTS

ME&E
ENGINEERING



SEAL



PROJECT NAME AND ADDRESS

BOUNDLESS
JOURNEY
ADVENTURE PARK -
PHASE 2
312 E. APACHE STREET
FARMINGTON, NM 87401

DATE January 13, 2026
SUBMITTAL
100% CONSTRUCTION DOCUMENTS

REVISIONS

NO.	DATE	DESCRIPTION


PLAND PROJECT NO 22005.4
DESIGNED BY GM / LI CHECKED BY GM
DRAWN BY LI / MS / FB / MV

SHEET TITLE

LANDSCAPE
GRADING PLAN

SHEET NUMBER



LG101

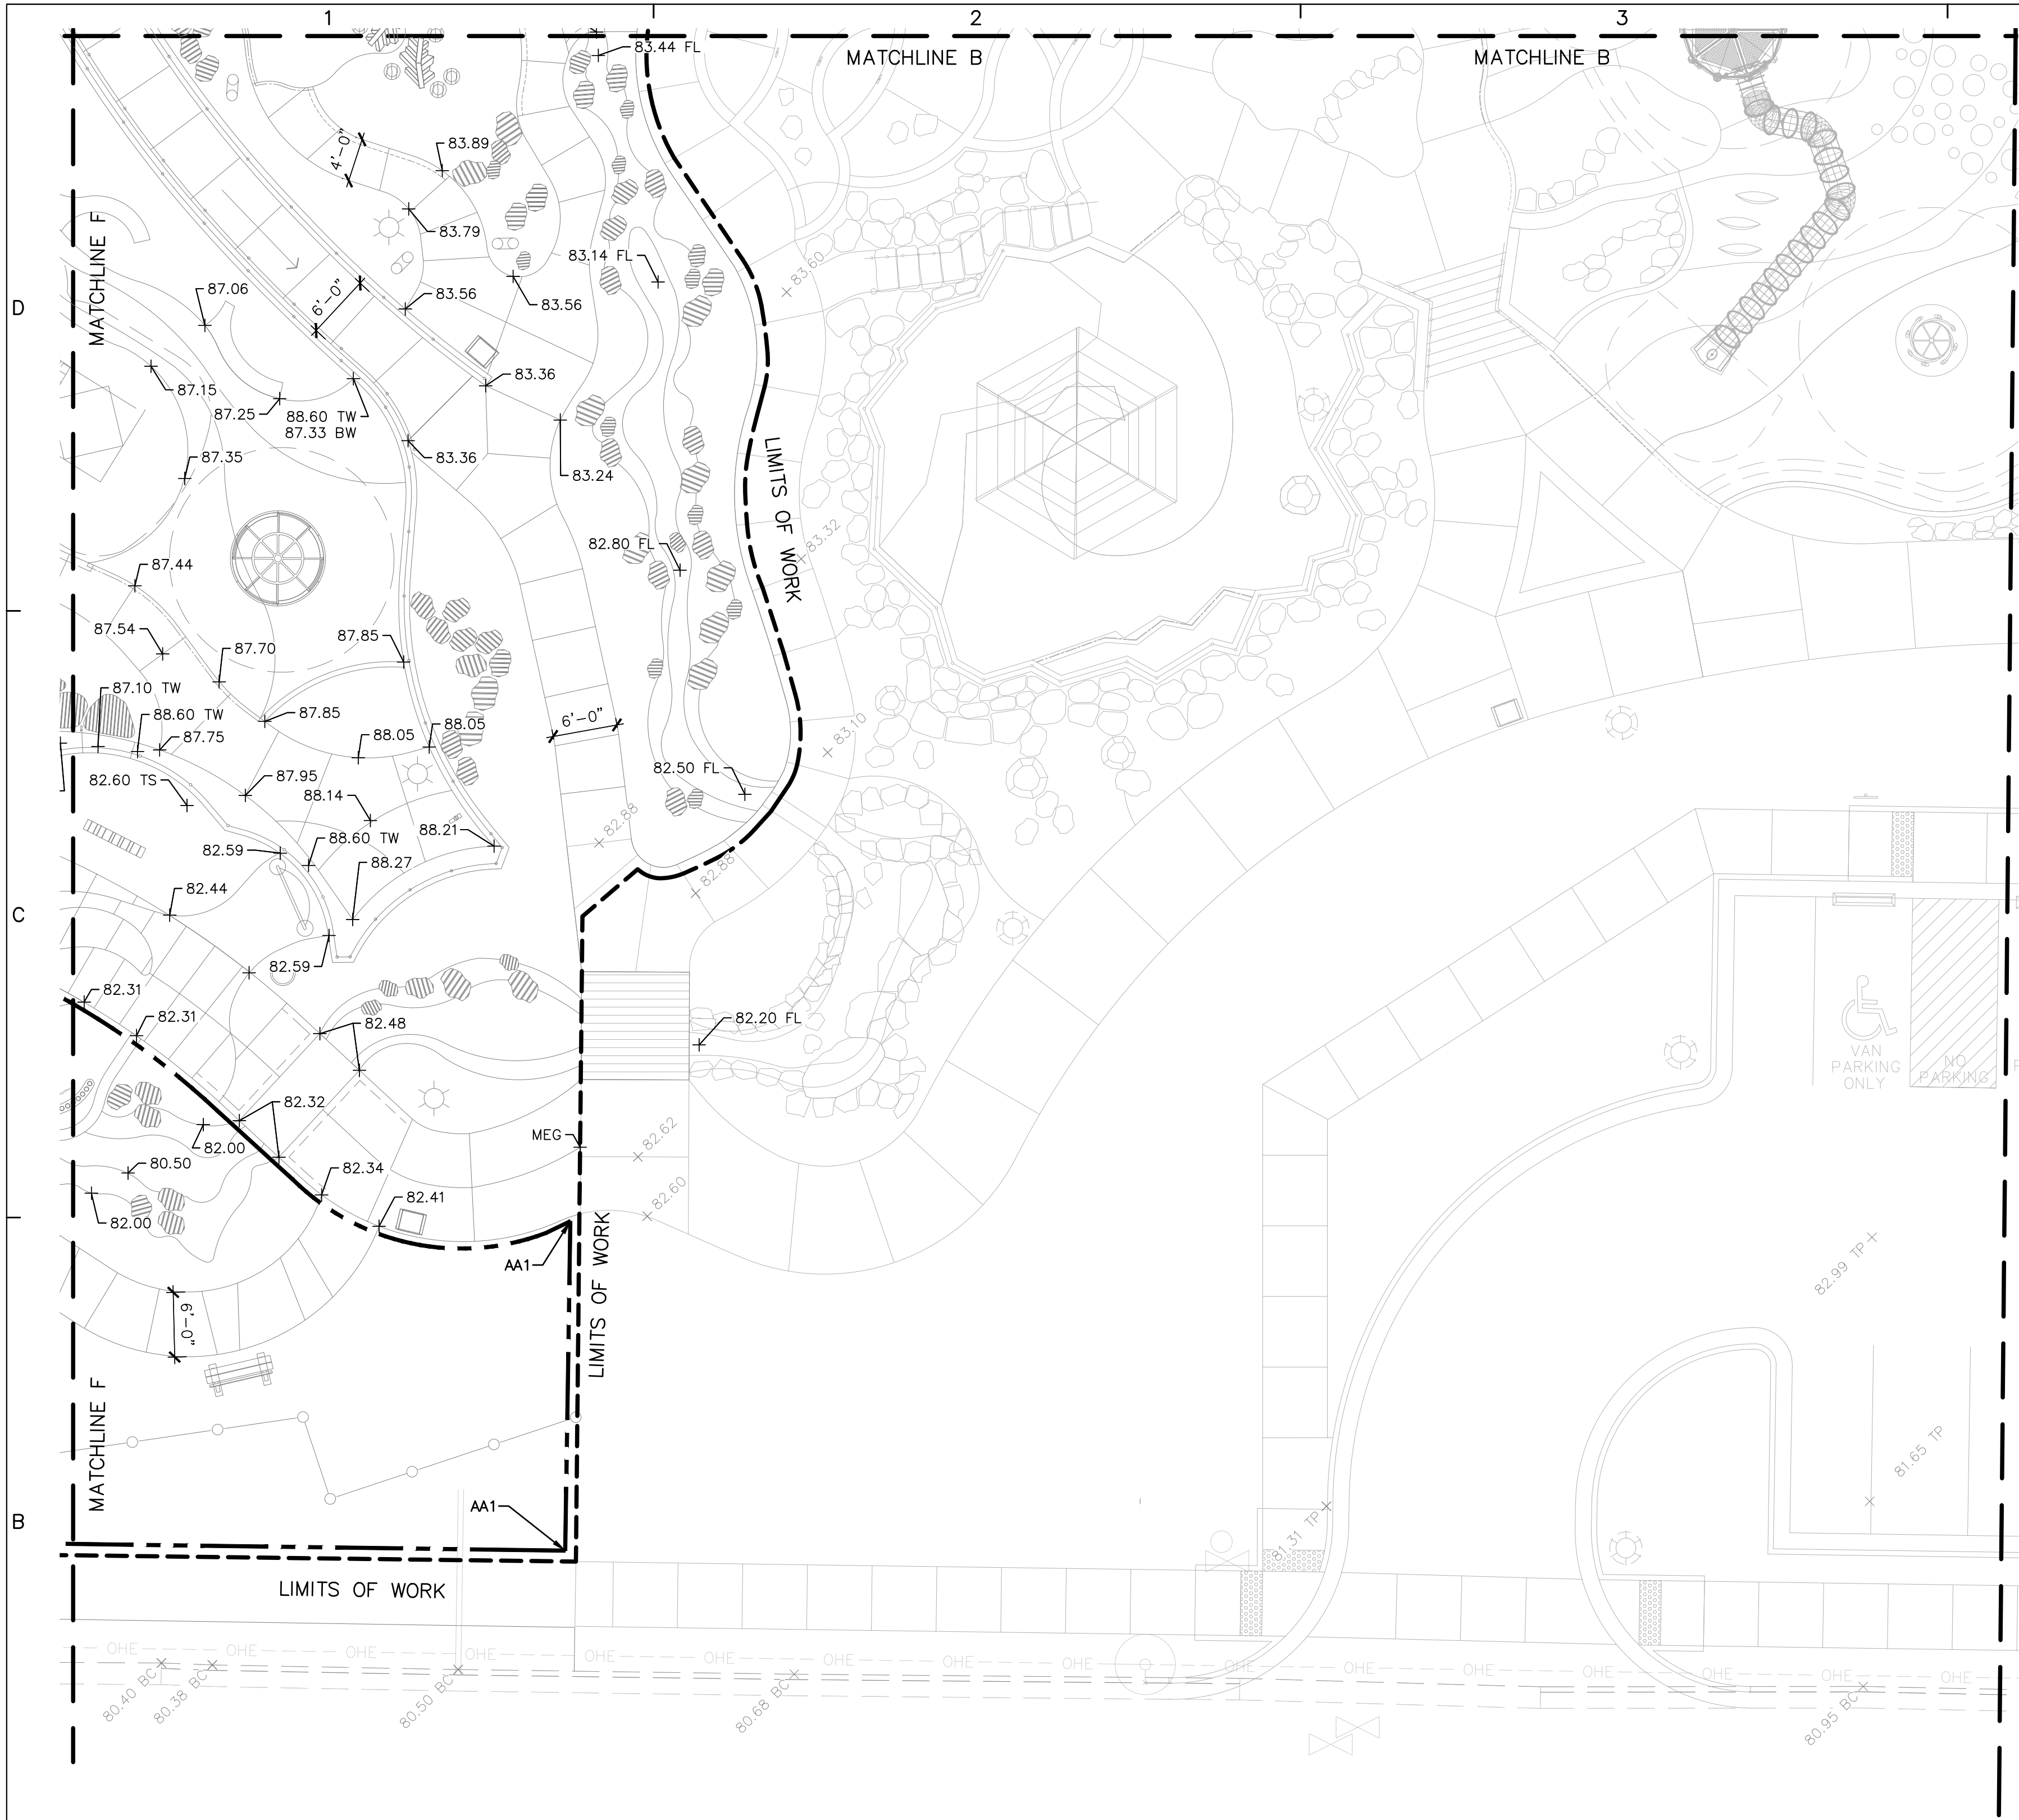

GRADING LEGEND LG103

- EXISTING SPOT ELEVATION
- PROPOSED SPOT ELEVATION
- BW BOTTOM OF WALL
TW TOP OF WALL
MEG MEET EXISTING GRADE
TS TOP OF STEPS
BC BACK OF CURB
TP TOP OF PAVING

A1 LANDSCAPE GRADING PLAN
SCALE: 1"=10'-0"

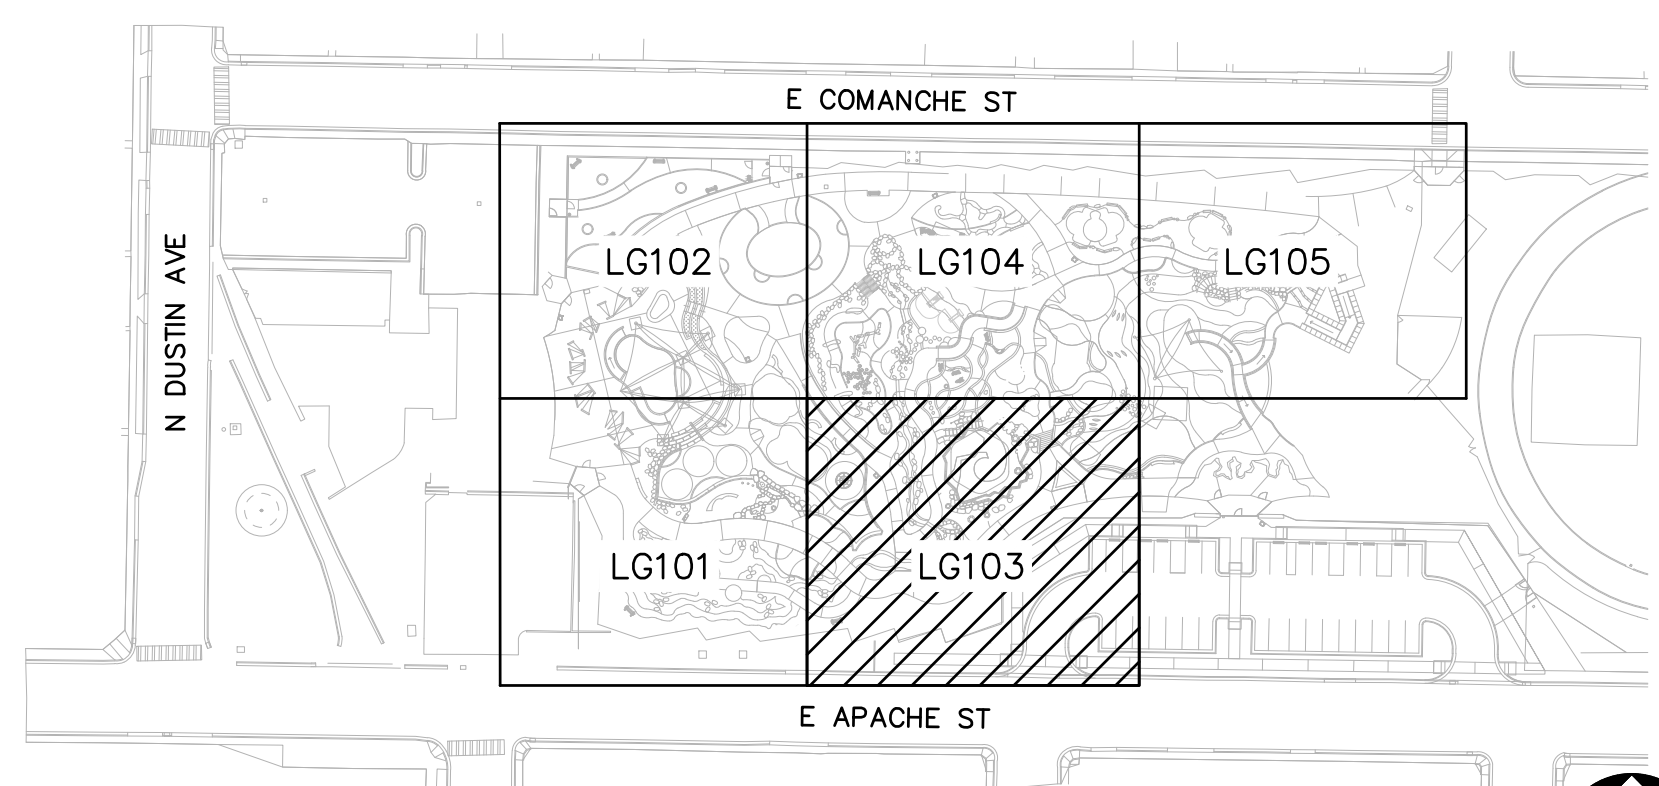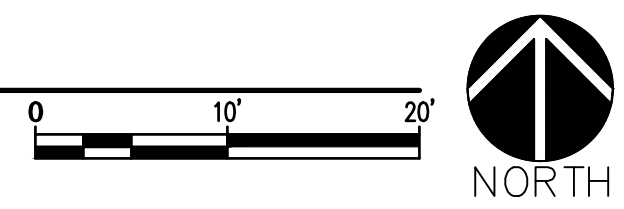

KEY MAP

pland
COLLABORATIVE

plandcollab.com 505 268 2266

CONSULTANTS

ME&E
ENGINEERING

UNITY
ENGINEERING, PC
STRUCTURAL CONSULTANTS

SEAL

PROJECT NAME AND ADDRESS

**BOUNDLESS JOURNEY
ADVENTURE PARK -
PHASE 2**
312 E. APACHE STREET
FARMINGTON, NM 87401

DATE January 13, 2026
SUBMITTAL
100% CONSTRUCTION DOCUMENTS

REVISIONS		
NO.	DATE	DESCRIPTION


PLAND PROJECT NO 22005.4
DESIGNED BY GM / LI CHECKED BY GM
DRAWN BY LI / MS / FB / MV

SHEET TITLE


**LANDSCAPE
GRADING PLAN**

SHEET NUMBER

LG103

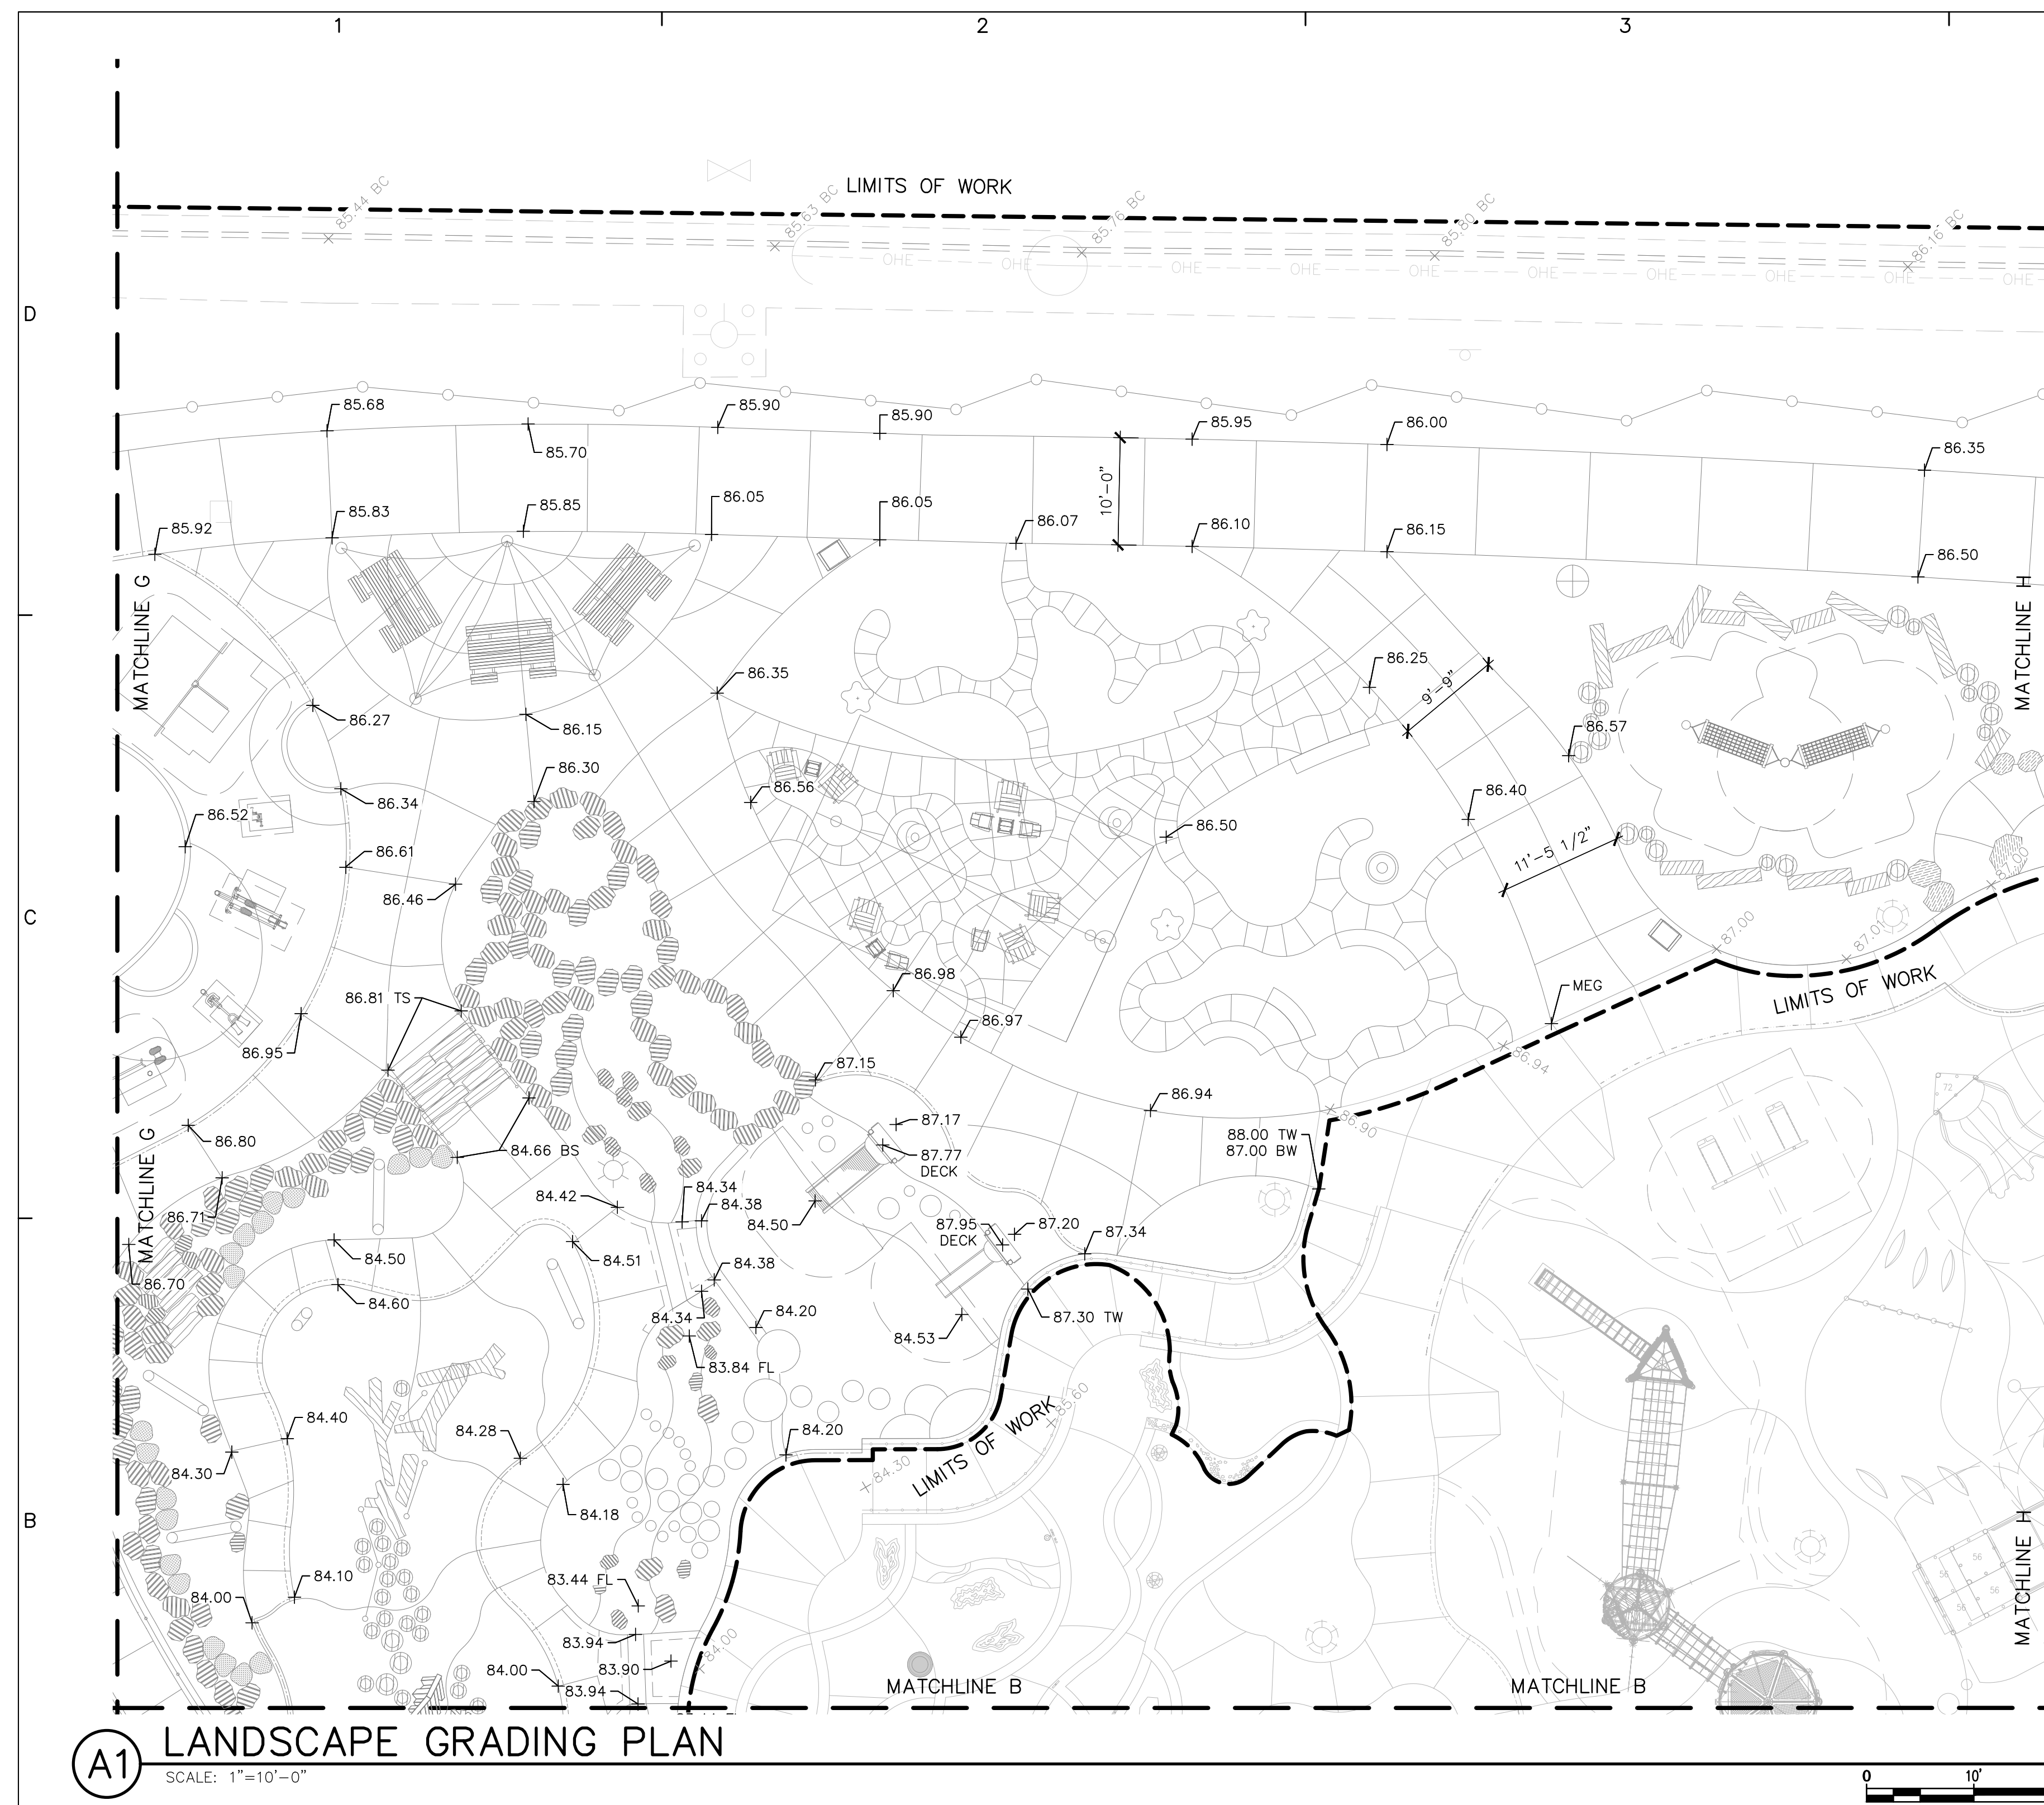


GRADING LEGEND LG104	
92.79 BC +	EXISTING SPOT ELEVATION
92.84	PROPOSED SPOT ELEVATION
TS	TOP OF STEPS
BS	BOTTOM OF STEPS
TW	TOP OF WALL
MEG	MEET EXISTING GRADE
DECK	TOP OF DECK
BC	BACK OF CURB

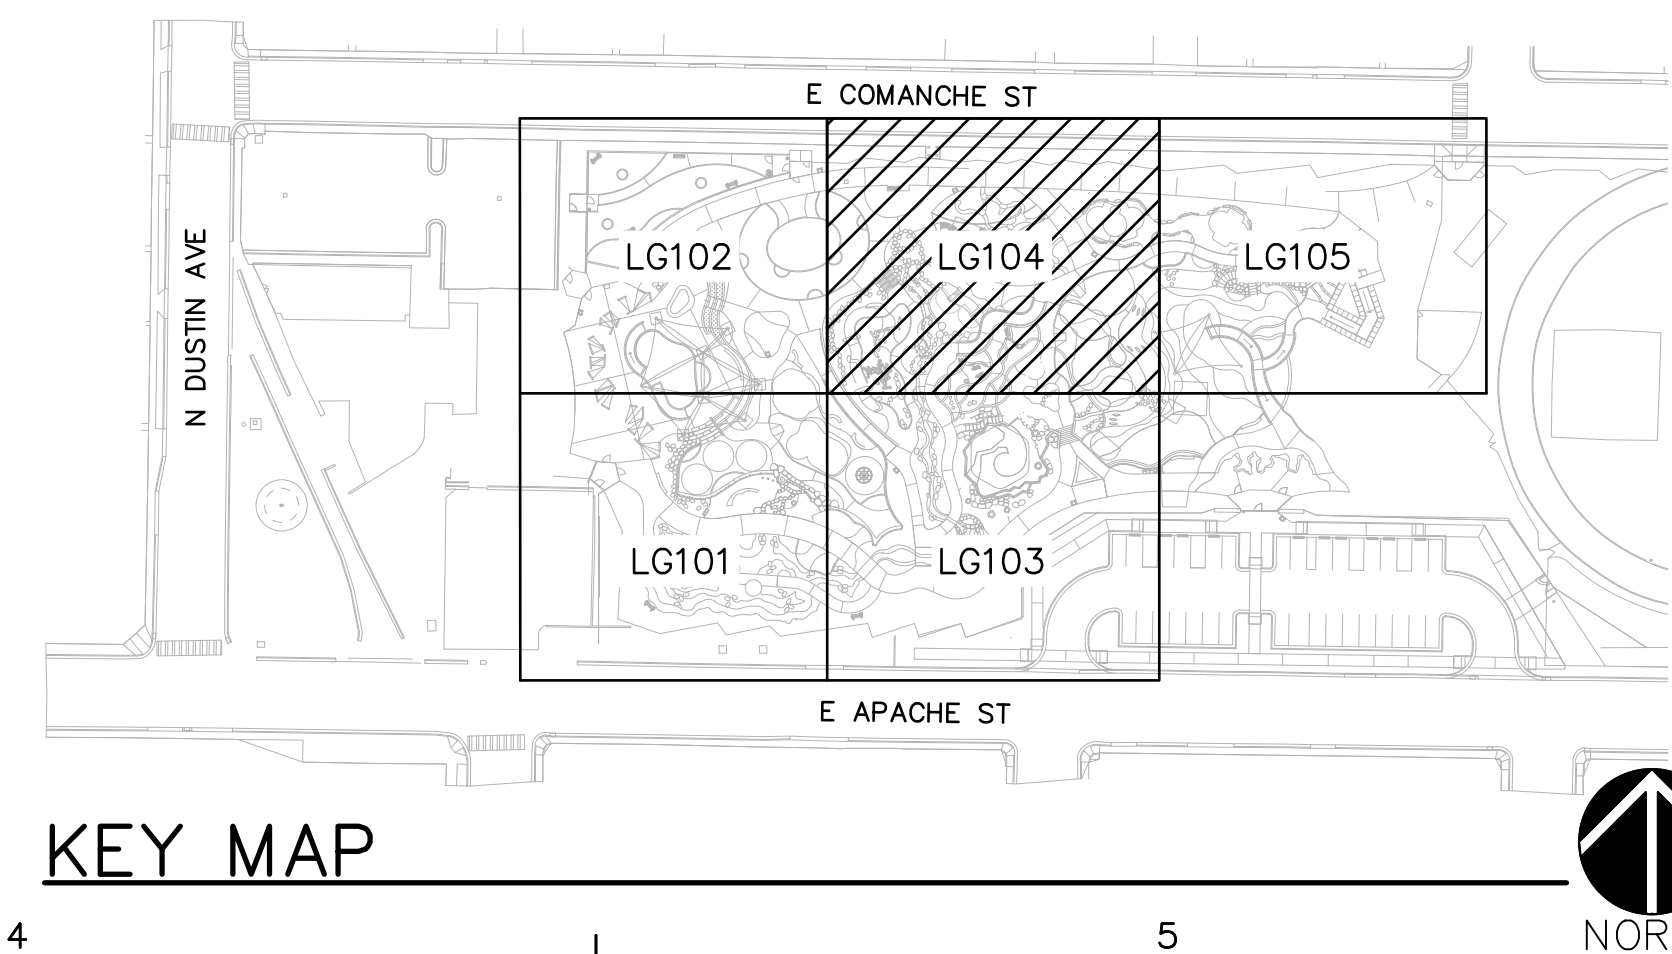

plandcollab.com 505 268 2266

CONSULTANTS

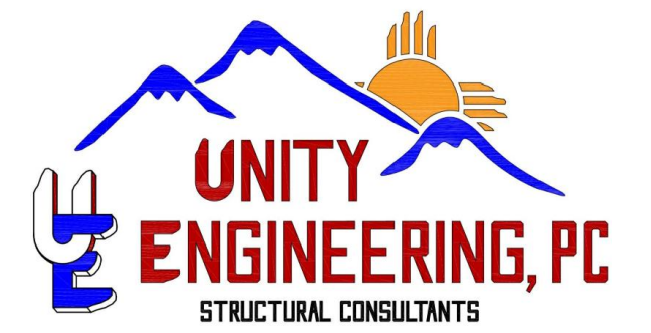

SEAL



PROJECT NAME AND ADDRESS

BOUNDLESS
JOURNEY
ADVENTURE PARK -
PHASE 2

312 E. APACHE STREET
FARMINGTON, NM 87401

DATE	January 13, 2026
SUBMITTAL	100% CONSTRUCTION DOCUMENTS

[illegible]

PLAND PROJECT NO 22005.4
DESIGNED BY GM / LI CHECKED BY GM
DRAWN BY LI / MS / FB / MV

SHEET TITLE

LANDSCAPE GRADING PLAN

SHEET NUMBER

LG104

ADDITIVE ALTERNATE NOTES

AA1-ADDITIVE ALTERNATE #1 SHALL CONSIST OF CONSTRUCTING CONCRETE PAVING, WATER HARVESTING BASINS, AND ELEVATED WALKWAY, INSTALLATION OF LIGHT POLES AND CONCRETE FOOTINGS, BENCHES, AND BOULDERS, TWO TALK TUBE SETS, TELESCOPE, LISTENING DISH SET, SEEK AND FIND OBJECTS, PLANTINGS, SURFACING MATERIALS, AND IRRIGATION WITHIN LIMITS OF WORK SHOWN. IRRIGATION MAINLINE AND CONTROL CABLE WITHIN ADDITIVE ALTERNATE LIMITS SHALL BE INSTALLED AS PART OF THE BASE BID.

AA2-ADDITIVE ALTERNATE #2 SHALL CONSIST OF CONSTRUCTING CONCRETE PAVING, LIGHT POST WITH CONCRETE FOOTINGS, INSTALLATION OF STABILIZED CRUSHER FINES, BENCHES, FENCING AND GATES, LITTER RECEPTACLES, PLANTINGS, SURFACING MATERIALS, AND IRRIGATION WITHIN LIMITS OF WORK SHOWN. IRRIGATION MAINLINE AND CONTROL CABLE WITHIN ADDITIVE ALTERNATE LIMITS SHALL BE INSTALLED AS PART OF THE BASE BID.

GENERAL CONSTRUCTION NOTES


CODE	DESCRIPTION
GC-01	CONTRACTOR SHALL CONSTRUCT ONE (1) 6'x6' MOCK-UP OF EACH OF UNIQUE CONCRETE PAVING TYPE ONE (1) 4 LF SECTION OF EACH VERTICAL CONCRETE STRUCTURE, AND ONE (1) 4 LF SECTION OF RAMMED EARTH WALL AS INDICATED ON THE PLANS, FOR REVIEW AND APPROVAL PRIOR TO CONSTRUCTION OF THESE ITEMS WITHIN THE SITE. MOCK-UPS SHALL INCLUDE ONE (1) EXPANSION JOINT AND ONE (1) CONTROL JOINT.
GC-02	VERTICAL CONCRETE CONSTRUCTION SHALL UTILIZE FIBERGLASS FORM TIE RODS. CUT OFF TO BE FLUSH WITH CONCRETE SURFACE.
GC-03	CONTRACTOR SHALL REFER TO SURFACE TREATMENT PLAN ON SHEETS LS200-LS205 FOR POURED-IN-PLACE SURFACING COLORS, AND ENGINEERED WOOD FIBER.
GC-04	ALL SHADE SAIL STRUCTURES SHALL BE RATED FOR A 105 MPH WIND LOAD, 10 PSF SNOW LOAD, AND 20 PSF MINIMUM ROOF LIVE LOAD.

GENERAL PLAY EQUIPMENT NOTES

CODE	DESCRIPTION
GY-01	FOR EQUIPMENT NOTED AS INSTALL OWNER PROVIDED, CONTRACTOR SHALL PERFORM ALL LABOR TO INSTALL EQUIPMENT PROVIDED BY OWNER AS SPECIFIED AND DESCRIBED ON THIS PLAN.
GY-02	CONTRACTOR SHALL REFER TO CONSTRUCTION SHEETS LS101-LS105 FOR PLAYGROUND MANUFACTURERS, MODEL NUMBERS, AND COLOR SELECTIONS.
GY-03	BEFORE FINAL ACCEPTANCE BY THE OWNER, THE CONTRACTOR SHALL PROVIDE AN "AS-BUILT" DRAWING THAT DOCUMENTS THAT EACH PIECE OF PLAY EQUIPMENT IS CONSTRUCTED WITH THE REQUIRED USE ZONE.
GY-04	BEFORE FINAL ACCEPTANCE BY THE OWNER, THE CONTRACTOR MUST PROVIDE WRITTEN CERTIFICATION THAT EACH PIECE OF PLAY EQUIPMENT HAS BEEN INSPECTED BY AN INDEPENDENT NATIONAL RECREATION AND PARKS ASSOCIATION CERTIFIED PLAYGROUND SAFETY INSPECTOR (CPSI), AND THAT THE CONSTRUCTION AND INSTALLATION OF EACH PIECE OF EQUIPMENT FULLY COMPLY WITH ASTM F-1487-11 AND THE U.S. CONSUMER PRODUCT SAFETY COMMISSION (CPSC) PUBLIC PLAYGROUND SAFETY HANDBOOK.
GY-05	CONTRACTOR SHALL PROVIDE SHOP DRAWINGS FOR FOOTINGS. FOOTING DESIGN SHALL BE COMPLETED BY A NEW MEXICO LICENSED PROFESSIONAL ENGINEER.
GY-06	CONTRACTOR SHALL BE CERTIFIED TO INSTALL THE SPECIFIED EQUIPMENT BY THE PLAY EQUIPMENT MANUFACTURER.
GY-07	CONTRACTOR'S ON-SITE SUPERINTENDENT OVERSEEING ALL PLAY EQUIPMENT INSTALLATION SHALL BE A NATIONAL RECREATION AND PARKS ASSOCIATION CERTIFIED PLAYGROUND SAFETY INSPECTOR (CPSI).

CONSTRUCTION LEGEND


	EXISTING FENCING TO REMAIN		EXISTING TREE TO REMAIN
	6' HEIGHT ORNAMENTAL FENCING		16' HEIGHT PEDESTRIAN LIGHT POLE

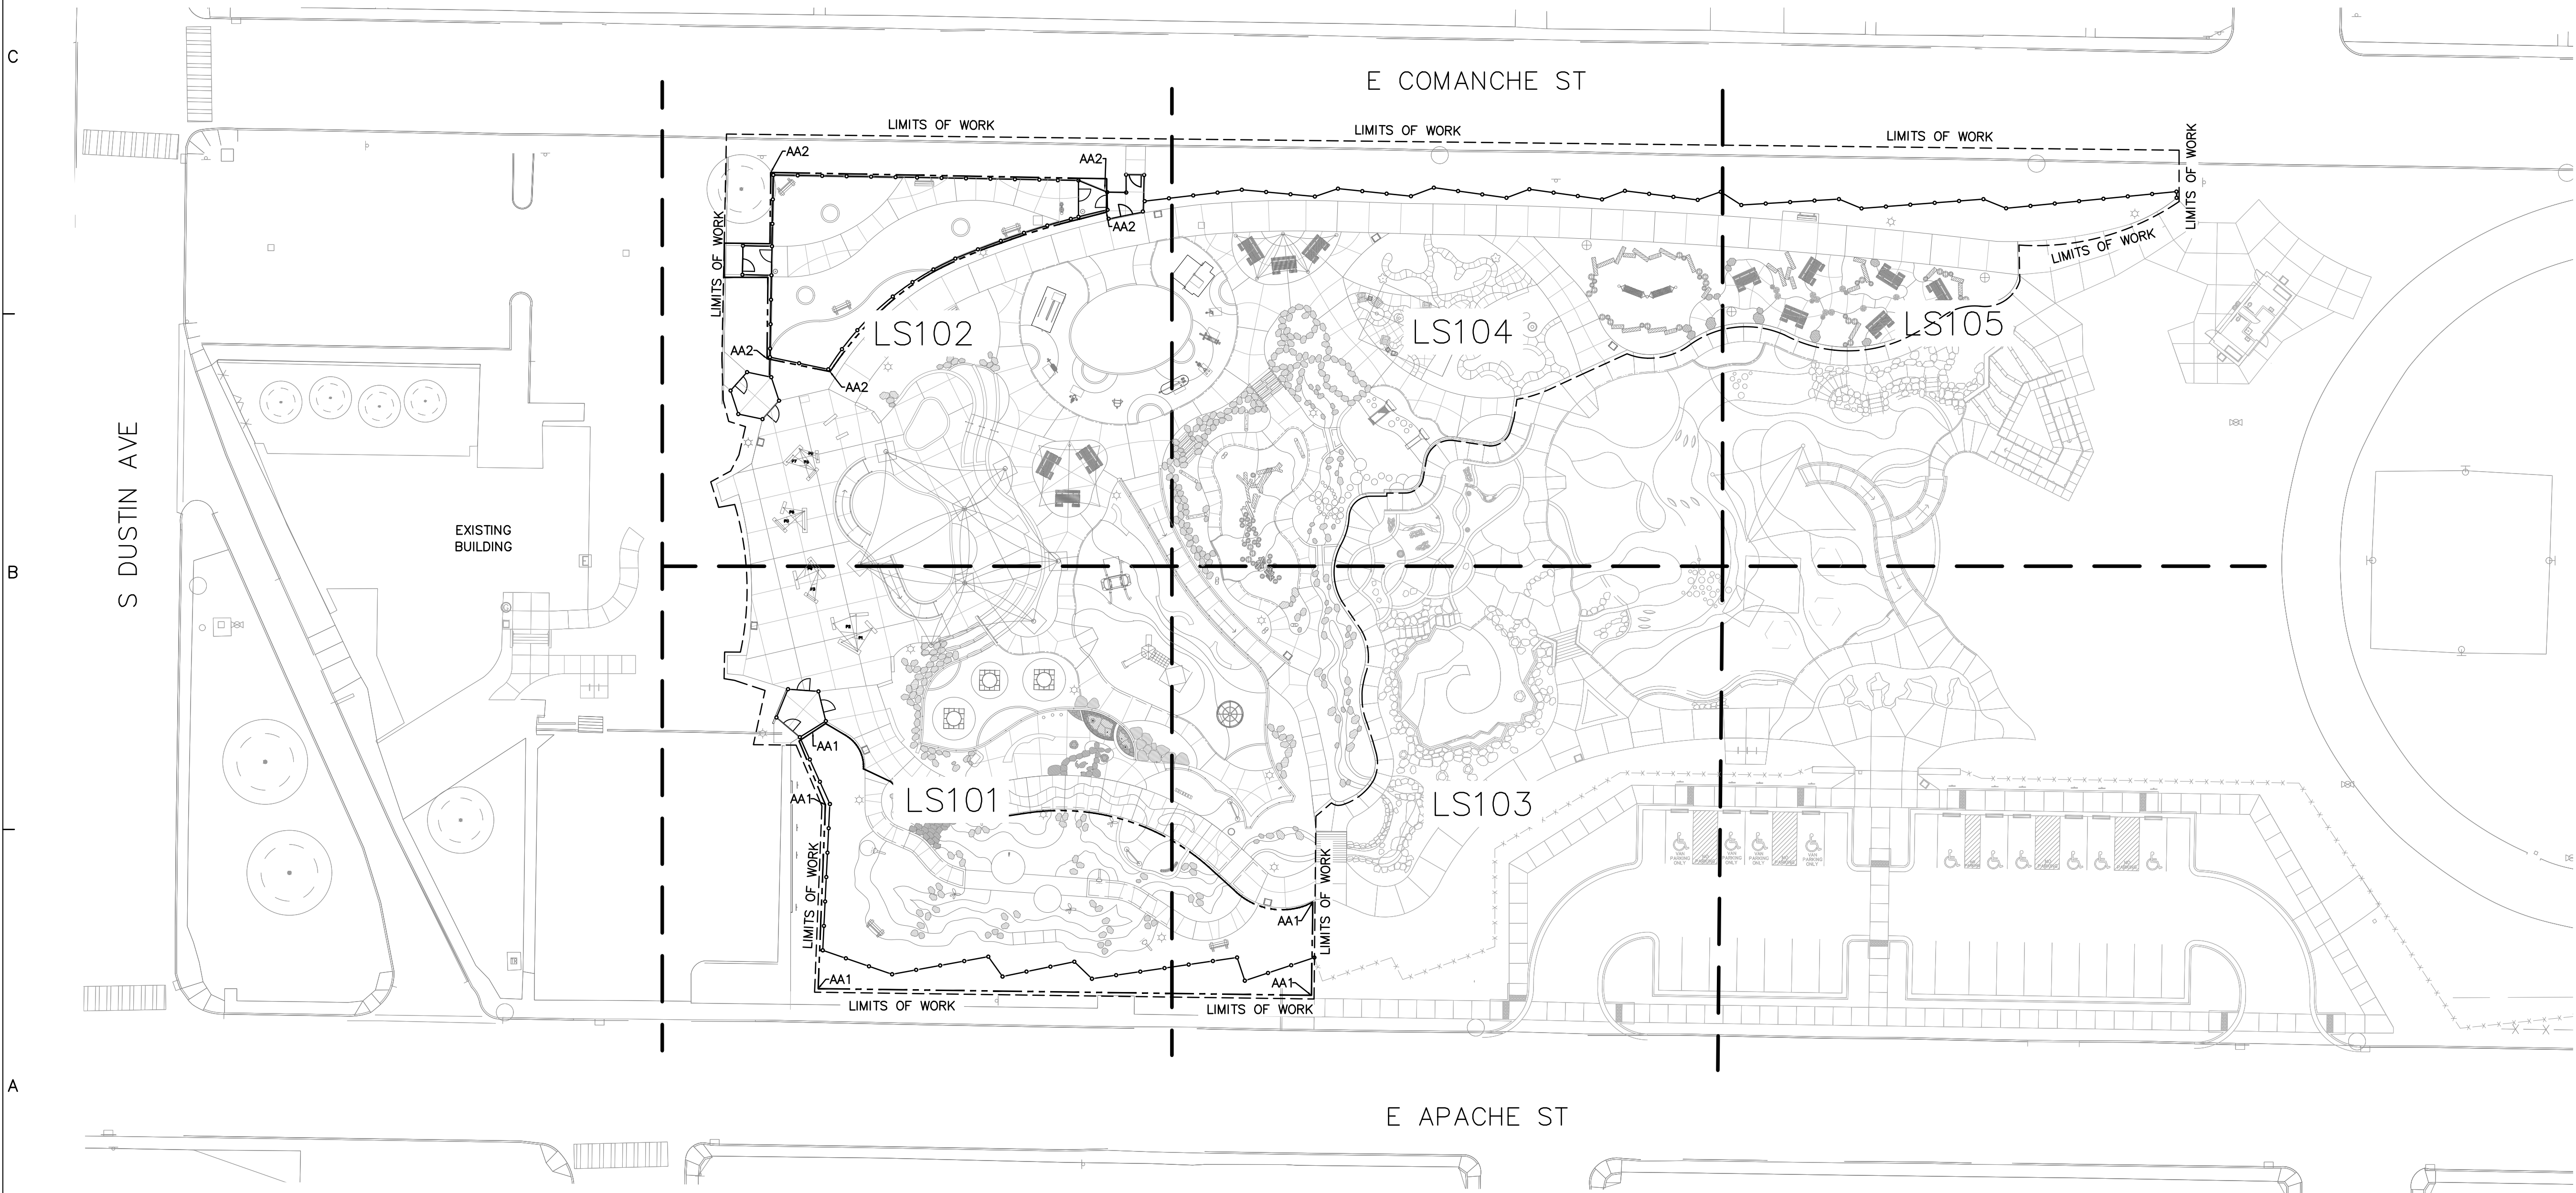

A1 OVERALL CONSTRUCTION PLAN

CONSULTANTS

ME&E
ENGINEERING

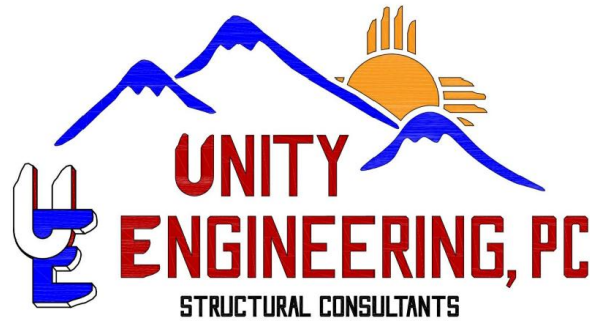

SEAL



PROJECT NAME AND ADDRESS

BOUNDLESS
JOURNEY
ADVENTURE PARK -
PHASE 2
312 E. APACHE STREET
FARMINGTON, NM 87401

DATE January 13, 2026
SUBMITTAL
100% CONSTRUCTION DOCUMENTS

REVISIONS

NO.	DATE	DESCRIPTION

PLAND PROJECT NO 22005.4
DESIGNED BY GM / LI CHECKED BY GM
DRAWN BY LI / MS / FB / MV

SHEET TITLE

OVERALL
CONSTRUCTION
PLAN

SHEET NUMBER

LS100

ADDITIVE ALTERNATE NOTES

AA1-ADDITIVE ALTERNATE #1 SHALL CONSIST OF CONSTRUCTING CONCRETE PAVING, WATER HARVESTING BASINS, AND ELEVATED WALKWAY, INSTALLATION OF LIGHT POLES AND CONCRETE FOOTINGS, BENCHES, AND Boulders, TWO TALK TUBE SETS, TELESCOPE, LISTENING DISH SET, SEEK AND FIND OBJECTS, PLANTINGS, SURFACING MATERIALS, AND IRRIGATION WITHIN LIMITS OF WORK SHOWN. IRRIGATION MAINLINE AND CONTROL CABLE WITHIN ADDITIVE ALTERNATE LIMITS SHALL BE INSTALLED AS PART OF THE BASE BID.

AA2-ADDITIVE ALTERNATE #2 SHALL CONSIST OF CONSTRUCTING CONCRETE PAVING, LIGHT POST WITH CONCRETE FOOTINGS, INSTALLATION OF STABILIZED CRUSHER FINES, BENCHES, FENCING AND GATES, LITTER RECEPTACLES, PLANTINGS, SURFACING MATERIALS, AND IRRIGATION WITHIN LIMITS OF WORK SHOWN. IRRIGATION MAINLINE AND CONTROL CABLE WITHIN ADDITIVE ALTERNATE LIMITS SHALL BE INSTALLED AS PART OF THE BASE BID.

STONE INDEX

STONE TYPE	SOURCE OR APPROVED EQUAL	SYMBOL	SIZE	QTY.
STONE STEPS (OAKWOOD SANDSTONE)	NEW MEXICO TRAVERTINE		4'-6"L X 12"W X 8"H	16
BOULDER (ROSE GOLD/JUST GOLD)	JPR GRAVEL		12 CF	40
			18 CF	251
			27 CF	12
FLAGSTONE STEPPER (PEACH)	JPR GRAVEL		2'L X 3'W MIN.	11
THICK STONE FOR STEPPED EDGES (OAKWOOD SANDSTONE)	NEW MEXICO TRAVERTINE		1.5 CF	96
			2.5 CF	17
			5 CF	2
LARGE FLAT SANDSTONE SLAB WITH "PITS"	NEW MEXICO TRAVERTINE		8 CF MIN.	6
SITTING STONE (OAKWOOD SANDSTONE)	NEW MEXICO TRAVERTINE		3'L X 3'W X 18"H	2
DRIFTWOOD BOULDER	NEW MEXICO TRAVERTINE		8 CF	4
			12 CF	6
			18 CF	4
PETRIFIED WOOD BOULDER	JIM GRAYS PERTRIFIED WOOD CO.		4 CF	4
			6 CF	9

CONSTRUCTION KEYED NOTES 101

CODE	DESCRIPTION	DETAIL
C-01	FURNISH AND INSTALL FLAGSTONE STEPPERS. SEE STONE INDEX FOR TYPE AND SOURCE.	A2/LS501
C-02	EXISTING CURB AND GUTTER TO REMAIN.	
C-03	FURNISH AND INSTALL 6'-0" HEIGHT ORNAMENTAL FENCING.	C3/LS509
C-04	16' TALL PEDESTRIAN LIGHT POLE - SEE ELECTRICAL PLANS.	
C-05	INSTALL 6'-0" HEIGHT X 4'-0" WIDTH SINGLE GATE.	B4/LS509
C-09	EXPANSION JOINT, TYP.	A4/LS501
C-12	FURNISH AND INSTALL 'VIBE' 45 GALLON RECYCLED PLASTIC TRASH RECEPTACLE WITH BONNET TOP, AS AVAILABLE FROM ANOVA (1-800-325-3047). PLASTIC SLAT COLOR: CEDAR, FRAME COLOR: TEXTURED BRONZE. INSTALLATION: SURFACE MOUNT.	
C-15	CONSTRUCT 18" CONCRETE TURNDOWN EDGE.	A3/LS501
C-16	CONSTRUCT STONE TERRACED SEATING - SEE STONE INDEX CHART FOR TYPE AND SOURCE.	B3/LS502
C-20	CONTROL JOINT, TYP.	A4/LS501
C-21	EXISTING WATER METER TO REMAIN.	
C-22	CONSTRUCT CONCRETE SEATWALL - SEE VERTICAL SURFACES COLOR CHART FOR INTEGRAL CONCRETE COLOR AND FORMLINER.	A1/LS502
C-24	FABRICATE AND INSTALL STEEL HANDRAIL AT RAMP.	C3/LS511
C-26	CONSTRUCT CONCRETE STEPS WITH HANDRAIL - SEE VERTICAL SURFACES AND FORMLINER CHART.	C1/LS506
C-27	CONSTRUCT CONCRETE TERRACED SEATING, TYPE A - SEE VERTICAL SURFACES - COLOR AND FORMLINER PATTERN CHART.	A2/LS502
C-28	CONSTRUCT CONCRETE TERRACED SEATING, TYPE B - SEE VERTICAL SURFACES - COLOR AND FORMLINER PATTERN CHART.	A4/LS502
C-31	CONSTRUCT ACCESSIBLE CONCRETE RAMP - SEE LANDSCAPE GRADING PLAN.	C4/LS503
C-32	CONSTRUCT ACCESSIBLE RAMP AT PLAY AREA.	D4/LS501
C-34	CONSTRUCT CONCRETE RETAINING WALL ADJACENT TO RAMP.	C1/LS503
C-36	CONSTRUCT CONCRETE RETAINING WALL WITH GUARDRAIL - SEE VERTICAL SURFACES - COLOR AND FORMLINER PATTERN CHART.	A1/LS503
C-38	CONSTRUCT RAMMED EARTH DONOR RECOGNITION WALL.	A1/LS504
C-40	FURNISH AND INSTALL TENSILE SHADE STRUCTURE A, COLORS: TO BE SELECTED BY ARCHITECT. SOURCE: SKYWAYS/EXERPLAY. INSTALL PER MANUFACTURER'S INSTRUCTIONS AND STRUCTURAL DETAILS. STRUCTURAL DETAILS SHALL BE STAMPED BY A NEW MEXICO REGISTERED ENGINEER.	
C-41	WATER HARVESTING BASIN - SEE PLANTING PLANS.	
C-43	CONSTRUCT THICK STONE STEPS AT BASIN - SEE STONE INDEX CHART FOR TYPE AND SOURCE.	D3/LS503
C-47	CONSTRUCT AND INSTALL STEEL PIPE WITH HAND-HOLD LOOP.	D2/LS507
C-49	FURNISH AND INSTALL 'GLIDE' BENCH W/ END ARMS, AS AVAILABLE FROM LANDSCAPE FORMS (505-453-5315). FINISH: POWDERCOATED METAL (METALLIC), COLOR: TITANIUM.	C4/LS507
C-57	CONSTRUCT STONE WATER BASIN - SEE BOULDER INDEX CHART FOR TYPE AND SOURCE.	C1/LS510
C-58	FURNISH AND INSTALL LANDSCAPE BOULDER - SEE STONE INDEX FOR TYPE AND SOURCE.	D5/LS505
C-59	INSTALL BOULDER GRADE TRANSITION - SEE BOULDER INDEX FOR TYPE AND SOURCE.	D4/LS505



PLAY AREA KEYED NOTES 101

CODE	DESCRIPTION
PL-10	INSTALL OWNER PROVIDED SACRAMENTO 01 WITH FAST LANE SLIDE. SOURCE: BERLINER.
PL-13	INSTALL OWNER PROVIDED BOUNCER .04. SOURCE: BERLINER. INSTALL PER MANUFACTURER'S INSTRUCTIONS.
PL-16	FURNISH AND INSTALL WE-GO-SWING W/ ONE ACCESSIBLE BAY (MODEL #277778A). SOURCE: LANDSCAPE STRUCTURES.
PL-17	FURNISH AND INSTALL LISTENING DISH (MODEL #SC214-9). SOURCE: IDSCULPTURE (970-641-1747). BOTH LISTENING DISHES SHALL BE PART OF ADDITIVE ALTERNATE #1.
PL-19	FURNISH AND INSTALL 40" TALL POST-MOUNTED TELESCOPE ASSEMBLY (MODEL #CP047375). SOURCE: LANDSCAPE STRUCTURES.
PL-21	INSTALL OWNER PROVIDED EMPEROR CHIMES, SOURCE: PERCUSSION PLAY. INSTALL PER MANUFACTURER'S INSTRUCTIONS.
PL-22	INSTALL OWNER PROVIDED HANDPIPES, SOURCE: PERCUSSION PLAY. INSTALL PER MANUFACTURER'S INSTRUCTIONS.
PL-23	INSTALL OWNER PROVIDED TALK TUBES, SOURCE: PERCUSSION PLAY. INSTALL PER MANUFACTURER'S INSTRUCTIONS.

VERTICAL SURFACES - COLOR AND FORMLINER PATTERN CHART

*IF NO FORMLINER NUMBER IS INDICATED ON PLAN -ONLY COLOR APPLIES.

A	COLOR: KAILUA (677) SOURCE: DAVIS COLORS
B	COLOR: PALOMINO (5447) SOURCE: DAVIS COLORS
C	COLOR: SANTA FE (1117) SOURCE: DAVIS COLORS
D	COLOR: TERRA COTTA (10134) SOURCE: DAVIS COLORS
1	FORMLINER PATTERN: SYMONS 3/4" AQUA WAVE
2	FORMLINER PATTERN: SYMONS TEXAS FOSSILIZED STONE
3	FORMLINER PATTERN: SYMONS SPLIT SLATE
4	FORMLINER PATTERN: SPEC FORMLINERS MAHALO WAVE (1815)
5	FORMLINER PATTERN: CUSTOM SONG WAVE PER DETAIL D1/LS512
6	FORMLINER PATTERN: CUSTOM CONCAVE PER DETAIL C1/LS512

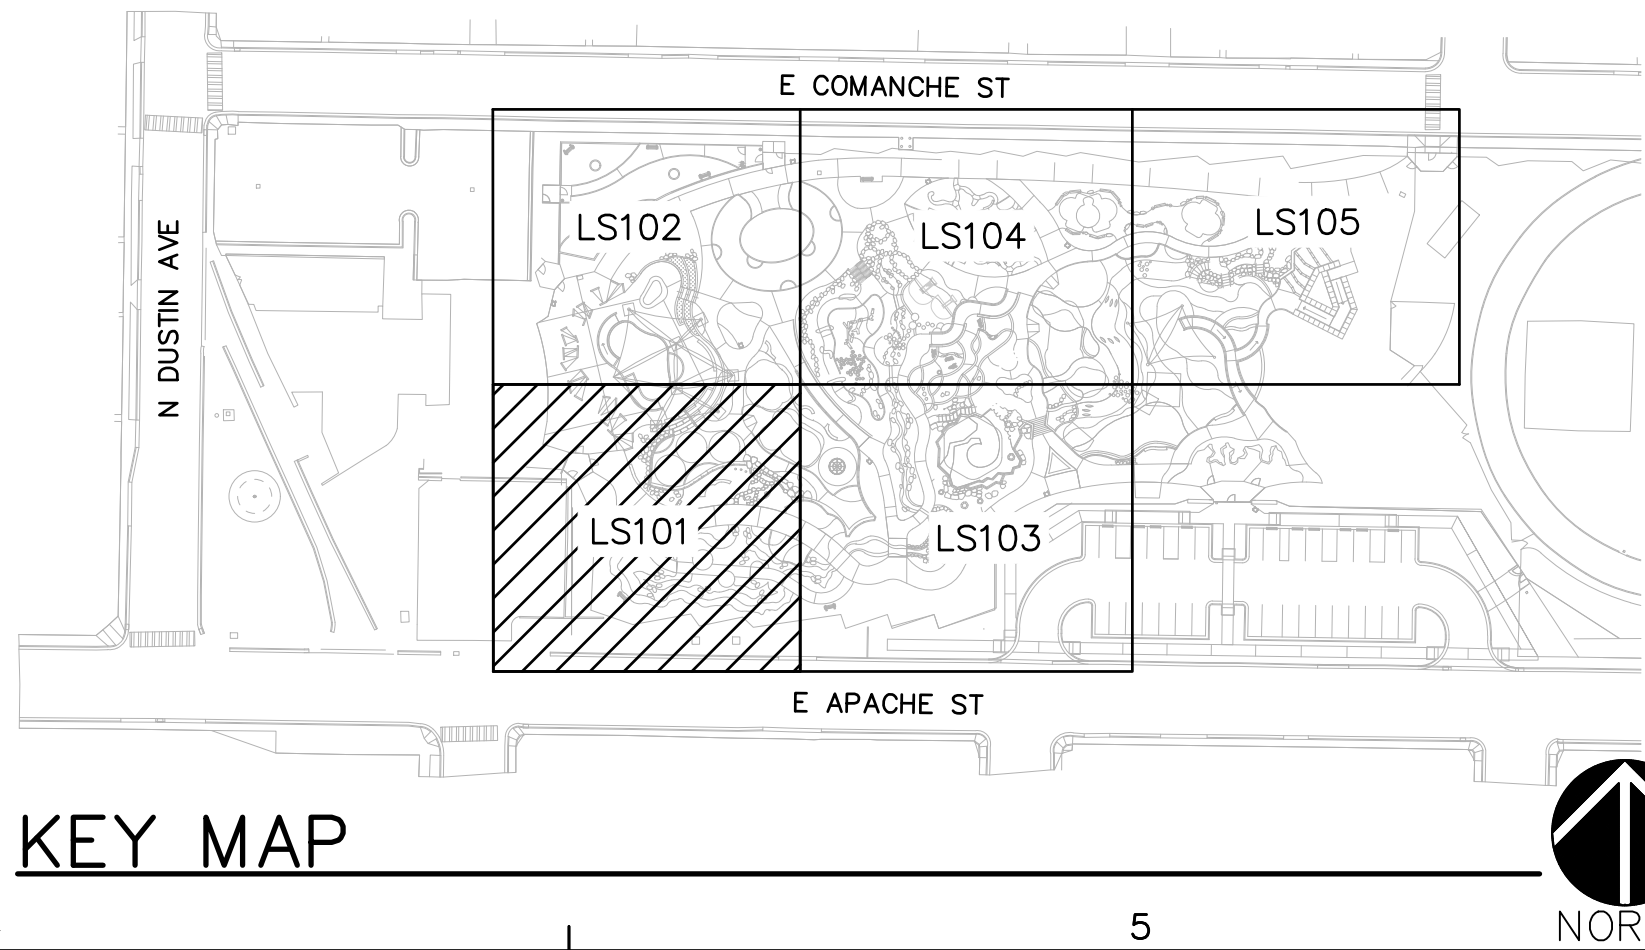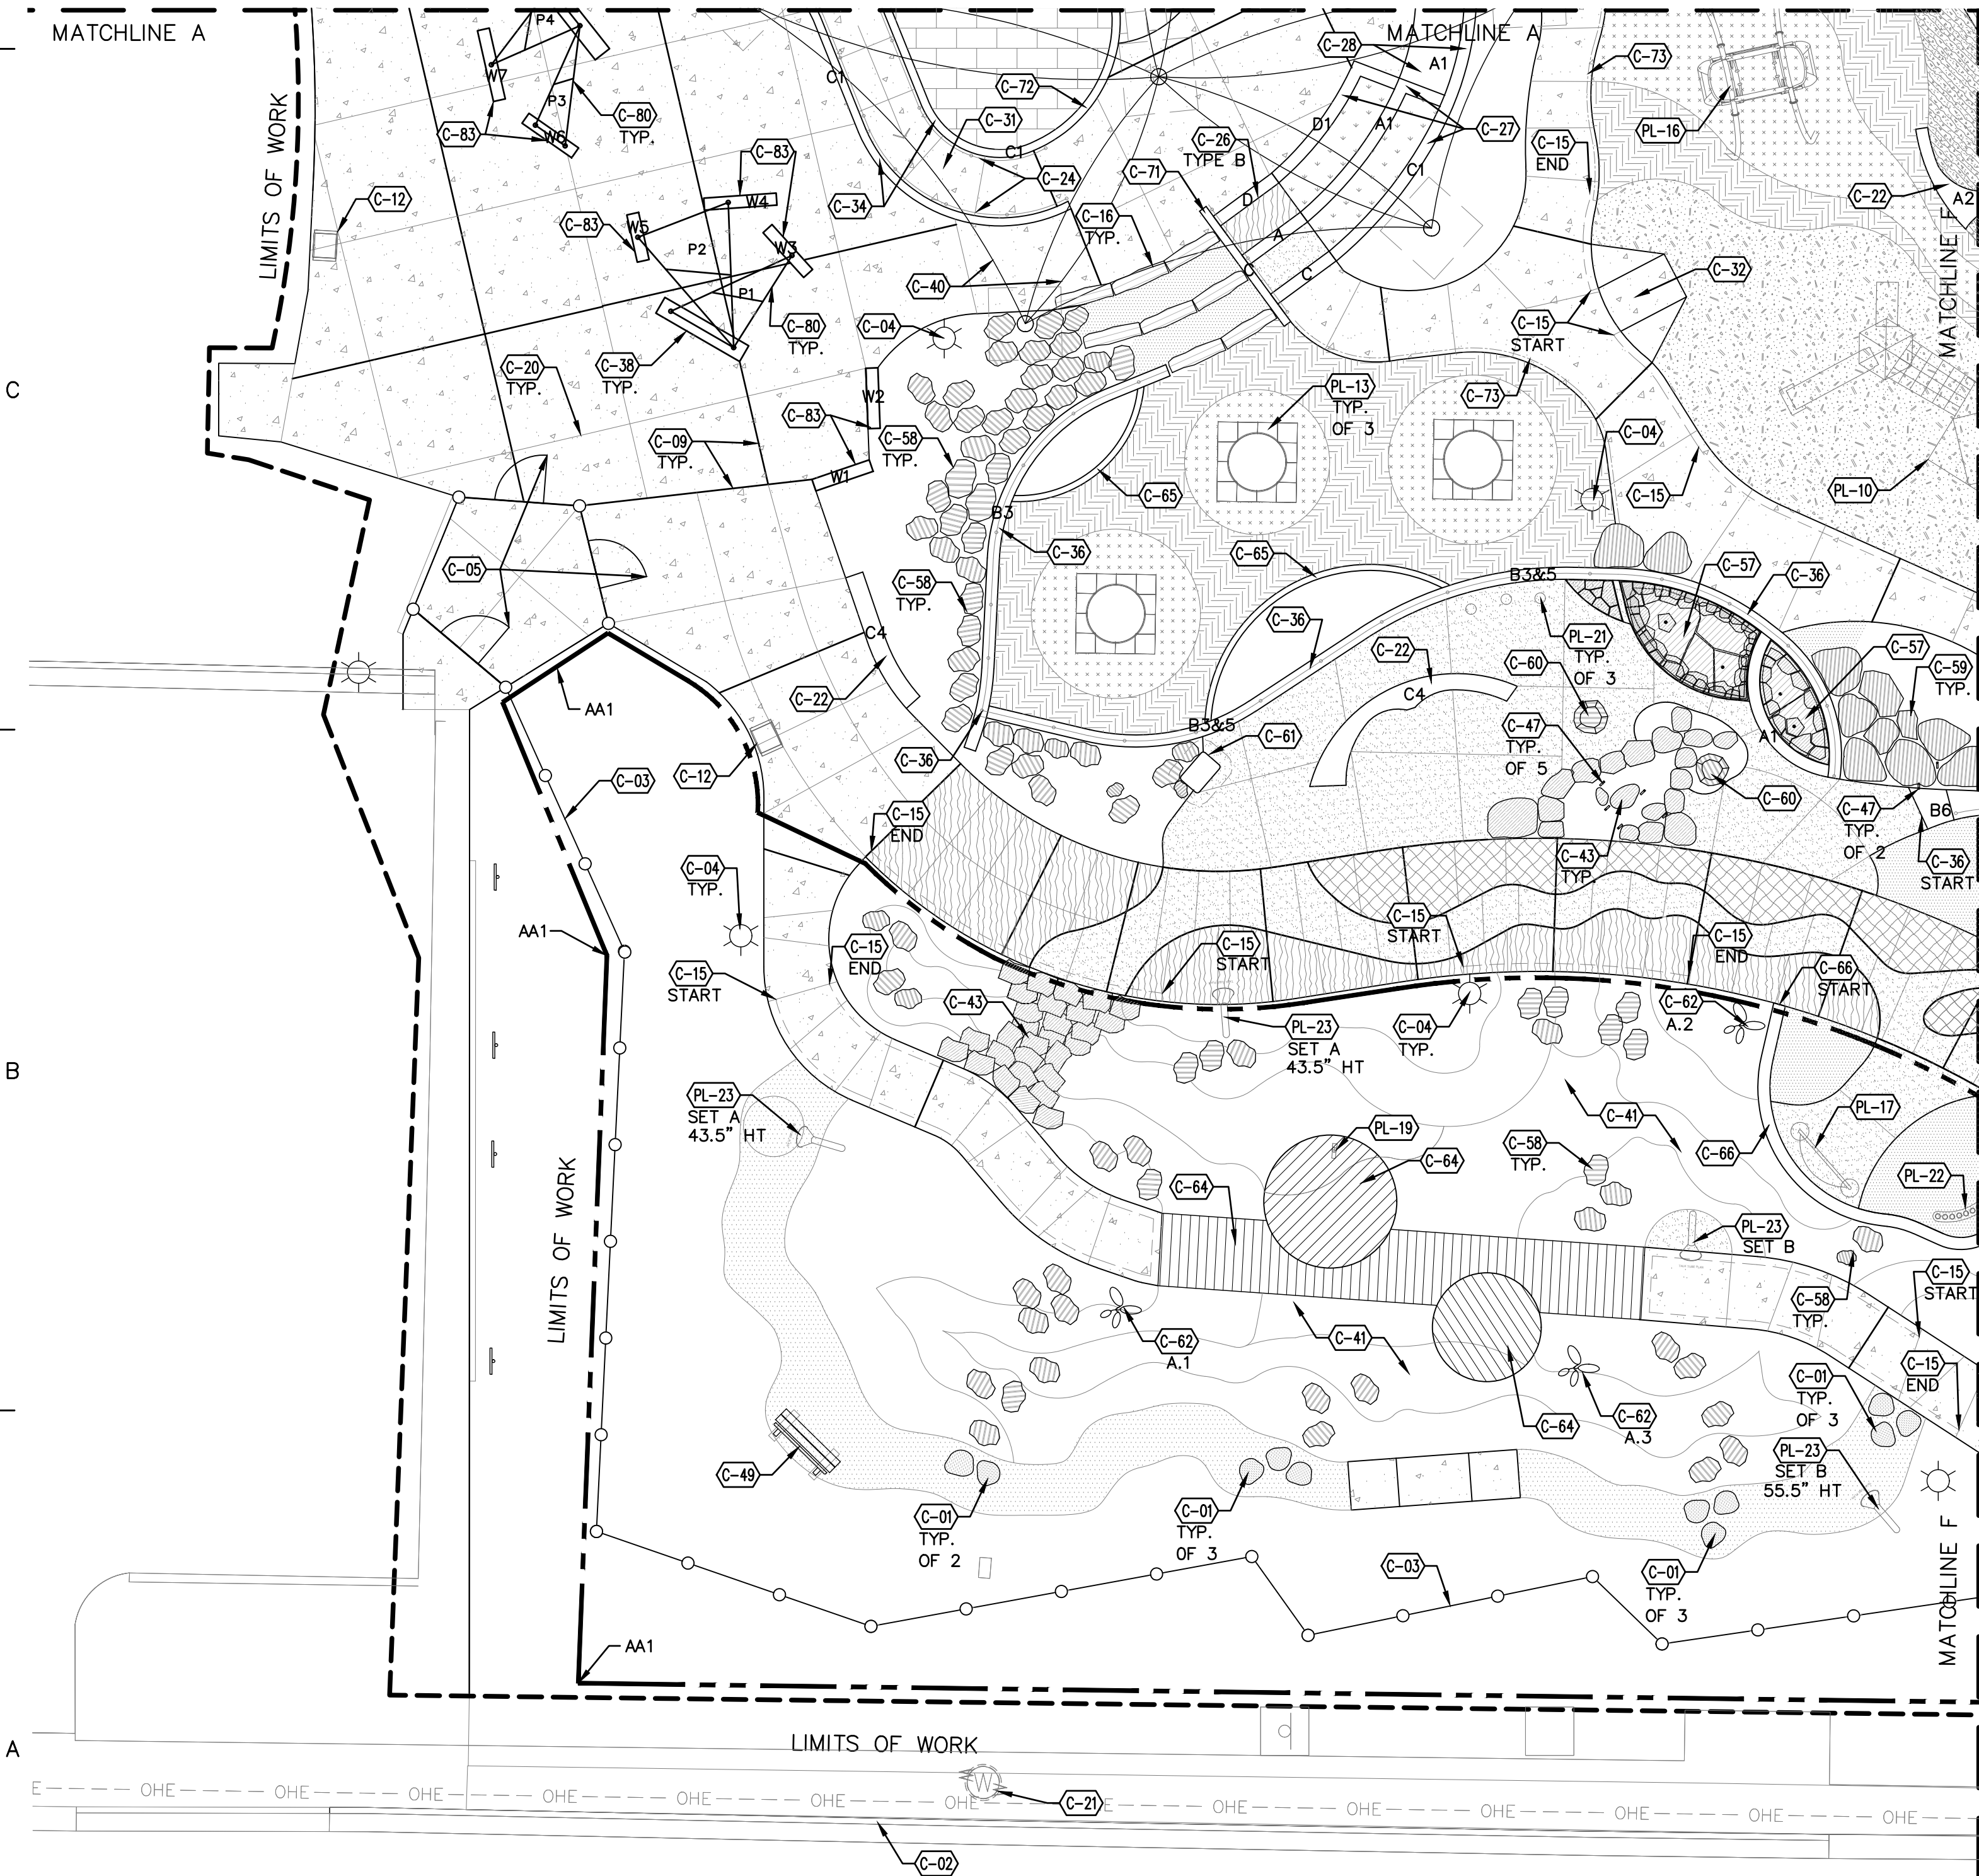


pland
COLLABORATIVE

plandcollab.com 505 268 2266

CONSULTANTS

ME&E
ENGINEERING

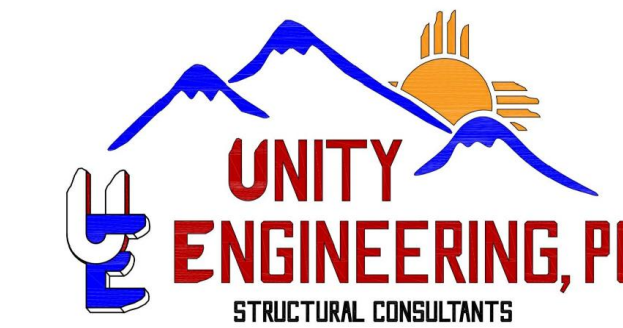

SEAL



PROJECT NAME AND ADDRESS

BOUNDLESS
JOURNEY
ADVENTURE PARK -
PHASE 2

312 E. APACHE STREET
FARMINGTON, NM 87401

DATE January 13, 2026

SUBMITTAL
100% CONSTRUCTION DOCUMENTS

REVISIONS

NO. DATE DESCRIPTION

PLAND PROJECT NO 22005.4

DESIGNED BY GM / LI CHECKED BY GM

DRAWN BY LI / MS / FB / MV

SHEET TITLE

CONSTRUCTION
PLAN

SHEET NUMBER

LS101

A1 CONSTRUCTION PLAN

SCALE: 1"=10'-0"

STONE INDEX

STONE TYPE	SOURCE OR APPROVED EQUAL	SYMBOL	SIZE	QTY.
STONE STEPS (OAKWOOD SANDSTONE)	NEW MEXICO TRAVERTINE		4'-6"L X 12"W X 8"H	16
BOULDER (ROSE GOLD/JUST GOLD)	JPR GRAVEL		12 CF	40
			18 CF	251
			27 CF	12
FLAGSTONE STEPPER (PEACH)	JPR GRAVEL		2'L X 3'W MIN.	11
THICK STONE FOR STEPPED EDGES (OAKWOOD SANDSTONE)	NEW MEXICO TRAVERTINE		1.5 CF	96
			2.5 CF	17
			5 CF	2
LARGE FLAT SANDSTONE SLAB WITH "PITS"	NEW MEXICO TRAVERTINE		8 CF MIN.	6
SITTING STONE (OAKWOOD SANDSTONE)	NEW MEXICO TRAVERTINE		3'L X 3'W X 18"H	2
			8 CF	4
			12 CF	6
DRIFTWOOD BOULDER	NEW MEXICO TRAVERTINE		18 CF	4
			4 CF	4
PETRIFIED WOOD BOULDER	JIM GRAYS PETRIFIED WOOD CO.		4 CF	4
			6 CF	9

ADDITIVE ALTERNATE NOTES

AA1-ADDITIVE ALTERNATE #1 SHALL CONSIST OF CONSTRUCTING CONCRETE PAVING, WATER HARVESTING BASINS, AND ELEVATED WALKWAY, INSTALLATION OF LIGHT POLES AND CONCRETE FOOTINGS, BENCHES, AND BOULDERS, TWO TALK TUBE SETS, TELESCOPE, LISTENING DISH SET, SEEK AND FIND OBJECTS, PLANTINGS, SURFACING MATERIALS, AND IRRIGATION WITHIN LIMITS OF WORK SHOWN. IRRIGATION MAINLINE AND CONTROL CABLE WITHIN ADDITIVE ALTERNATE LIMITS SHALL BE INSTALLED AS PART OF THE BASE BID.

AA2-ADDITIVE ALTERNATE #2 SHALL CONSIST OF CONSTRUCTING CONCRETE PAVING, LIGHT POST WITH CONCRETE FOOTINGS, INSTALLATION OF STABILIZED CRUSHER FINES, BENCHES, FENCING AND GATES, LITTER RECEPTACLES, PLANTINGS, SURFACING MATERIALS, AND IRRIGATION WITHIN LIMITS OF WORK SHOWN. IRRIGATION MAINLINE AND CONTROL CABLE WITHIN ADDITIVE ALTERNATE LIMITS SHALL BE INSTALLED AS PART OF THE BASE BID.

CONSTRUCTION KEYED NOTES 102

CODE	DESCRIPTION	DETAIL
C-02	EXISTING CURB AND GUTTER TO REMAIN.	
C-03	FURNISH AND INSTALL 6'-0" HEIGHT ORNAMENTAL FENCING.	C3/LS509
C-04	16' TALL PEDESTRIAN LIGHT POLE - SEE ELECTRICAL PLANS.	
C-05	INSTALL 6'-0" HEIGHT X 4'-0" WIDTH SINGLE GATE.	B4/LS509
C-08	CONSTRUCT ON CONCRETE RETAINING WALL, SEE VERTICAL SURFACES - COLOR AND FORMLINER PATTERN CHART.	A1/LS503
C-09	EXPANSION JOINT, TYP.	A4/LS501
C-12	FURNISH AND INSTALL 'VIBE' 45 GALLON RECYCLED PLASTIC TRASH RECEPTACLE WITH BONNET TOP, AS AVAILABLE FROM ANOVA (1-800-325-3047). PLASTIC SLAT COLOR: CEDAR, FRAME COLOR: TEXTURED BRONZE. INSTALLATION: SURFACE MOUNT.	
C-13	CONSTRUCT CONCRETE MOW CURB WITH INTEGRAL COLOR, SEE VERTICAL SURFACES COLOR CHART FOR INTEGRAL CONCRETE COLOR.	C1/LS501
C-19	FURNISH AND INSTALL 6'-0" HEIGHT ORNAMENTAL FENCING IN CONCRETE MOW STRIP.	C3/LS509
C-20	CONTROL JOINT, TYP.	A4/LS501
C-22	CONSTRUCT CONCRETE SEATWALL - SEE VERTICAL SURFACES COLOR CHART FOR INTEGRAL CONCRETE COLOR AND FORMLINER.	A1/LS502
C-24	FABRICATE AND INSTALL STEEL HANDRAIL AT RAMP.	C3/LS511
C-26	CONSTRUCT CONCRETE STEPS WITH HANDRAIL - SEE VERTICAL SURFACES AND FORMLINER CHART.	C1/LS506
C-27	CONSTRUCT CONCRETE TERRACED SEATING, TYPE A - SEE VERTICAL SURFACES - COLOR AND FORMLINER PATTERN CHART.	A2/LS502
C-28	CONSTRUCT CONCRETE TERRACED SEATING, TYPE B - SEE VERTICAL SURFACES - COLOR AND FORMLINER PATTERN CHART.	A4/LS502
C-30	CONSTRUCT HANDRAIL AND GUARDRAIL AT RAMP.	A2/LS511
C-31	CONSTRUCT ACCESSIBLE CONCRETE RAMP - SEE LANDSCAPE GRADING PLAN.	C4/LS503
C-34	CONSTRUCT CONCRETE RETAINING WALL ADJACENT TO RAMP.	C1/LS503
C-36	CONSTRUCT CONCRETE RETAINING WALL WITH GUARDRAIL - SEE VERTICAL SURFACES - COLOR AND FORMLINER PATTERN CHART.	A1/LS503
C-38	CONSTRUCT RAMMED EARTH DONOR RECOGNITION WALL.	A1/LS504
C-40	FURNISH AND INSTALL TENSILE SHADE STRUCTURE A, COLORS: TO BE SELECTED BY ARCHITECT. SOURCE: SKYWAYS/EXERPLAY. INSTALL PER MANUFACTURER'S INSTRUCTIONS AND STRUCTURAL DETAILS. STRUCTURAL DETAILS SHALL BE STAMPED BY A NEW MEXICO REGISTERED ENGINEER.	
C-48	FURNISH AND INSTALL INTERPRETIVE SIGNAGE.	C4/LS510
C-49	FURNISH AND INSTALL 'GLIDE' BENCH W/ END ARMS, AS AVAILABLE FROM LANDSCAPE FORMS (505-453-5315). FINISH: POWDERCOATED METAL (METALLIC), COLOR: TITANIUM.	C4/LS507
C-52	FURNISH AND INSTALL 8' RECTANGULAR STEEL ADA PICNIC TABLE, AS AVAILABLE FROM ANOVA (1-800-325-3047) MODEL: #T1038R. PLASTIC SLAT COLOR: CEDAR, FRAME COLOR: TEXTURED BRONZE. INSTALLATION: SURFACE MOUNT. INSTALL PER MANUFACTURER'S INSTRUCTIONS.	
C-53	FURNISH AND INSTALL ZERO WASTE USA 'SENTRY' DOG WASTE STATION, MODEL JJB006. DISPENSER SHALL BE ZERO WASTE DISPENSER MODEL JJB010, TO BE USED WITH ZERO WASTE BAGS, MODEL JJB009-MZW, AS AVAILABLE FROM ZERO WASTE USA (800-789-2563), OR APPROVED EQUAL. COLOR: BLACK. INSTALL PER MANUFACTURER'S SPECIFICATIONS	A1/LS507
C-54	FURNISH AND INSTALL WITH BARRIER-FREE DRINKING FOUNTAIN AND PET BOWL, AS AVAILABLE FROM ZERO WASTE USA (800-789-2563), OR APPROVED EQUAL. COLOR: RIVER ROCK GRANITE. INSTALL PER MANUFACTURER'S SPECIFICATIONS WITH GRAVEL SUMP.	B2/LS507
C-58	FURNISH AND INSTALL LANDSCAPE BOULDER - SEE STONE INDEX FOR TYPE AND SOURCE.	D5/LS505

CODE	DESCRIPTION	DETAIL
C-72	CONSTRUCT CONCRETE CONTAINMENT WALL AT STAGE.	C1/LS503
C-73	CONSTRUCT POURED-IN-PLACE SURFACING EDGE TRANSITION.	A3/LS508
C-74	FURNISH AND INSTALL 20' X 20' CANTILEVER SINGLE POST HYPAR TENSILE SHADE STRUCTURE, COLOR: TO BE SELECTED BY ARCHITECT. SOURCE: SKYWAYS/EXERPLAY (505-907-45210). INSTALL PER MANUFACTURER'S INSTRUCTIONS.	
C-78	FURNISH AND INSTALL 'GLIDE' BENCH W/ END ARMS ON CONCRETE PAVING, AS AVAILABLE FROM LANDSCAPE FORMS (505-453-5315). FINISH: POWDERCOATED METAL (METALLIC), COLOR: TITANIUM, INSTALLATION: SURFACE MOUNT PER MANUFACTURER'S INSTRUCTIONS.	C4/LS507
C-80	CONSTRUCT TRANSLUCENT POLYCARBONATE COLOR PANEL.	C1/LS504
C-83	CONSTRUCT FREESTANDING CONCRETE WALL.- SEE VERTICAL SURFACES - COLOR AND FORMLINER PATTERN CHART.	A3/LS504

PLAY AREA KEYED NOTES 102

CODE	DESCRIPTION
PL-16	FURNISH AND INSTALL WE-GO-SWING W/ ONE ACCESSIBLE BAY (MODEL #277778A). SOURCE: LANDSCAPE STRUCTURES.
PL-24	FURNISH AND INSTALL STRETCH (MODEL #192462). SOURCE: LANDSCAPE STRUCTURES.
PL-28	FURNISH AND INSTALL PULL UP/DIP (MODEL #192460). SOURCE: LANDSCAPE STRUCTURES.
PL-30	FURNISH AND INSTALL CHEST/BACK PRESS (MODEL #192456). SOURCE: LANDSCAPE STRUCTURES.
PL-31	FURNISH AND INSTALL AB CRUNCH/LEG LIFT (MODEL #192451). SOURCE: LANDSCAPE STRUCTURES.
PL-32	FURNISH AND INSTALL PARALLEL BARS (MODEL #192453). SOURCE: LANDSCAPE STRUCTURES.

VERTICAL SURFACES - COLOR AND FORMLINER PATTERN CHART

*IF NO FORMLINER NUMBER IS INDICATED ON PLAN -ONLY COLOR APPLIES.

A	COLOR: KAILUA (677) SOURCE: DAVIS COLORS
B	COLOR: PALOMINO (5447) SOURCE: DAVIS COLORS
C	COLOR: SANTA FE (1117) SOURCE: DAVIS COLORS
D	COLOR: TERRA COTTA (10134) SOURCE: DAVIS COLORS
1	FORMLINER PATTERN: SYMONS 3/4" AQUA WAVE
2	FORMLINER PATTERN: SYMONS TEXAS FOSSILIZED STONE
3	FORMLINER PATTERN: SYMONS SPLIT SLATE
4	FORMLINER PATTERN: SPEC FORMLINERS MAHALO WAVE (1815)
5	FORMLINER PATTERN: CUSTOM SONG WAVE PER DETAIL D1/LS512
6	FORMLINER PATTERN: CUSTOM CONCAVE PER DETAIL C1/LS512



BOUNDLESS
JOURNEY
ADVENTURE PARK -
PHASE 2
312 E. APACHE STREET
FARMINGTON, NM 87401

DATE January 13, 2026
SUBMITTAL
100% CONSTRUCTION DOCUMENTS

REVISIONS

NO.	DATE	DESCRIPTION

PLAND PROJECT NO 22005.4
DESIGNED BY GM / LI CHECKED BY GM
DRAWN BY LI / MS / FB / MV

SHEET TITLE

CONSTRUCTION
PLAN

SHEET NUMBER

LS102

D

C

B

A

D

C

B

A




NORTH




NORTH


KEY MAP

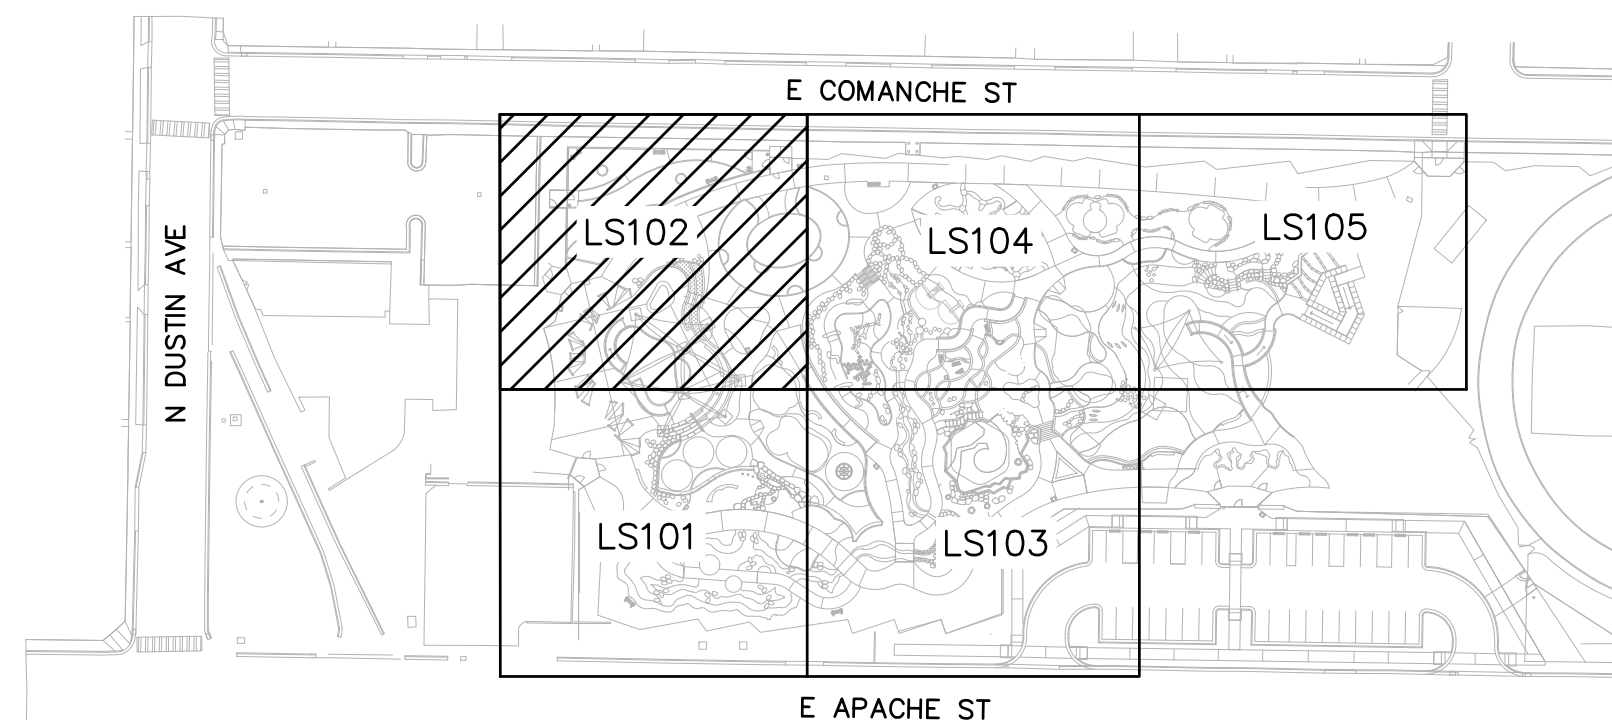

A1 CONSTRUCTION PLAN

SCALE: 1"=10'-0"

 

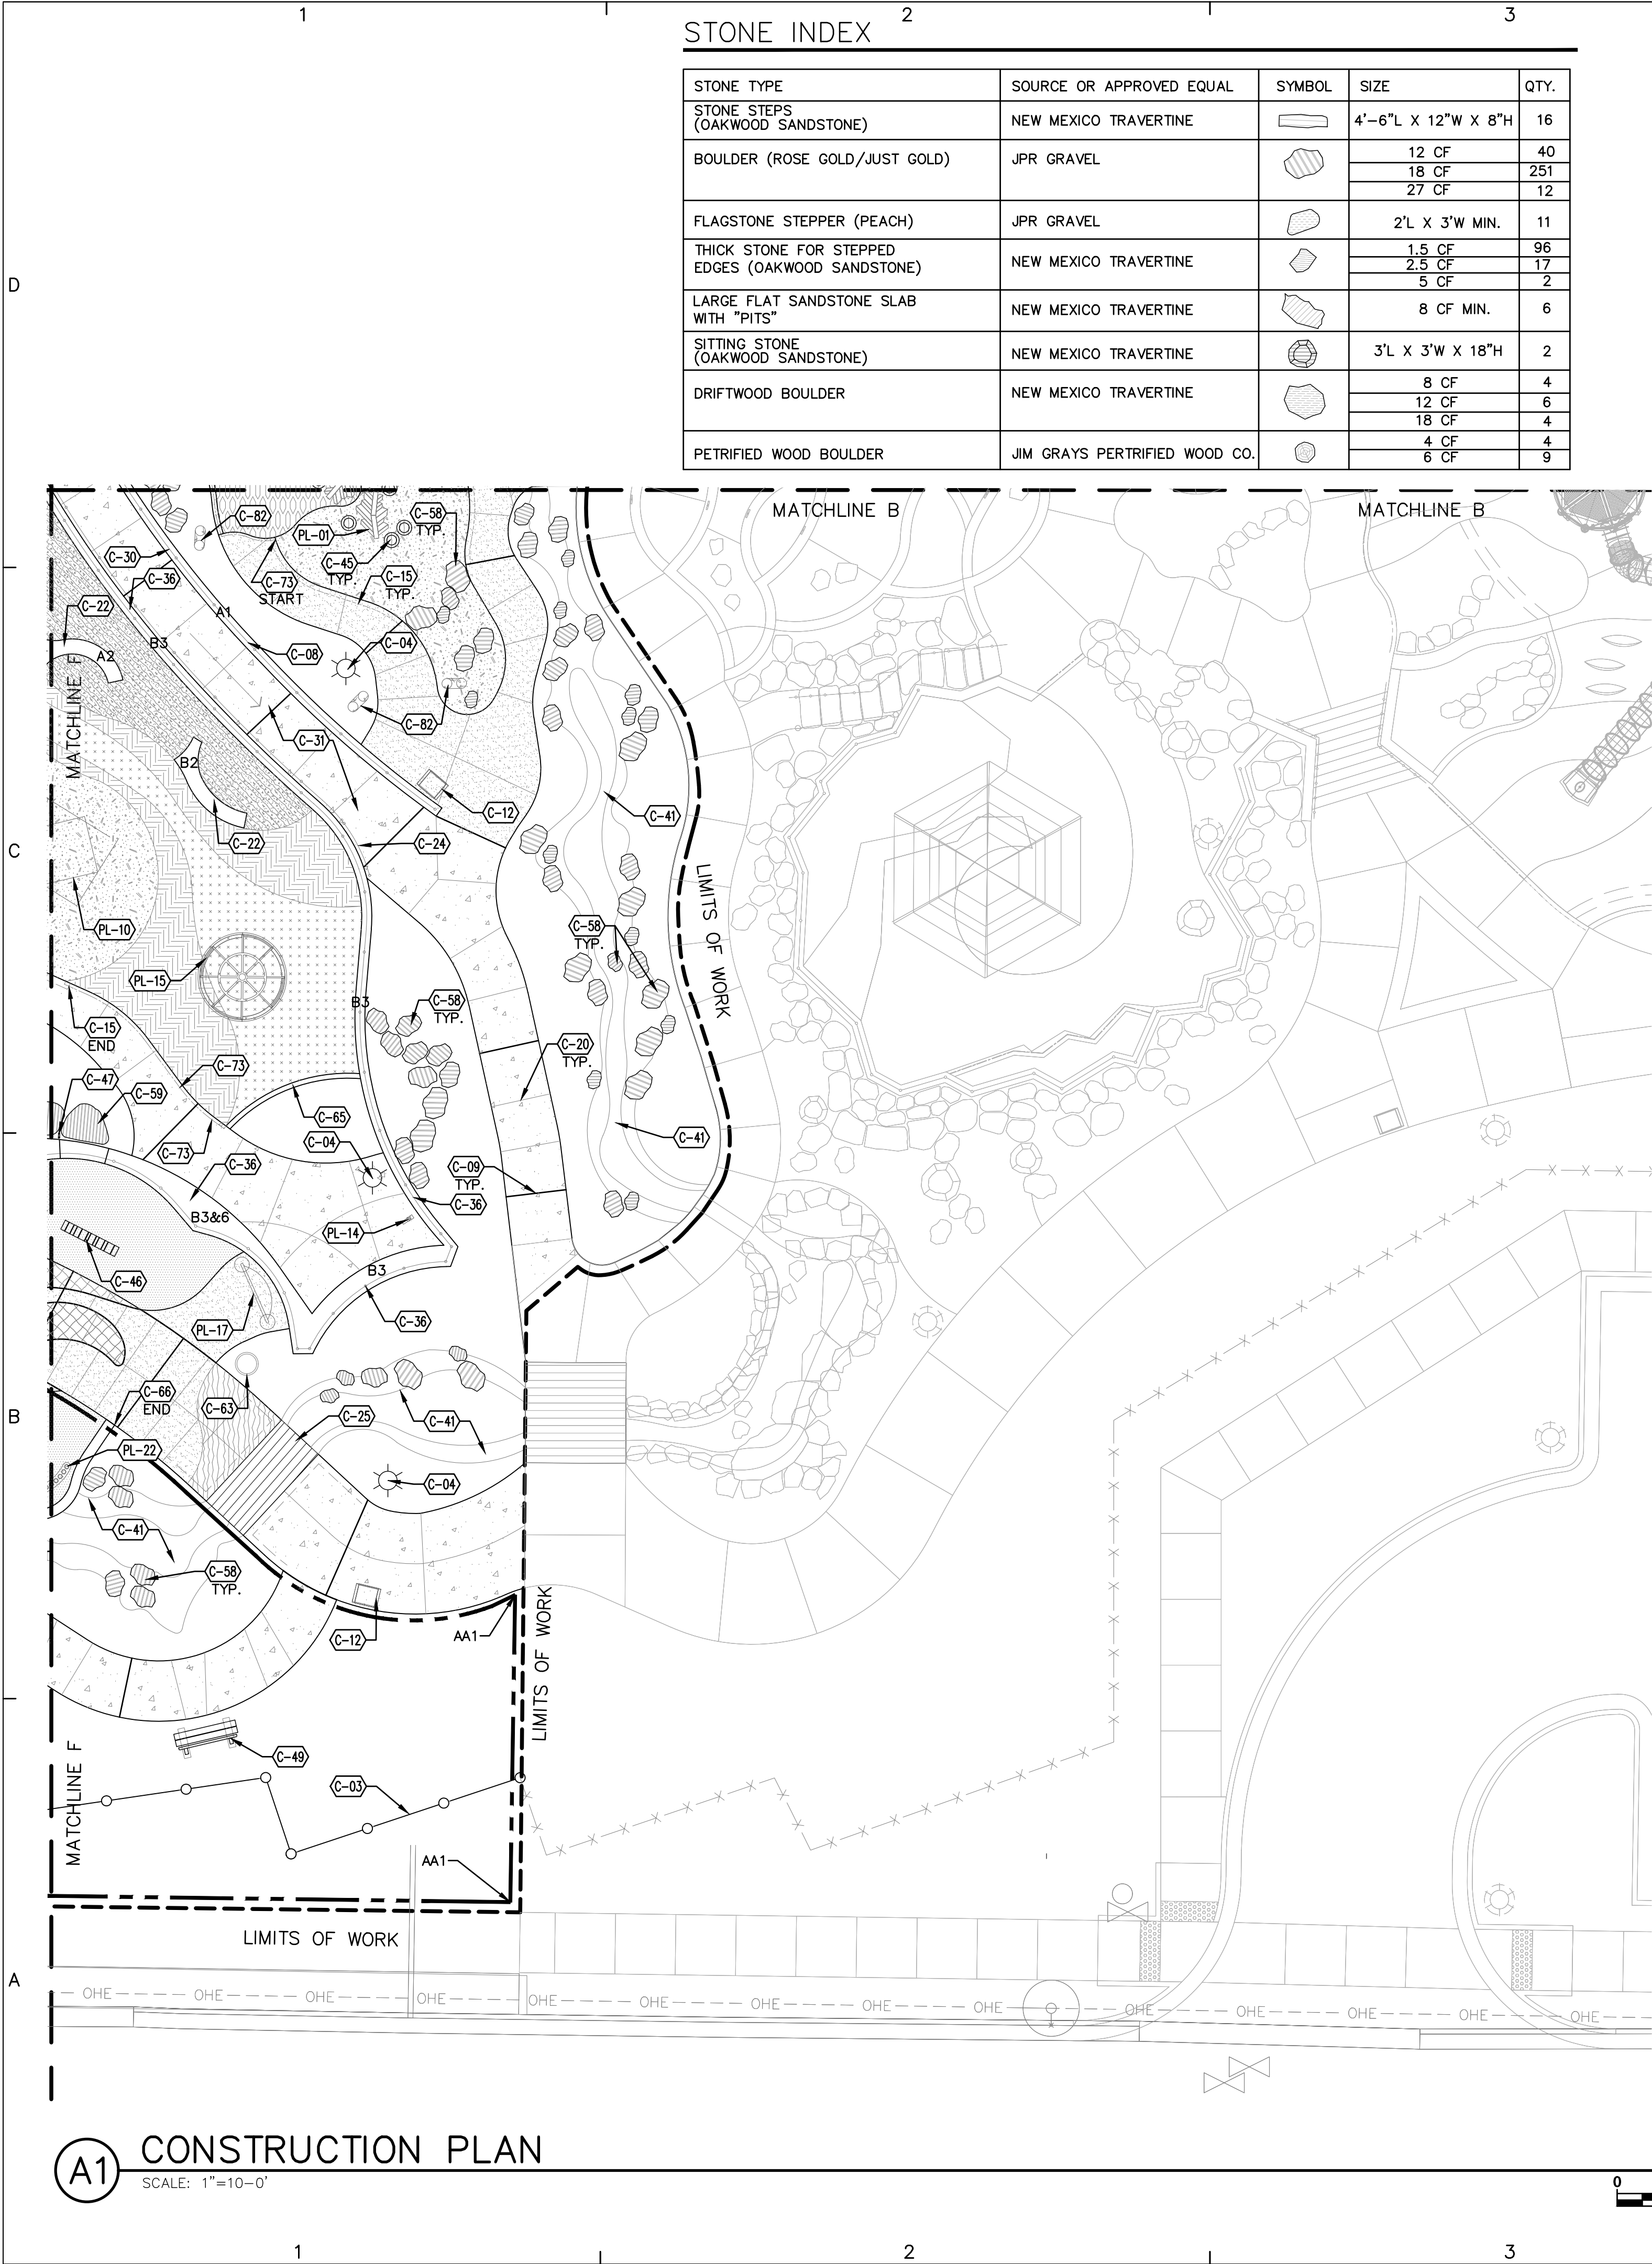

ADDITIVE ALTERNATE NOTES

AA1-ADDITIVE ALTERNATE #1 SHALL CONSIST OF CONSTRUCTING CONCRETE PAVING, WATER HARVESTING BASINS, AND ELEVATED WALKWAY, INSTALLATION OF LIGHT POLES AND CONCRETE FOOTINGS, BENCHES, AND BOULDERS, TWO TALK TUBE SETS, TELESCOPE, LISTENING DISH SET, SEEK AND FIND OBJECTS, PLANTINGS, SURFACING MATERIALS, AND IRRIGATION WITHIN LIMITS OF WORK SHOWN. IRRIGATION MAINLINE AND CONTROL CABLE WITHIN ADDITIVE ALTERNATE LIMITS SHALL BE INSTALLED AS PART OF THE BASE BID.

AA2-ADDITIVE ALTERNATE #2 SHALL CONSIST OF CONSTRUCTING CONCRETE PAVING, LIGHT POST WITH CONCRETE FOOTINGS, INSTALLATION OF STABILIZED CRUSHER FINES, BENCHES, FENCING AND GATES, LITTER RECEPTACLES, PLANTINGS, SURFACING MATERIALS, AND IRRIGATION WITHIN LIMITS OF WORK SHOWN. IRRIGATION MAINLINE AND CONTROL CABLE WITHIN ADDITIVE ALTERNATE LIMITS SHALL BE INSTALLED AS PART OF THE BASE BID.

VERTICAL SURFACES - COLOR AND FORMLINER PATTERN CHART

*IF NO FORMLINER NUMBER IS INDICATED ON PLAN - ONLY COLOR APPLIES.


A	COLOR: KAILUA (677) SOURCE: DAVIS COLORS
B	COLOR: PALOMINO (5447) SOURCE: DAVIS COLORS
C	COLOR: SANTA FE (1117) SOURCE: DAVIS COLORS
D	COLOR: TERRA COTTA (10134) SOURCE: DAVIS COLORS
1	FORMLINER PATTERN: SYMONS 3/4" AQUA WAVE
2	FORMLINER PATTERN: SYMONS TEXAS FOSSILIZED STONE
3	FORMLINER PATTERN: SYMONS SPLIT SLATE
4	FORMLINER PATTERN: SPEC FORMLINERS MAHALO WAVE (1815)
5	FORMLINER PATTERN: CUSTOM SONG WAVE PER DETAIL D1/LS512
6	FORMLINER PATTERN: CUSTOM CONCAVE PER DETAIL C1/LS512

PLAY AREA KEYED NOTES 103

CODE	DESCRIPTION
PL-01	FURNISH AND INSTALL LEAF WOBBLE POD (MODEL # CP001299A DTR IND). SOURCE: LANDSCAPE STRUCTURES.
PL-10	INSTALL OWNER PROVIDED SACRAMENTO 01 WITH FAST LANE SLIDE. SOURCE: BERLINER.
PL-14	FURNISH AND INSTALL 50" TALL POST-MOUNTED TELESCOPE ASSEMBLY (MODEL #CP047376). POST SOURCE: LANDSCAPE STRUCTURES.
PL-15	FURNISH AND INSTALL WE-GO-ROUND W/ TRANSPORTATION DIGIFUSE PANELS (MODEL #249558A). SOURCE: LANDSCAPE STRUCTURES.
PL-17	FURNISH AND INSTALL LISTENING DISH (MODEL #SC214-9). SOURCE: IDSCULPTURE (970-641-1747). BOTH LISTENING DISHES SHALL BE PART OF ADDITIVE ALTERNATE #1.
PL-22	INSTALL OWNER PROVIDED HANDPIPES, SOURCE: PERCUSSION PLAY. INSTALL PER MANUFACTURER'S INSTRUCTIONS

CONSTRUCTION KEYED NOTES 103

CODE	DESCRIPTION	DETAIL
C-03	FURNISH AND INSTALL 6'-0" HEIGHT ORNAMENTAL FENCING.	C3/LS509
C-04	16' TALL PEDESTRIAN LIGHT POLE - SEE ELECTRICAL PLANS.	
C-08	CONSTRUCT ON CONCRETE RETAINING WALL, SEE VERTICAL SURFACES - COLOR AND FORMLINER PATTERN CHART.	A1/LS503
C-09	EXPANSION JOINT, TYP.	A4/LS501
C-12	FURNISH AND INSTALL 'VIBE' 45 GALLON RECYCLED PLASTIC TRASH RECEPTACLE WITH BONNET TOP, AS AVAILABLE FROM ANOVA (1-800-325-3047). PLASTIC SLAT COLOR: CEDAR. FRAME COLOR: TEXTURED BRONZE. INSTALLATION: SURFACE MOUNT.	
C-15	CONSTRUCT 18" CONCRETE TURNDOWN EDGE.	A3/LS501
C-20	CONTROL JOINT, TYP.	A4/LS501
C-22	CONSTRUCT CONCRETE SEATWALL - SEE VERTICAL SURFACES COLOR CHART FOR INTEGRAL CONCRETE COLOR AND FORMLINER.	A1/LS502
C-24	FABRICATE AND INSTALL STEEL HANDRAIL AT RAMP.	C3/LS511
C-25	CONSTRUCT BRIDGE.	A3/LS506
C-30	CONSTRUCT HANDRAIL AND GUARDRAIL AT RAMP.	A2/LS511
C-31	CONSTRUCT ACCESSIBLE CONCRETE RAMP - SEE LANDSCAPE GRADING PLAN.	C4/LS503
C-36	CONSTRUCT CONCRETE RETAINING WALL WITH GUARDRAIL - SEE VERTICAL SURFACES - COLOR AND FORMLINER PATTERN CHART.	A1/LS503
C-41	WATER HARVESTING BASIN - SEE PLANTING PLANS.	
C-45	INSTALL STUMP WITH ANCHOR, HEIGHT AND DIAMETER VARIES.	A4/LS508
C-46	FURNISH AND INSTALL LITHOPHONE, SOURCE: NEW MEXICO TRAVERTINE (505-864-6300).	A2/LS512
C-47	CONSTRUCT AND INSTALL STEEL PIPE WITH HAND-HOLD LOOP.	D2/LS507
C-49	FURNISH AND INSTALL 'GLIDE' BENCH W/ END ARMS, AS AVAILABLE FROM LANDSCAPE FORMS (505-453-5315). FINISH: POWDERCOATED METAL (METALLIC), COLOR: TITANIUM.	C4/LS507
C-58	FURNISH AND INSTALL LANDSCAPE BOULDER - SEE STONE INDEX FOR TYPE AND SOURCE.	D5/LS505
C-59	INSTALL BOULDER GRADE TRANSITION - SEE BOULDER INDEX FOR TYPE AND SOURCE.	D4/LS505
C-63	FURNISH AND INSTALL SOUND PLAY CONTAINER. 'AGAVE' 18" HEIGHT CONCRETE PLANTER, AS AVAILABLE FROM KORNEGAY DESIGN (1-800-430-6209). MODEL: RS-12. COLOR: SANTA FE, FINISH: SANDBLAST.	
C-65	CONSTRUCT CONCRETE HEADER CURB.	C3/LS501
C-66	CONSTRUCT CONCRETE HEADER WALL - SEE VERTICAL SURFACES - COLOR AND FORMLINER PATTERN CHART.	B3/LS501
C-73	CONSTRUCT POURED-IN-PLACE SURFACING EDGE TRANSITION.	A3/LS508
C-82	CONSTRUCT WILLOW SPIRE.	

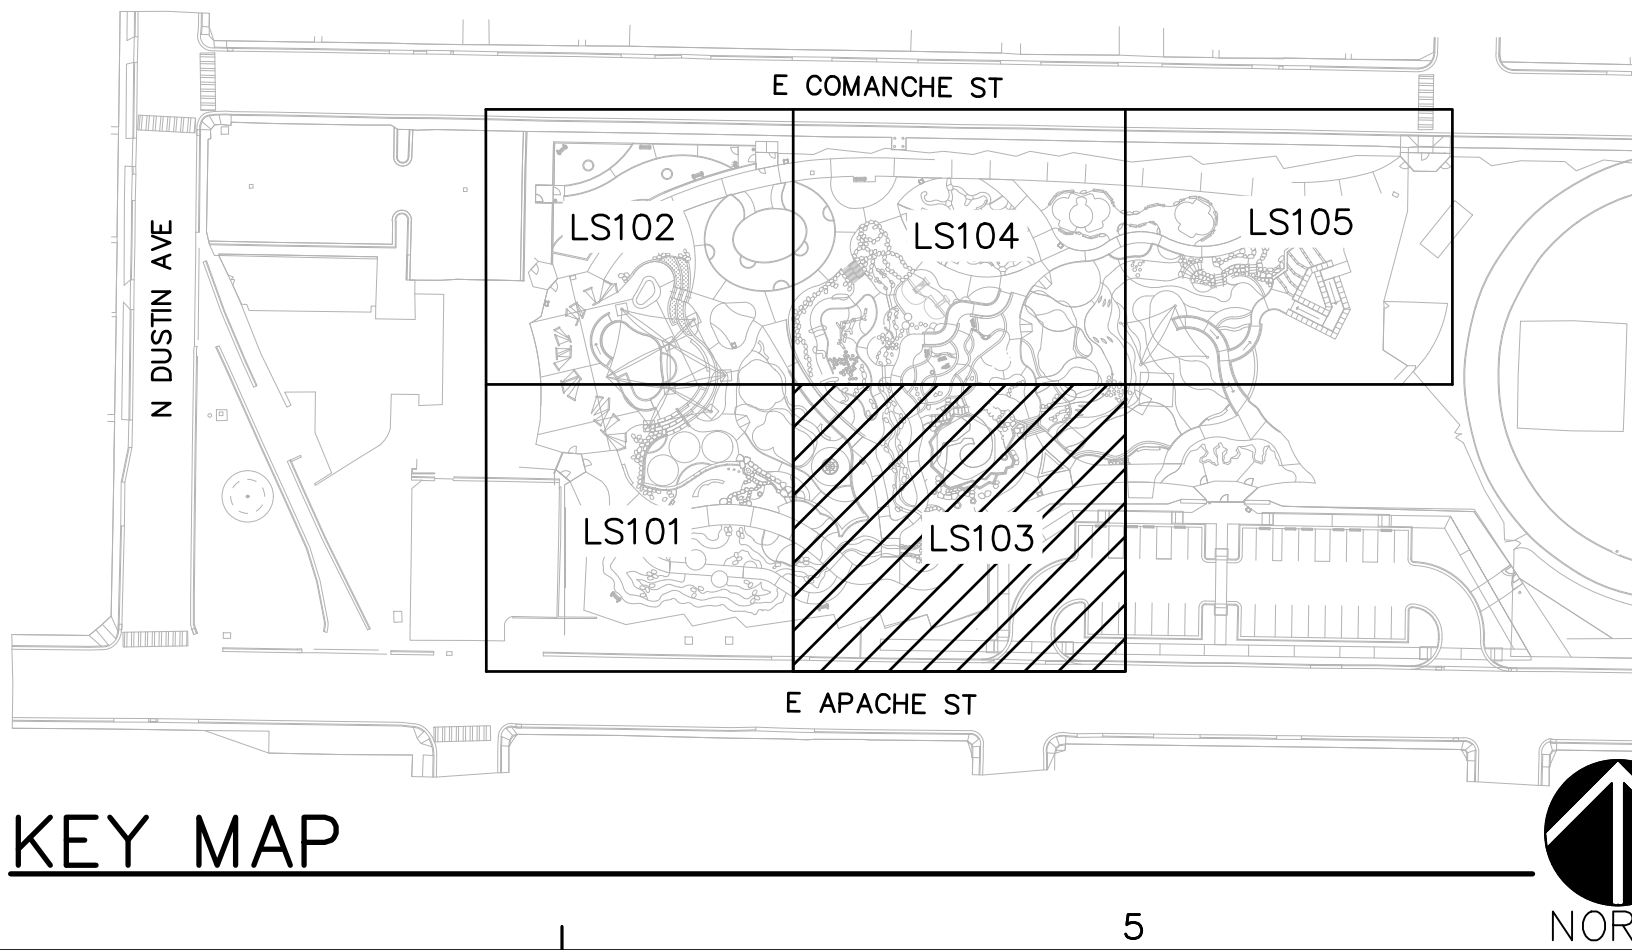

pland
COLLABORATIVE

plandcollab.com 505 268 2266

CONSULTANTS

ME&E
ENGINEERING

UNITY
ENGINEERING, PC
STRUCTURAL CONSULTANTS

SEAL

STATE OF NEW MEXICO
GREGORY MILLER
REGISTERED LANDSCAPE ARCHITECT
1/19/20

PROJECT NAME AND ADDRESS

**BOUNDLESS JOURNEY
ADVENTURE PARK -
PHASE 2**

312 E. APACHE STREET
FARMINGTON, NM 87401

DATE January 13, 2026
SUBMITTAL
100% CONSTRUCTION DOCUMENTS

REVISIONS

NO.	DATE	DESCRIPTION

PLAND PROJECT NO 22005.4
DESIGNED BY GM / LI CHECKED BY GM
DRAWN BY LI / MS / FB / MV

SHEET TITLE

**CONSTRUCTION
PLAN**

SHEET NUMBER
LS103

STONE INDEX

STONE TYPE	SOURCE OR APPROVED EQUAL	SYMBOL	SIZE	QTY.
STONE STEPS (OAKWOOD SANDSTONE)	NEW MEXICO TRAVERTINE		4'-6"L X 12"W X 8"H	16
BOULDER (ROSE GOLD/JUST GOLD)	JPR GRAVEL		12 CF	40
			18 CF	251
			27 CF	12
FLAGSTONE STEPPER (PEACH)	JPR GRAVEL		2'L X 3'W MIN.	11
THICK STONE FOR STEPPED EDGES (OAKWOOD SANDSTONE)	NEW MEXICO TRAVERTINE		1.5 CF	96
			2.5 CF	17
			5 CF	2
LARGE FLAT SANDSTONE SLAB WITH "PITS"	NEW MEXICO TRAVERTINE		8 CF MIN.	6
SITTING STONE (OAKWOOD SANDSTONE)	NEW MEXICO TRAVERTINE		3'L X 3'W X 18"H	2
DRIFTWOOD BOULDER	NEW MEXICO TRAVERTINE		8 CF	4
			12 CF	6
			18 CF	4
PETRIFIED WOOD BOULDER	JIM GRAYS PERTRIFIED WOOD CO.		4 CF	4
			6 CF	9

VERTICAL SURFACES – COLOR AND FORMLINER PATTERN CHART

*IF NO FORMLINER NUMBER IS INDICATED ON PLAN –ONLY COLOR APPLIES.



A	COLOR: KAILUA (677) SOURCE: DAVIS COLORS
B	COLOR: PALOMINO (5447) SOURCE: DAVIS COLORS
C	COLOR: SANTA FE (1117) SOURCE: DAVIS COLORS
D	COLOR: TERRA COTTA (10134) SOURCE: DAVIS COLORS
1	FORMLINER PATTERN: SYMONS 3/4" AQUA WAVE
2	FORMLINER PATTERN: SYMONS TEXAS FOSSILIZED STONE
3	FORMLINER PATTERN: SYMONS SPLIT SLATE
4	FORMLINER PATTERN: SPEC FORMLINERS MAHALO WAVE (1815)
5	FORMLINER PATTERN: CUSTOM SONG WAVE PER DETAIL D1/LS512
6	FORMLINER PATTERN: CUSTOM CONCAVE PER DETAIL C1/LS512

CONSTRUCTION KEYED NOTES 104

CODE	DESCRIPTION	DETAIL	CODE	DESCRIPTION	DETAIL
C-01	FURNISH AND INSTALL FLAGSTONE STEPPERS. SEE STONE INDEX FOR TYPE AND SOURCE.	A2/LS501	C-56	FURNISH AND INSTALL 'KIDS ADIRONDACK' CHAIR, AS AVAILABLE FROM LOLL DESIGNS (877-740-3387). FINISH: HDPE. COLORS: (4) CHARCOAL GREY AND (4) LEAF GREEN. INSTALLATION: FREESTANDING.	
C-02	EXISTING CURB AND GUTTER TO REMAIN.		C-58	FURNISH AND INSTALL LANDSCAPE BOULDER – D5/LS505 SEE STONE INDEX FOR TYPE AND SOURCE.	
C-03	FURNISH AND INSTALL 6'-0" HEIGHT ORNAMENTAL FENCING.	C3/LS509	C-59	INSTALL BOULDER GRADE TRANSITION – SEE BOULDER INDEX FOR TYPE AND SOURCE.	D4/LS505
C-04	16' TALL PEDESTRIAN LIGHT POLE – SEE ELECTRICAL PLANS.		C-62	CONSTRUCT AND INSTALL SEEK AND FIND OBJECTS.	A1/LS509
C-06	EXISTING POWER OR LIGHT POLE TO REMAIN.		C-66	CONSTRUCT CONCRETE HEADER WALL – SEE VERTICAL SURFACES – COLOR AND FORMLINER PATTERN CHART.	B3/LS501
C-07	INSTALL LOG AT GRADE	B3/LS508	C-67	CONSTRUCT SIDEWALK CULVERT WITH DECORATIVE GRATE. GRATE SHALL BE 'GROUND SWELL' 18" X 25" HEEL PROOF, HEAVY DUTY TRENCH GRATE, AS AVAILABLE FROM IRON AGE DESIGNS (877-418-3568). MATERIAL: CAST DUCTILE IRON, FINISH: RAW.	C3/LS508
C-08	CONSTRUCT ON CONCRETE RETAINING WALL. SEE VERTICAL SURFACES – COLOR AND FORMLINER PATTERN CHART.	A1/LS503	C-68	CONSTRUCT STONE STEPS.	B4/LS503
C-09	EXPANSION JOINT, TYP.	A4/LS501	C-73	CONSTRUCT POURED-IN-PLACE SURFACING EDGE TRANSITION.	A3/LS508
C-11	EXISTING FIRE HYDRANT TO REMAIN.		C-75	FURNISH AND INSTALL TENSILE SHADE STRUCTURE, TYPE B. COLOR: TO BE SELECTED BY ARCHITECTS, SOURCE: SKYWAYS/EXERPLAY (505-907-4521). INSTALL PER MANUFACTURER'S INSTRUCTIONS.	
C-12	FURNISH AND INSTALL 'VIBE' 45 GALLON RECYCLED PLASTIC TRASH RECEPTACLE WITH BONNET TOP, AS AVAILABLE FROM ANOVA (1-800-325-3047). PLASTIC SLAT COLOR: CEDAR, FRAME COLOR: TEXTURED BRONZE. INSTALLATION: SURFACE MOUNT.		C-76	CONSTRUCT 12" CONCRETE TURNDOWN EDGE.	A3/LS501
C-13	CONSTRUCT CONCRETE MOW CURB WITH INTEGRAL COLOR, SEE VERTICAL SURFACES COLOR CHART FOR INTEGRAL CONCRETE COLOR.	C1/LS501	C-77	FABRICATE AND INSTALL STEEL HANDRAIL AT STONE STEPS.	A1/LS506
C-14	CONSTRUCT WILLOW TUNNEL.	A2/LS507	C-79	FURNISH AND INSTALL LANDSCAPE BOULDER IN PAVING – SEE BOULDER INDEX FOR TYPE AND SOURCE.	D3/LS505
C-15	CONSTRUCT 18" CONCRETE TURNDOWN EDGE.	A3/LS501	C-81	CONSTRUCT AND INSTALL CONCRETE BASE AND OWNER PROVIDED HUMMINGBIRD SCULPTURE.	A1/LS501
C-17	FURNISH AND INSTALL METAL SHADE STRUCTURE, SHADE STRUCTURE BY EXERPLAY (505-907-4521). INSTALL PER MANUFACTURER'S INSTRUCTIONS.		C-82	CONSTRUCT WILLOW SPIRE.	
C-18	FURNISH AND INSTALL MAGIS 'SPUN' CHAIR, AS AVAILABLE FROM HERMAN MILLER (888-798-0202). COLOR: BLUE, INSTALLATION: FREESTANDING.				
C-20	CONTROL JOINT, TYP.	A4/LS501			
C-22	CONSTRUCT CONCRETE SEATWALL – SEE VERTICAL SURFACES COLOR CHART FOR INTEGRAL CONCRETE COLOR AND FORMLINER.	A1/LS502			
C-23	INSTALL INTERLOCKING LOGS.	B1/LS508			
C-29	CONCRETE SEAT POD, SEE VERTICAL SURFACES COLOR CHART FOR INTEGRAL CONCRETE COLORS.	A1/LS505			
C-30	CONSTRUCT HANDRAIL AND GUARDRAIL AT RAMP.	A2/LS511			
C-31	CONSTRUCT ACCESSIBLE CONCRETE RAMP – SEE LANDSCAPE GRADING PLAN.	C4/LS503			
C-33	CONSTRUCT ROPE HAND-HOLD. SOURCE: BERLINER.				
C-39	CONSTRUCT CONCRETE CYLINDER STEPPERS W/ INTEGRAL COLOR. SEE VERTICAL SURFACES COLOR CHART FOR INTEGRAL CONCRETE COLORS.	B2/LS505			
C-41	WATER HARVESTING BASIN – SEE PLANTING PLANS.				
C-42	INSTALL RAIN CHAIN AT SHADE STRUCTURE.	A4/LS507			
C-44	INSTALL LOG WITH ANCHOR.	B4/LS508			
C-45	INSTALL STUMP WITH ANCHOR, HEIGHT AND DIAMETER VARIES.	A4/LS508			
C-51	FURNISH AND INSTALL 'AMERICANA' LOUNGE CHAIR, AS AVAILABLE FROM LANDSCAPE FORMS (505-453-5315). FINISH: HDPE. COLORS: (5) CHARCOAL GREY AND (5) LEAF GREEN. INSTALLATION: FREESTANDING.				
C-52	FURNISH AND INSTALL 8' RECTANGULAR STEEL ADA PICNIC TABLE, AS AVAILABLE FROM ANOVA (1-800-325-3047) MODEL: #T1036R. PLASTIC SLAT COLOR: CEDAR, FRAME COLOR: TEXTURED BRONZE. INSTALLATION: SURFACE MOUNT. INSTALL PER MANUFACTURER'S INSTRUCTIONS.				
C-55	FURNISH AND INSTALL 'LOLLYGAGGER' OTTOMAN/SIDE TABLE, AS AVAILABLE FROM LOLL DESIGNS (877-740-3387). FINISH: HDPE, COLOR: LEAF GREEN, INSTALLATION: FREESTANDING.				

PLAY AREA KEYED NOTES 104

CODE	DESCRIPTION
PL-01	FURNISH AND INSTALL LEAF WOBBLE POD (MODEL # CP001299A DTR IND). SOURCE: LANDSCAPE STRUCTURES.
PL-06	FURNISH AND INSTALL SINGLE SLIDE (MODEL #123337) WITH RAMP DECK EXTENSION (MODEL #171539). SOURCE: LANDSCAPE STRUCTURES.
PL-24	FURNISH AND INSTALL STRETCH (MODEL #192462). SOURCE: LANDSCAPE STRUCTURES.
PL-25	FURNISH AND INSTALL HAND CYCLER (MODEL #205938). SOURCE: LANDSCAPE STRUCTURES.
PL-26	FURNISH AND INSTALL ELLIPTICAL (MODEL #192457). SOURCE: LANDSCAPE STRUCTURES.
PL-27	FURNISH AND INSTALL SQUAT PRESS (MODEL #192461). SOURCE: LANDSCAPE STRUCTURES.
PL-29	FURNISH AND INSTALL ASSISTED ROW/PUSH-UP (MODEL #192452). SOURCE: LANDSCAPE STRUCTURES.
PL-33	INSTALL OWNER PROVIDED TERRANO 196 HAMMOCK, SOURCE: BERLINER. INSTALL PER MANUFACTURER'S INSTRUCTIONS.
PL-34	FURNISH AND INSTALL ROLLER SLIDE (MODEL #123333A) WITH RAMP DECK EXTENSION (MODEL #171539A) AND TRANSITION BENCH (MODEL #CP022366A). SOURCE: LANDSCAPE STRUCTURES.

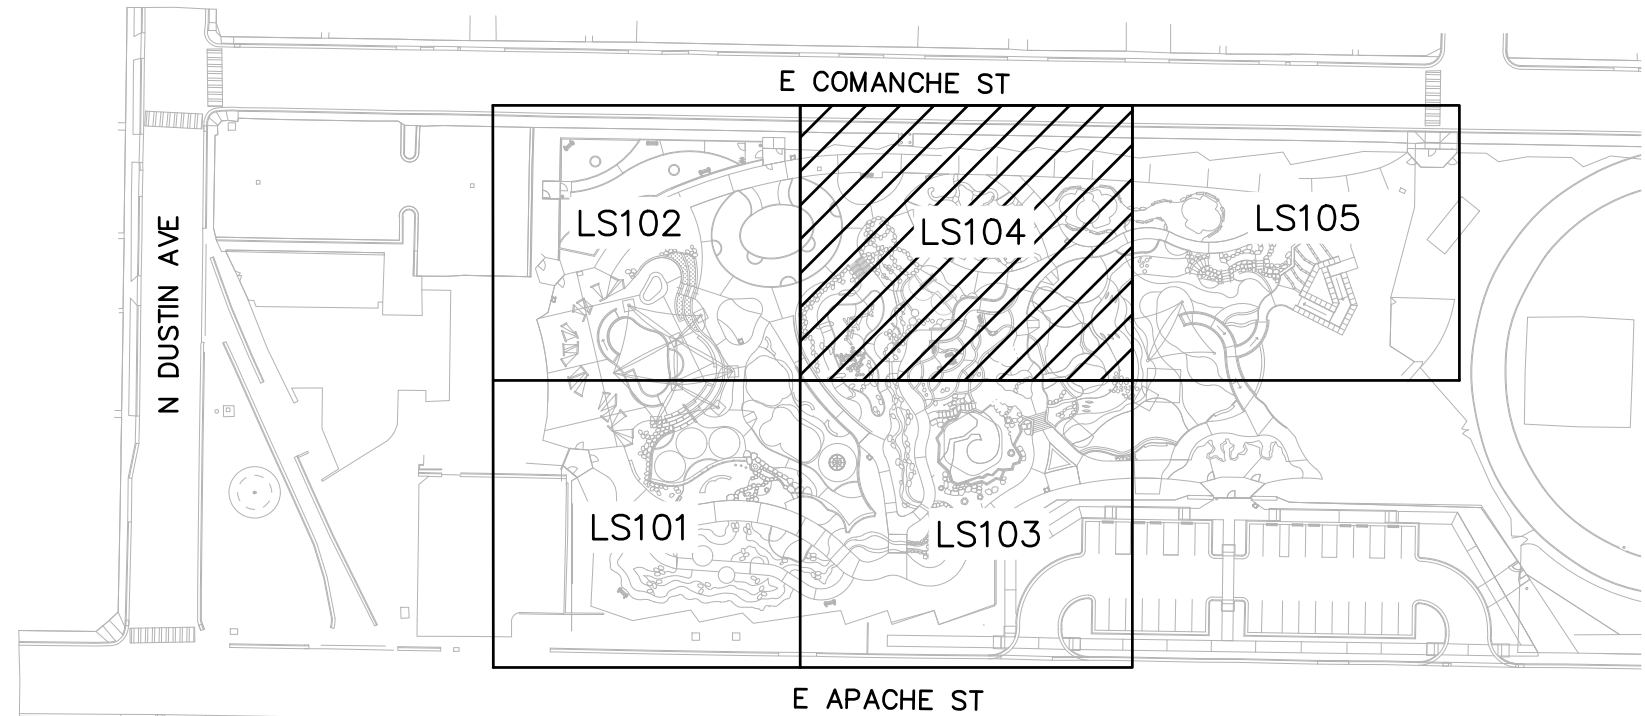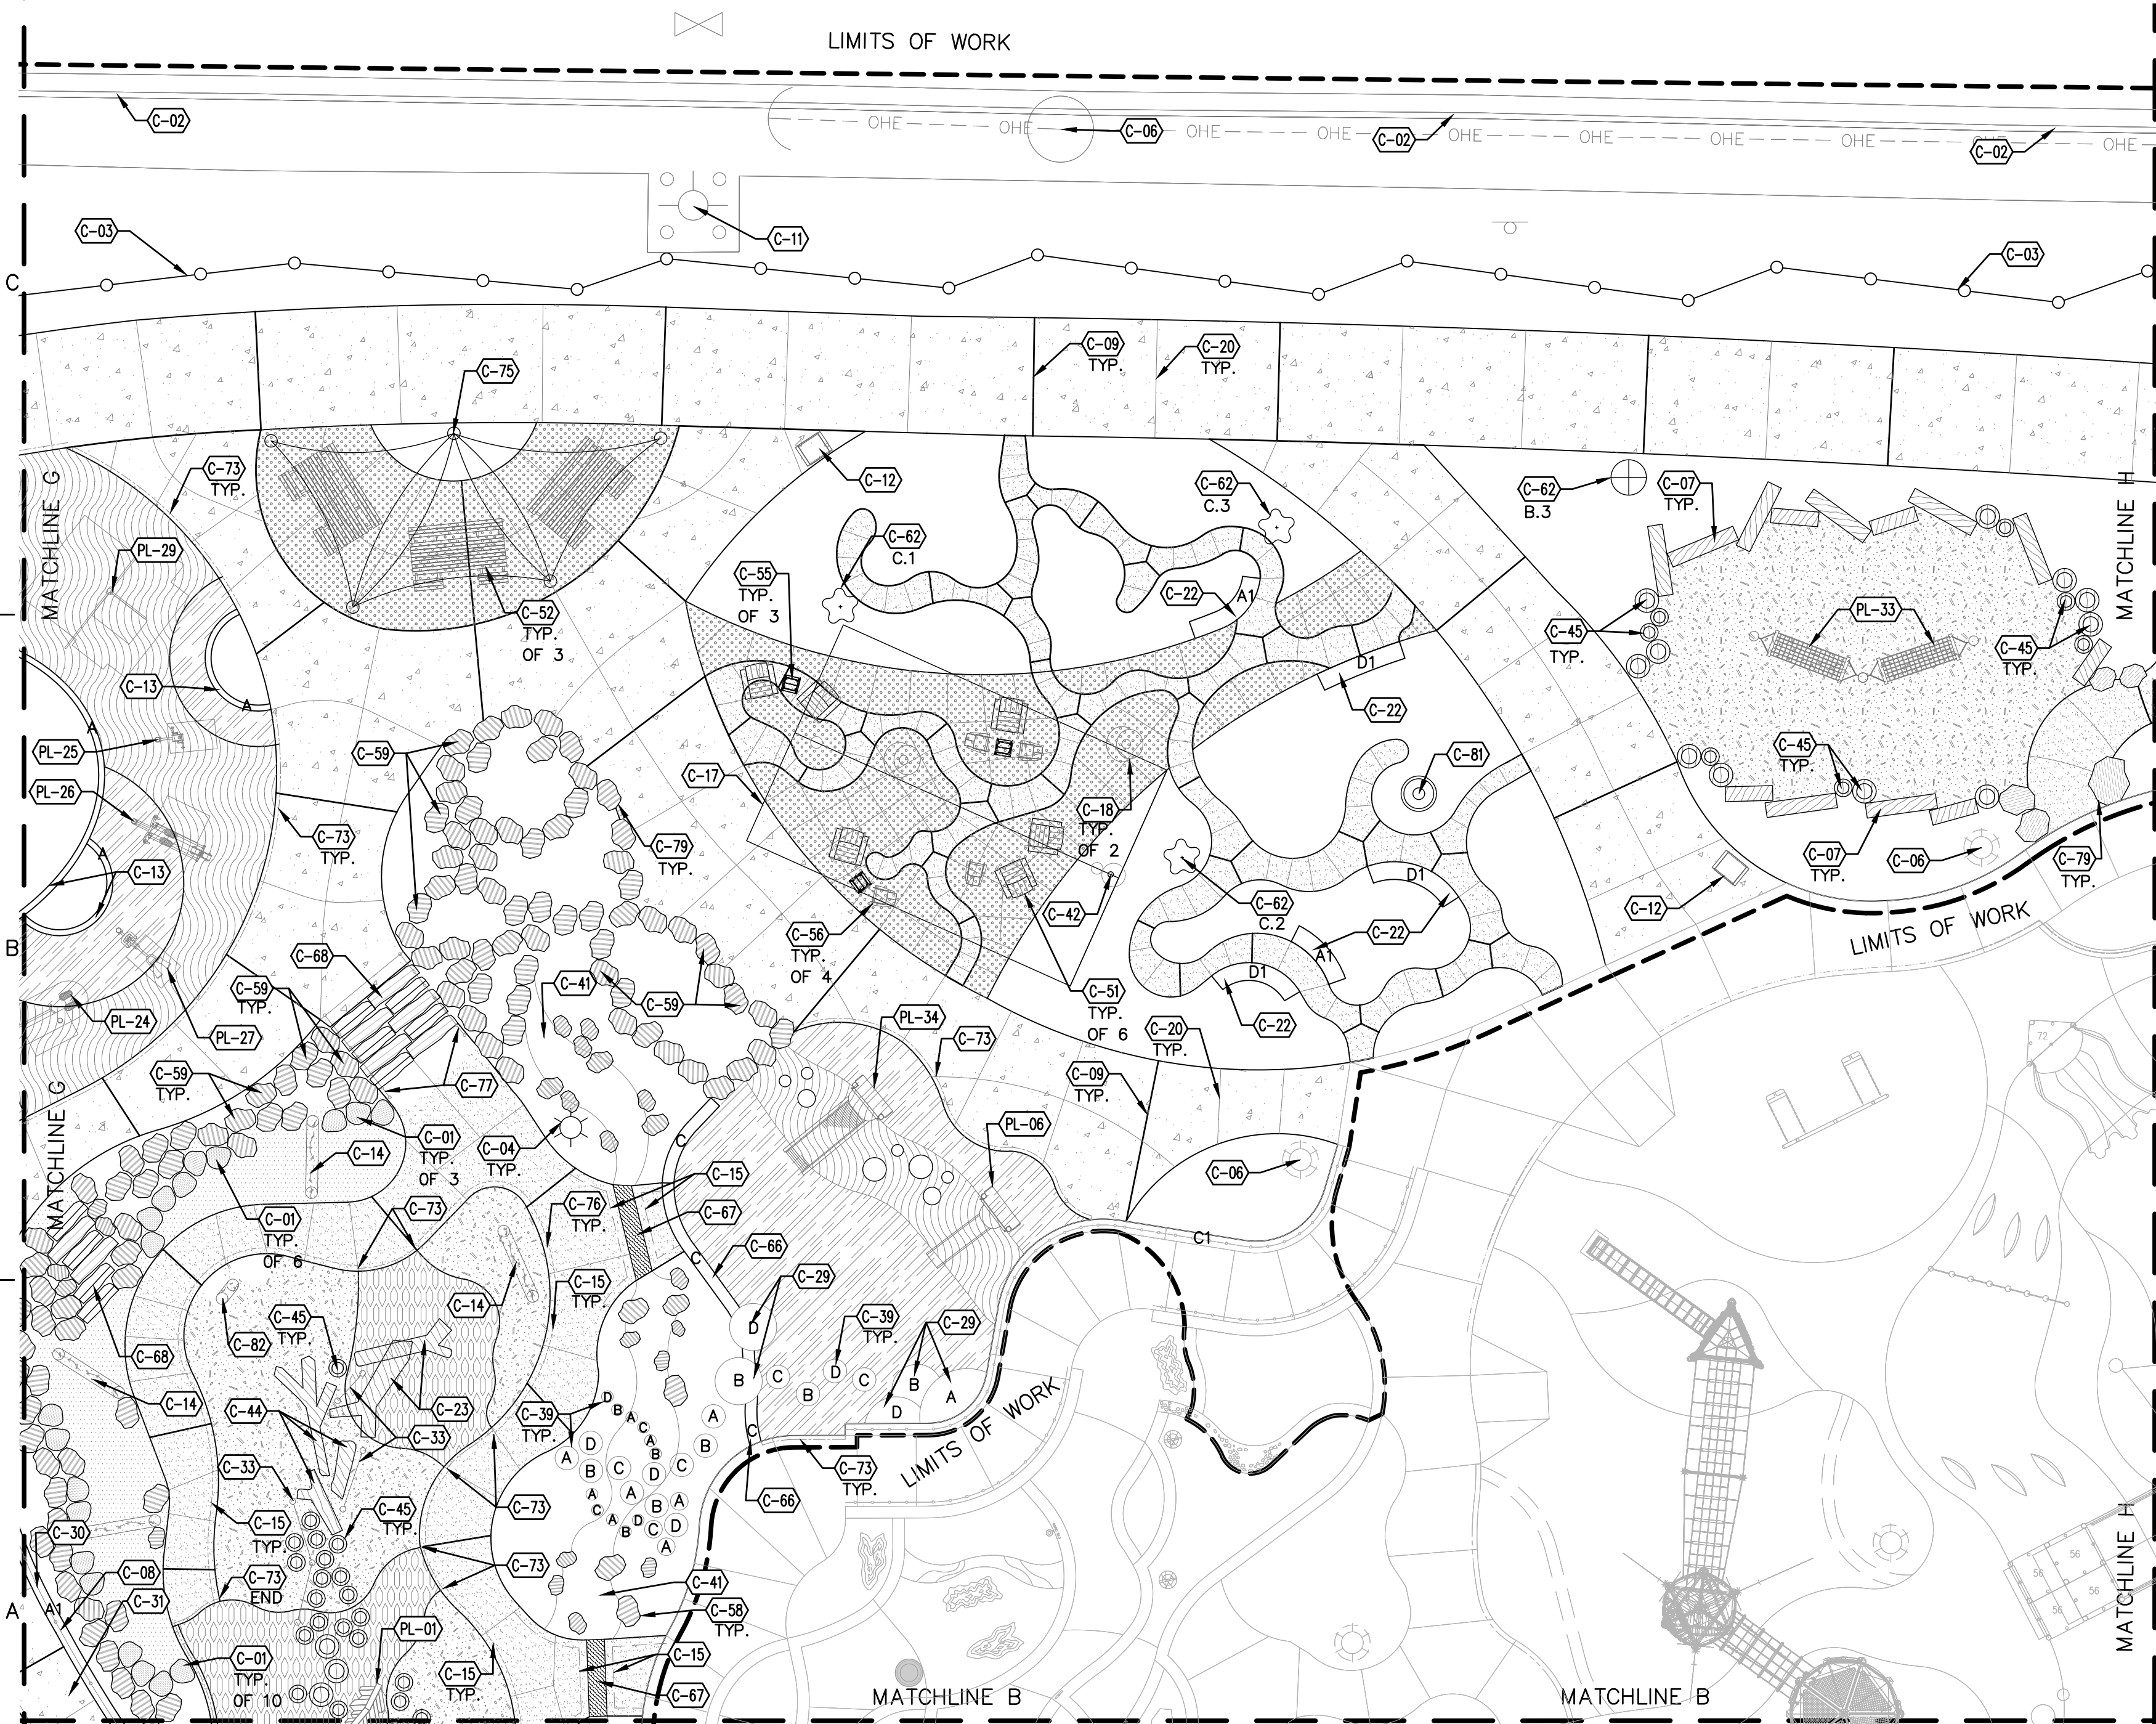

A1 CONSTRUCTION PLAN

SCALE: 1"=10'-0"

0 10' 20'



E COMANCHE ST

KEY MAP





E APACHE ST



plandcollab.com 505 268 2266

CONSULTANTS

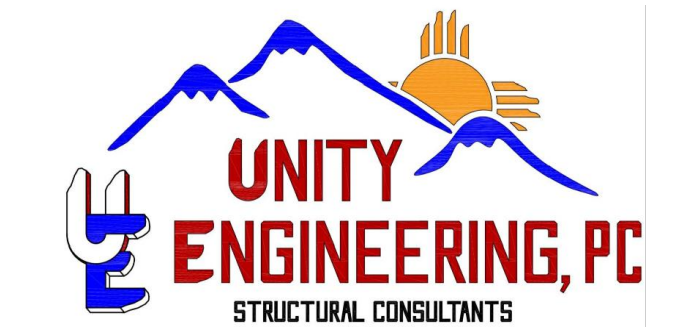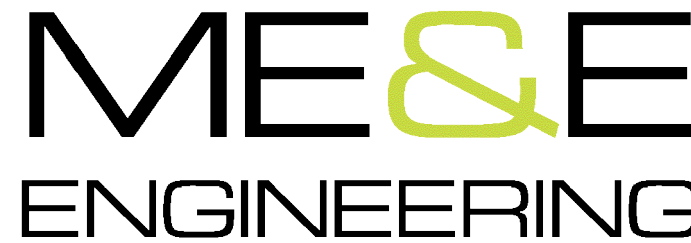

SEAL



PROJECT NAME AND ADDRESS

BOUNDLESS JOURNEY ADVENTURE PARK - PHASE 2
312 E. APACHE STREET
FARMINGTON, NM 87401

DATE January 13, 2026
SUBMITTAL
100% CONSTRUCTION DOCUMENTS

REVISIONS

NO. DATE DESCRIPTION

PLAND PROJECT NO 22005.4
DESIGNED BY GM / LI CHECKED BY GM
DRAWN BY LI / MS / FB / MV

SHEET TITLE

CONSTRUCTION PLAN


SHEET NUMBER

LS104


STONE TYPE	SOURCE OR APPROVED EQUAL	SYMBOL	SIZE	QTY.
STONE STEPS (OAKWOOD SANDSTONE)	NEW MEXICO TRAVERTINE		4'-6" L X 12"W X 8"H	16
BOULDER (ROSE GOLD/JUST GOLD)	JPR GRAVEL		12 CF	40
			18 CF	251
			27 CF	12
FLAGSTONE STEPPER (PEACH)	JPR GRAVEL		2'L X 3'W MIN.	11
THICK STONE FOR STEPPED EDGES (OAKWOOD SANDSTONE)	NEW MEXICO TRAVERTINE		1.5 CF	96
			2.5 CF	17
			5 CF	2
LARGE FLAT SANDSTONE SLAB WITH "PITS"	NEW MEXICO TRAVERTINE		8 CF MIN.	6
SITTING STONE (OAKWOOD SANDSTONE)	NEW MEXICO TRAVERTINE		3'L X 3'W X 18"H	2
DRIFTWOOD BOULDER	NEW MEXICO TRAVERTINE		8 CF	4
			12 CF	6
			18 CF	4
PETRIFIED WOOD BOULDER	JIM GRAYS PERTRIFIED WOOD CO.		4 CF	4
			6 CF	9

*IF NO FORMLINER NUMBER IS INDICATED ON PLAN —ONLY COLOR APPLIES	
A	COLOR: KAILUA (677) SOURCE: DAVIS COLORS
B	COLOR: PALOMINO (5447) SOURCE: DAVIS COLORS
C	COLOR: SANTA FE (1117) SOURCE: DAVIS COLORS
D	COLOR: TERRA COTTA (10134) SOURCE: DAVIS COLORS
1	FORMLINER PATTERN: SYMONS 3/4" AQUA WAVE
2	FORMLINER PATTERN: SYMONS TEXAS FOSSILIZED STONE
3	FORMLINER PATTERN: SYMONS SPLIT SLATE
4	FORMLINER PATTERN: SPEC FORMLINERS MAHALO WAVE (1815)
5	FORMLINER PATTERN: CUSTOM SONG WAVE PER DETAIL D1/LSS12
6	FORMLINER PATTERN: CUSTOM CONCAVE PER DETAIL C1/LSS12

<u>CODE</u>	<u>DESCRIPTION</u>	<u>DETAIL</u>
C-02	EXISTING CURB AND GUTTER TO REMAIN.	
C-03	FURNISH AND INSTALL 6'-0" HEIGHT ORNAMENTAL FENCING.	C3/LS509
C-04	16' TALL PEDESTRIAN LIGHT POLE - SEE ELECTRICAL PLANS.	
C-06	EXISTING POWER OR LIGHT POLE TO REMAIN.	
C-07	INSTALL LOG AT GRADE	B3/LS508
C-09	EXPANSION JOINT, TYP.	A4/LS501
C-20	CONTROL JOINT, TYP.	A4/LS501
C-45	INSTALL STUMP WITH ANCHOR, HEIGHT AND DIAMETER VARIES.	A4/LS508
C-52	FURNISH AND INSTALL 8' RECTANGULAR STEEL ADA PICNIC TABLE, AS AVAILABLE FROM ANOVA (1-800-325-3047) MODEL: #T1038R, PLASTIC SLAT COLOR: CEDAR, FRAME COLOR: TEXTURED BRONZE. INSTALLATION: SURFACE MOUNT. INSTALL PER MANUFACTURER'S INSTRUCTIONS.	
C-58	FURNISH AND INSTALL LANDSCAPE BOULDER - SEE STONE INDEX FOR TYPE AND SOURCE.	D5/LS505
C-62	CONSTRUCT AND INSTALL SEEK AND FIND OBJECTS.	A1/LS509
C-69	INSTALL PETRIIFIED WOOD BOULDER - SEE BOULDER INDEX FOR SOURCE AND TYPE.	D5/LS505
C-78	FURNISH AND INSTALL 'CLIDE' BENCH W/ END ARMS ON CONCRETE PAVING, AS AVAILABLE FROM LANDSCAPE FORMS (505-453-5315). FINISH: POWDERCOATED METAL (METALLIC), COLOR: TITANIUM, INSTALLATION: SURFACE MOUNT PER MANUFACTURERS INSTRUCTIONS.	C4/LS507
C-79	FURNISH AND INSTALL LANDSCAPE BOULDER IN PAVING - SEE BOULDER INDEX FOR TYPE AND SOURCE.	D3/LS505

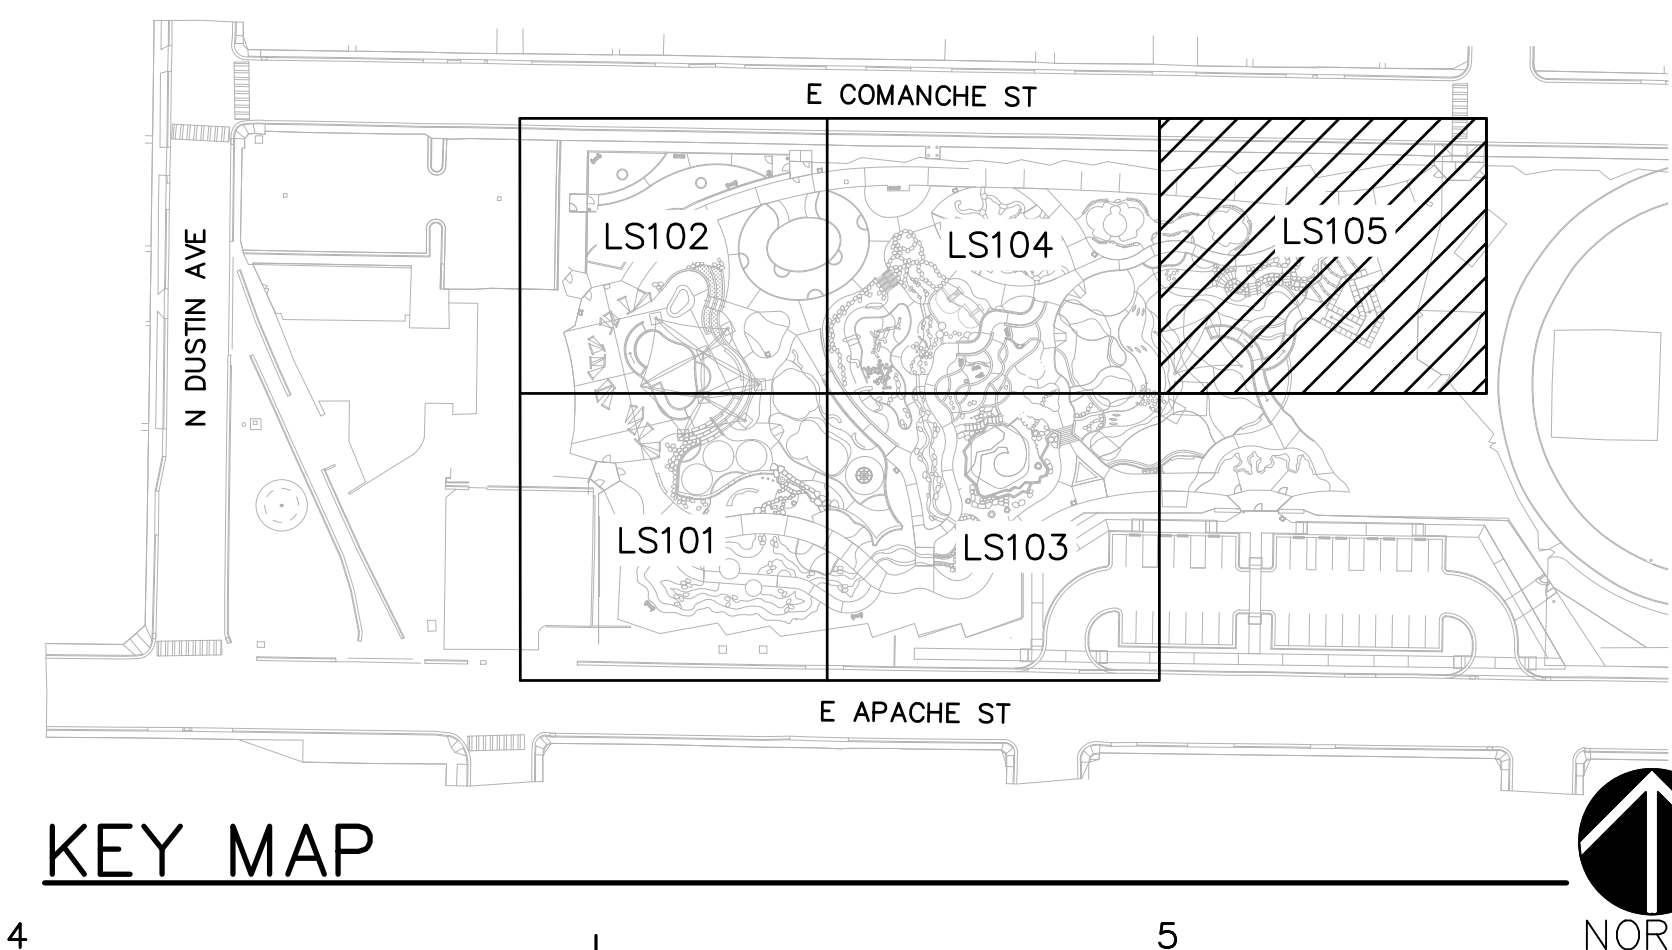

A

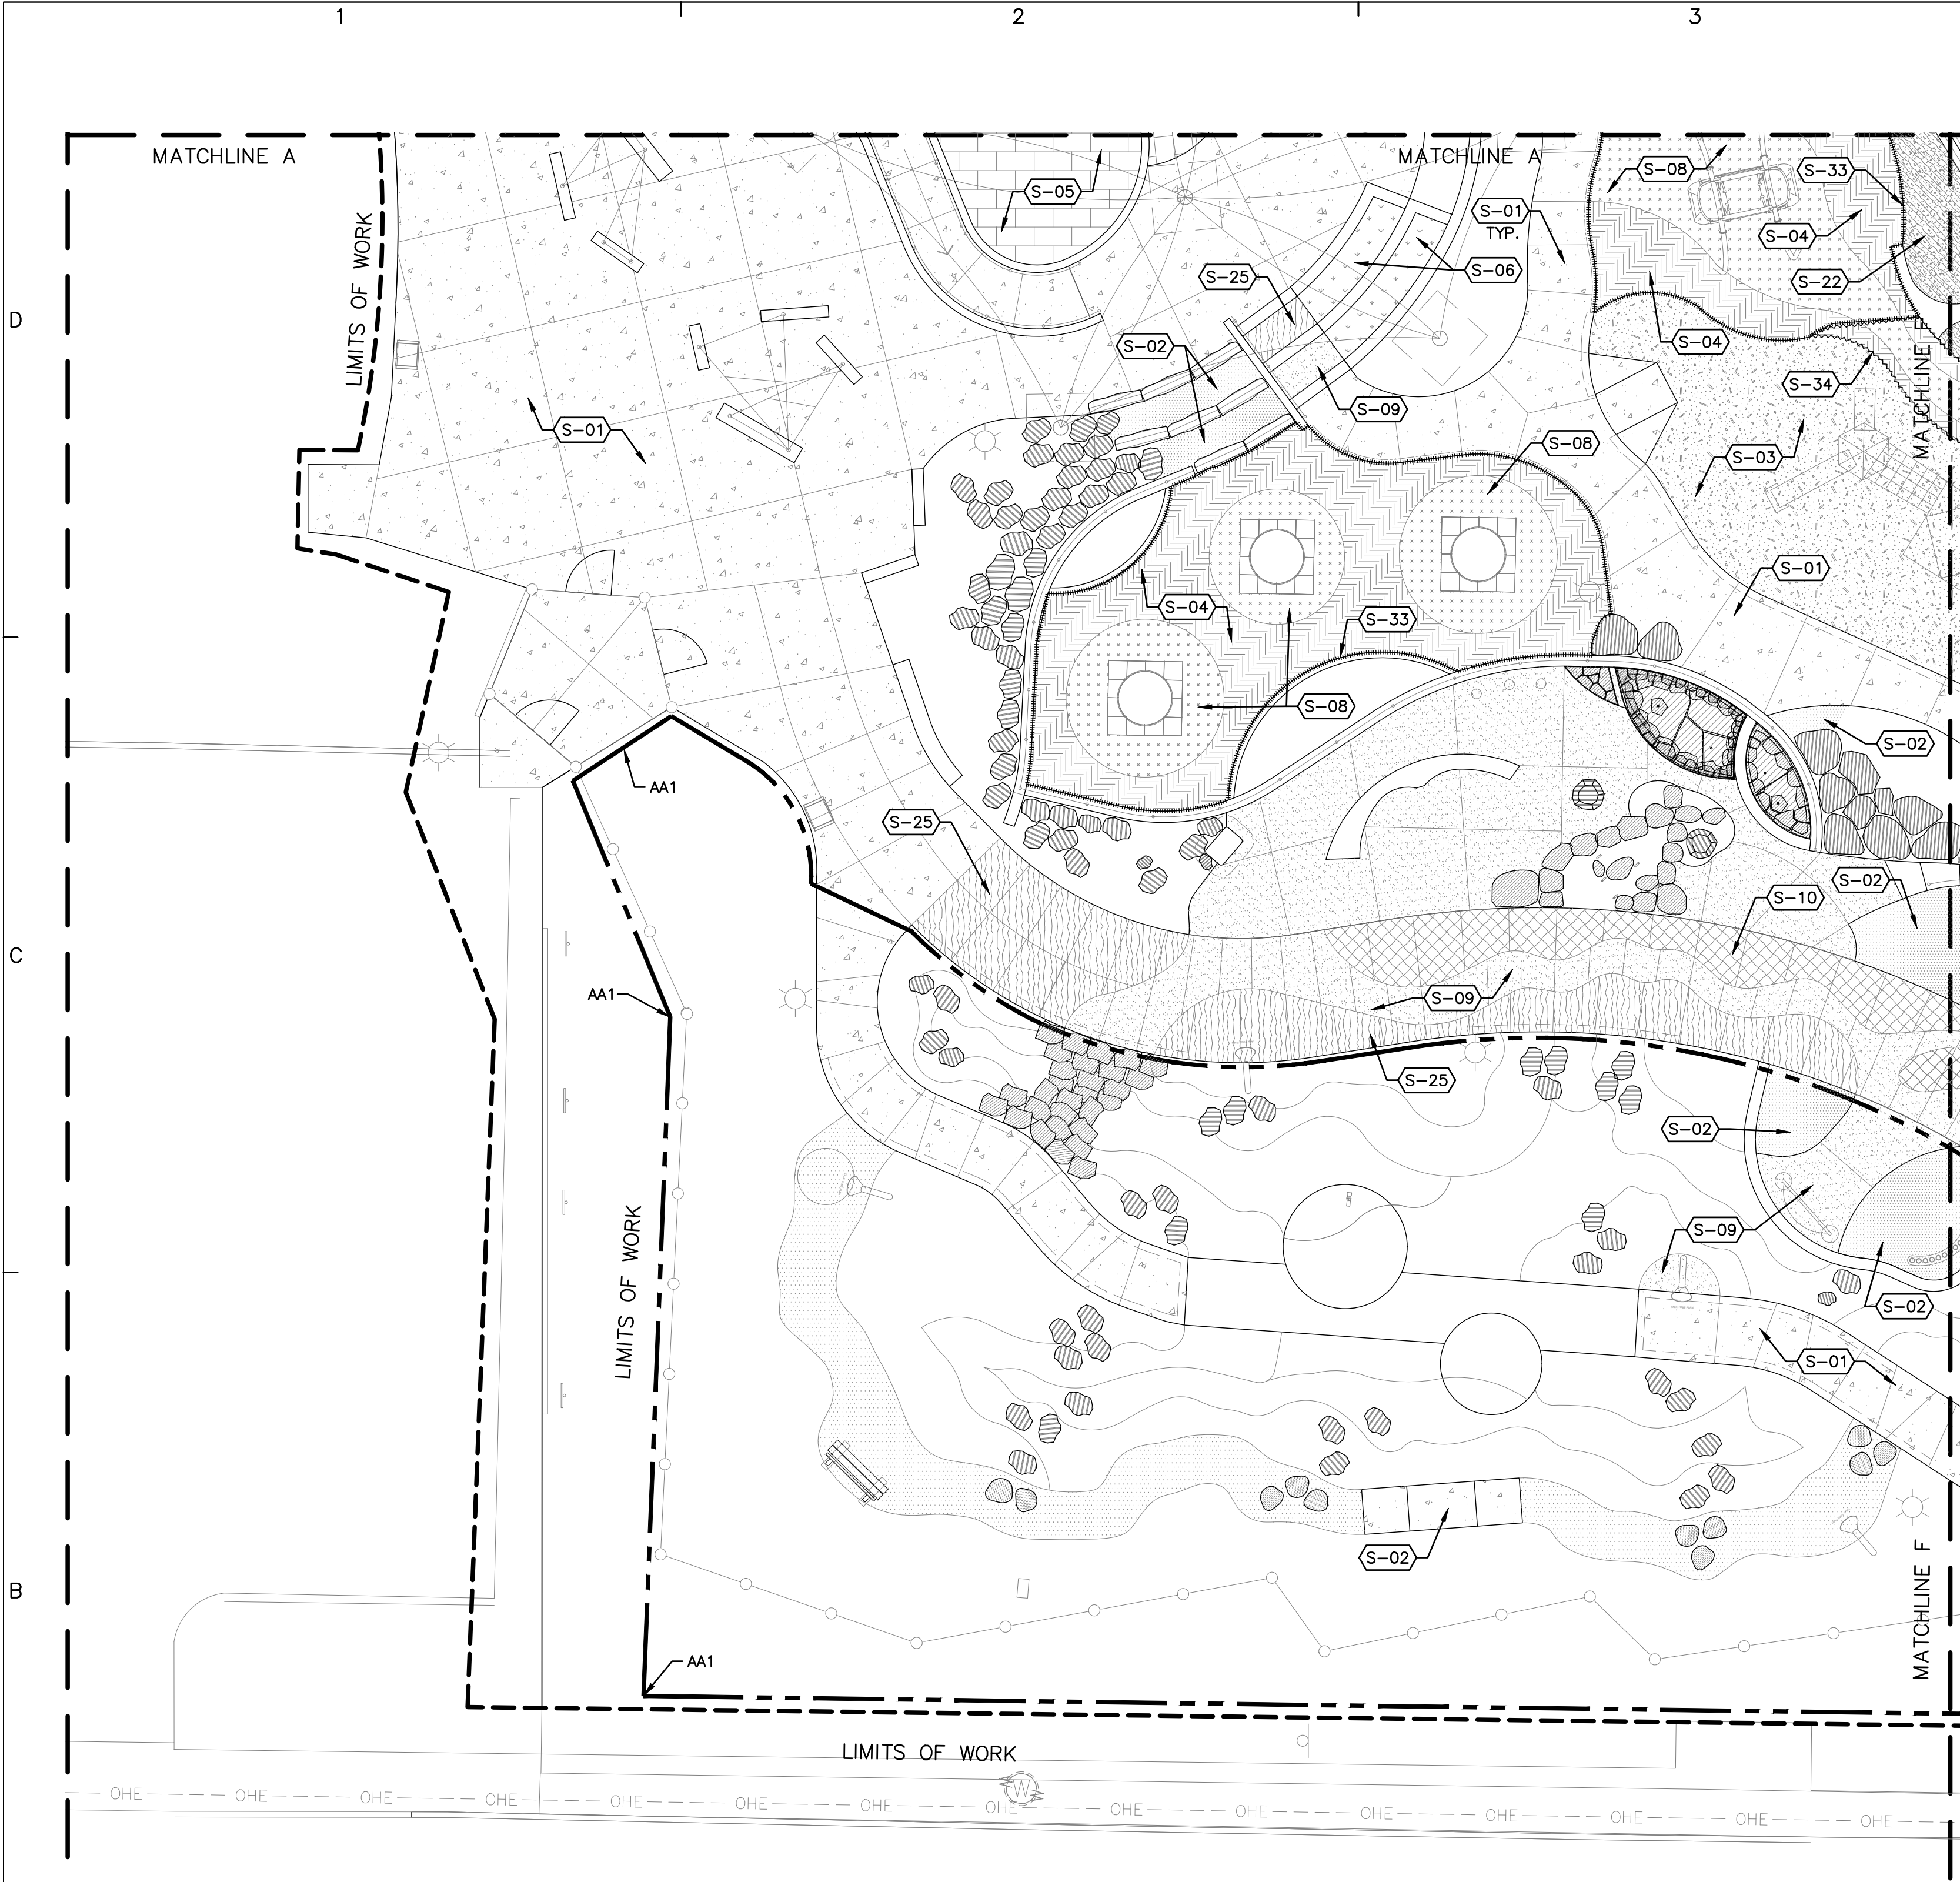

A1 SURFACE TREATMENT PLAN
SCALE: 1"=10'-0"


REFERENCE NOTES SCHEDULE LS201

SYMBOL	CODE	DESCRIPTION	DETAIL
SITE KEYED NOTES			
	S-01	CONSTRUCT 4" THICK GRAY CONCRETE PAVING.	A4/LS501
	S-02	INSTALL STABILIZED 'JUST GOLD' CRUSHER FINES PAVING AS AVAILABLE FROM JPR GRAVEL (505-896-3849), OR APPROVED EQUAL.	C2/LS501
	S-03	INSTALL ENGINEERED WOOD FIBER (EWF) PLAY AREA MULCH AT A 12" DEPTH.	B2/LS501
	S-04	INSTALL POURED-IN-PLACE PLAY SURFACING, FINISH: PREMIUM TWO COLOR BLEND OF 50% YELLOW & 50% WHITE. POURED-IN-PLACE SURFACING SHALL BE FLEXGROUND STANDARD (EPDM) WITH ALIPHATIC GLUE OR APPROVED EQUAL.	A3/LS508
	S-05	CONSTRUCT BRICK PAVERS ON BASE COURSE. PAVERS SHALL BE 'ENDICOTT #77 IRONSPOT', AS AVAILABLE FROM KINNEY BRICK CO. (505-877-4550). PATTERN: RUNNING BOND.	B4/LS501
	S-06	INSTALL ARTIFICIAL TURF AT SEATING AREA. ARTIFICIAL TURF SHALL BE SYNBLUE 745 AS AVAILABLE FROM SYNLAWN (505-890-8889), OR APPROVED EQUAL. COLOR: GREEN. INSTALL PER MANUFACTURER'S SPECIFICATIONS.	B1/LS502
	S-08	INSTALL POURED-IN-PLACE PLAY SURFACING, FINISH: PREMIUM THREE COLOR BLEND OF 33% YELLOW, 33% PURPLE, AND 33% WHITE. POURED-IN-PLACE SURFACING SHALL BE FLEXGROUND STANDARD (EPDM) WITH ALIPHATIC GLUE OR APPROVED EQUAL.	A3/LS508
	S-09	CONSTRUCT 4" THICK CONCRETE PAVING W/ INTEGRAL COLOR, COLOR: KAILUA (677), AS AVAILABLE FROM DAVIS COLORS.	A4/LS501
	S-10	CONSTRUCT 4" THICK CONCRETE PAVING W/ INTEGRAL COLOR, COLOR: SANTA FE (1117), AS AVAILABLE FROM DAVIS COLORS.	A4/LS501
	S-22	INSTALL ENGINEERED WOOD FIBER (EWF) PLAY AREA MULCH AT A 6" DEPTH.	B2/LS501
	S-25	CONSTRUCT 4" THICK CONCRETE PAVING W/ INTEGRAL COLOR, COLOR: TERRA COTTA (10134), AS AVAILABLE FROM DAVIS COLORS.	A4/LS501
	S-33	2" DEPTH SBR CUSHION LAYER UNDER POURED-IN-PLACE SURFACING.	A3/LS508
	S-34	2-1/2" DEPTH SBR CUSHION LAYER UNDER POURED-IN-PLACE SURFACING.	A3/LS508

ADDITIVE ALTERNATE NOTES

AA1-ADDITIVE ALTERNATE #1 SHALL CONSIST OF CONSTRUCTING CONCRETE PAVING, WATER HARVESTING BASINS, AND ELEVATED WALKWAY, INSTALLATION OF LIGHT POLES AND CONCRETE FOOTINGS, BENCHES, AND BOULDERS, TWO TALK TUBE SETS, TELESCOPE, LISTENING DISH SET, SEEK AND FIND OBJECTS, PLANTINGS, SURFACING MATERIALS, AND IRRIGATION WITHIN LIMITS OF WORK SHOWN. IRRIGATION MAINLINE AND CONTROL CABLE WITHIN ADDITIVE ALTERNATE LIMITS SHALL BE INSTALLED AS PART OF THE BASE BID.

AA2-ADDITIVE ALTERNATE #2 SHALL CONSIST OF CONSTRUCTING CONCRETE PAVING, LIGHT POST WITH CONCRETE FOOTINGS, INSTALLATION OF STABILIZED CRUSHER FINES, BENCHES, FENCING AND GATES, LITTER RECEPTACLES, PLANTINGS, SURFACING MATERIALS, AND IRRIGATION WITHIN LIMITS OF WORK SHOWN. IRRIGATION MAINLINE AND CONTROL CABLE WITHIN ADDITIVE ALTERNATE LIMITS SHALL BE INSTALLED AS PART OF THE BASE BID.

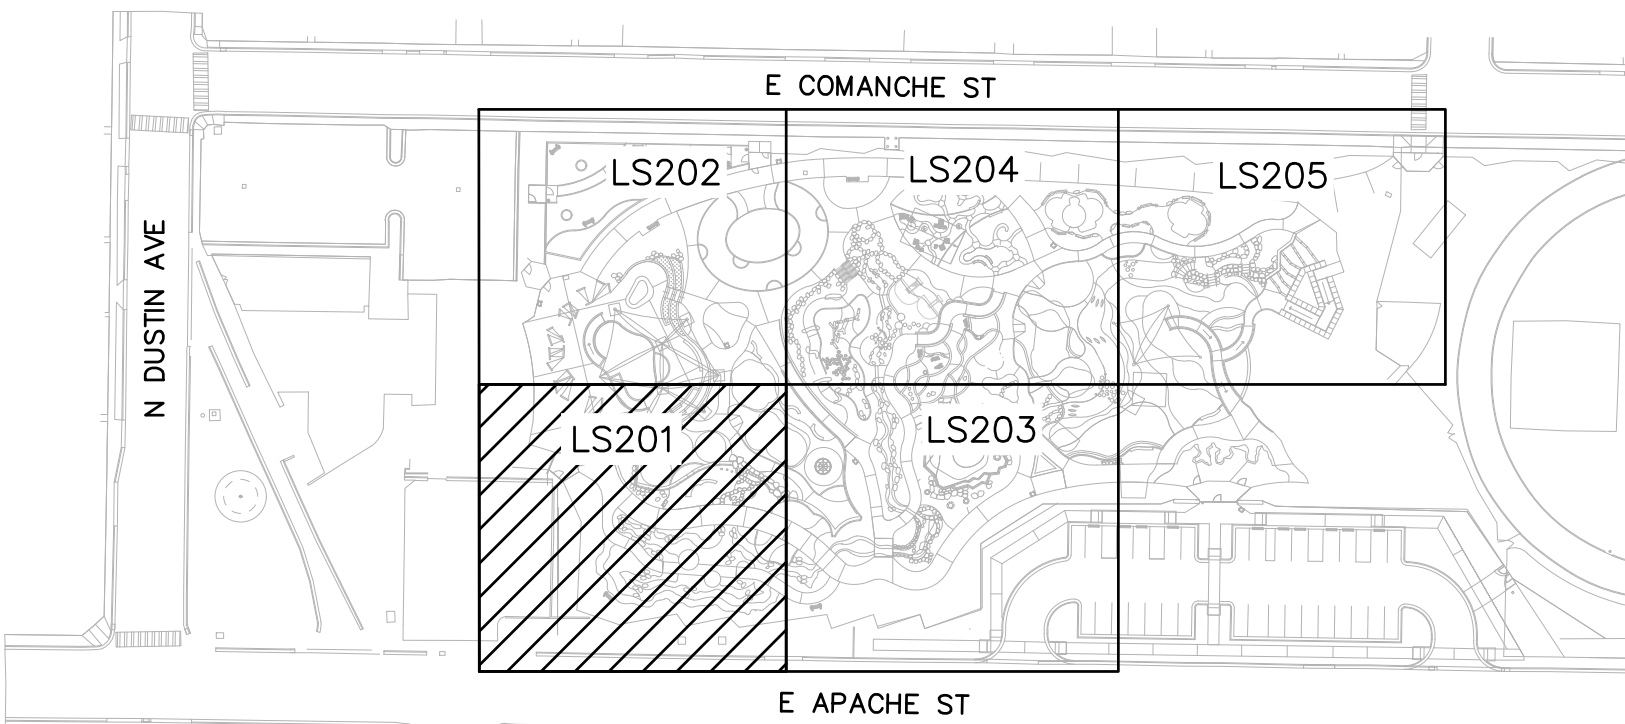


KEY MAP




plandcollab.com 505 268 2266

CONSULTANTS

ME&E
ENGINEERING

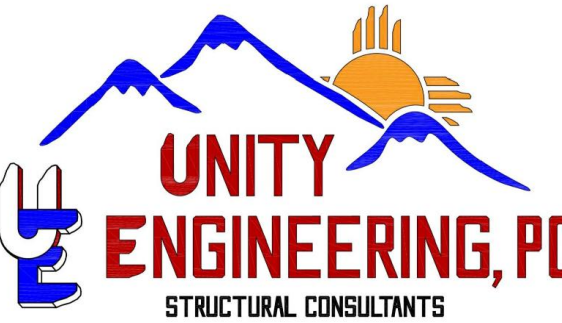

SEAL

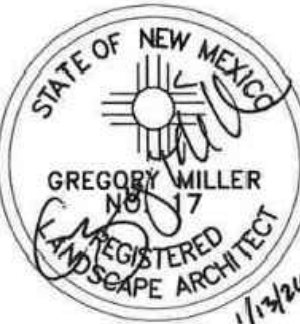

PROJECT NAME AND ADDRESS

**BOUNDLESS
JOURNEY
ADVENTURE PARK -
PHASE 2**
312 E. APACHE STREET
FARMINGTON, NM 87401

DATE January 13, 2026
SUBMITTAL
100% CONSTRUCTION DOCUMENTS

REVISIONS

NO.	DATE	DESCRIPTION


PLAND PROJECT NO 22005.4
DESIGNED BY GM / LI CHECKED BY GM
DRAWN BY LI / MS / FB / MV

SHEET TITLE

**SURFACE
TREATMENT
PLAN**

SHEET NUMBER

LS201

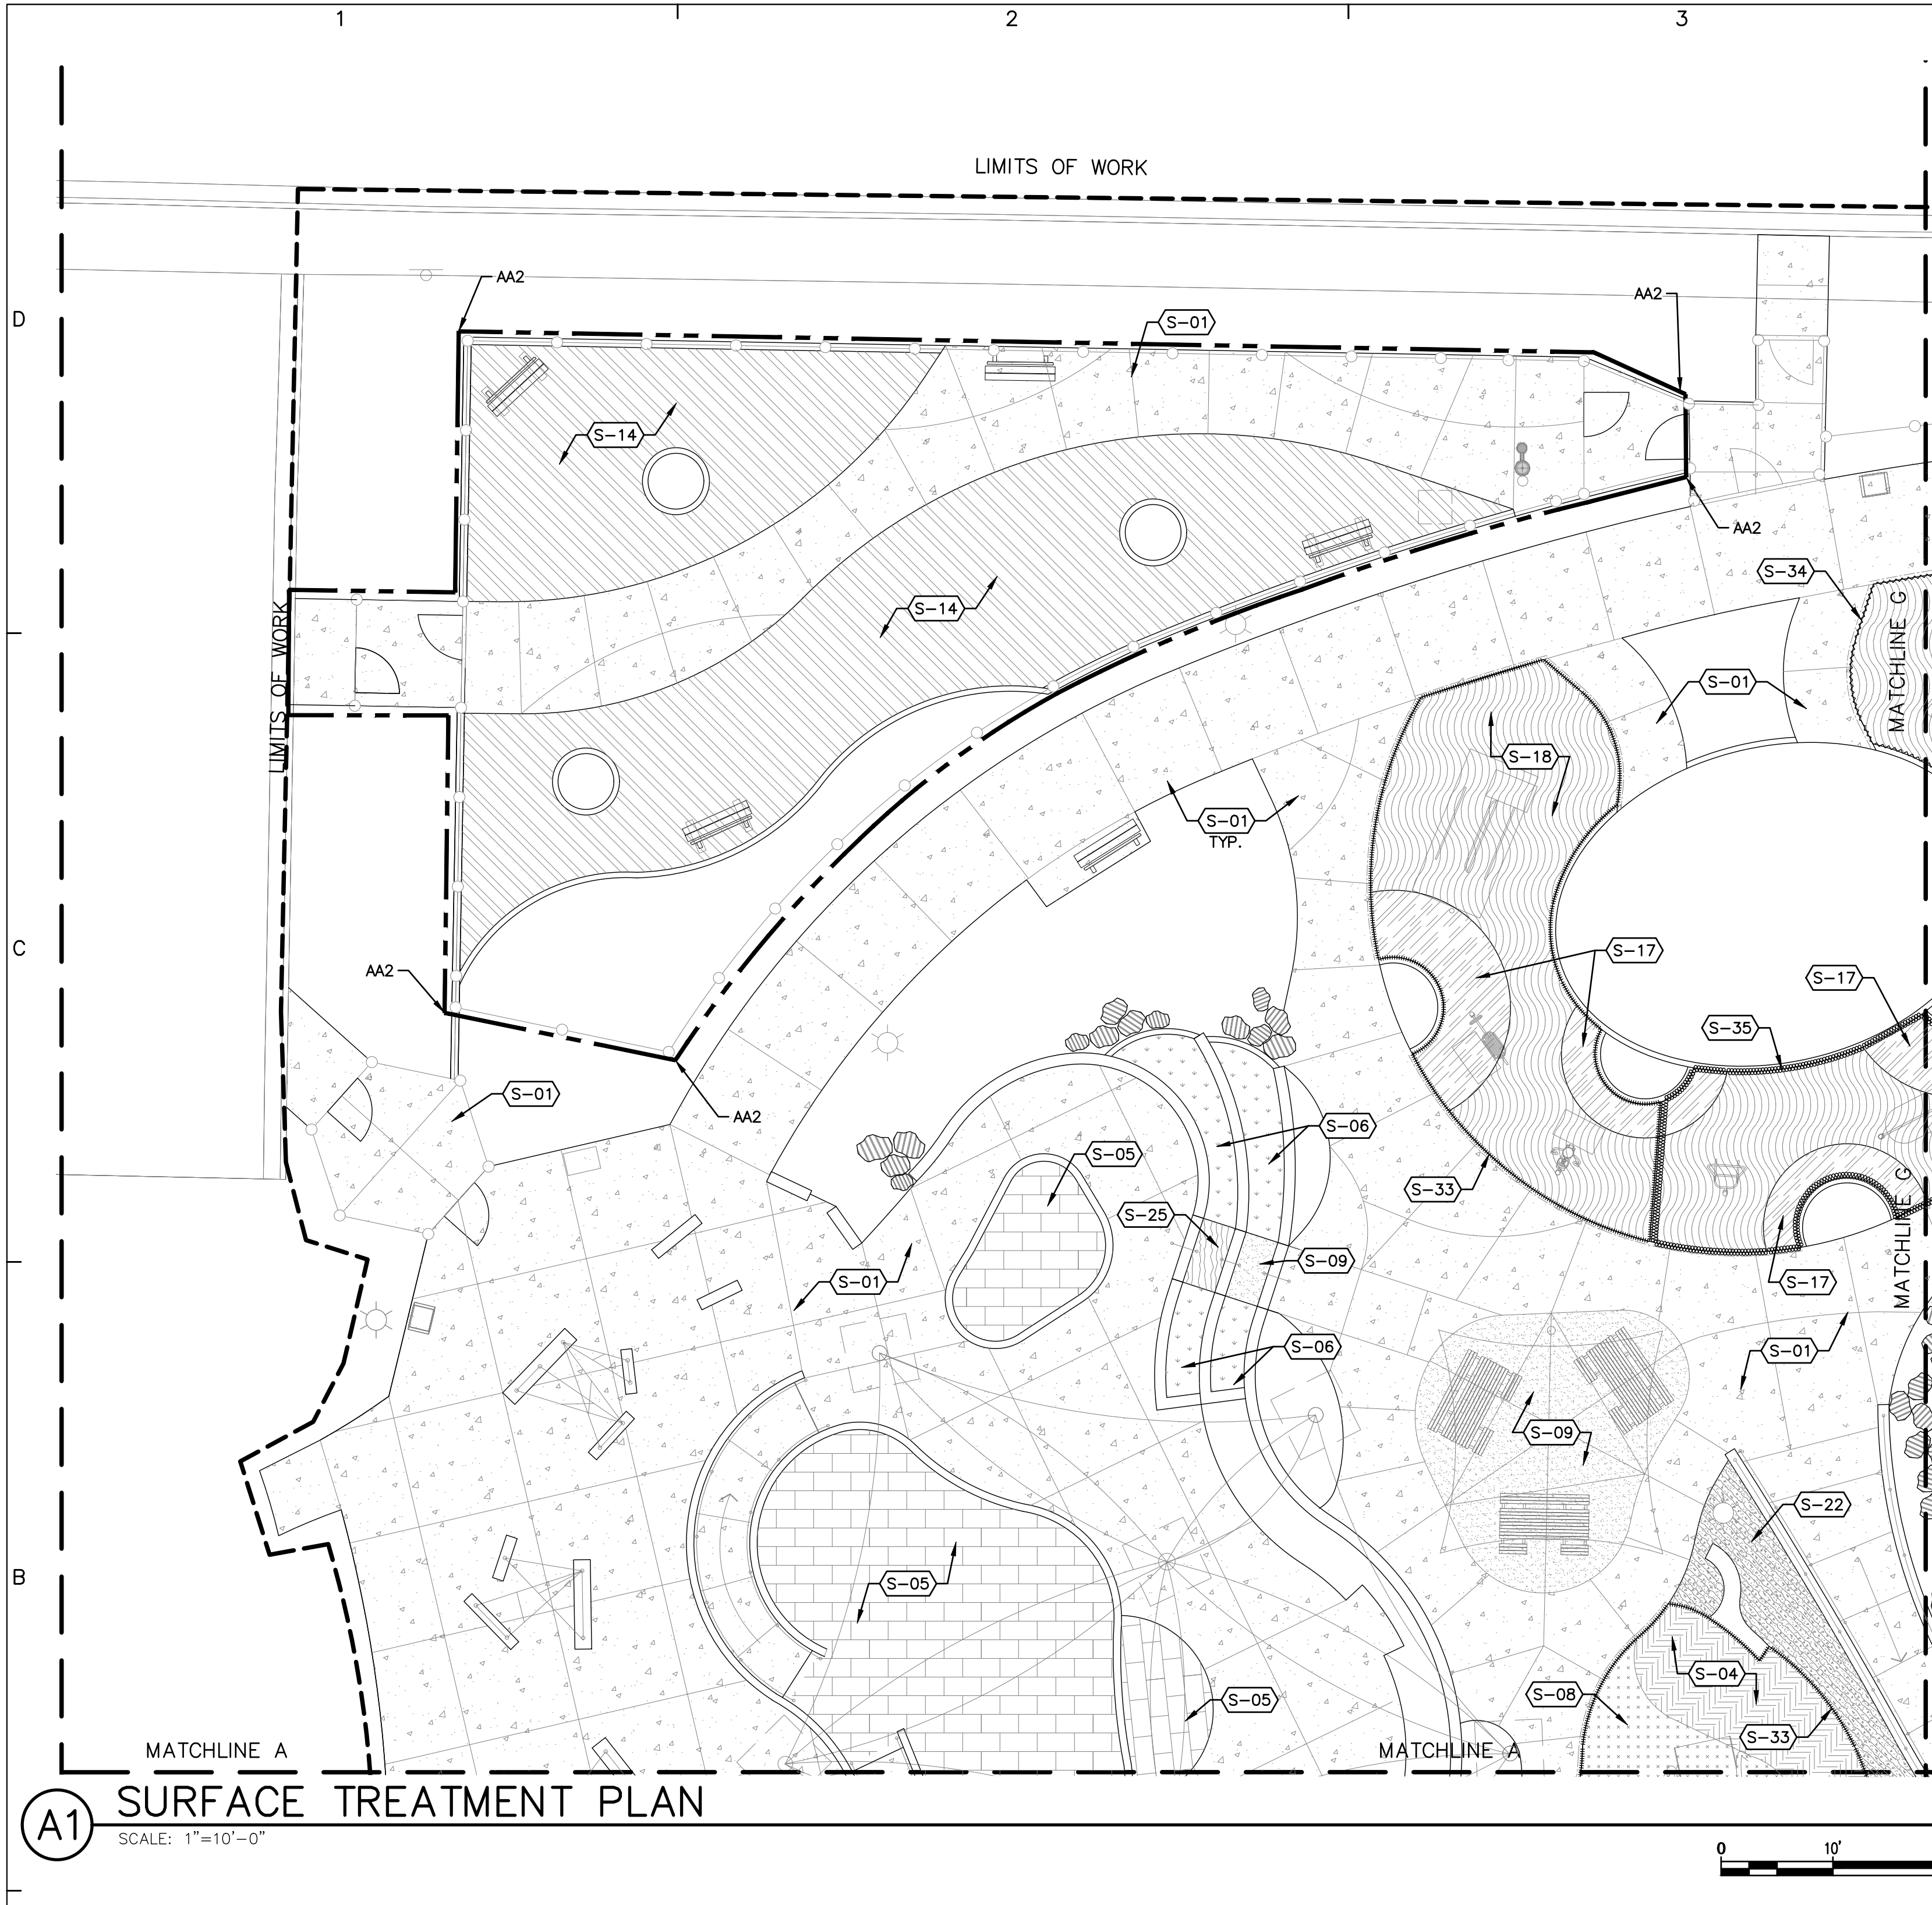


REFERENCE NOTES SCHEDULE LS202

SYMBOL	CODE	DESCRIPTION	DETAIL
SITE KEYED NOTES			
	S-01	CONSTRUCT 4" THICK GRAY CONCRETE PAVING.	A4/LS501
	S-04	INSTALL POURED-IN-PLACE PLAY SURFACING, FINISH: PREMIUM TWO COLOR BLEND OF 50% YELLOW & 50% WHITE. POURED-IN-PLACE SURFACING SHALL BE FLEXGROUND STANDARD (EPDM) WITH ALIPHATIC GLUE OR APPROVED EQUAL.	A3/LS508
	S-05	CONSTRUCT BRICK PAVERS ON BASE COURSE. PAVERS SHALL BE 'ENDICOTT #77 IRONSPOT', AS AVAILABLE FROM KINNEY BRICK CO. (505-877-4550). PATTERN: RUNNING BOND.	B4/LS501
	S-06	INSTALL ARTIFICIAL TURF AT SEATING AREA. ARTIFICIAL TURF SHALL BE SYNBLUE 745 AS AVAILABLE FROM SYNLAWN (505-890-8889), OR APPROVED EQUAL. COLOR: GREEN. INSTALL PER MANUFACTURER'S SPECIFICATIONS.	B1/LS502
	S-08	INSTALL POURED-IN-PLACE PLAY SURFACING, FINISH: PREMIUM THREE COLOR BLEND OF 33% YELLOW, 33% PURPLE, AND 33% WHITE. POURED-IN-PLACE SURFACING SHALL BE FLEXGROUND STANDARD (EPDM) WITH ALIPHATIC GLUE OR APPROVED EQUAL.	A3/LS508
	S-09	CONSTRUCT 4" THICK CONCRETE PAVING W/ INTEGRAL COLOR, COLOR: KAILUA (677), AS AVAILABLE FROM DAVIS COLORS.	A4/LS501
	S-14	INSTALL COMPACTED CRUSHER FINES 'JUST GOLD' AS AVAILABLE FROM JPR GRAVEL (505-896-3849), OR APPROVED EQUAL.	
	S-17	INSTALL POURED-IN-PLACE PLAY SURFACING, FINISH: PREMIUM FOUR COLOR BLEND OF 25% EGGSHELL, 25% WHITE, 25% BEIGE BROWN, AND 25% BEIGE. POURED-IN-PLACE SURFACING SHALL BE FLEXGROUND STANDARD (EPDM) WITH ALIPHATIC GLUE OR APPROVED EQUAL.	A3/LS508
	S-18	INSTALL POURED-IN-PLACE PLAY SURFACING, FINISH: PREMIUM TWO COLOR BLEND OF 50% EGGSHELL & 50% GOLD. POURED-IN-PLACE SURFACING SHALL BE FLEXGROUND STANDARD (EPDM) WITH ALIPHATIC GLUE OR APPROVED EQUAL.	A3/LS508
	S-22	INSTALL ENGINEERED WOOD FIBER (EWf) PLAY AREA MULCH AT A 6" DEPTH.	B2/LS501
	S-25	CONSTRUCT 4" THICK CONCRETE PAVING W/ INTEGRAL COLOR, COLOR: TERRA COTTA (10134), AS AVAILABLE FROM DAVIS COLORS.	A4/LS501
	S-33	2" DEPTH SBR CUSHION LAYER UNDER POURED-IN-PLACE SURFACING.	A3/LS508
	S-34	2-1/2" DEPTH SBR CUSHION LAYER UNDER POURED-IN-PLACE SURFACING.	A3/LS508
	S-35	3-3/4" DEPTH SBR CUSHION LAYER UNDER POURED-IN-PLACE SURFACING.	A3/LS508

ADDITIVE ALTERNATE NOTES

AA1-ADDITIVE ALTERNATE #1 SHALL CONSIST OF CONSTRUCTING CONCRETE PAVING, WATER HARVESTING BASINS, AND ELEVATED WALKWAY, INSTALLATION OF LIGHT POLES AND CONCRETE FOOTINGS, BENCHES, AND BOULDERS, TWO TALK TUBE SETS, TELESCOPE, LISTENING DISH SET, SEEK AND FIND OBJECTS, PLANTINGS, SURFACING MATERIALS, AND IRRIGATION WITHIN LIMITS OF WORK SHOWN. IRRIGATION MAINLINE AND CONTROL CABLE WITHIN ADDITIVE ALTERNATE LIMITS SHALL BE INSTALLED AS PART OF THE BASE BID.

AA2-ADDITIVE ALTERNATE #2 SHALL CONSIST OF CONSTRUCTING CONCRETE PAVING, LIGHT POST WITH CONCRETE FOOTINGS, INSTALLATION OF STABILIZED CRUSHER FINES, BENCHES, FENCING AND GATES, LITTER RECEPTACLES, PLANTINGS, SURFACING MATERIALS, AND IRRIGATION WITHIN LIMITS OF WORK SHOWN. IRRIGATION MAINLINE AND CONTROL CABLE WITHIN ADDITIVE ALTERNATE LIMITS SHALL BE INSTALLED AS PART OF THE BASE BID.

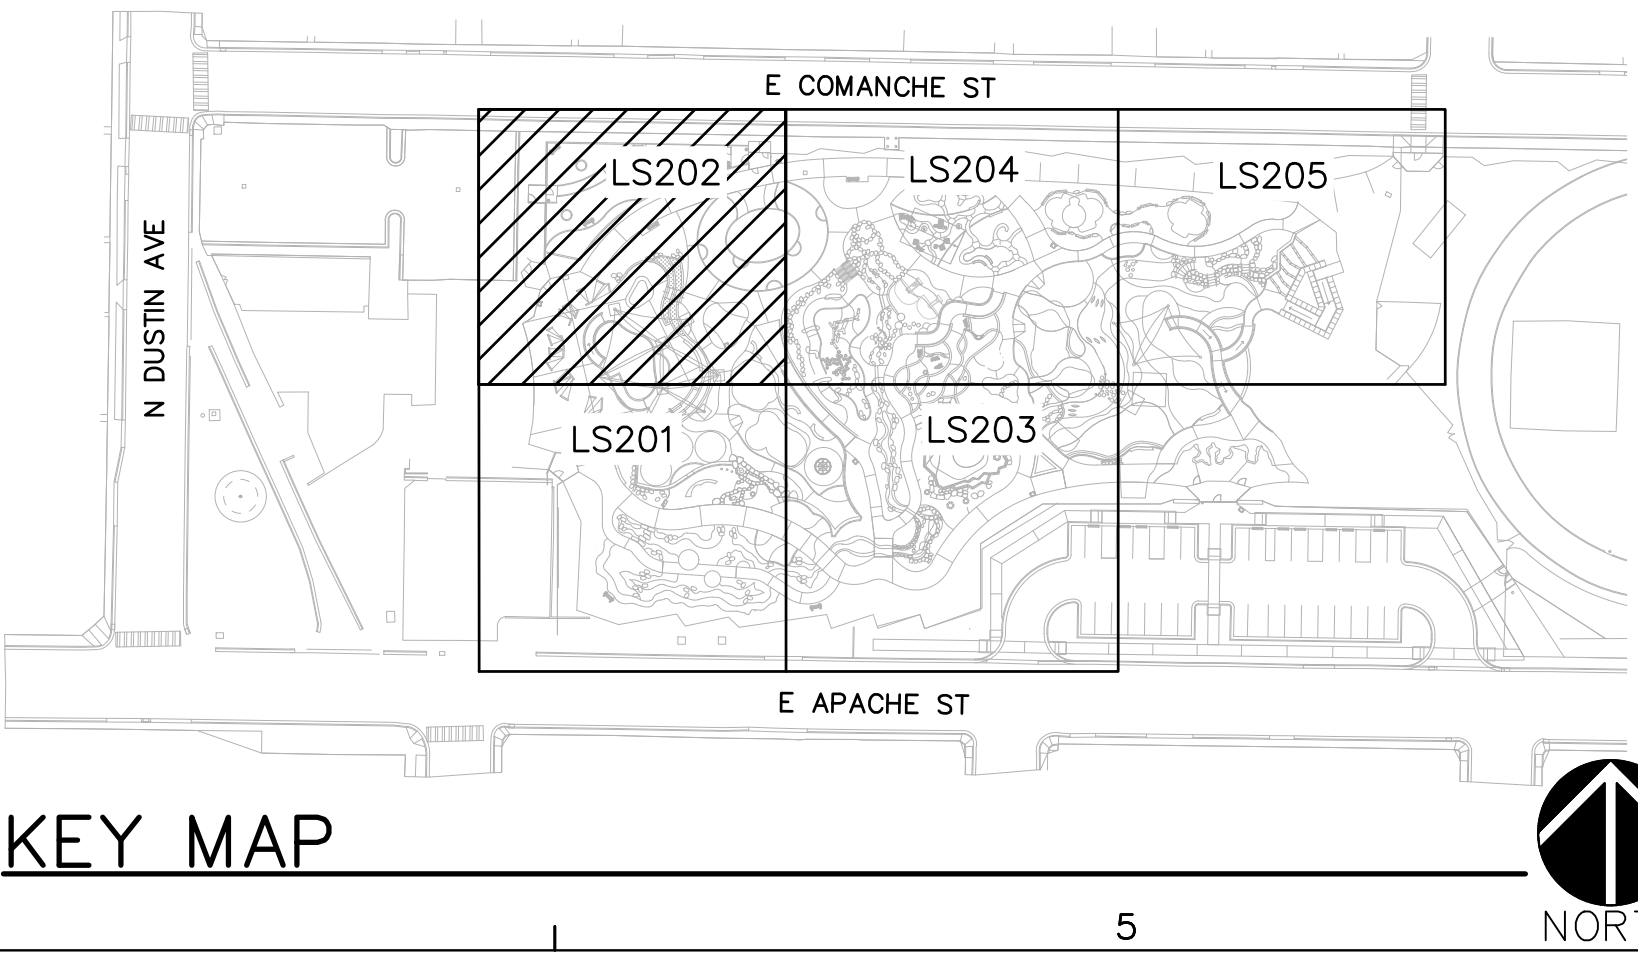

plandcollab.com 505 268 2266

CONSULTANTS

STRUCTURAL CONSULTANTS

SEAL

PROJECT NAME AND ADDRESS

BOUNDLESS JOURNEY ADVENTURE PARK - PHASE 2
312 E. APACHE STREET
FARMINGTON, NM 87401

DATE January 13, 2026
SUBMITTAL
100% CONSTRUCTION DOCUMENTS

REVISIONS

NO.	DATE	DESCRIPTION


PLAND PROJECT NO 22005.4
DESIGNED BY GM / LI CHECKED BY GM
DRAWN BY LI / MS / FB / MV

SHEET TITLE

SURFACE TREATMENT PLAN

SHEET NUMBER

LS202

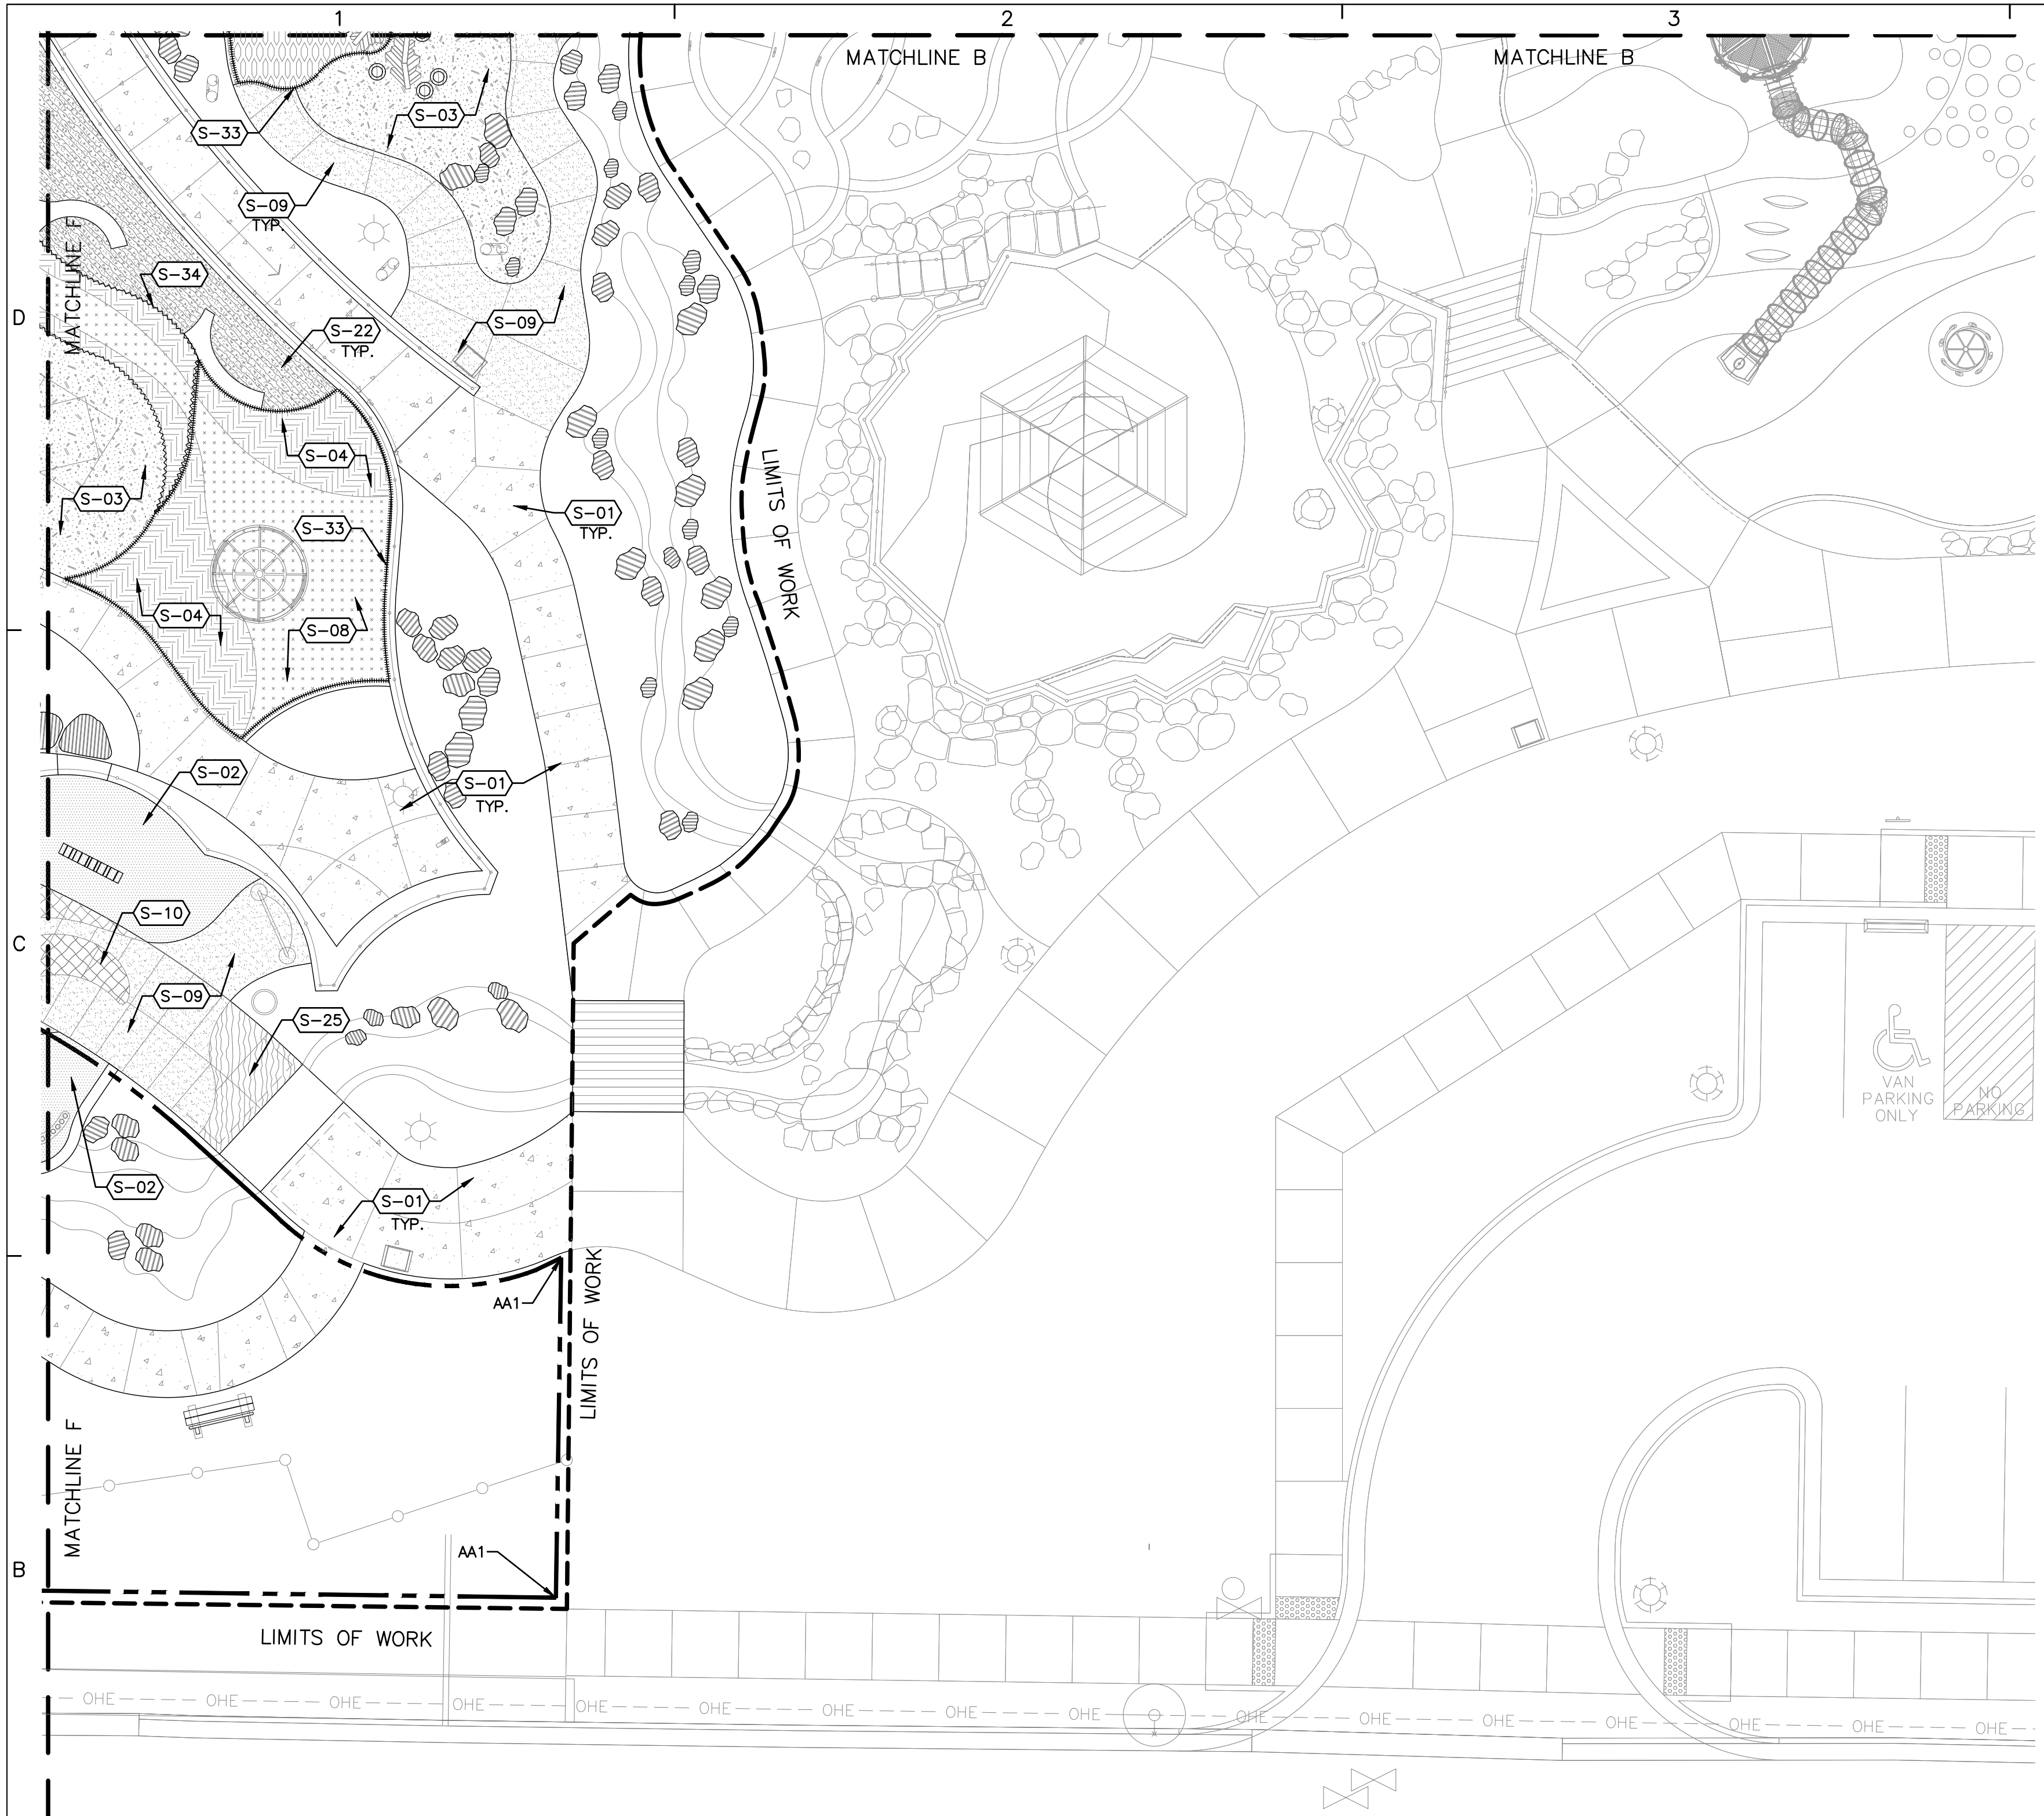

A1 SURFACE TREATMENT PLAN
SCALE: 1"=10'-0"


REFERENCE NOTES SCHEDULE LS203

SYMBOL	CODE	DESCRIPTION	DETAIL
SITE KEYED NOTES			
[Symbol]	S-01	CONSTRUCT 4" THICK GRAY CONCRETE PAVING.	A4/LS501
[Symbol]	S-02	INSTALL STABILIZED 'JUST GOLD' CRUSHER FINES PAVING AS AVAILABLE FROM JPR GRAVEL (505-896-3849), OR APPROVED EQUAL.	C2/LS501
[Symbol]	S-03	INSTALL ENGINEERED WOOD FIBER (EWF) PLAY AREA MULCH AT A 12" DEPTH.	B2/LS501
[Symbol]	S-04	INSTALL POURED-IN-PLACE PLAY SURFACING, FINISH: PREMIUM TWO COLOR BLEND OF 50% YELLOW & 50% WHITE. POURED-IN-PLACE SURFACING SHALL BE FLEXGROUND STANDARD (EPDM) WITH ALIPHATIC GLUE OR APPROVED EQUAL.	A3/LS508
[Symbol]	S-08	INSTALL POURED-IN-PLACE PLAY SURFACING, FINISH: PREMIUM THREE COLOR BLEND OF 33% YELLOW, 33% PURPLE, AND 33% WHITE. POURED-IN-PLACE SURFACING SHALL BE FLEXGROUND STANDARD (EPDM) WITH ALIPHATIC GLUE OR APPROVED EQUAL.	A3/LS508
[Symbol]	S-09	CONSTRUCT 4" THICK CONCRETE PAVING W/ INTEGRAL COLOR, COLOR: KAILUA (677), AS AVAILABLE FROM DAVIS COLORS.	A4/LS501
[Symbol]	S-10	CONSTRUCT 4" THICK CONCRETE PAVING W/ INTEGRAL COLOR, COLOR: SANTA FE (1117), AS AVAILABLE FROM DAVIS COLORS.	A4/LS501
[Symbol]	S-22	INSTALL ENGINEERED WOOD FIBER (EWF) PLAY AREA MULCH AT A 6" DEPTH.	B2/LS501
[Symbol]	S-25	CONSTRUCT 4" THICK CONCRETE PAVING W/ INTEGRAL COLOR, COLOR: TERRA COTTA (10134), AS AVAILABLE FROM DAVIS COLORS.	A4/LS501
[Symbol]	S-33	2" DEPTH SBR CUSHION LAYER UNDER POURED-IN-PLACE SURFACING.	A3/LS508
[Symbol]	S-34	2-1/2" DEPTH SBR CUSHION LAYER UNDER POURED-IN-PLACE SURFACING.	A3/LS508

ADDITIVE ALTERNATE NOTES

AA1-ADDITIVE ALTERNATE #1 SHALL CONSIST OF CONSTRUCTING CONCRETE PAVING, WATER HARVESTING BASINS, AND ELEVATED WALKWAY, INSTALLATION OF LIGHT POLES AND CONCRETE FOOTINGS, BENCHES, AND BOULDERS, TWO TALK TUBE SETS, TELESCOPE, LISTENING DISH SET, SEEK AND FIND OBJECTS, PLANTINGS, SURFACING MATERIALS, AND IRRIGATION WITHIN LIMITS OF WORK SHOWN. IRRIGATION MAINLINE AND CONTROL CABLE WITHIN ADDITIVE ALTERNATE LIMITS SHALL BE INSTALLED AS PART OF THE BASE BID.

AA2-ADDITIVE ALTERNATE #2 SHALL CONSIST OF CONSTRUCTING CONCRETE PAVING, LIGHT POST WITH CONCRETE FOOTINGS, INSTALLATION OF STABILIZED CRUSHER FINES, BENCHES, FENCING AND GATES, LITTER RECEPTACLES, PLANTINGS, SURFACING MATERIALS, AND IRRIGATION WITHIN LIMITS OF WORK SHOWN. IRRIGATION MAINLINE AND CONTROL CABLE WITHIN ADDITIVE ALTERNATE LIMITS SHALL BE INSTALLED AS PART OF THE BASE BID.

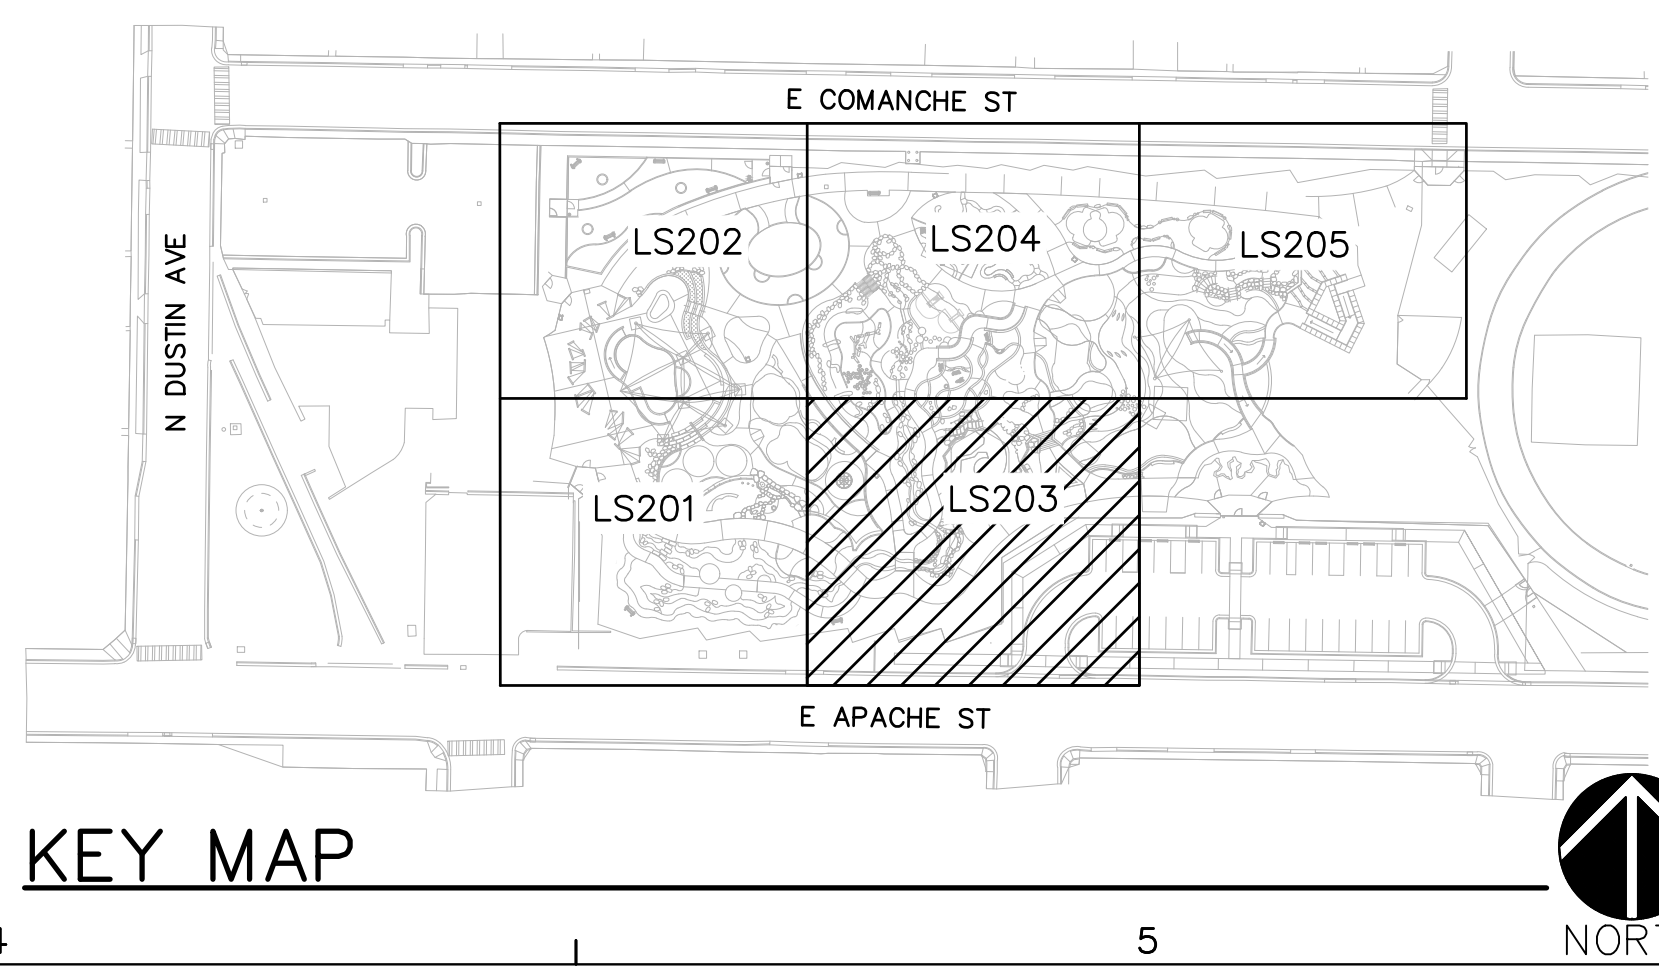

plandcollab.com 505 268 2266

CONSULTANTS

STRUCTURAL CONSULTANTS

SEAL

PROJECT NAME AND ADDRESS

BOUNDLESS JOURNEY ADVENTURE PARK - PHASE 2

312 E. APACHE STREET
FARMINGTON, NM 87401

DATE SUBMITTAL

January 13, 2026

100% CONSTRUCTION DOCUMENTS

REVISIONS

NO.	DATE	DESCRIPTION


PLAND PROJECT NO 22005.4
DESIGNED BY GM / LI CHECKED BY GM
DRAWN BY LI / MS / FB / MV

SHEET TITLE

SURFACE TREATMENT PLAN


SHEET NUMBER

LS203

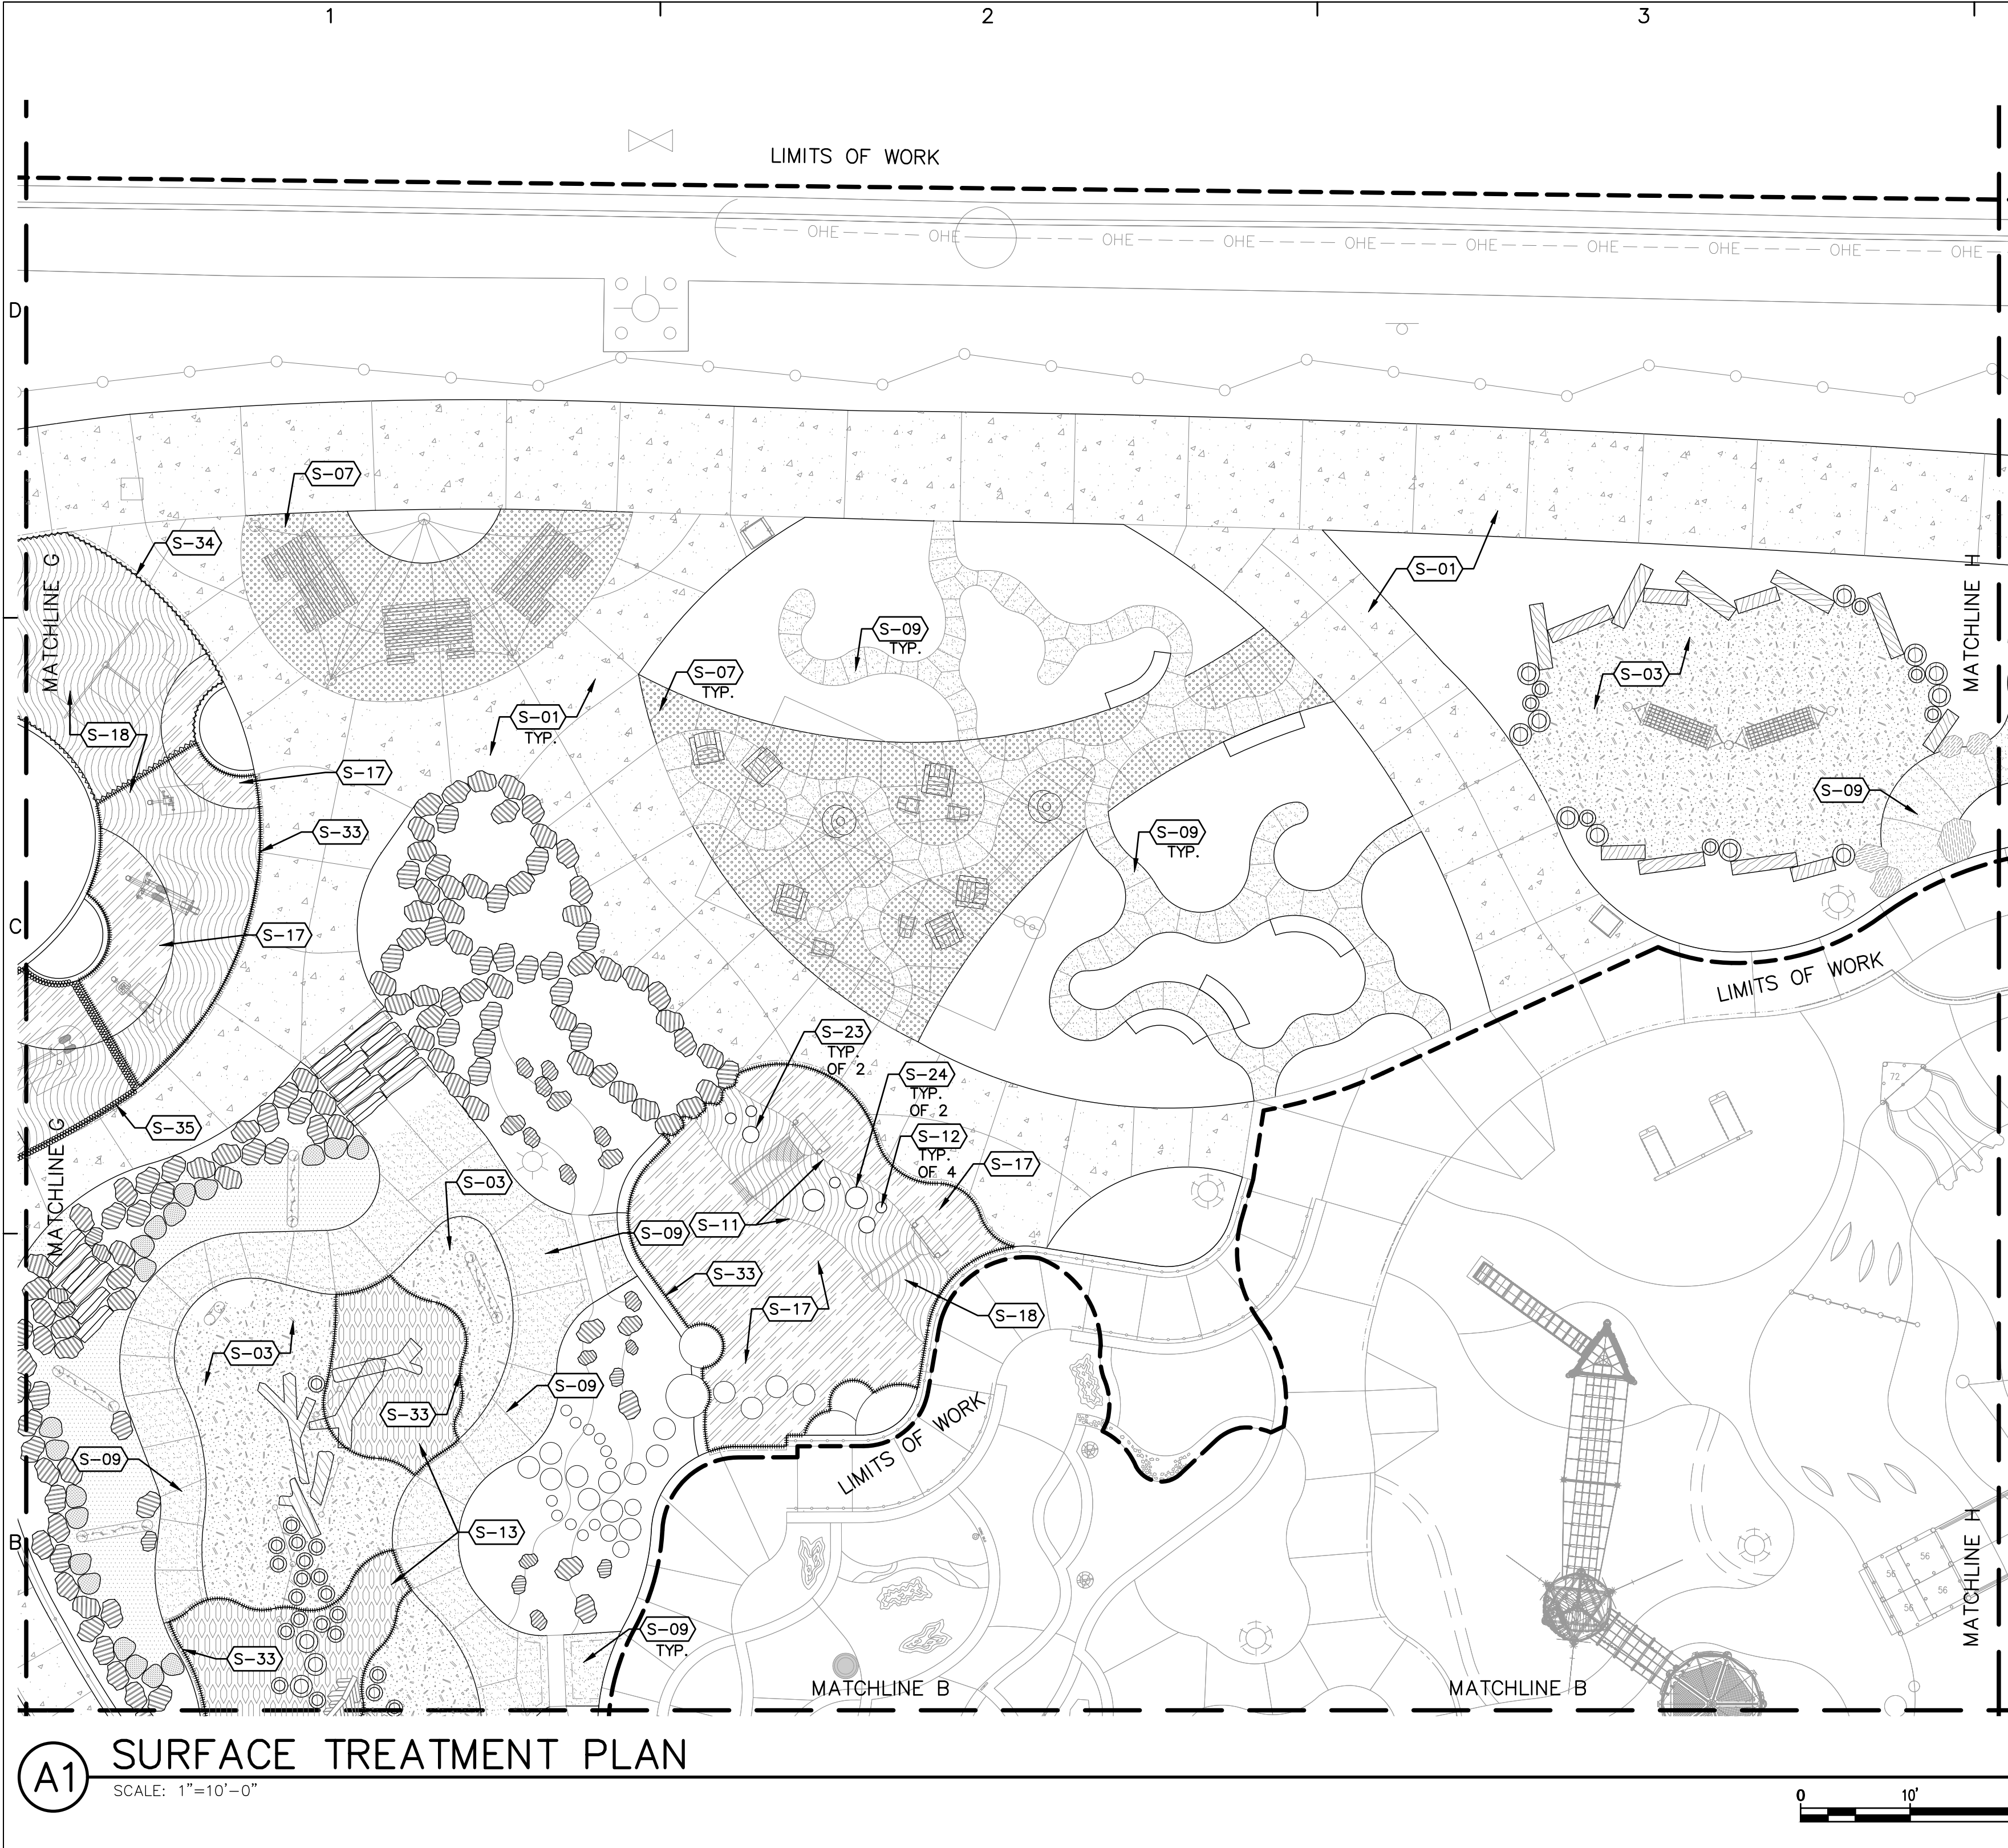

REFERENCE NOTES SCHEDULE LS204

SYMBOL	CODE	DESCRIPTION	DETAIL
SITE KEYED NOTES			
	S-01	CONSTRUCT 4" THICK GRAY CONCRETE PAVING.	A4/LS501
	S-03	INSTALL ENGINEERED WOOD FIBER (EWf) PLAY AREA MULCH AT A 12" DEPTH.	B2/LS501
	S-07	CONSTRUCT 4" THICK CONCRETE PAVING W/ INTEGRAL COLOR, COLOR: PALOMINO (5447), AS AVAILABLE FROM DAVIS COLORS.	A4/LS501
	S-09	CONSTRUCT 4" THICK CONCRETE PAVING W/ INTEGRAL COLOR, COLOR: KAILUA (677), AS AVAILABLE FROM DAVIS COLORS.	A4/LS501
	S-11	INSTALL POURED-IN-PLACE SURFACING ON SLOPE.	A1/LS508
	S-12	INSTALL POURED-IN-PLACE PLAY SURFACING 12" HALF SPHERE MOUND, FINISH: 100% TURQUOISE BLUE EPDM. STANDARD SOURCE: FLEXGROUND OR APPROVED EQUAL.	A1/LS508
	S-13	INSTALL POURED-IN-PLACE PLAY SURFACING, FINISH: PREMIUM THREE COLOR BLEND OF 33% DARK BLUE, 33% TURQUOISE BLUE, AND 33% CAPRI BLUE. POURED-IN-PLACE SURFACING SHALL BE FLEXGROUND STANDARD (EPDM) WITH ALIPHATIC GLUE OR APPROVED EQUAL.	A3/LS508
	S-17	INSTALL POURED-IN-PLACE PLAY SURFACING, FINISH: PREMIUM FOUR COLOR BLEND OF 25% EGGSHELL, 25% WHITE, 25% BEIGE BROWN, AND 25% BEIGE. POURED-IN-PLACE SURFACING SHALL BE FLEXGROUND STANDARD (EPDM) WITH ALIPHATIC GLUE OR APPROVED EQUAL.	A3/LS508
	S-18	INSTALL POURED-IN-PLACE PLAY SURFACING, FINISH: PREMIUM TWO COLOR BLEND OF 50% EGGSHELL & 50% GOLD. POURED-IN-PLACE SURFACING SHALL BE FLEXGROUND STANDARD (EPDM) WITH ALIPHATIC GLUE OR APPROVED EQUAL.	A3/LS508
	S-23	INSTALL POURED-IN-PLACE PLAY SURFACING 18" HALF SPHERE MOUND, FINISH: 100% BRIGHT BLUE EPDM. STANDARD SOURCE: FLEXGROUND OR APPROVED EQUAL.	
	S-24	INSTALL POURED-IN-PLACE PLAY SURFACING 24" HALF SPHERE MOUND, FINISH: 100% DARK BLUE EPDM. STANDARD SOURCE: FLEXGROUND OR APPROVED EQUAL.	
	S-33	2" DEPTH SBR CUSHION LAYER UNDER POURED-IN-PLACE SURFACING.	A3/LS508
	S-34	2-1/2" DEPTH SBR CUSHION LAYER UNDER POURED-IN-PLACE SURFACING.	A3/LS508
	S-35	3-3/4" DEPTH SBR CUSHION LAYER UNDER POURED-IN-PLACE SURFACING.	A3/LS508

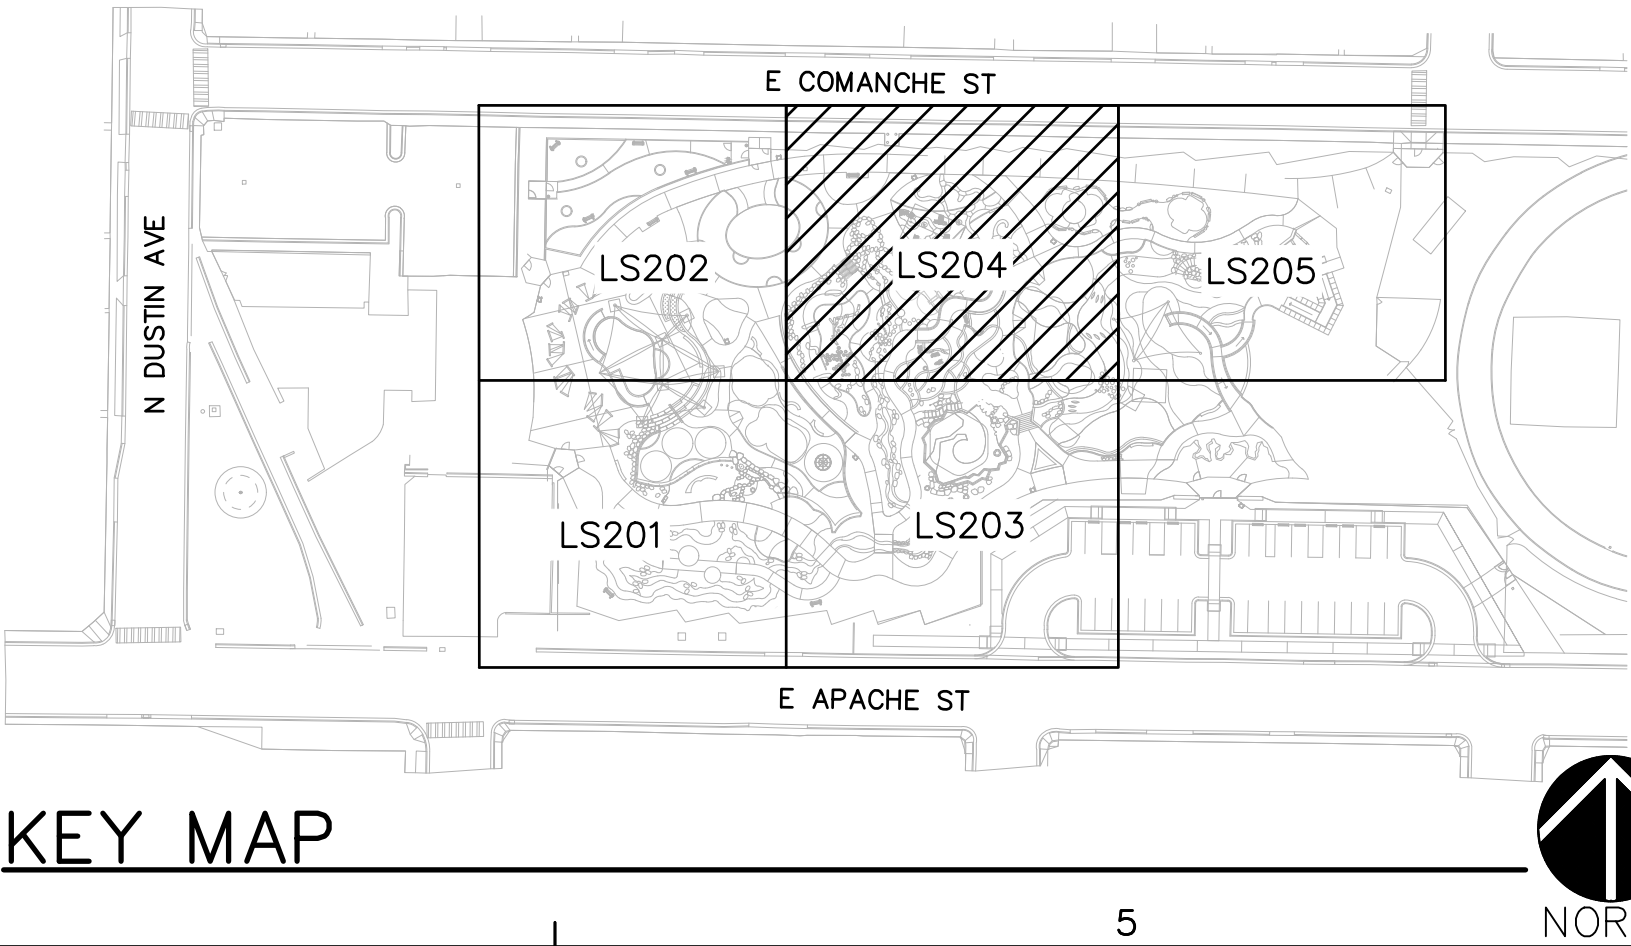

plandcollab.com 505 268 2266

CONSULTANTS

SEAL

PROJECT NAME AND ADDRESS

BOUNDLESS JOURNEY ADVENTURE PARK - PHASE 2
312 E. APACHE STREET
FARMINGTON, NM 87401

DATE January 13, 2026
SUBMITTAL
100% CONSTRUCTION DOCUMENTS

REVISIONS

NO.	DATE	DESCRIPTION


PLAND PROJECT NO 22005.4
DESIGNED BY GM / LI CHECKED BY GM
DRAWN BY LI / MS / FB / MV

SHEET TITLE

SURFACE TREATMENT PLAN

SHEET NUMBER

LS204

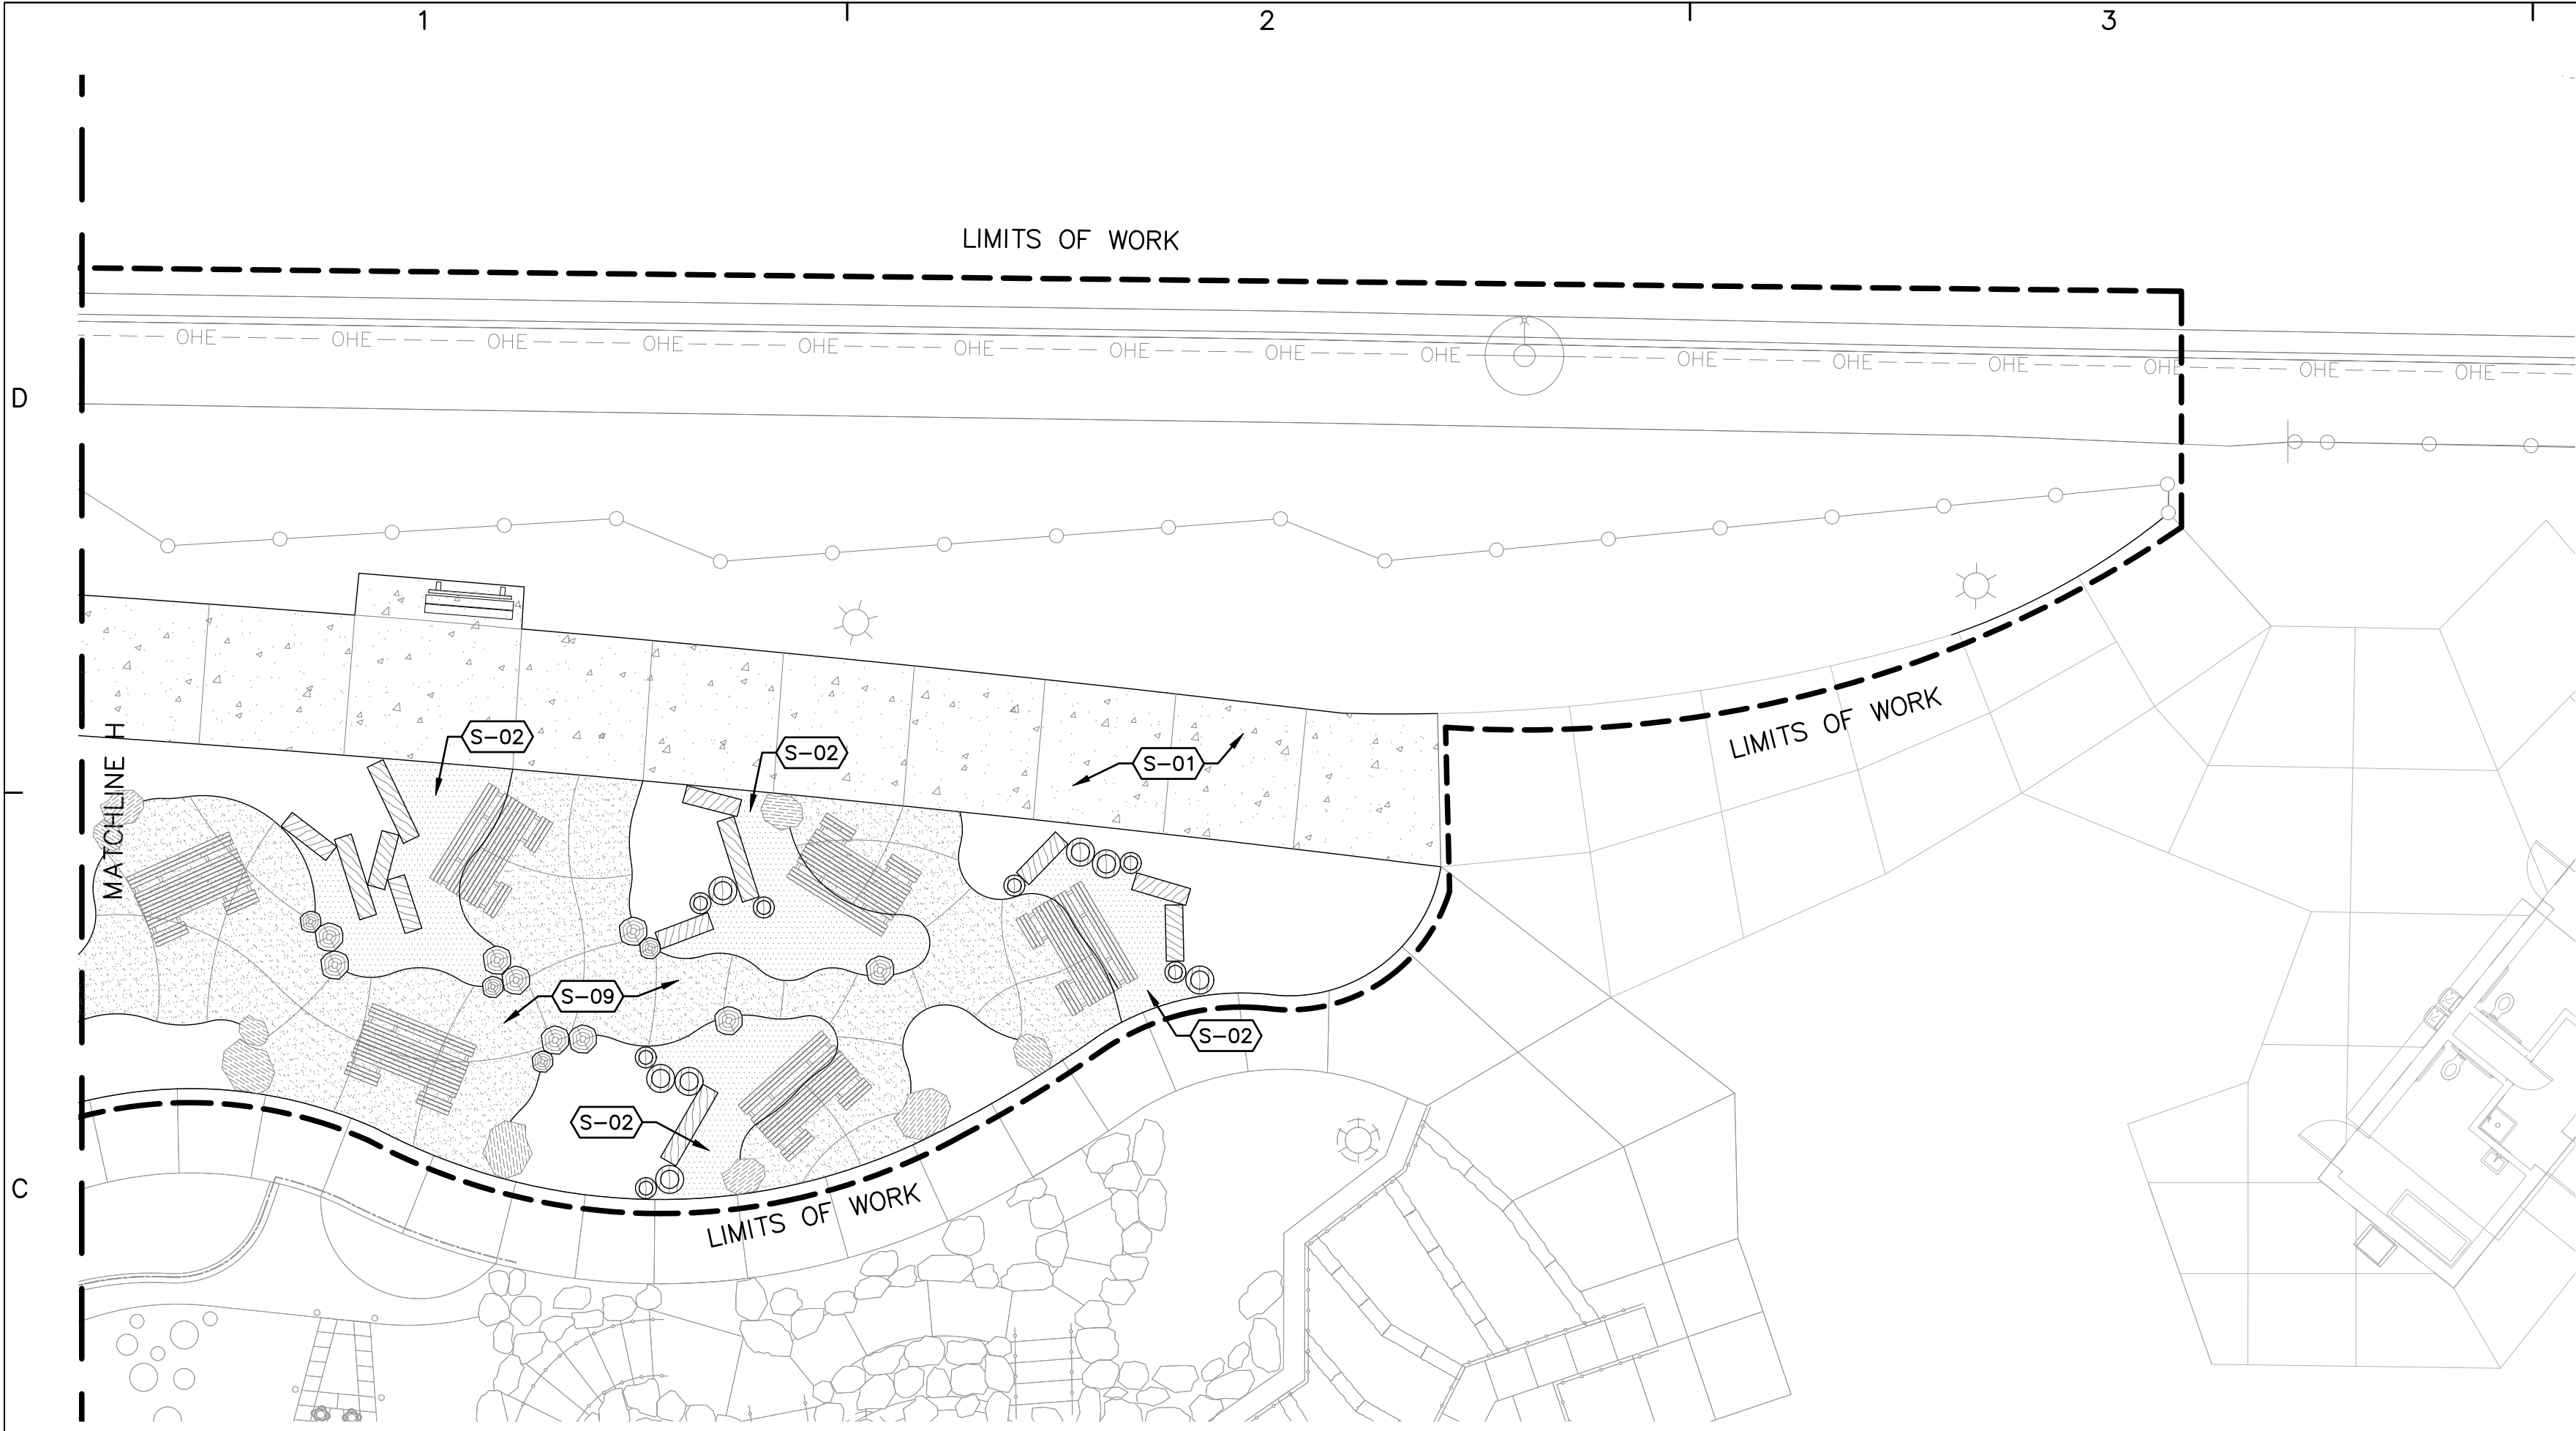


A1 SURFACE TREATMENT PLAN

SCALE: 1"=10'-0"



REFERENCE NOTES SCHEDULE LS205

SYMBOL	CODE	DESCRIPTION	DETAIL
SITE KEYED NOTES			
	S-01	CONSTRUCT 4" THICK GRAY CONCRETE PAVING.	A4/LS501
	S-02	INSTALL STABILIZED 'JUST GOLD' CRUSHER FINES PAVING AS AVAILABLE FROM JPR GRAVEL (505-896-3849), OR APPROVED EQUAL.	C2/LS501
	S-09	CONSTRUCT 4" THICK CONCRETE PAVING W/ INTEGRAL COLOR, COLOR: KAILUA (677), AS AVAILABLE FROM DAVIS COLORS.	A4/LS501

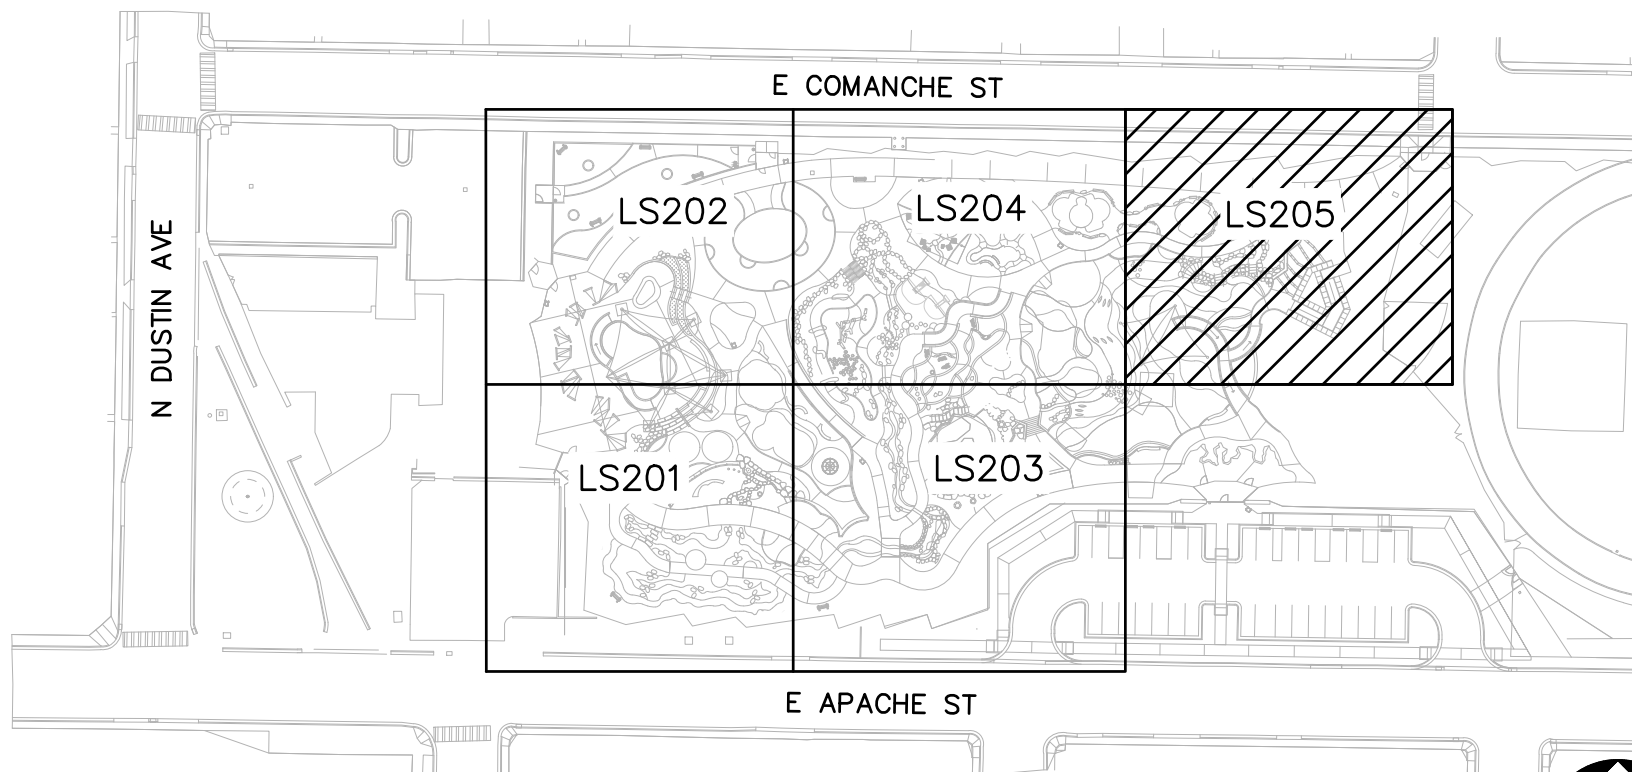

KEY MAP



plandcollab.com 505 268 2266

CONSULTANTS

ENGINEERING

STRUCTURAL CONSULTANTS

SEAL

PROJECT NAME AND ADDRESS

**BOUNDLESS JOURNEY
ADVENTURE PARK -
PHASE 2**

312 E. APACHE STREET
FARMINGTON, NM 87401

DATE January 13, 2026
SUBMITTAL
100% CONSTRUCTION DOCUMENTS

REVISIONS		
NO.	DATE	DESCRIPTION


PLAND PROJECT NO 22005.4
DESIGNED BY GM / LI CHECKED BY GM
DRAWN BY LI / MS / FB / MV

SHEET TITLE

**SURFACE
TREATMENT
PLAN**

SHEET NUMBER

LS205

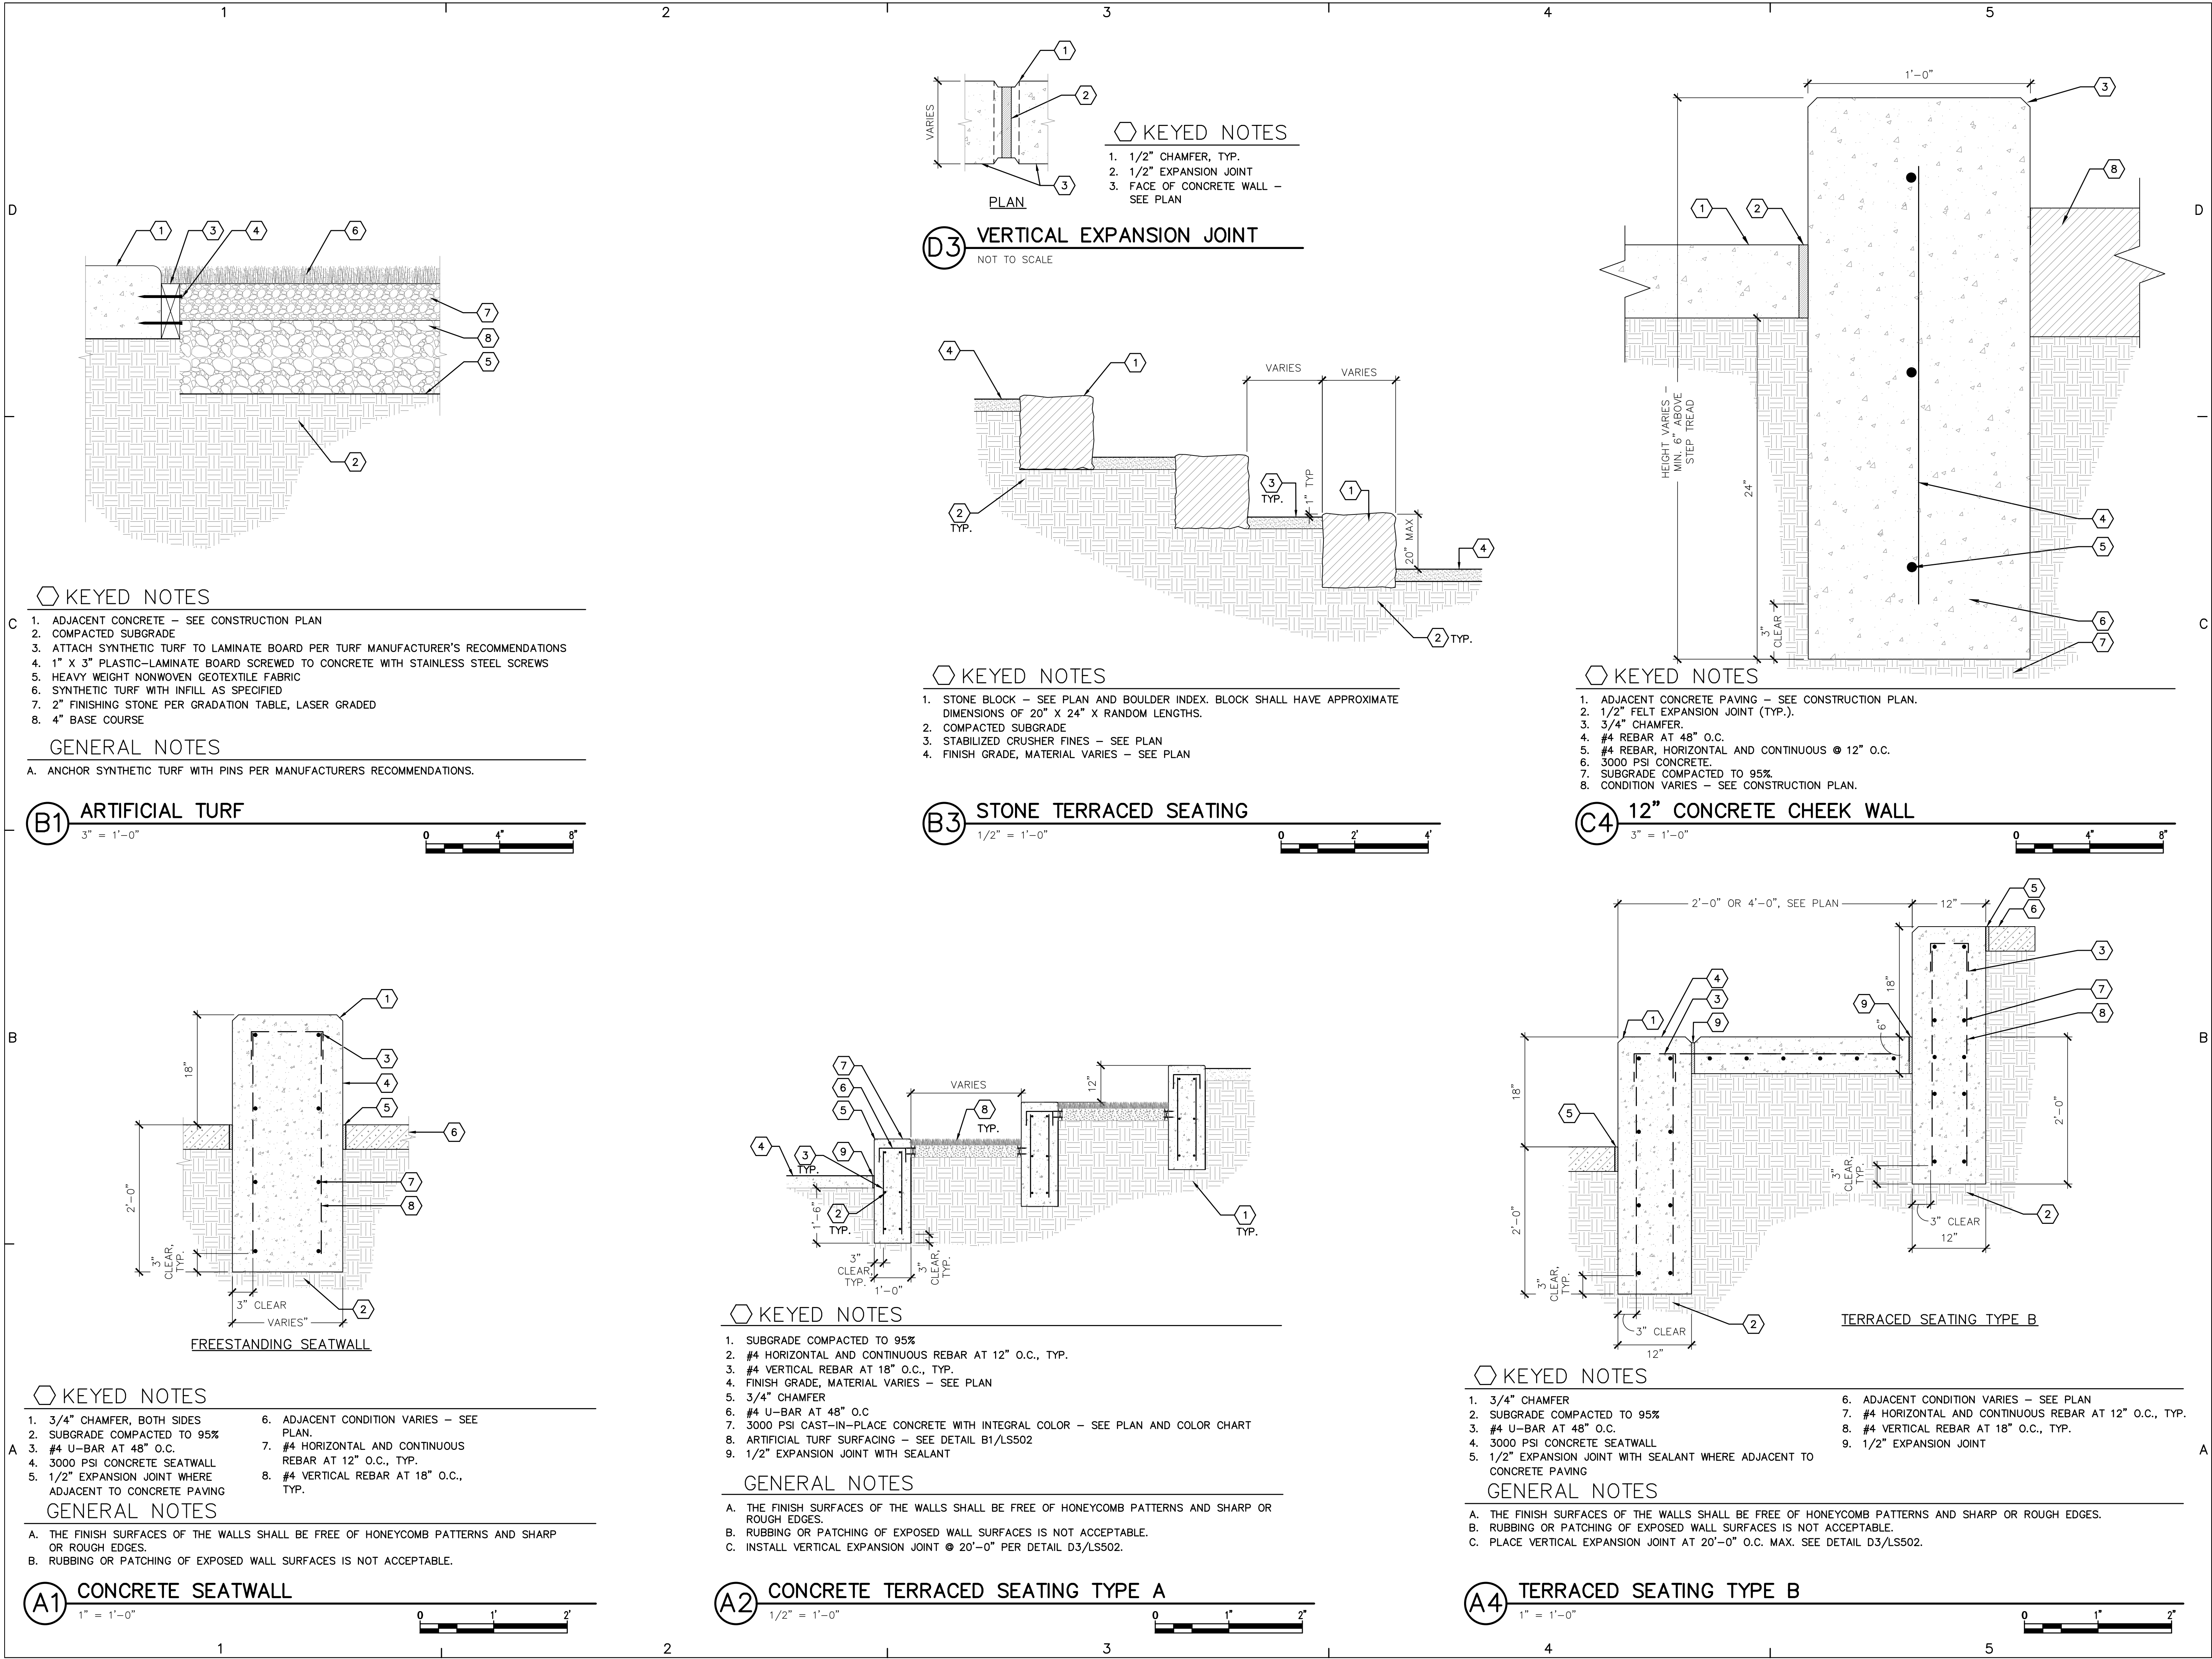

plandcollab.com 505 268 2266

CONSULTANTS

SEAL

PROJECT NAME AND ADDRESS

**BOUNDLESS JOURNEY
ADVENTURE PARK -
PHASE 2**
312 E. APACHE STREET
FARMINGTON, NM 87401

DATE January 13, 2026
SUBMITTAL
100% CONSTRUCTION DOCUMENTS

REVISIONS

NO.	DATE	DESCRIPTION


PLAND PROJECT NO 22005.4
DESIGNED BY GM / LI CHECKED BY GM
DRAWN BY LI / MS / FB / MV

SHEET TITLE


**CONSTRUCTION
DETAILS**

SHEET NUMBER


LS502

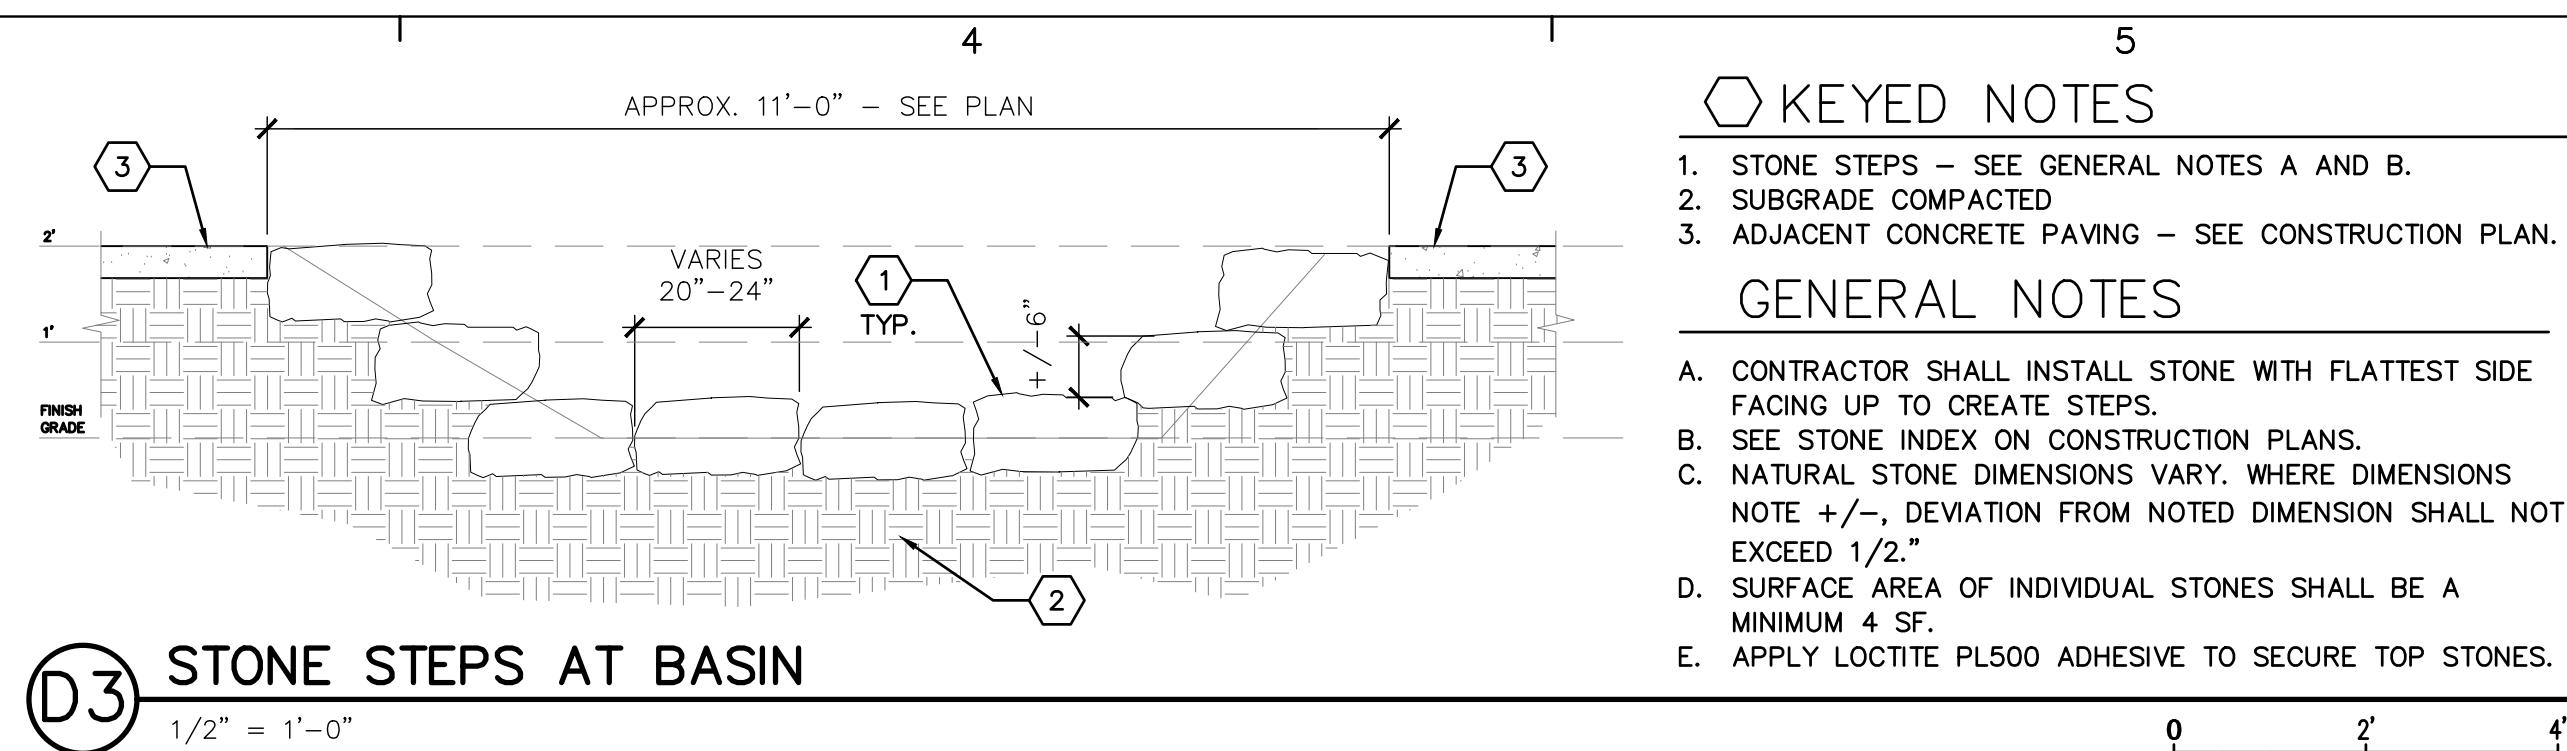

D3 STONE STEPS AT BASIN
1/2" = 1'-0"

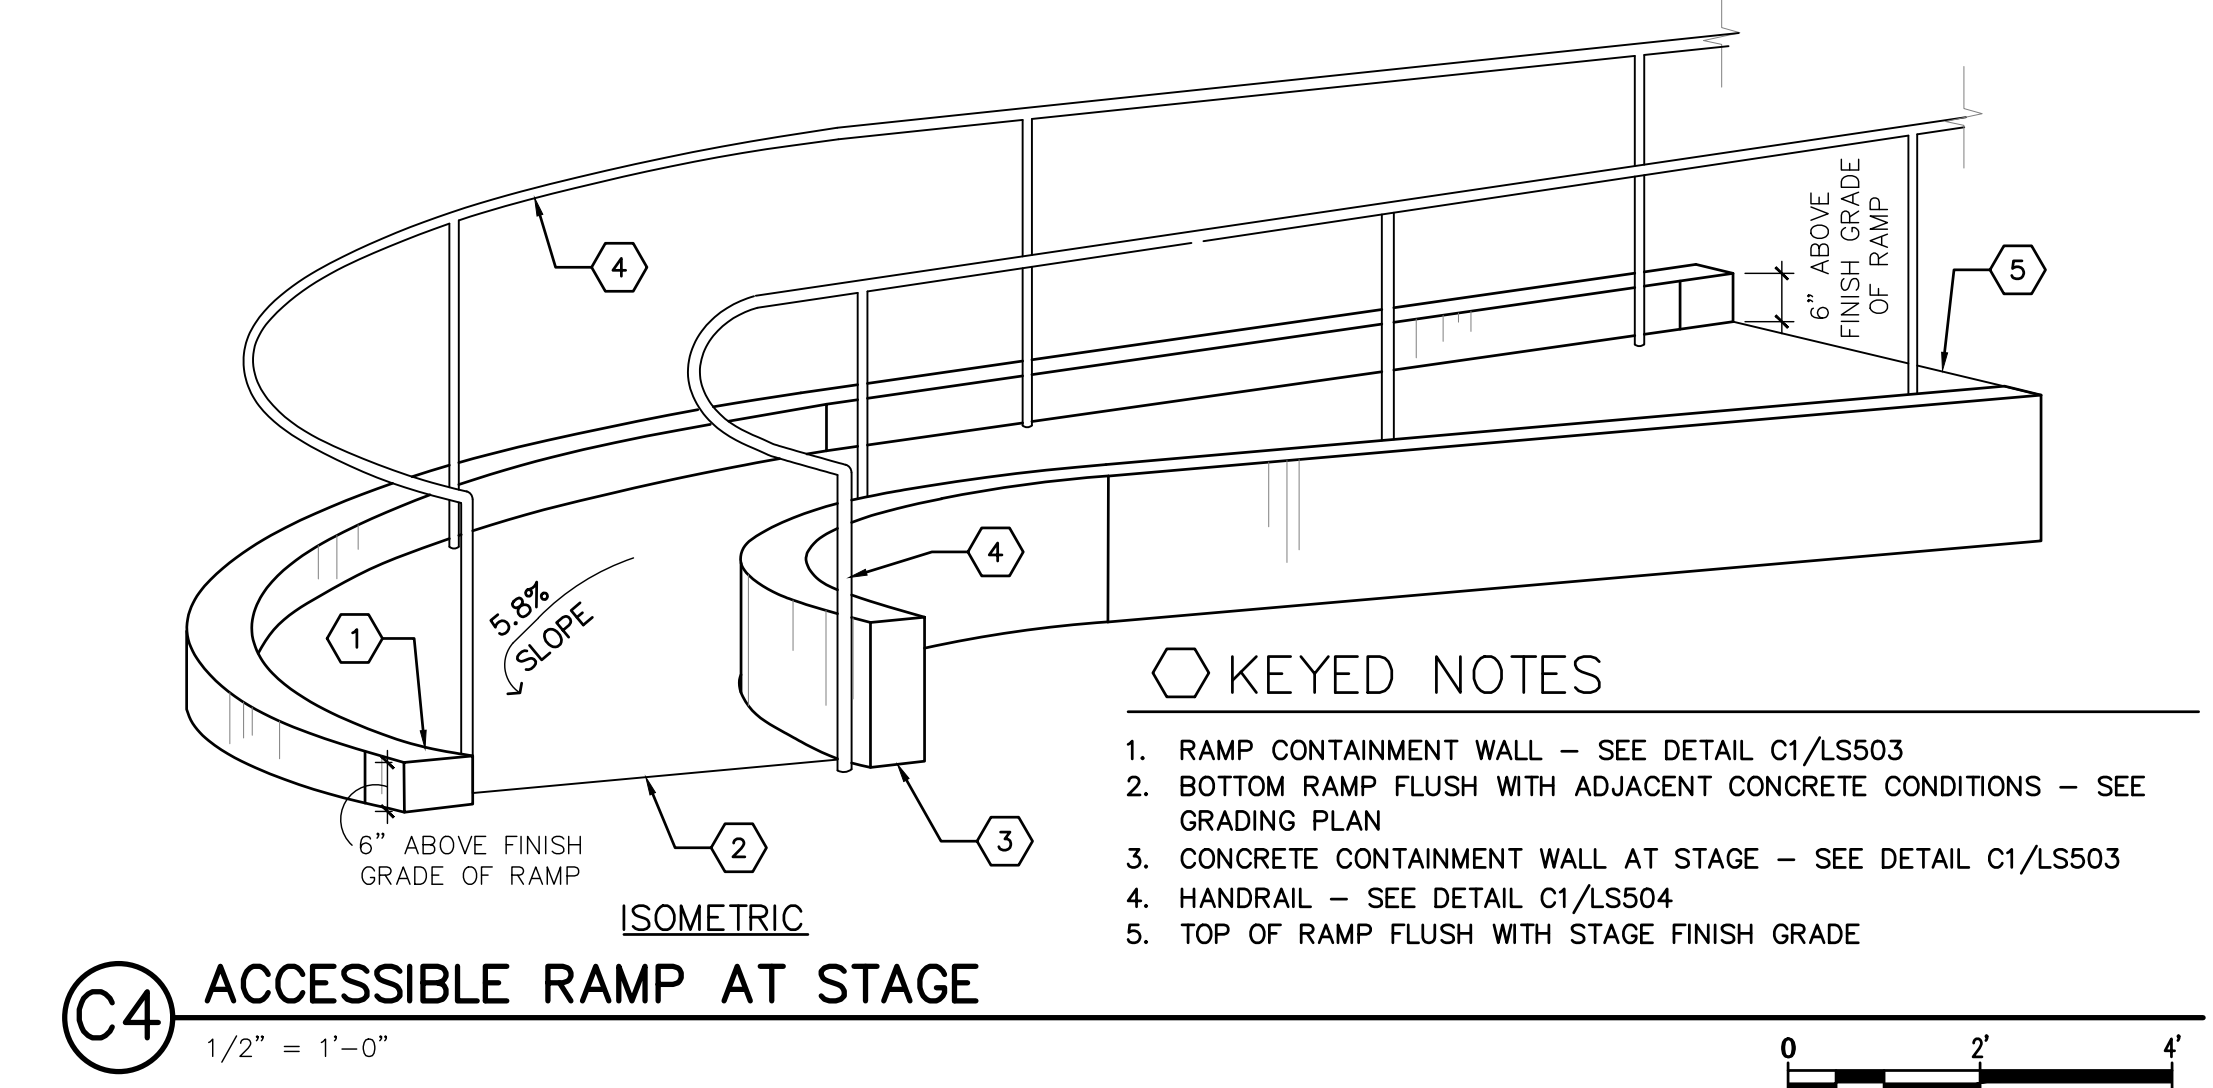

C4 ACCESSIBLE RAMP AT STAGE
1/2" = 1'-0"

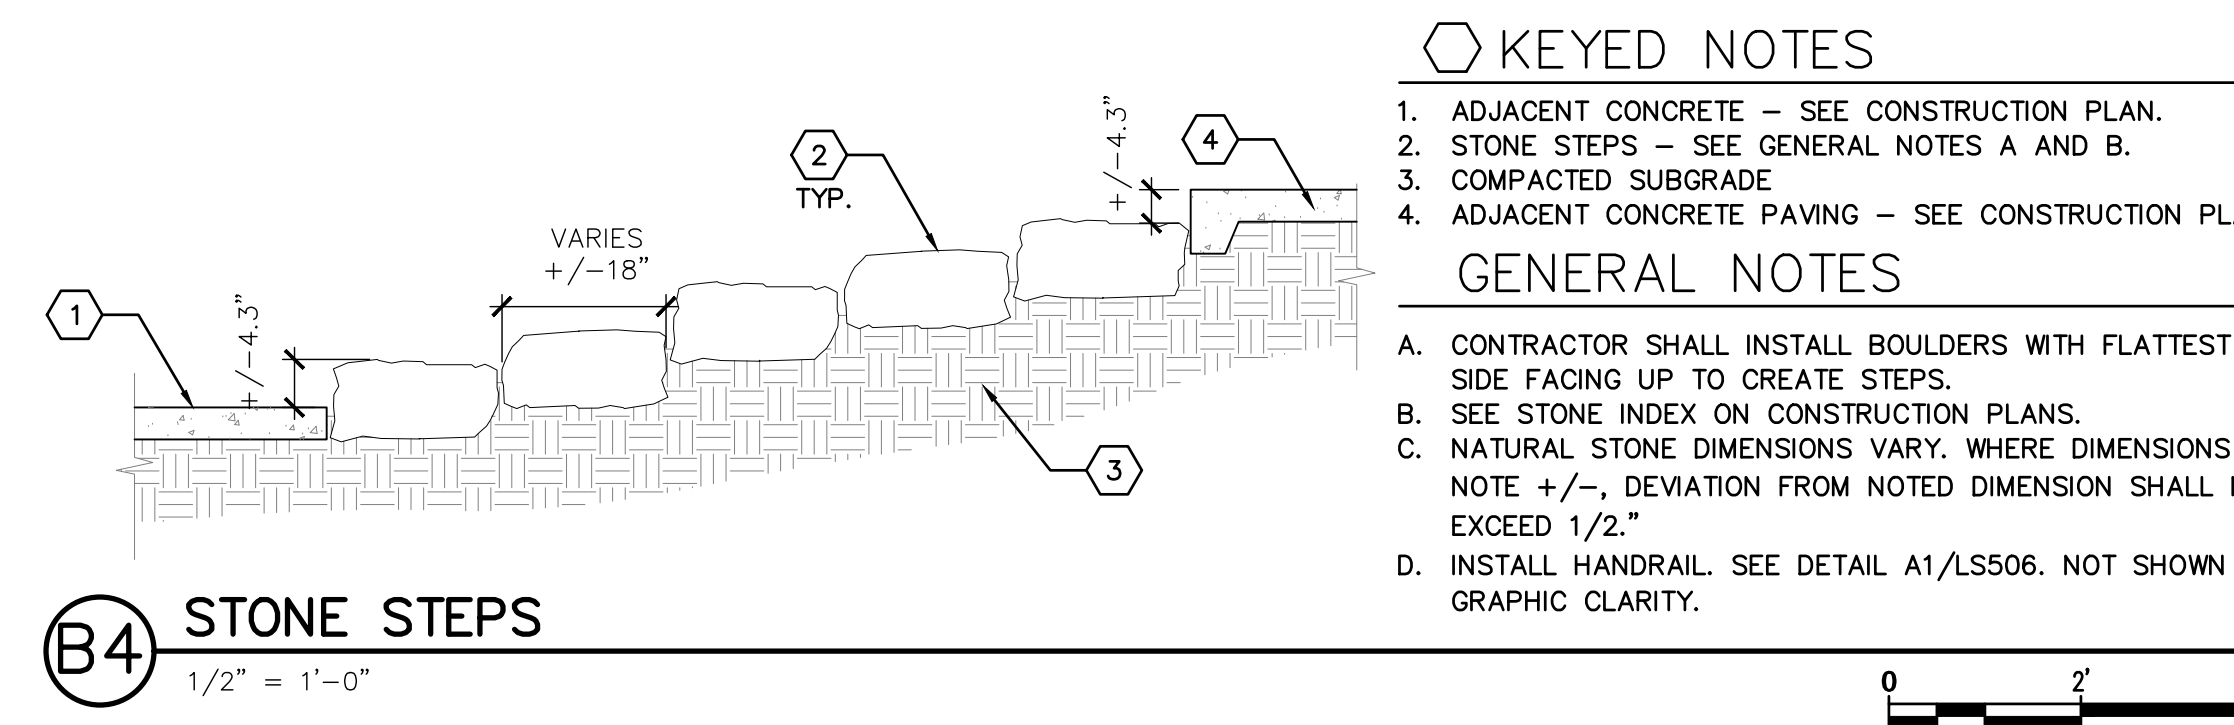

B4 STONE STEPS
1/2" = 1'-0"

GENERAL NOTES

- A. THE FINISH SURFACES OF THE WALLS SHALL BE FREE OF HONEYCOMB PATTERNS AND SHARP OR ROUGH EDGES. FOR FORMLINER PATTERN TYPE AND COLOR - SEE SITE PLAN.

KEYED NOTES

1. 1/2" EXPANSION JOINT
2. UPPER-GRADE PAVING - CONCRETE
SLAB/SIDEWALK
3. 2" SQUARE CONTINUOUS GRAVEL POCKET
WRAPPED IN TEXTILE FABRIC
4. CONCRETE FOOTING
5. "C" REINFORCING BARS
6. SUBGRADE COMPACTED TO 95%
7. GUARDRAIL OR HANDRAIL/GUARDRAIL WHERE SHOWN
ON PLAN. SEE DETAIL C4/LS504 OR A2/LS504.
8. "H" REINFORCING BARS
9. "V" REINFORCING BARS
10. 3000 PSI CONCRETE RETAINING WALL
11. PROVIDE EXPANSION JOINTS IN WALL AT 20'-0"
O.C. MAX - SEE DETAIL D3/LS502
12. 1" DIAMETER WEEP HOLES AT 6'-0" O.C.
13. LOW GRADE MATERIALS VARY, SEE PLAN
14. FINISHED GRADE
15. 3/4" CHAMFER, TYPICAL
16. HANDRAIL WHERE SHOWN ON PLAN SEE DETAIL
C3/LS504
17. 3000 PSI CONCRETE FOOTING AT RAIL POST
18. "H" REINFORCING BARS
19. #4 VERTICAL REINFORCING AT 24" O.C.

A1 CONCRETE RETAINING WALL
NOT TO SCALE



plandcollab.com 505 268 2266

CONSULTANTS

ME&E
ENGINEERING

SEAL



PROJECT NAME AND ADDRESS

BOUNDLESS
JOURNEY
ADVENTURE PARK -
PHASE 2

312 E. APACHE STREET
FARMINGTON, NM 87401

DATE January 13, 2026
SUBMITTAL 100% CONSTRUCTION DOCUMENTS

[illegible]


PLAND PROJECT NO 22005.4
DESIGNED BY GM / LI CHECKED BY GM
DRAWN BY LI / MS / FB / MV

SHEET TITLE

CONSTRUCTION DETAILS

SHEET NUMBER

LS503

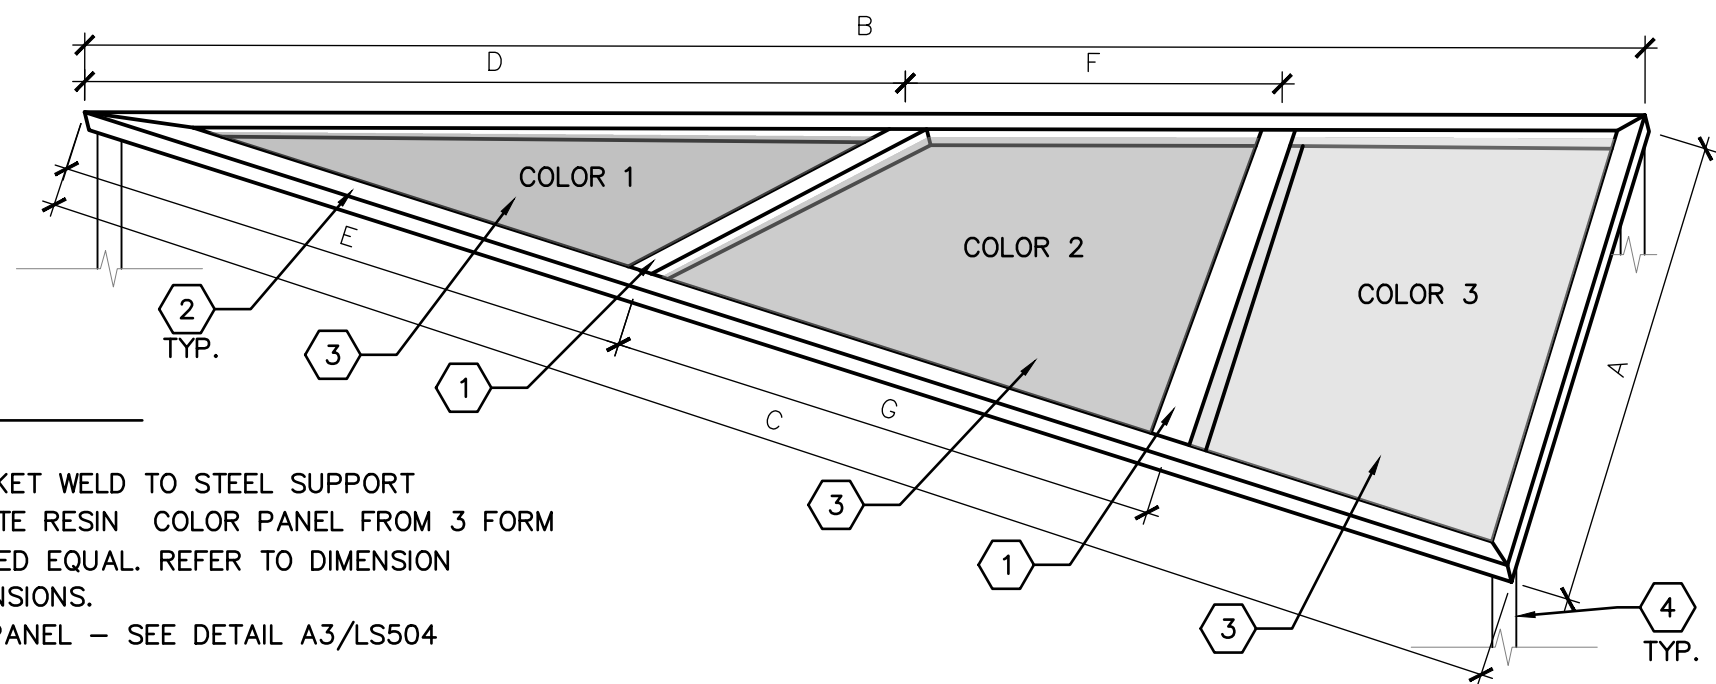

KEYED NOTES



- DOUBLE-CHANNEL BRACKET
- PERIMETER C-CHANNEL BRACKET WELD TO STEEL SUPPORT
- 3/8" KODA XT POLYCARBONATE RESIN COLOR PANEL FROM 3 FORM (281-381-3563), OR APPROVED EQUAL. REFER TO DIMENSION CHART FOR COLOR AND DIMENSIONS.
- STEEL SUPPORT FOR COLOR PANEL - SEE DETAIL A3/LS504

CONCRETE DONOR WALL DIMENSION CHART


PANEL #	A	B	C	D	E	F	G	COLOR 1	COLOR 2	COLOR 3
P1	6'-0"	9'-0"	11'-0"	4'-6"	7'-4"	4'-6"	7'-4"	PERSIAN	CAPRI	MERLOT
P2	8'-0"	12'-1"	12'-0"	3'-3"	3'-9"	3'-6"	2'-2"	SUNNYSIDE	TURTLE	CILANTRO
P3	3'-0"	10'-0"	9'-0"	4'-5"	5'-4"	---	---	TAMALE	SQUASH	---
P4	4'-0"	8'-0"	8'-0"	3'-0"	5'-6"	---	---	CAPRI	SUNNYSIDE	---
P5	4'-0"	10'-0"	9'-0"	6'-2"	6'-11"	---	---	MERLOT	GARNET	---
P6	6'-2"	10'-2"	7'-0"	4'-5"	4'-5"	3'-4"	1'-8"	CALYPSO	SUNNYSIDE	SQUASH
P7	3'-0"	9'-11"	9'-0"	5'-9"	3'-1"	---	---	TURTLE	CAPRI	---
P8	3'-0"	10'-0"	9'-0"	6'-11"	4'-3"	---	---	CILANTRO	CALYPSO	---
P9	2'-0"	7'-0"	6'-0"	3'-1"	3'-10"	---	---	GARNET	SQUASH	---

DONOR WALL COLOR PANEL

1" = 1'-0"

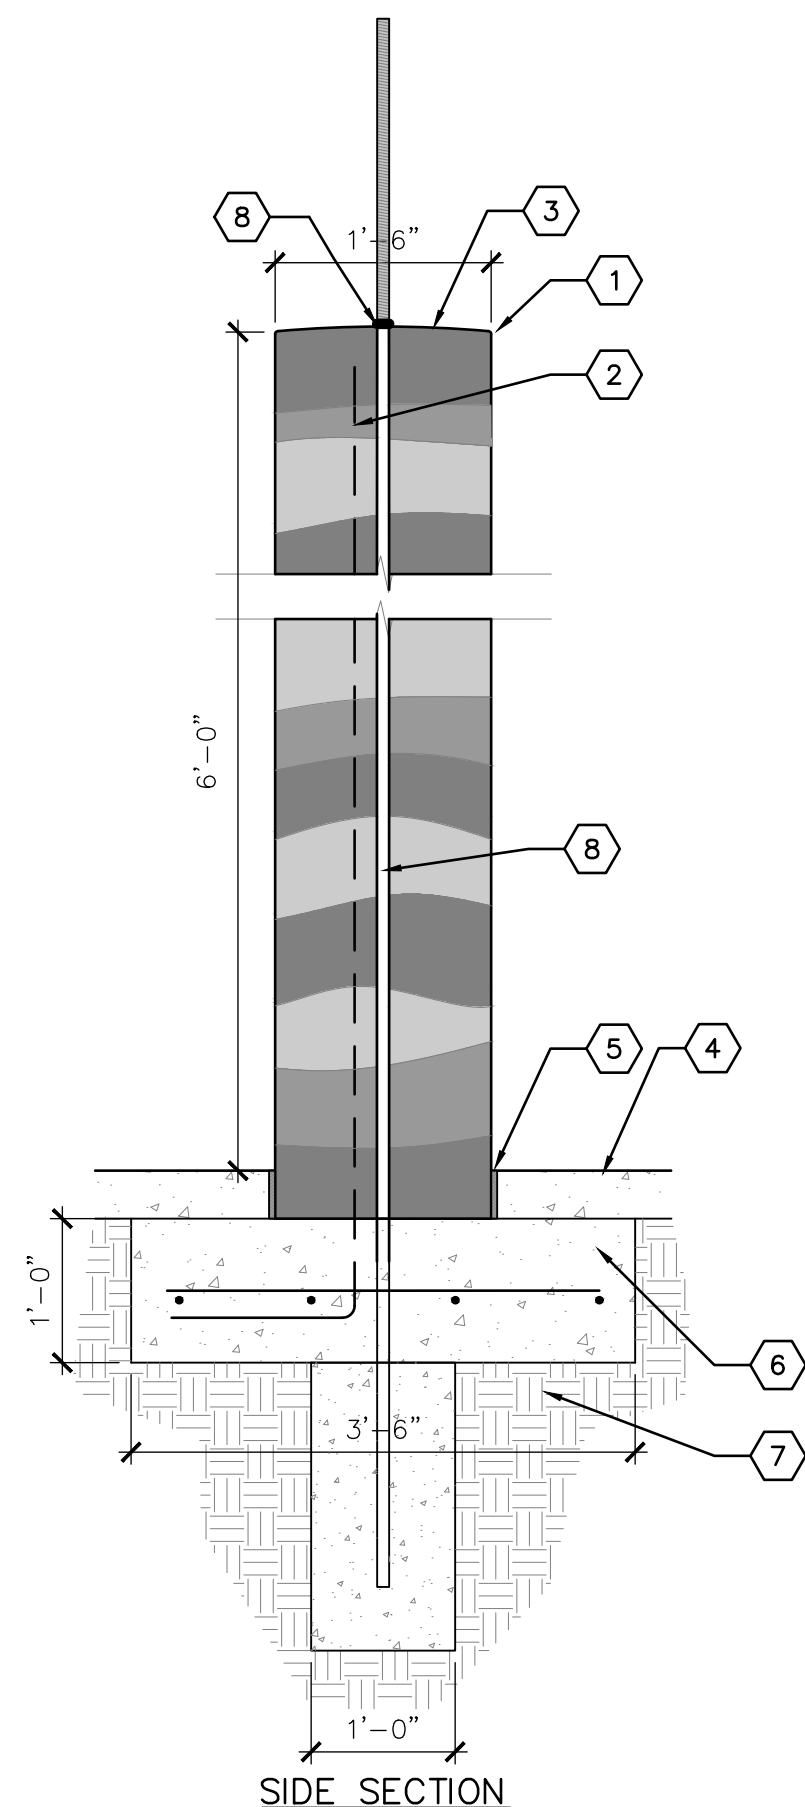 

SIDE SECTION

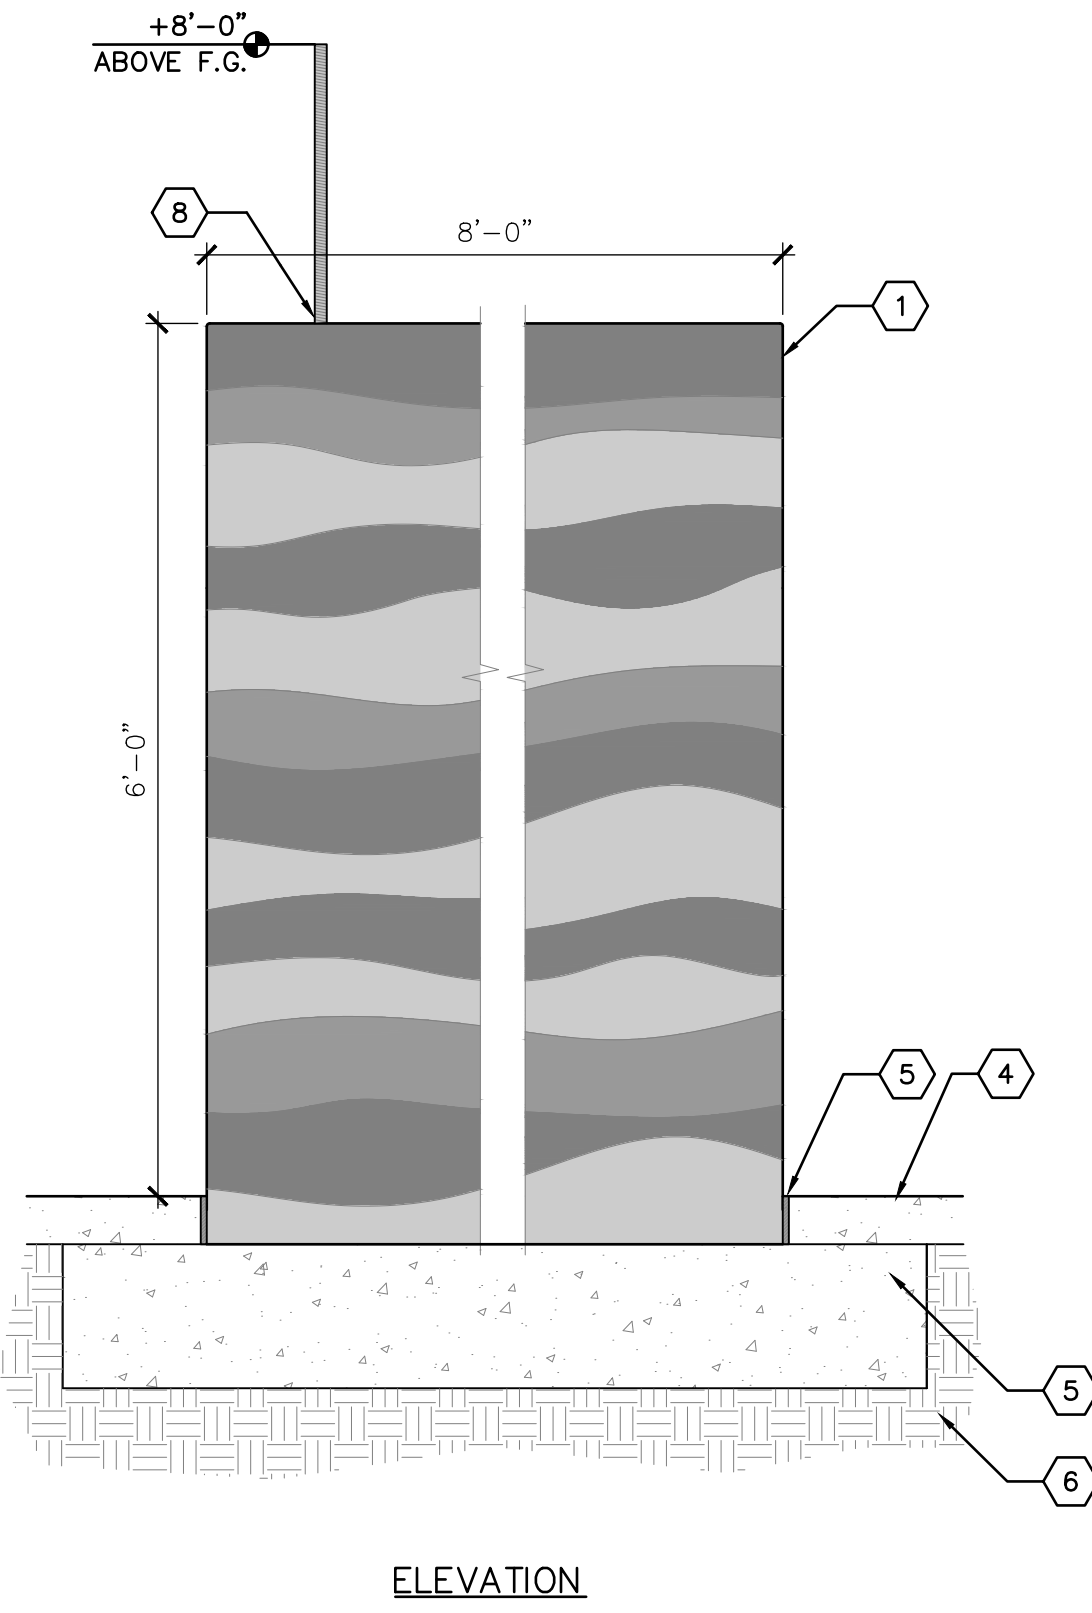


ELEVATION

COMMON KEYED NOTES

- RAMMED EARTH DONOR WALL
- #6 VERTICAL REINFORCEMENT 18" O.C. CENTER IN WALL - SHOWN OFFSET FOR GRAPHIC CLARITY
- CURVE TOP OF WALL TO SHED PRECIPITATION
- CONCRETE SIDEWALK
- EXPANSION JOINT
- 3000 PSI CONCRETE
- SUBGRADE COMPACTED TO 95%
- 2" SQ TUBULAR STEEL SUPPORT FOR COLOR PANELS. SCHEDULE 40 GALVANIZED, LOCATION AND QTY VARIES - SEE PLAN


RAMMED EARTH DONOR WALL

3/4" = 1'-0"

 

GENERAL NOTES

- CONTRACTOR SHALL BUILD A 4' TALL X 4' LONG MOCKUP OF RAMMED EARTH WALLS FOR APPROVAL BY LANDSCAPE ARCHITECT.
- CONTRACTOR SHALL APPLY SILOX ADOBE WATER REPELLENT SEALANT TO ALL FACES WALL.

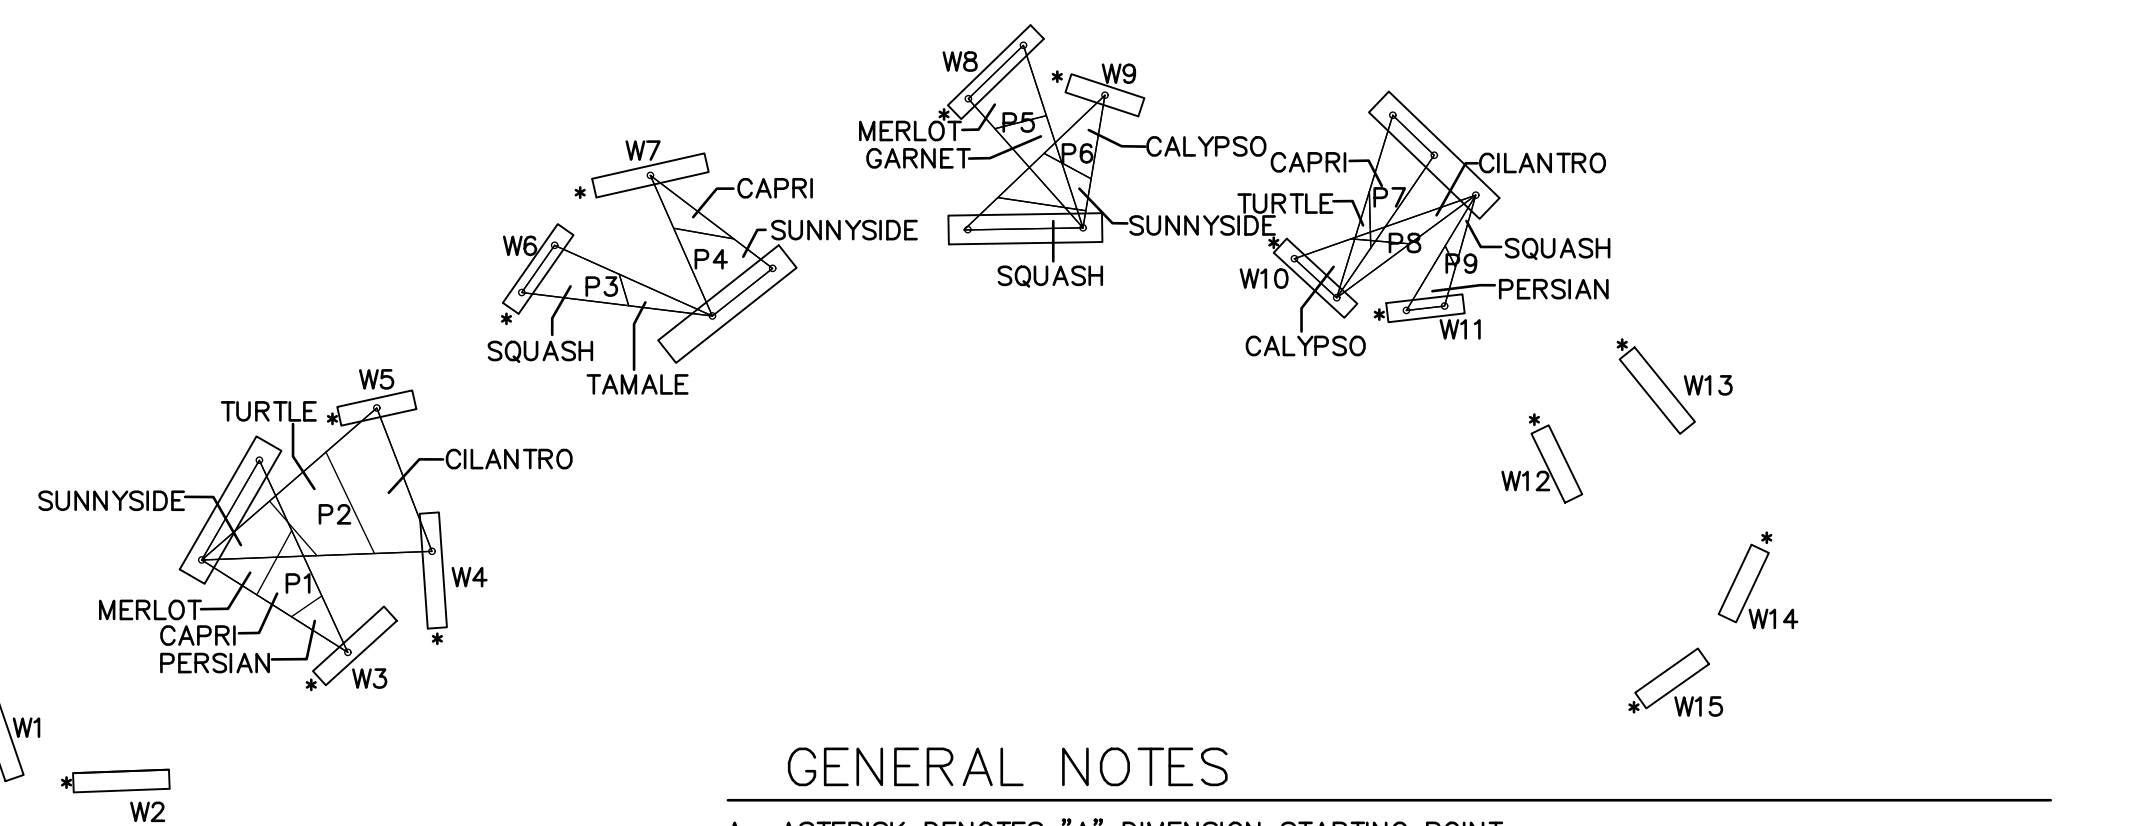


GENERAL NOTES

- ASTERISK DENOTES "A" DIMENSION STARTING POINT.

D3 DONOR WALL KEYMAP

1" = 10'

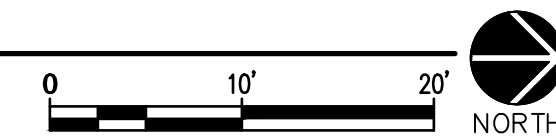

CONCRETE DONOR WALL DIMENSION CHART


WALL #	LENGTH (L)	A	B	C	D	E	F	COLOR PANEL SUPPORT LOCATION	COLOR AND FORMLINER PATTERN CHART
W1	5'-0"	4'-0"	4'-0"	4'-0"	5'-0"	5'-0"	NA	NA	D3
W2	5'-0"	5'-0"	5'-0"	5'-0"	4'-0"	4'-0"	NA	NA	D3
W3	5'-0"	5'-0"	5'-6"	5'-6"	6'-0"	6'-0"	NA	C	C3
W4	6'-0"	6'-0"	6'-0"	6'-0"	5'-6"	5'-6"	5'-6"	B	C3
W5	4'-0"	5'-6"	5'-6"	6'-0"	6'-0"	NA	NA	BETWEEN B&C	B3
W6	5'-0"	6'-0"	6'-6"	6'-6"	7'-0"	7'-0"	NA	B&D	B3
W7	6'-0"	7'-0"	7'-0"	6'-6"	6'-6"	6'-6"	6'-0"	BETWEEN C&D	A3
W8	6'-0"	7'-0"	7'-0"	7'-0"	6'-6"	6'-6"	6'-6"	B&E	A3
W9	4'-0"	6'-6"	6'-6"	6'-6"	6'-0"	NA	NA	BETWEEN B&C	B3
W10	5'-0"	6'-0"	6'-0"	5'-6"	5'-6"	5'-0"	NA	B&D	B3
W11	4'-0"	5'-6"	5'-6"	5'-6"	5'-0"	NA	NA	B&C	C3
W12	4'-0"	5'-0"	5'-0"	4'-6"	4'-0"	NA	NA	NA	C3
W13	5'-0"	5'-0"	5'-0"	4'-6"	4'-6"	4'-6"	NA	NA	D3
W14	4'-0"	4'-0"	4'-6"	4'-6"	4'-6"	NA	NA	NA	D3
W15	4'-0"	4'-0"	4'-0"	4'-6"	4'-6"	NA	NA	NA	D3

GENERAL NOTES


- THE FINISH SURFACES OF THE WALLS SHALL BE FREE OF HONEYCOMB PATTERNS AND SHARP OR ROUGH EDGES. FOR FORMLINER PATTERN TYPE AND COLOR - SEE SITE PLAN.

KEYED NOTES

- 1/2" EXPANSION JOINT
- CONCRETE FOOTING
- "C" REINFORCING BARS
- SUBGRADE COMPACTED TO 95%
- 2" SQ. TUBULAR STEEL SUPPORT FOR COLOR PANEL LOCATION VARIES - SEE PLAN
- "H" REINFORCING BARS
- "V" REINFORCING BARS
- 3000 PSI CONCRETE RETAINING WALL
- CONCRETE PAVEMENT
- FINISHED GRADE
- 3/4" CHAMFER, TYPICAL
- EMBED POSTS IN 2-1/2" CORED HOLE IN CONCRETE AND FILL REMAINING VOID WITH NON-SHRINKING, QUICK SETTING GROUT TO 1/2" BELOW FINISHED SURFACE WITH SEALANT.

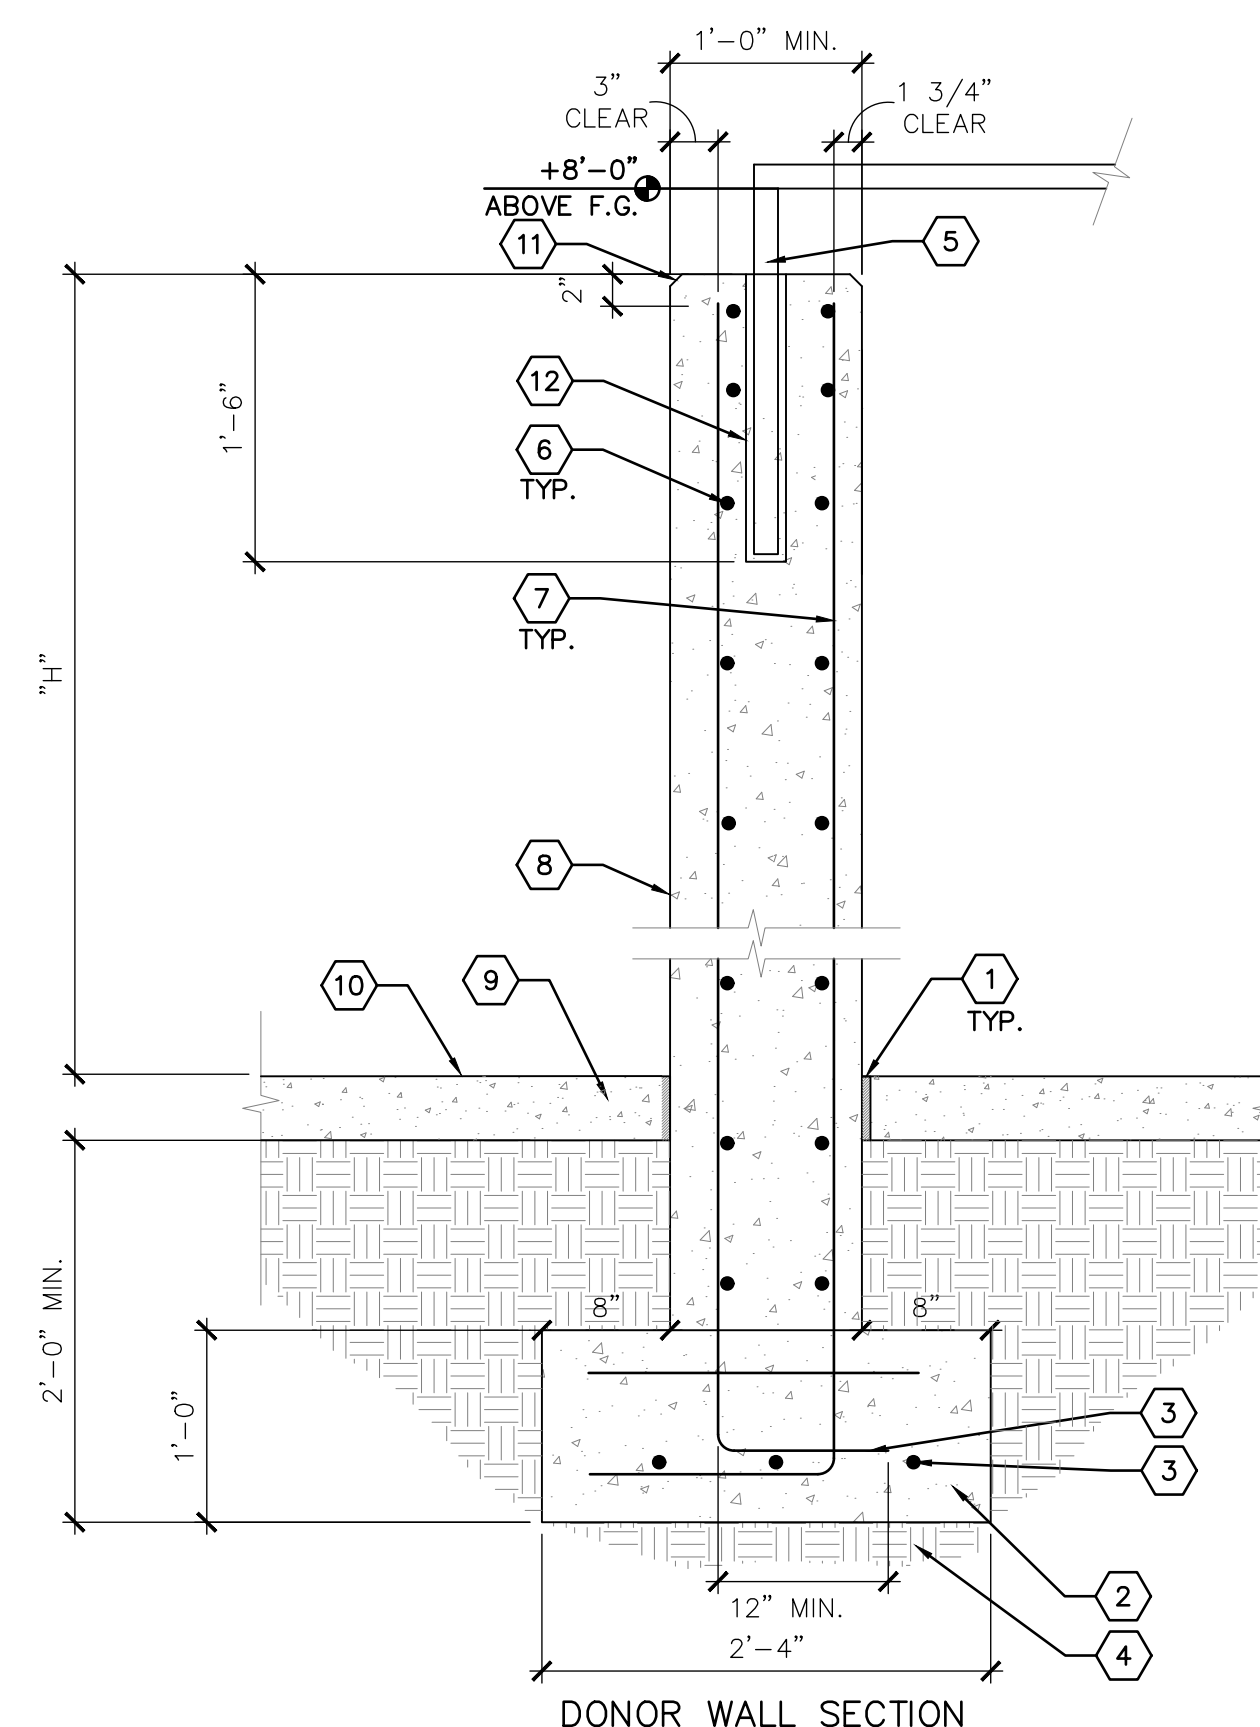

DONOR WALL SECTION

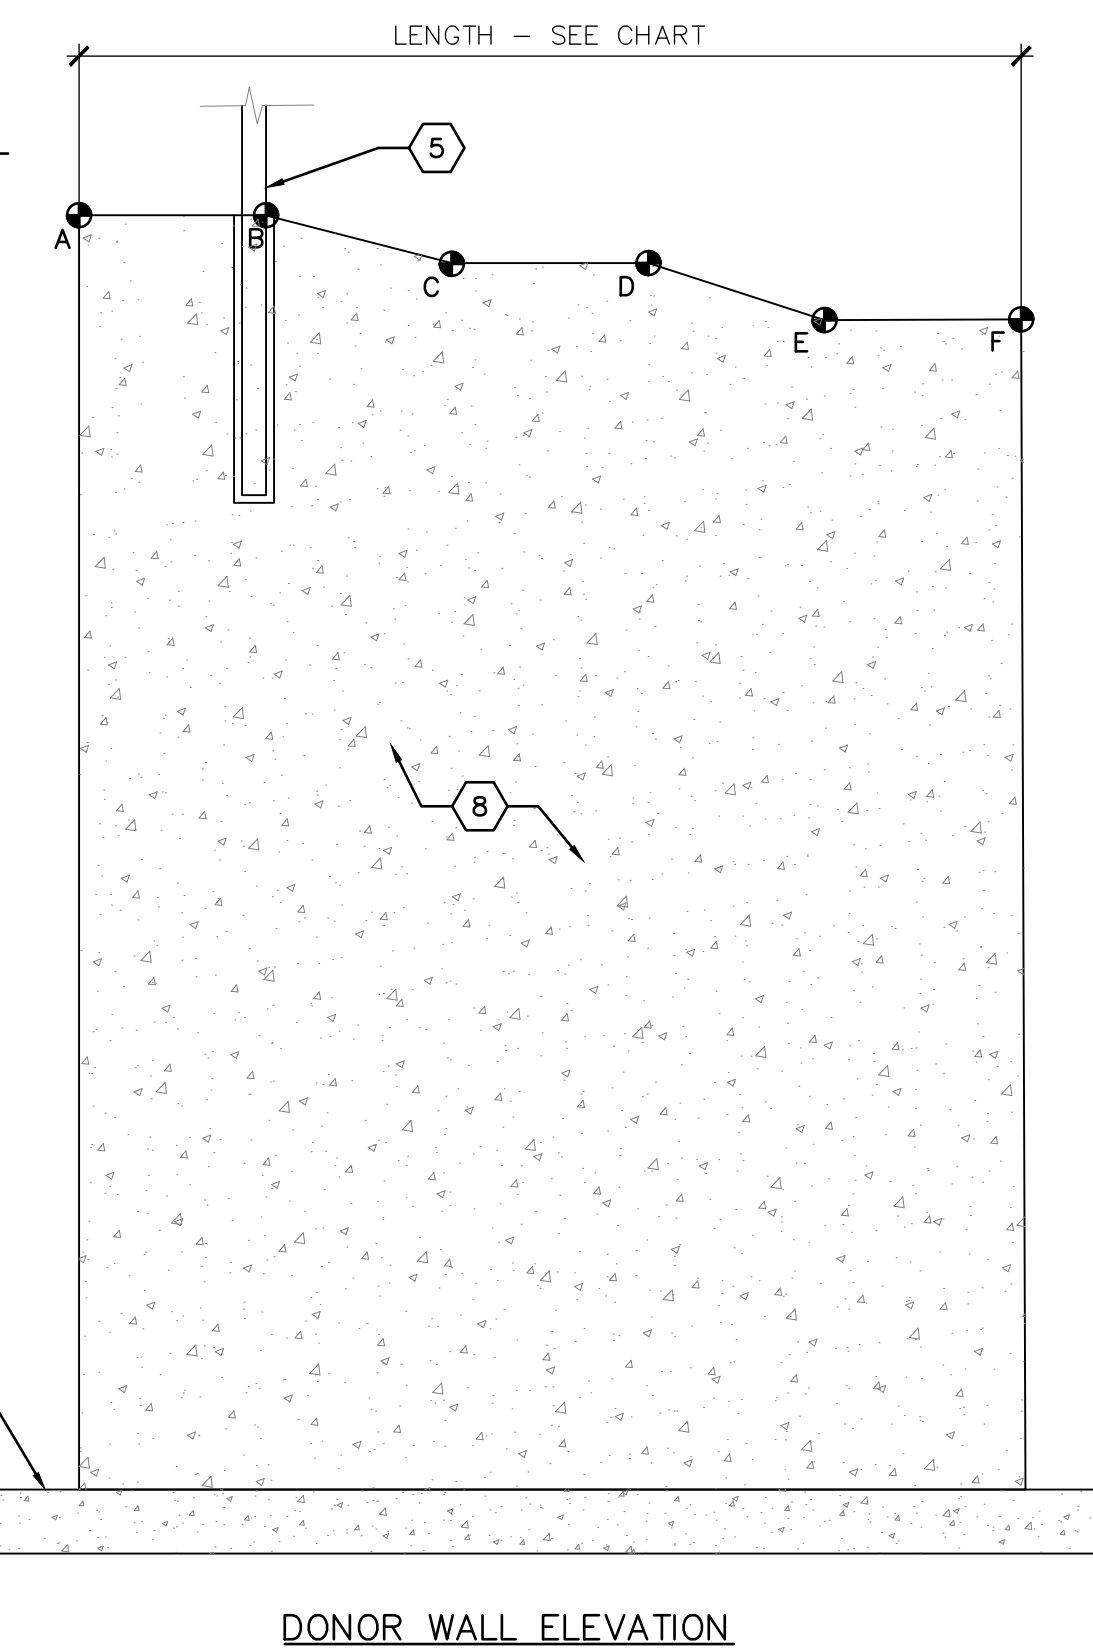

DONOR WALL ELEVATION



BOUNDLESS JOURNEY ADVENTURE PARK - PHASE 2

312 E. APACHE STREET
FARMINGTON, NM 87401


DATE January 13, 2026
SUBMITTAL
100% CONSTRUCTION DOCUMENTS

REVISIONS

NO.	DATE	DESCRIPTION

PLAND PROJECT NO 22005.4
DESIGNED BY GM / LI CHECKED BY GM
DRAWN BY LI / MS / FB / MV

CONSTRUCTION DETAILS

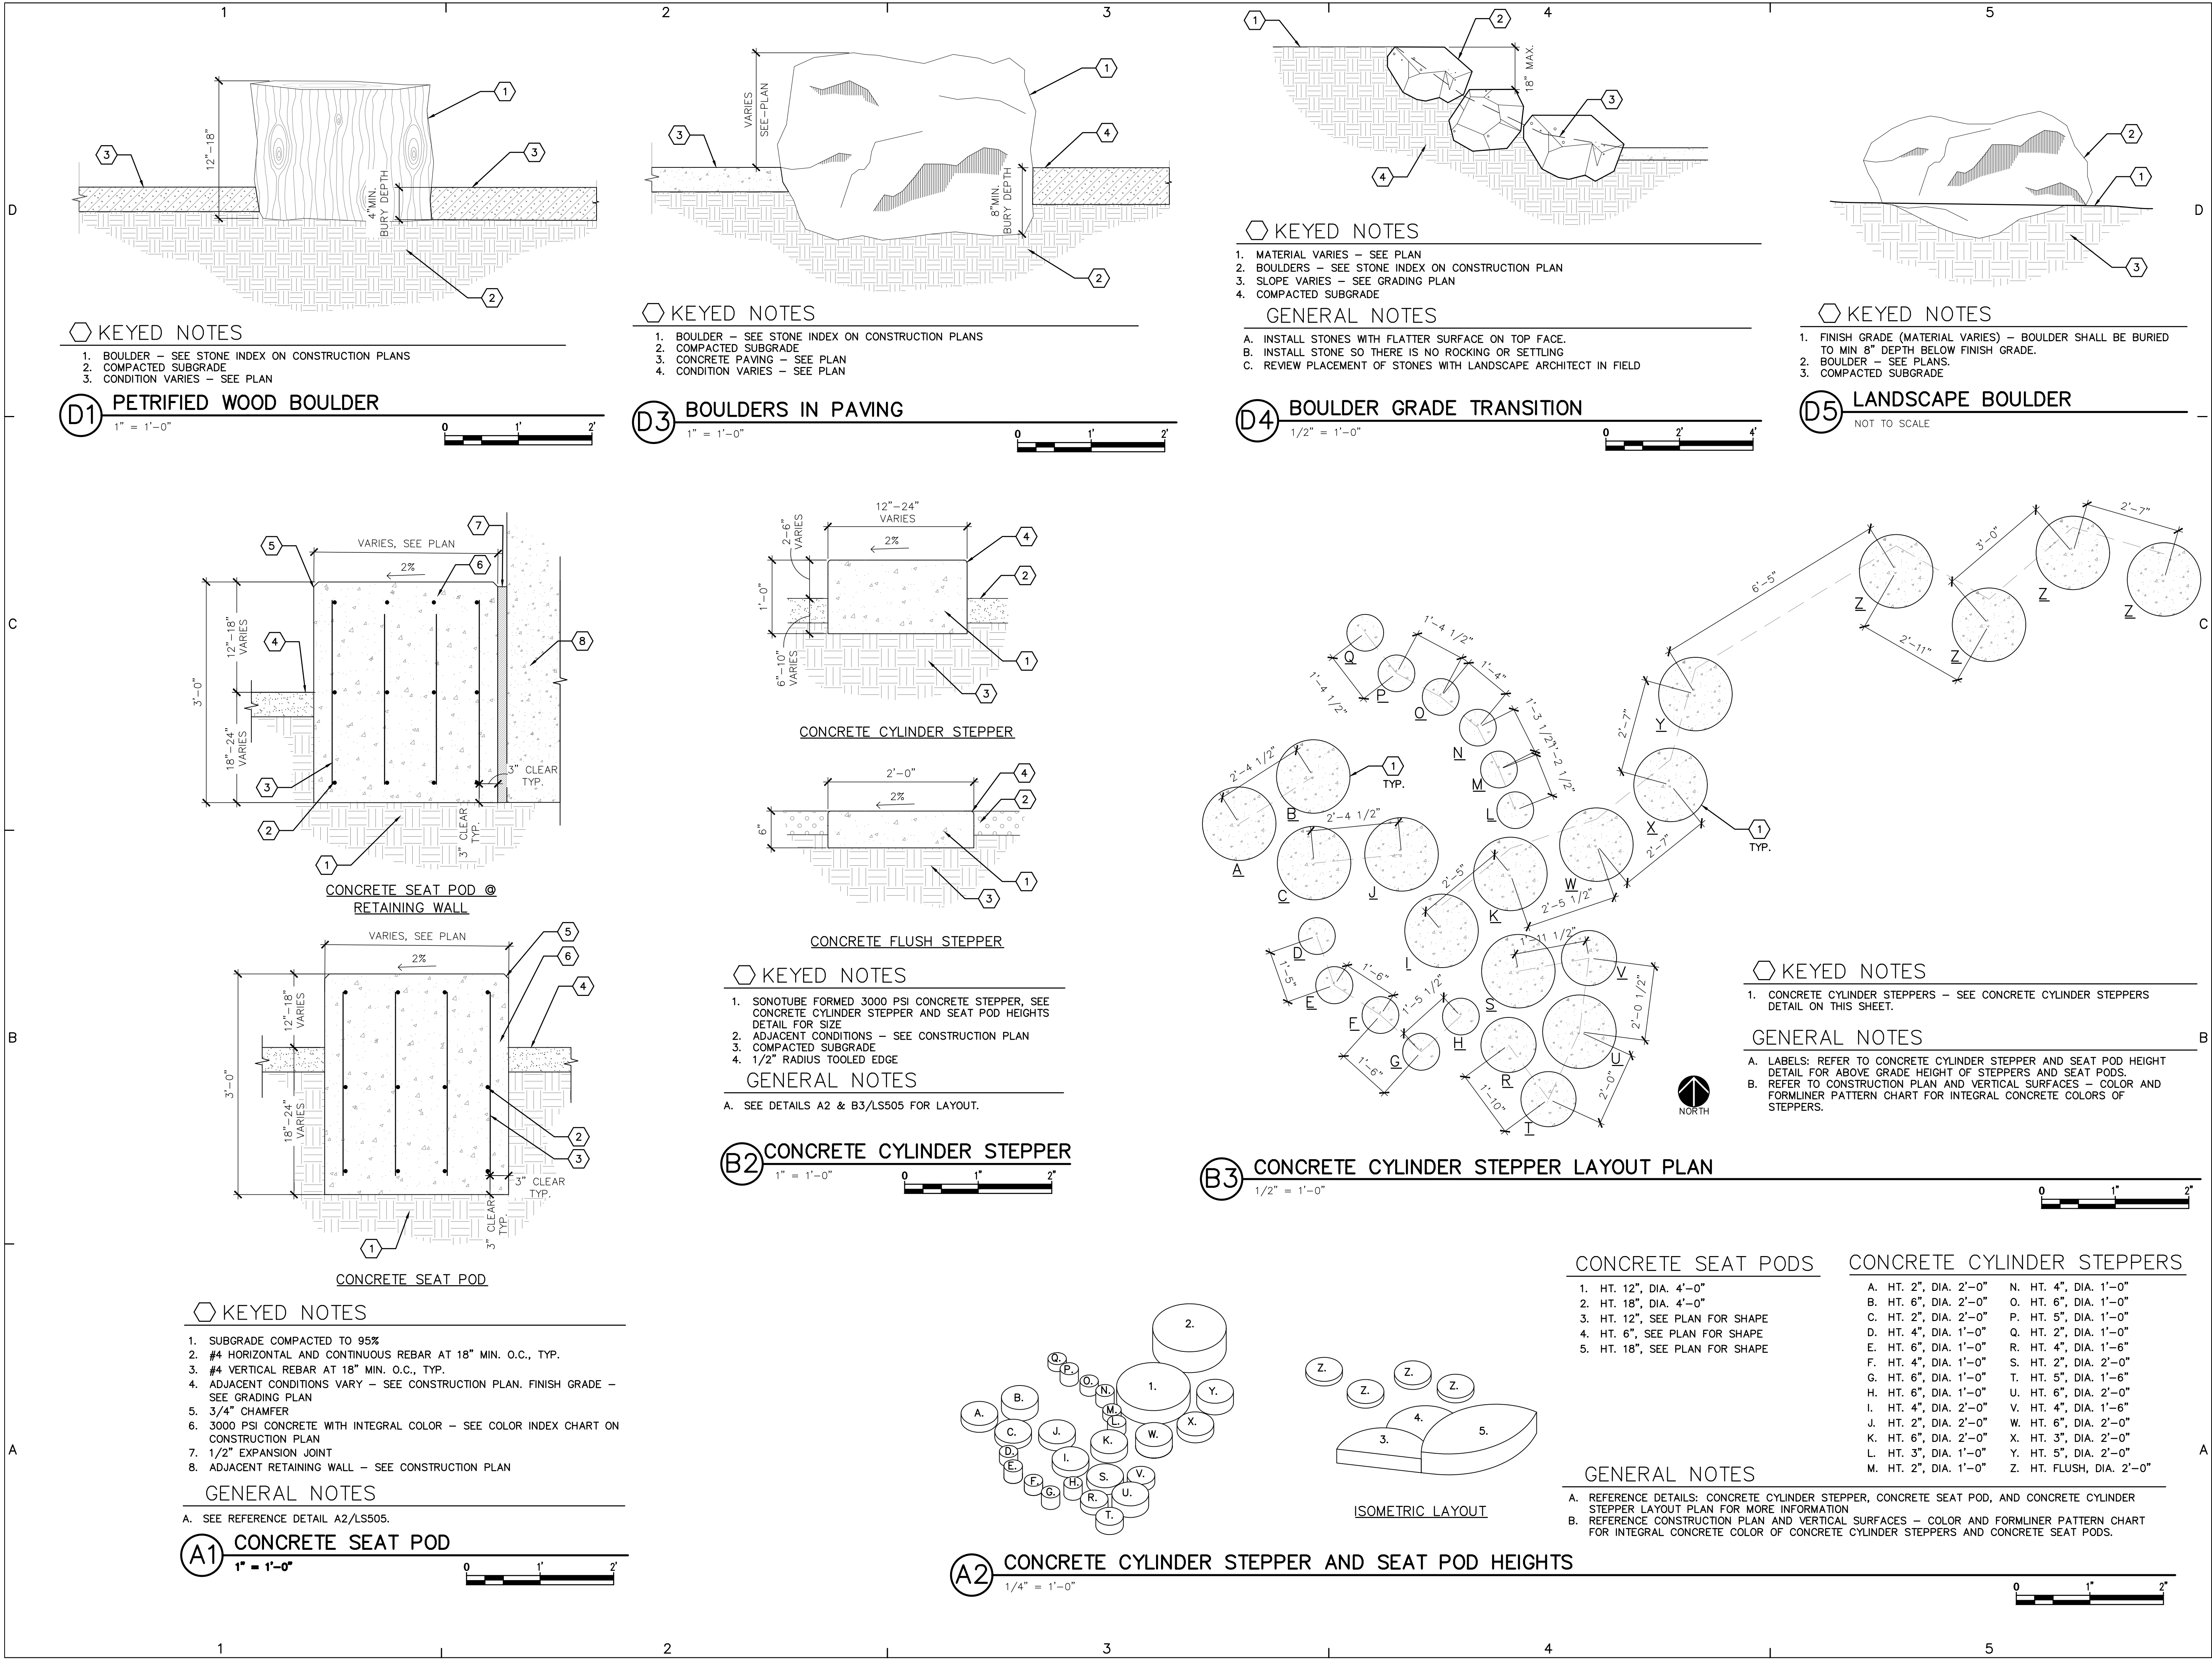

plandcollab.com 505 268 2266

CONSULTANTS

SEAL

PROJECT NAME AND ADDRESS

BOUNDLESS JOURNEY ADVENTURE PARK - PHASE 2
312 E. APACHE STREET
FARMINGTON, NM 87401

DATE: January 13, 2026
SUBMITTAL: 100% CONSTRUCTION DOCUMENTS

REVISIONS		
NO.	DATE	DESCRIPTION


PLAND PROJECT NO 22005.4
DESIGNED BY GM / LI CHECKED BY GM
DRAWN BY LI / MS / FB / MV

SHEET TITLE


CONSTRUCTION DETAILS

SHEET NUMBER

LS505

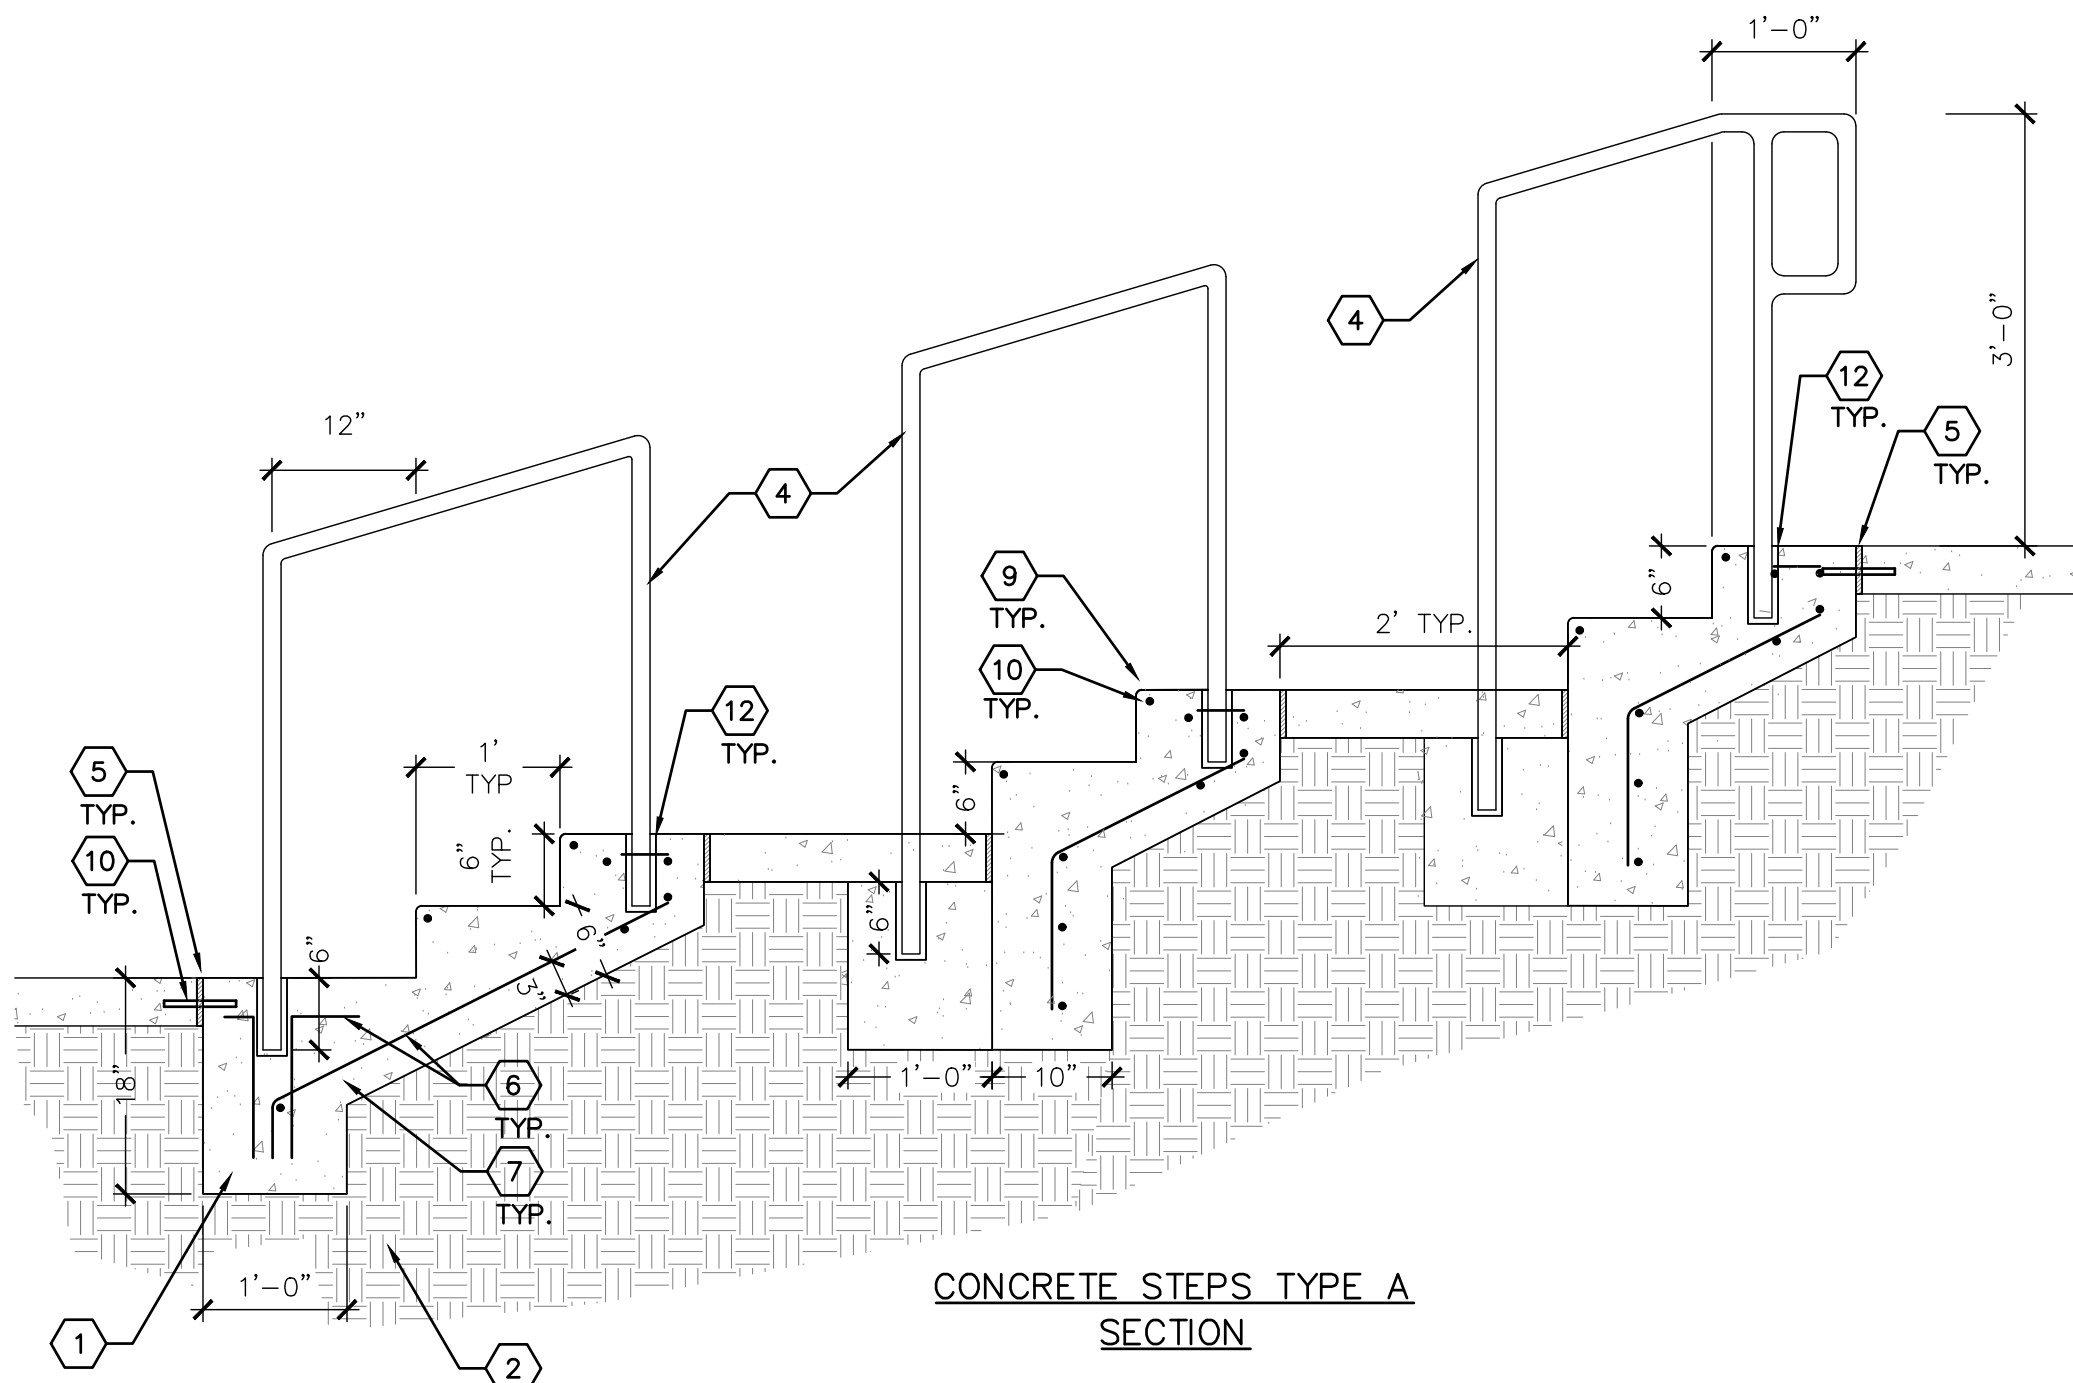

CONCRETE STEPS TYPE A
SECTION

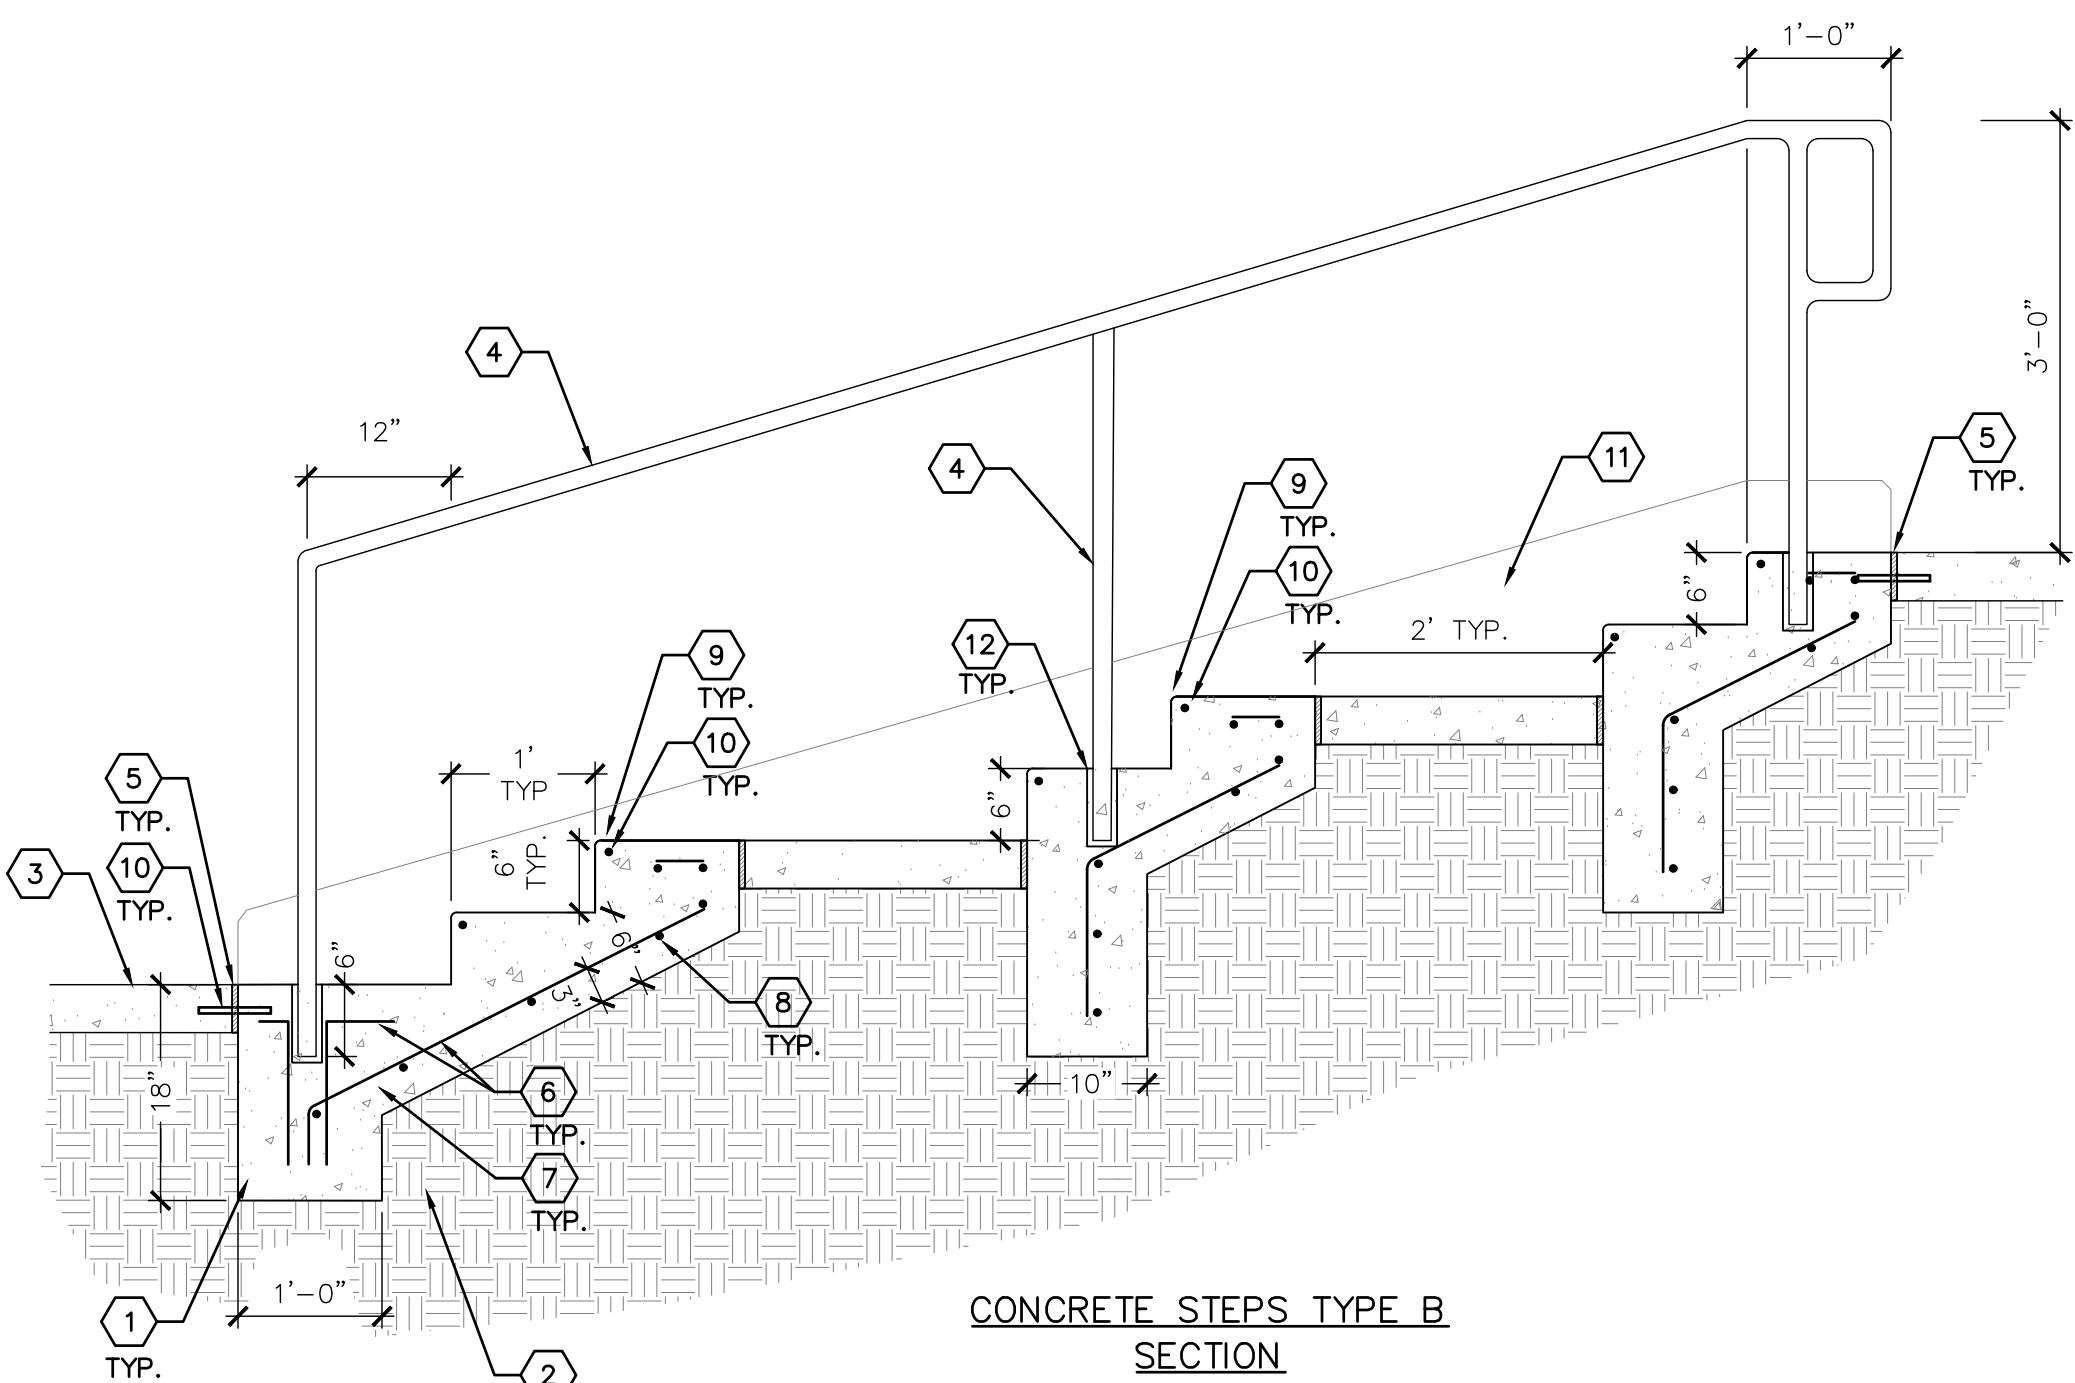

CONCRETE STEPS TYPE B
SECTION

KEYED NOTES


- 3000 PSI CONCRETE FOOTING.
- 95% COMPACTED SUBGRADE.
- CONCRETE PAVING - SEE PLAN.
- 1 1/2" DIA. STEEL PIPE. WELD AND GRIND SMOOTH ALL JOINTS. PRIME PIPE COMPLETELY WITH RED OXIDE PRIMER AND FINISH WITH TWO COATS OF EXTERIOR FLAT LATEX PAINT. COLOR TO BE APPROVED BY LANDSCAPE ARCHITECT. PLACE HANDRAIL PER PLAN.
- 1/2" EXPANSION JOINT WITH SEALANT
- 3 - #4 REBAR CONT.
- 3000 PSI CONCRETE WITH INTEGRAL COLOR - SEE PLAN AND COLOR CHART.
- #4 REBAR @ 12" O.C. EACH WAY.
- 1/2" RADIUS TOOLED EDGE.
- #4 SMOOTH DOWEL AT 12" O.C.
- CHEEK WALL BEYOND. SEE DETAIL C4/LS502.
- EMBED POSTS IN 2-1/2" CORED HOLE IN CONCRETE AND FILL REMAINING VOID WITH NON-SHRINKING, QUICK SETTING GROUT TO 1/2" BELOW FINISHED SURFACE WITH SEALANT.

GENERAL NOTES

- THE FINISH SURFACES OF THE WALLS SHALL BE FREE OF HONEYCOMB PATTERNS AND SHARP OR ROUGH EDGES. SNAP TIE INDENTATIONS ARE NOT ACCEPTABLE.
- RUBBING OR PATCHING OF EXPOSED WALL SURFACES IS NOT ACCEPTABLE.
- SEE GRADING PLAN FOR TOP AND BOTTOM OF STAIR ELEVATIONS.

C1 CONCRETE STEPS

3/4" = 1'-0"

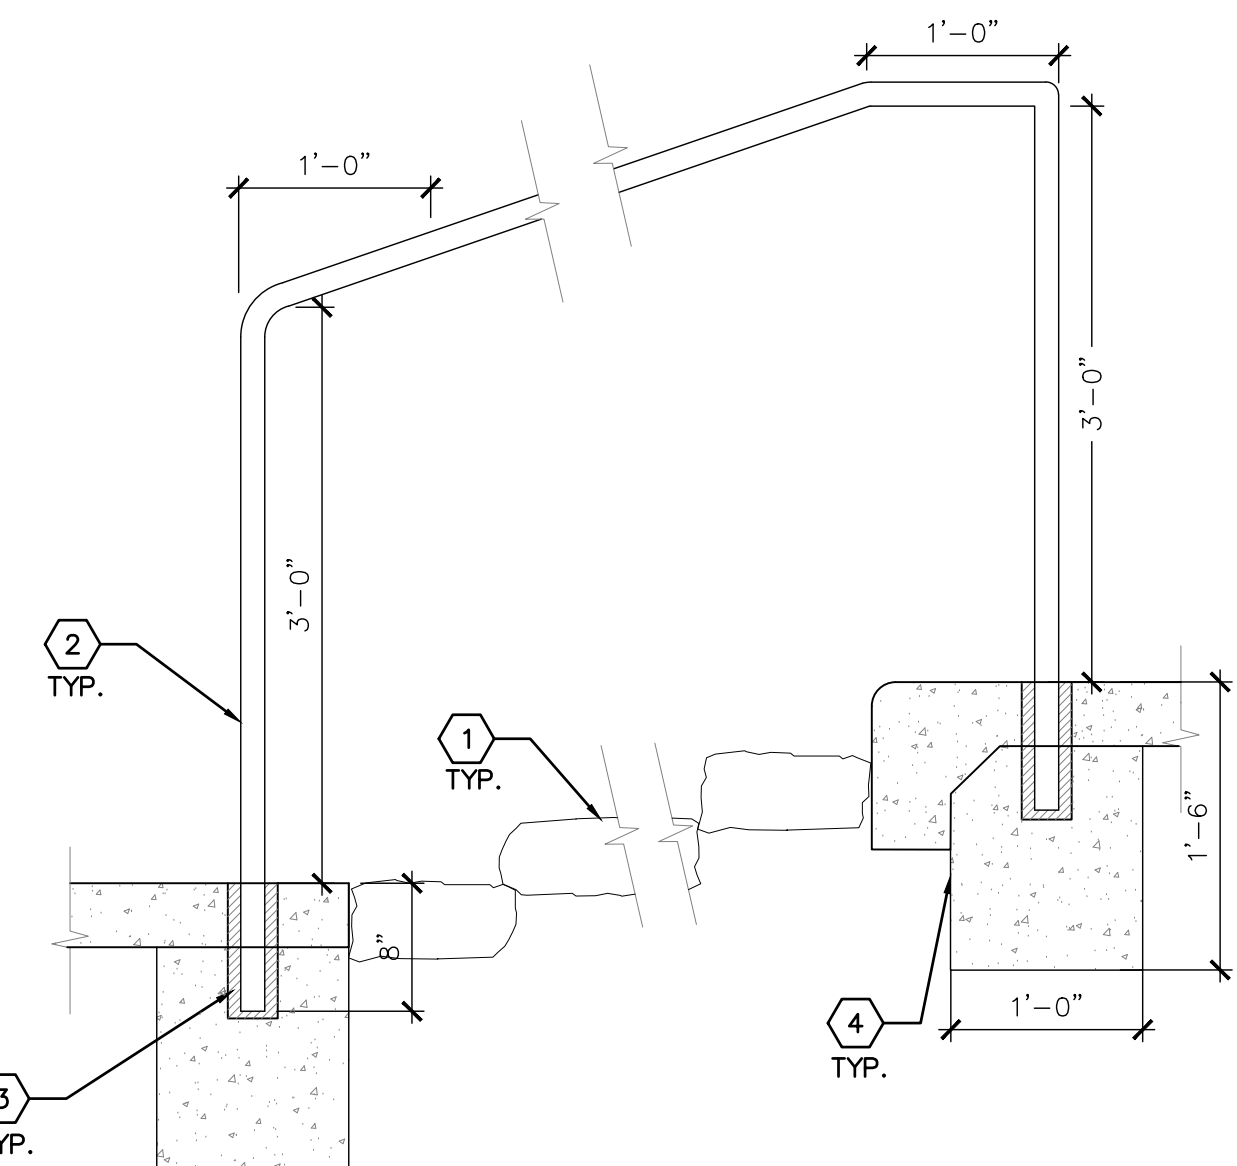

KEYED NOTES


- STONE STEPS - SEE PLAN
- 1-1/2" DIAMETER STEEL PIPE HANDRAIL INSTALLED ON EACH SIDE OF STAIRS
- EMBED POSTS IN 2-1/2" CORED HOLE IN CONCRETE AND FILL REMAINING VOID WITH NON-SHRINKING, QUICK SETTING GROUT TO 1/2" BELOW FINISHED SURFACE WITH SEALANT.
- 3000 PSI CONCRETE FOOTING

GENERAL NOTES

- WELD AND GRIND SMOOTH ALL JOINTS. PAINT AND PRIME PIPE COMPLETELY WITH RED OXIDE PRIMER AND FINISH WITH TWO COATS OF EXTERIOR FLAT LATEX PAINT, COLOR: PMS WARM GRAY 4.
- CONTRACTOR SHALL PROVIDE SHOP DRAWINGS FOR REVIEW PRIOR TO FABRICATION.

A1 STEEL HANDRAIL AT STONE STEPS

1" = 1'-0"

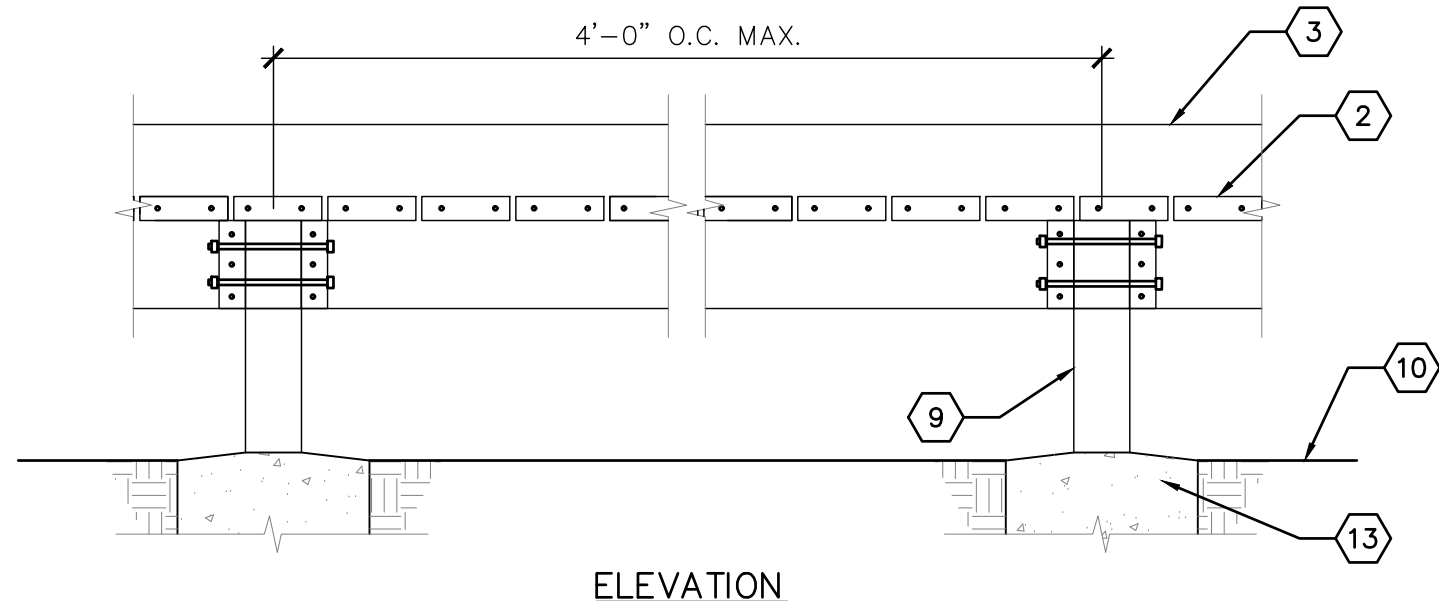


ELEVATION

KEYED NOTES


- 4X4 BLOCKING, CENTERED
- 2"x6" DECKING WITH 3/8" GAP - SEE GENERAL NOTE B.
- 2X12 RAIL
- 2X6 JOISTS, INSTALLED WITH EQUAL SPACING
- SIMPSON STRONG TIE ADJUSTABLE (SKEWABLE) U HANGERS, OR APPROVED EQUAL
- #8X3" PHILLIPS DECK SCREW
- 2-3/4" THROUGH BOLTS WITH 2" WASHERS
- (2) 2X6 'SANDWICHED' BEAMS
- 4X4 POST
- FINISH GRADE
- SIMPSON STRONG TIE HDG 4X4 COLUMN BASE, OR APPROVED EQUAL
- SLOPE TO DRAIN
- 3000 PSI CONCRETE FOOTING
- UNDISTURBED SUBGRADE
- #8X2-1/2" PHILLIPS DECK SCREW

A3 BRIDGE OR ELEVATED WALKWAY

1" = 1'-0"

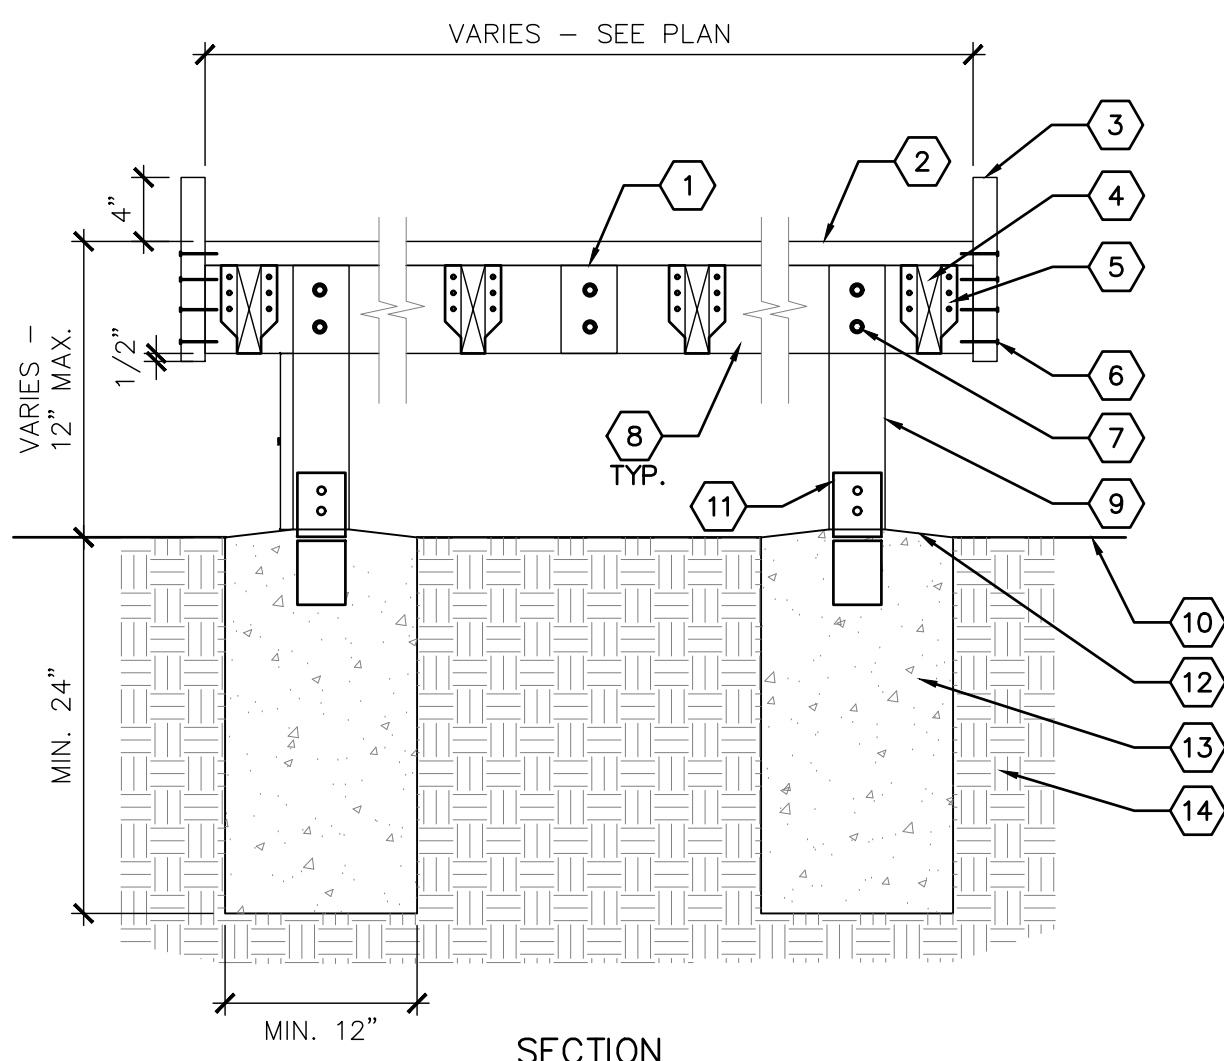


SECTION

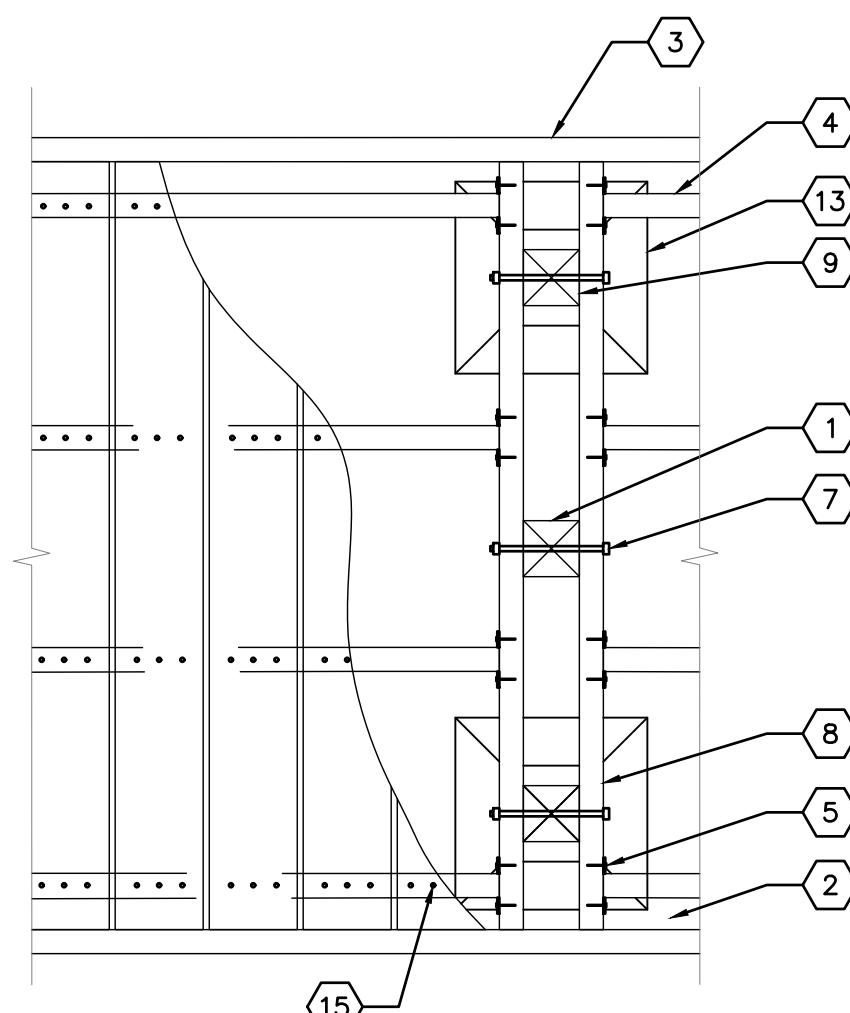

TYPICAL LAYOUT

GENERAL NOTES

- ALL LUMBER SHALL BE WESTERN RED CEDAR.
- ALL DECKING AND RAILS SHALL BE TIMBERTECH PRO DECKING, LEGACY COLLECTION, OR APPROVED EQUAL. COLOR: TIGERWOOD.
- ALL HARDWARE SHALL BE HOT-DIPPED GALVANIZED OR STAINLESS STEEL.

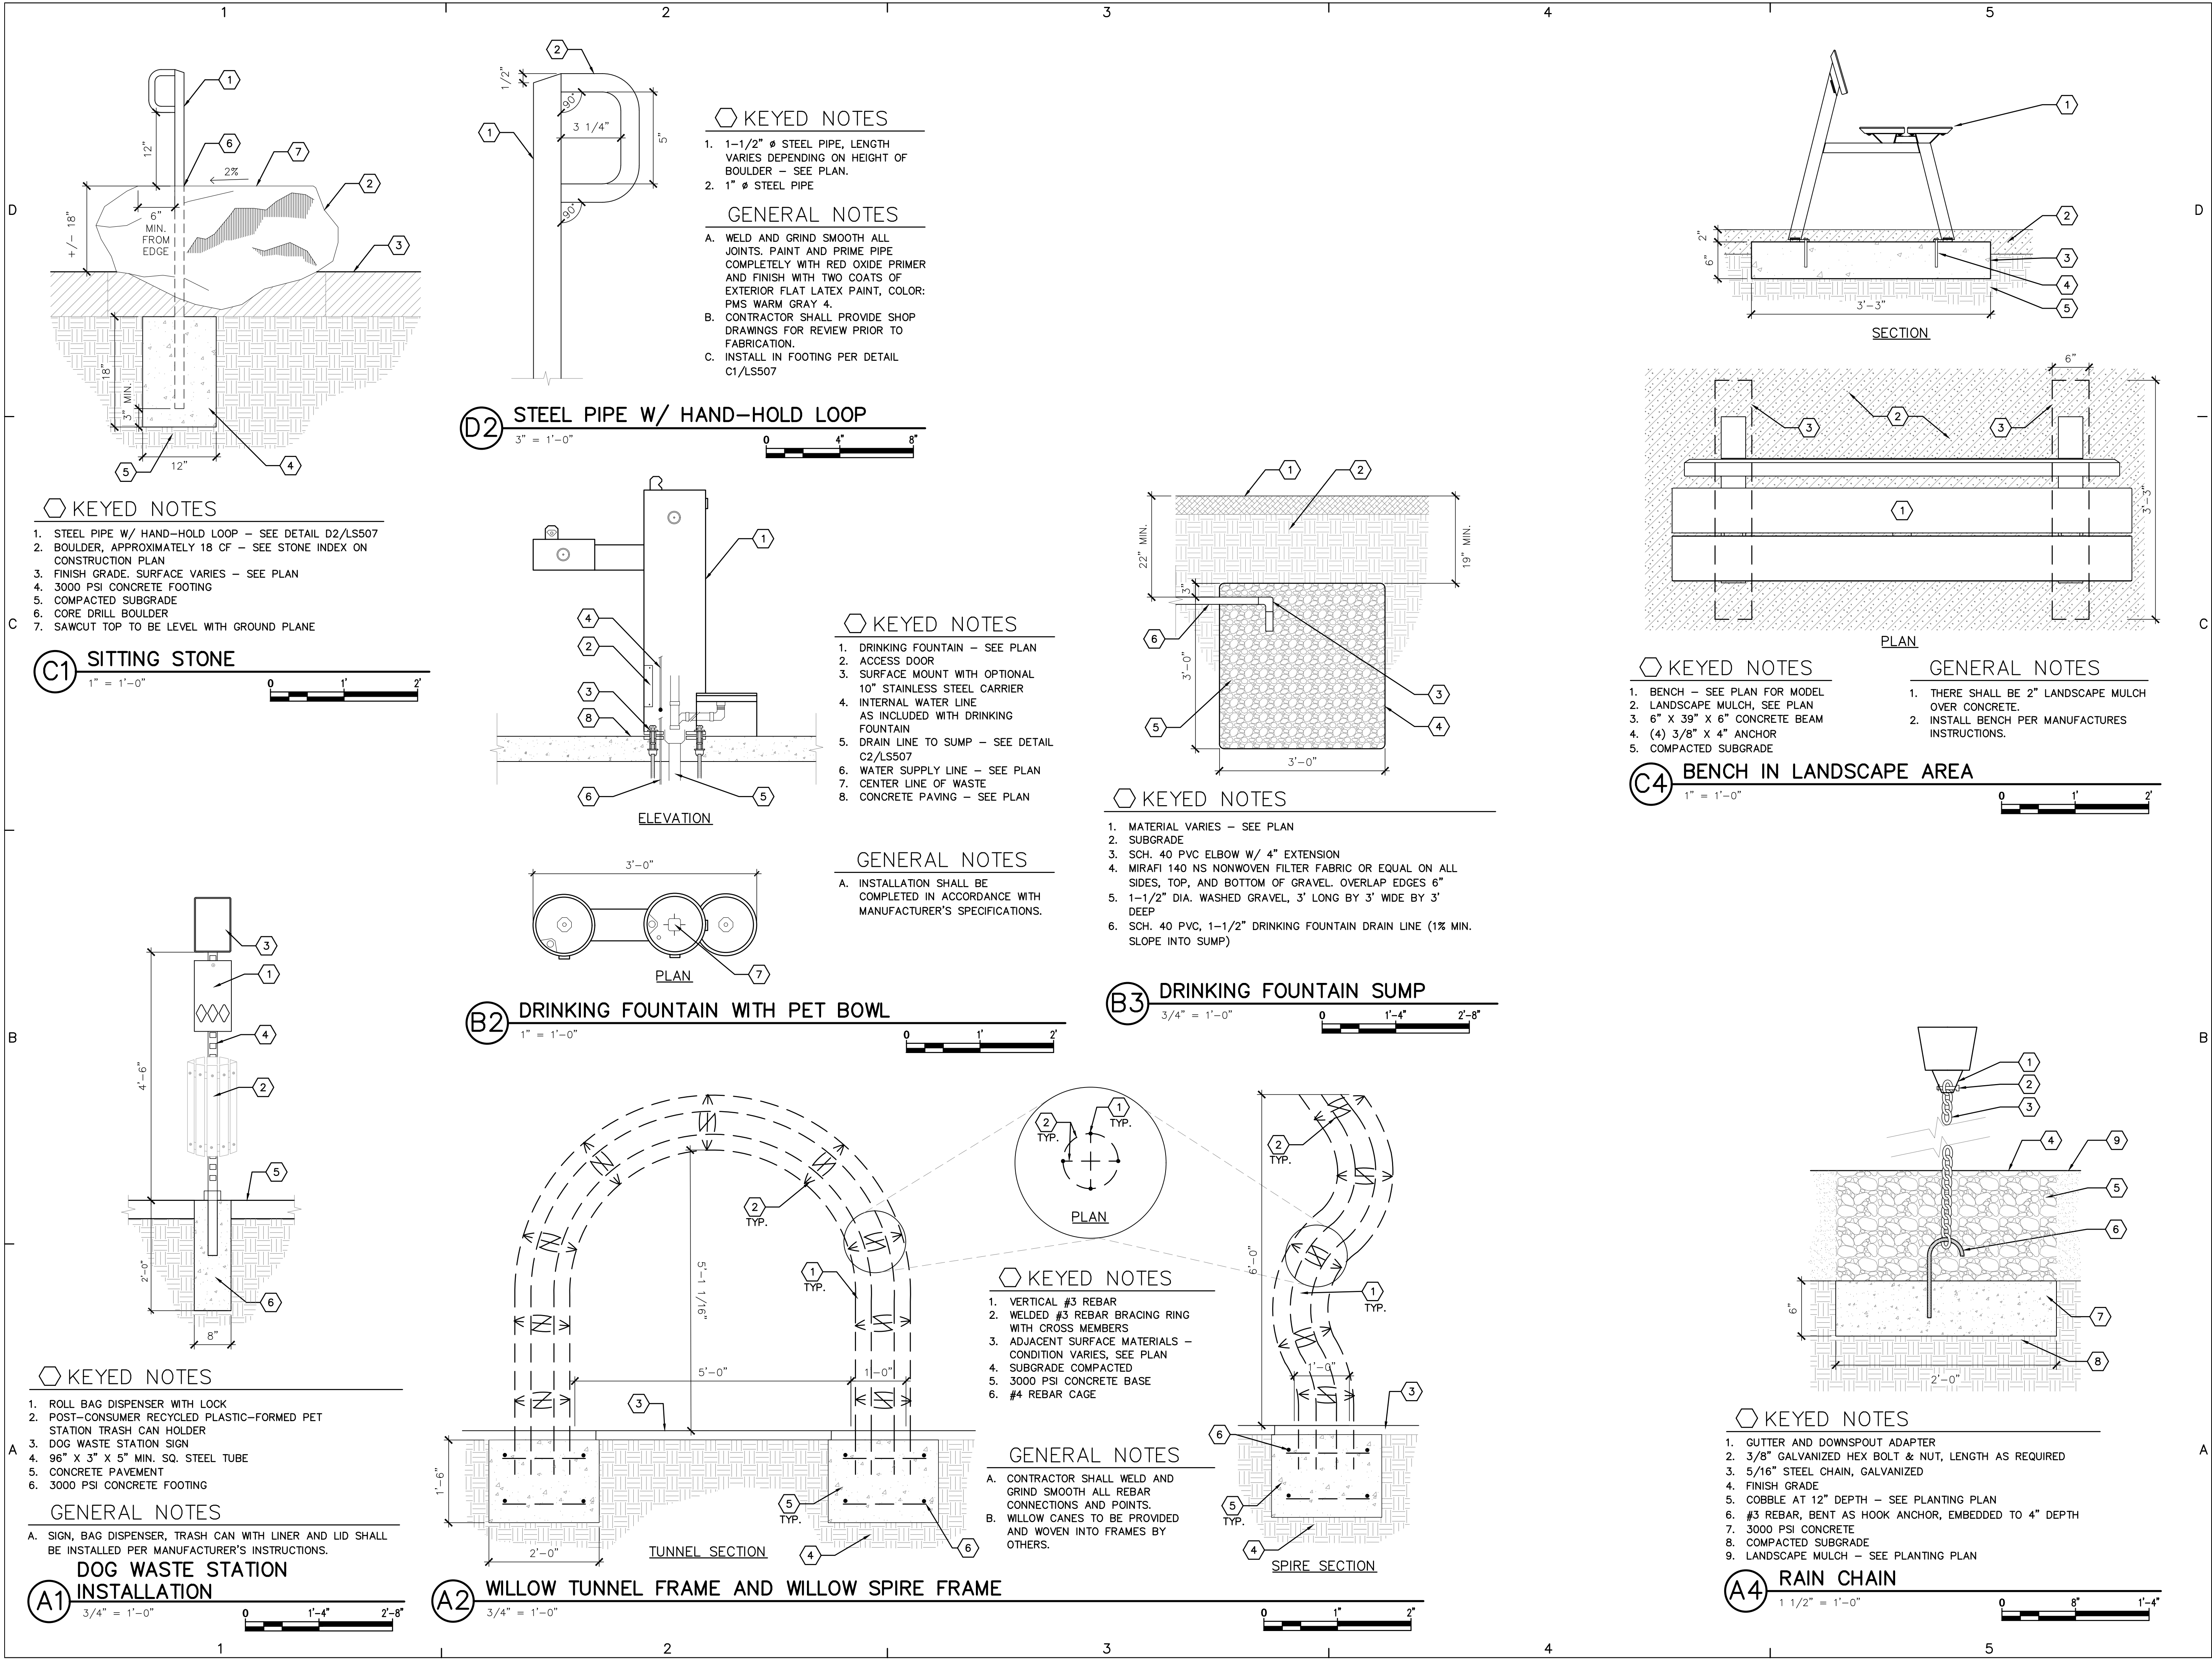

plandcollab.com 505 268 2266

CONSULTANTS

ME&E
ENGINEERING

UNITY
ENGINEERING, PC
STRUCTURAL CONSULTANTS

SEAL

PROJECT NAME AND ADDRESS

BOUNDLESS
JOURNEY
ADVENTURE PARK -
PHASE 2
312 E. APACHE STREET
FARMINGTON, NM 87401

DATE January 13, 2026
SUBMITTAL 100% CONSTRUCTION DOCUMENTS

REVISIONS


NO.	DATE	DESCRIPTION

PLAND PROJECT NO 22005.4
DESIGNED BY GM / LI CHECKED BY GM
DRAWN BY LI / MS / FB / MV

SHEET TITLE

CONSTRUCTION
DETAILS

SHEET NUMBER
LS507

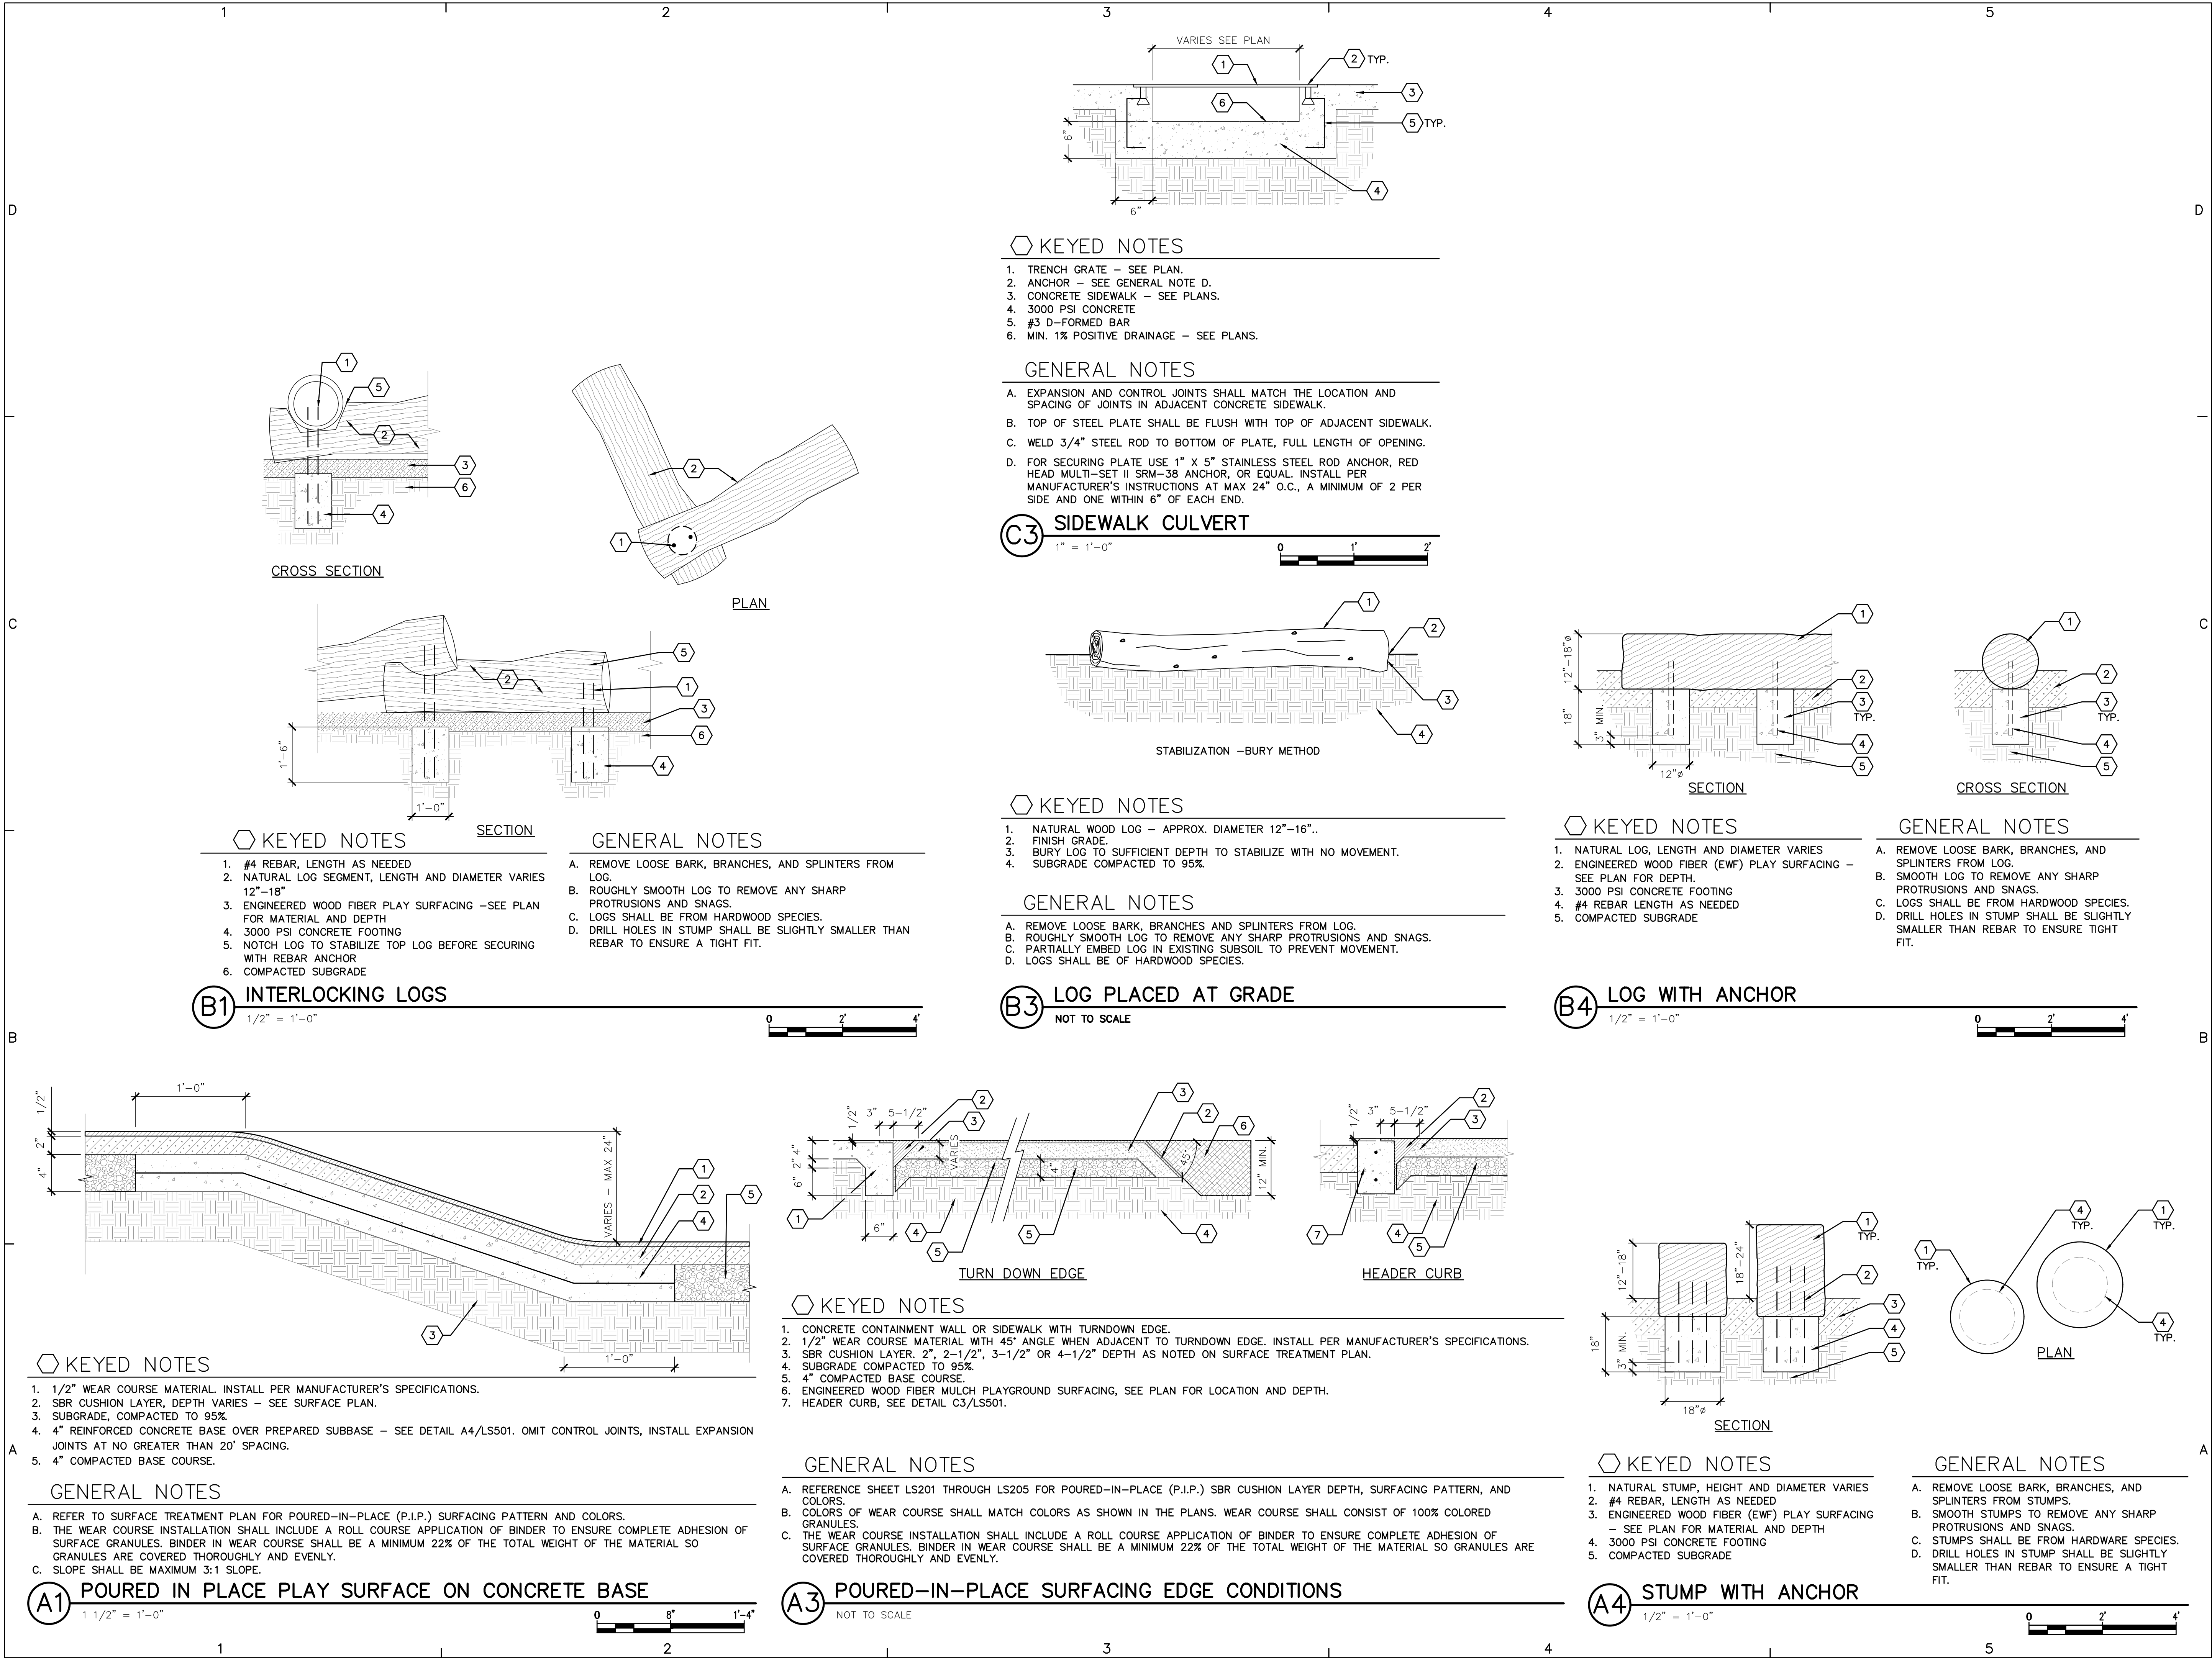

plandcollab.com 505 268 2266

CONSULTANTS

STRUCTURAL CONSULTANTS

SEAL

PROJECT NAME AND ADDRESS

BOUNDLESS JOURNEY ADVENTURE PARK - PHASE 2312 E. APACHE STREET FARMINGTON, NM 87401

DATE January 13, 2026SUBMITTAL 100% CONSTRUCTION DOCUMENTS

REVISIONS		
NO.	DATE	DESCRIPTION


PLAND PROJECT NO 22005.4DESIGNED BY GM / LI CHECKED BY GMDRAWN BY LI / MS / FB / MV

SHEET TITLE

CONSTRUCTION DETAILS


SHEET NUMBER

LS508

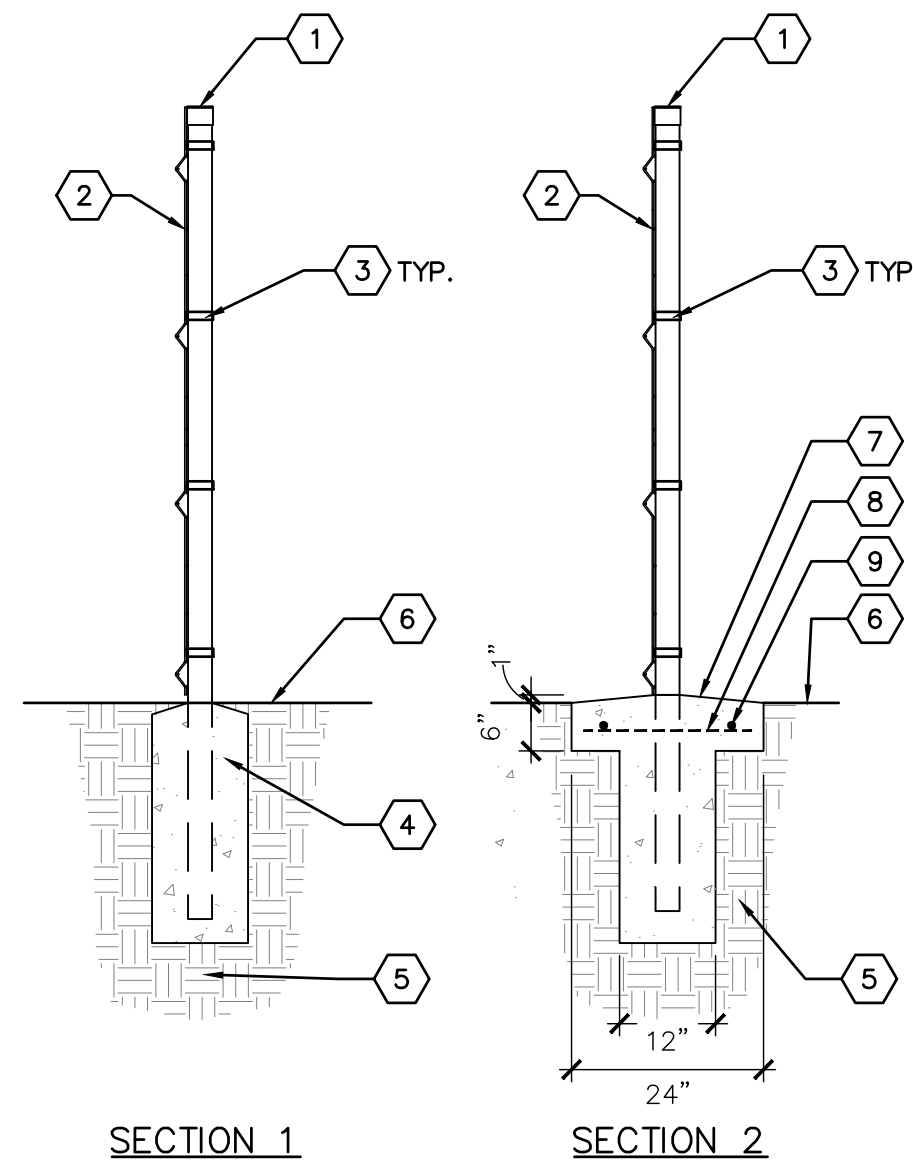


- # KEYED NOTES
1. 3" X 3" X 11 GAUGE STEEL POST, SPACED AT 8'-0" O.C. TOPS OF POSTS SHALL HAVE POST CAPS.
 2. 6" HEIGHT SIGNMETER CLASSIC FENCE PANEL OR APPROVED EQUAL.
 3. STANDARD 3" X 3" BRACKET FOR 3" POST. FENCE PANELS SHALL BE ATTACHED TO POSTS WITH STANDARD 3" BRACKETS, (4) BRACKETS PER POST, SPACED EVENLY AS SHOWN. SEE GENERAL NOTE B.
 4. 3000 PSI CONCRETE FOOTING.
 5. SUBGRADE COMPACTED TO 95% FINISH.
 6. CONTINUOUS CONCRETE MOW STRIP 3,000 PSI CONCRETE - BEVEL TOP EDGE OF CONCRETE FOR DRAINAGE
 8. #4 REBAR AT 2'-0" O.C.
 9. 2- #4 REBAR CONTINUOUS

- A. FENCE SHALL BE INSTALLED PER THE MANUFACTURER'S SPECIFICATIONS.
- B. THE STANDARD BRACKET SHALL BE INSTALLED SO THE BOLT SIDE IS ON THE OUTSIDE OF THE ENCLOSED AREA.
- C. POSTS AND FENCE PANEL POWDER COATING COLOR SHALL BE BROWN (#806).
- D. ORIGINAL PANELS SO PICKETS ARE 1" DEPTH CONTROL JOINTS SHALL BE INSTALLED PERPENDICULARLY AT BETWEEN POSTS UNLESS NOTED OTHERWISE ALONG ENTIRE LENGTH OF MOW STRIP.

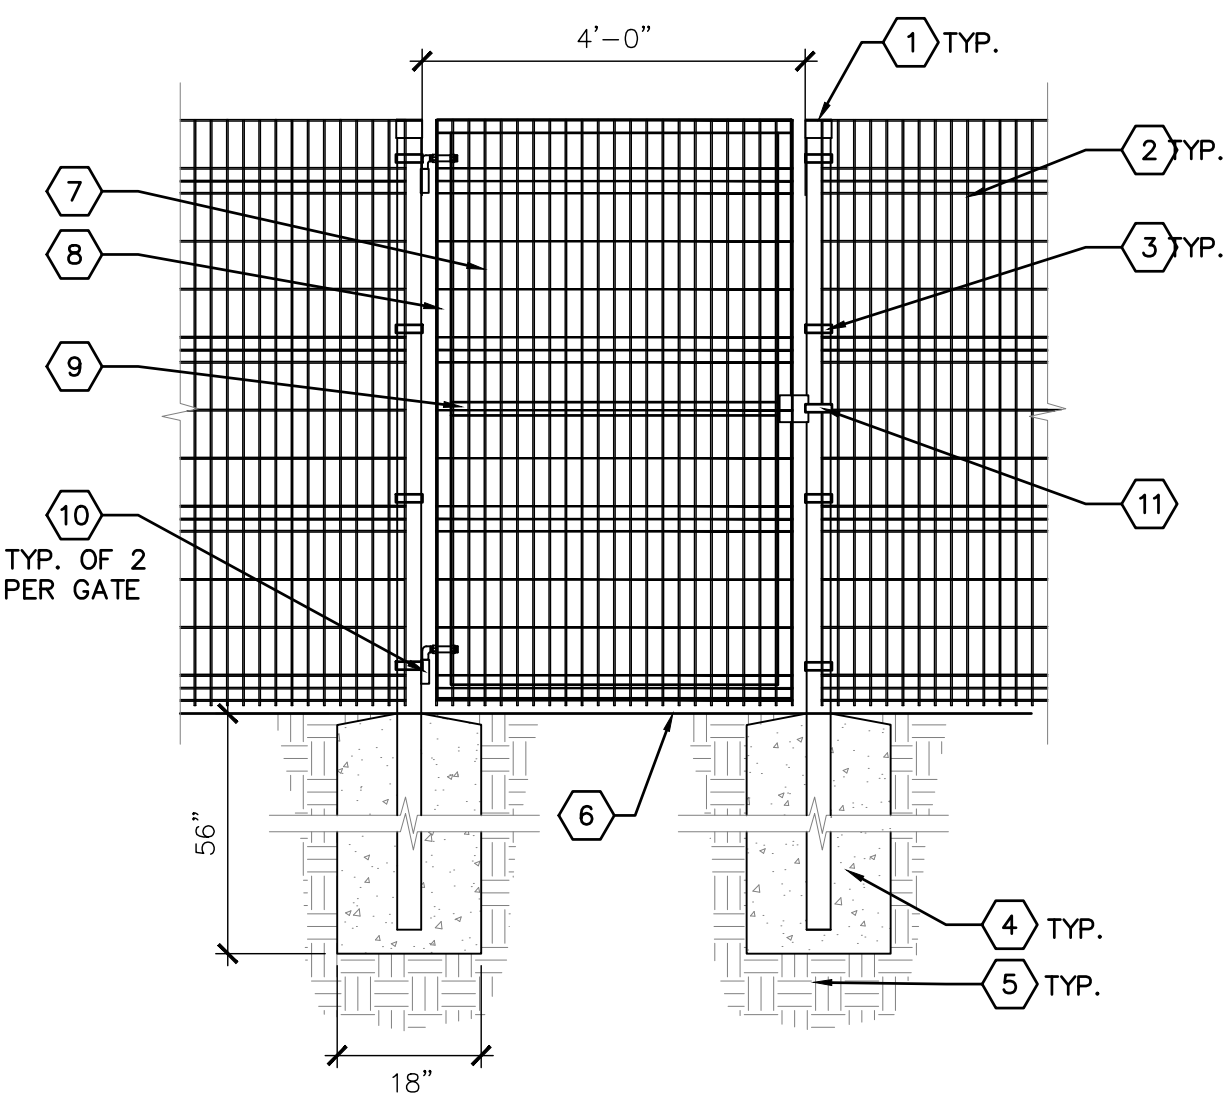


1. 3" X 3" X 11 GAUGE STEEL GATE POST. TOPS OF POSTS SHALL HAVE POST CAPS.
2. 6" HEIGHT DESIGNMASTER CLASSIC FENCE PANEL - SEE DETAIL C3/L506.
3. STANDARD 3" X 3" BRACKET FOR 3" GATE POST. FENCE PANELS SHALL BE ATTACHED TO GATE POSTS WITH STANDARD 3" BRACKETS, (4) BRACKETS PER POST WITH SPACING AS SHOWN. SEE GENERAL NOTE B.
4. 3000 PSI CONCRETE FOOTING
5. SUBGRADE COMPACTED TO 95%
6. FINISH GRADE - SEE PLAN.
7. 6" HT. X 4" WIDE DESIGNMASTER CLASSIC FENCE PANEL. THE PANEL SHALL BE WELDED TO GATE FRAME. SEE GENERAL NOTES A, E, AND G.
8. 4" X 4" X 1/4" GAUGE (1/4" WALL) SQUARE STEEL TUBE FOR GATE FRAME. WELD PLATE CAP ON OPEN ENDS. SEE GENERAL NOTES E & F.
9. 2" X 2" X 3 GAUGE (1/4" WALL) SQUARE STEEL TUBE CENTER RAIL FOR GATE. SEE GENERAL NOTES E & F.
10. 3/4" STEEL J-BOLT ADJUSTABLE BARREL HINGE. THE J-BOLT ADJUSTABLE BARREL HINGE WILL ALLOW THE GATE TO OPEN IN BOTH DIRECTIONS.
11. STANDARD SELF-LOCKING LATCH

- A. TOUCH UP PAINT ON PIEL PER THE MANUFACTURER'S SPECIFICATIONS.
- B. THE STANDARD BRACKET SHALL BE INSTALLED SO THE BOLT SIDE IS ON THE OUTSIDE OF THE ENCLOSED AREA.
- C. GATE SHALL BE INSTALLED PER MANUFACTURER'S INSTRUCTIONS.
- D. POSTS, GATE, & FENCE PANEL POWDER COATING COLOR SHALL BE BROWN (7006).
- E. ALL WELDS SHALL BE GROUND SMOOTH.
- F. GATE SHALL BE CONSTRUCTED WITH ALL JOINTS WELDED. THE GATE SHALL ALSO BE CONSTRUCTED TO OPEN 180 DEGREES IN BOTH DIRECTIONS AND LATCH TO ADJACENT FENCE.
- G. ORIENT PANELS SO PICKETS ARE DOWN.
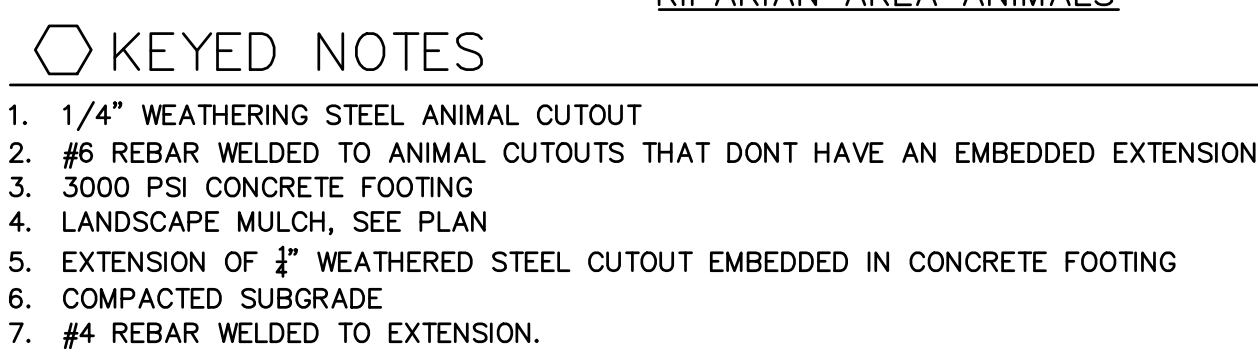
$$1/2'' = 1'-0''$$


A. DIGITAL FILES TO BE PROVIDED TO CONTRACTOR FOR ALL CUTOUT ANIMALS.
B. FINAL PLACEMENT TO BE APPROVED IN THE FIELD BY LANDSCAPE ARCHITECT.

$$1'' = 1' - 0''$$

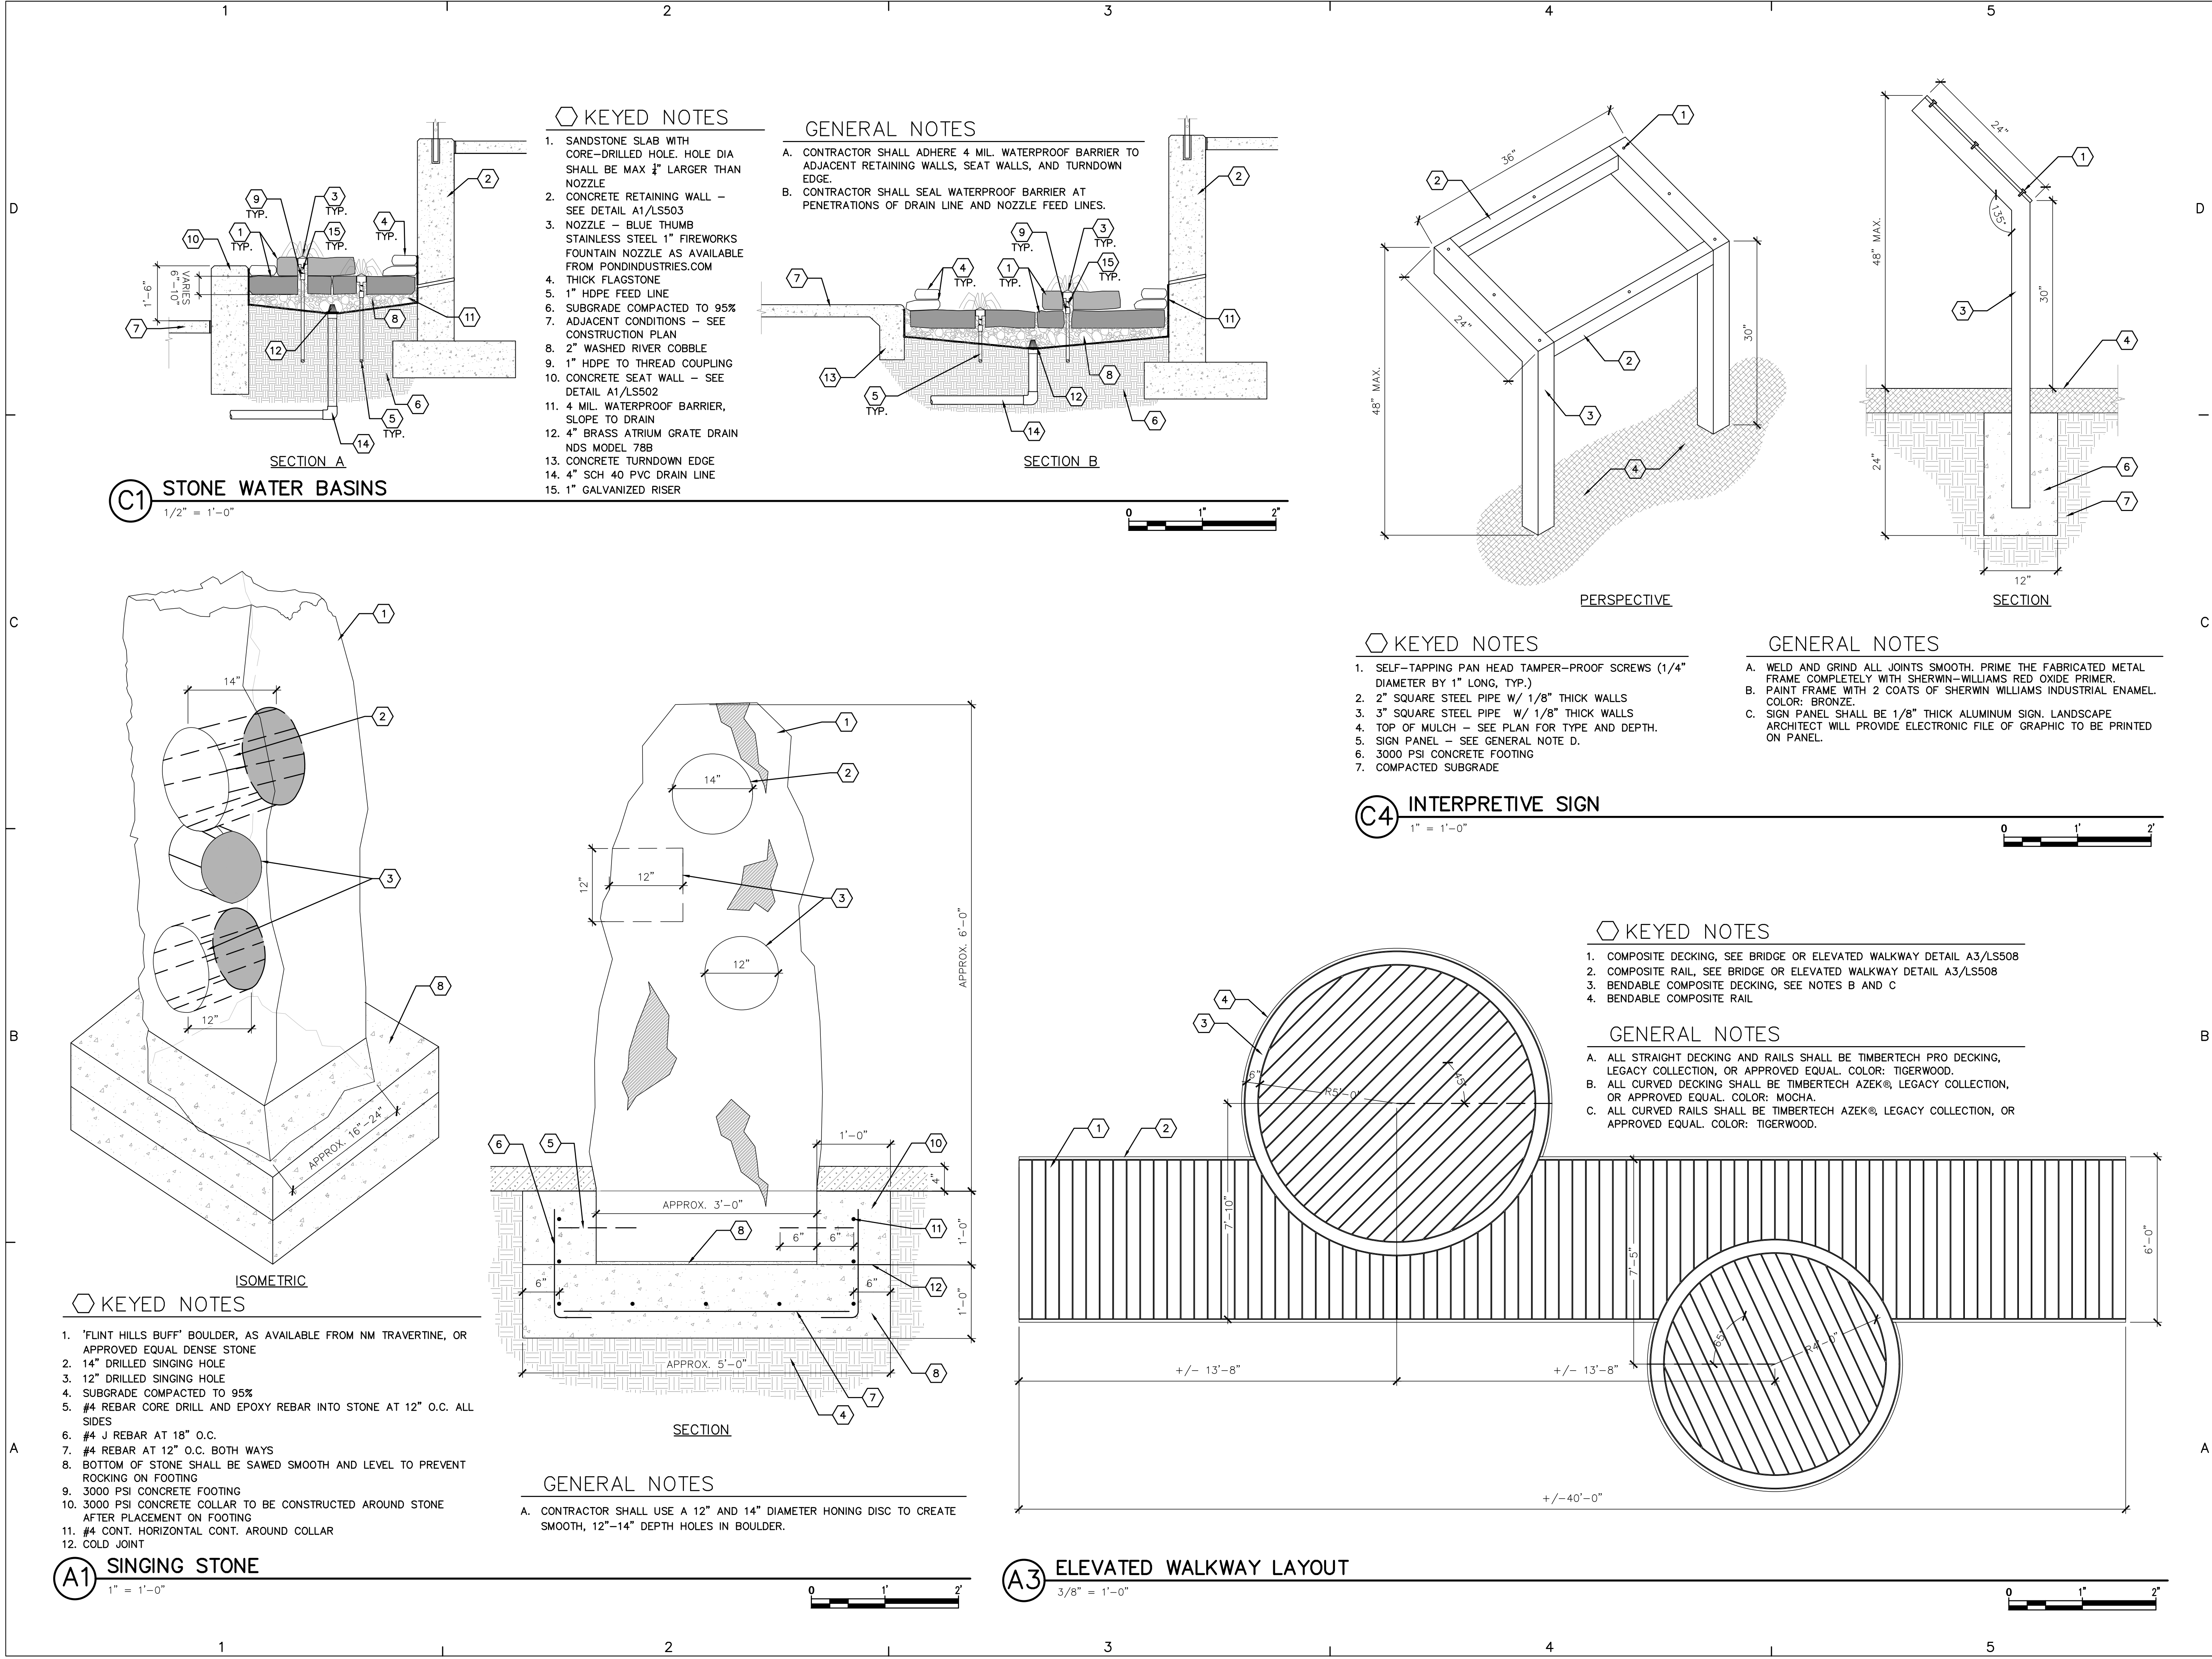pland

COLLABORATIVE

plandcollab.com

505 268 2266

CONSULTANTS

ME&E

ENGINEERING

UNITY

ENGINEERING, PC

STRUCTURAL CONSULTANTS

SEAL

STATE OF NEW MEXICO

GREGORY MILLER

REGISTERED

LANDSCAPE ARCHITECT

1/14/20

PROJECT NAME AND ADDRESS

BOUNDLESS JOURNEY

ADVENTURE PARK -

PHASE 2

312 E. APACHE STREET

FARMINGTON, NM 87401

DATE

January 13, 2026

SUBMITTAL

100% CONSTRUCTION DOCUMENTS

REVISIONS

NO.	DATE	DESCRIPTION

PLAND PROJECT NO 22005.4

DESIGNED BY GM / LI CHECKED BY GM

DRAWN BY LI / MS / FB / MV

SHEET TITLE

CONSTRUCTION


DETAILS

SHEET NUMBER

LS510



NO.	DATE	DESCRIPTION

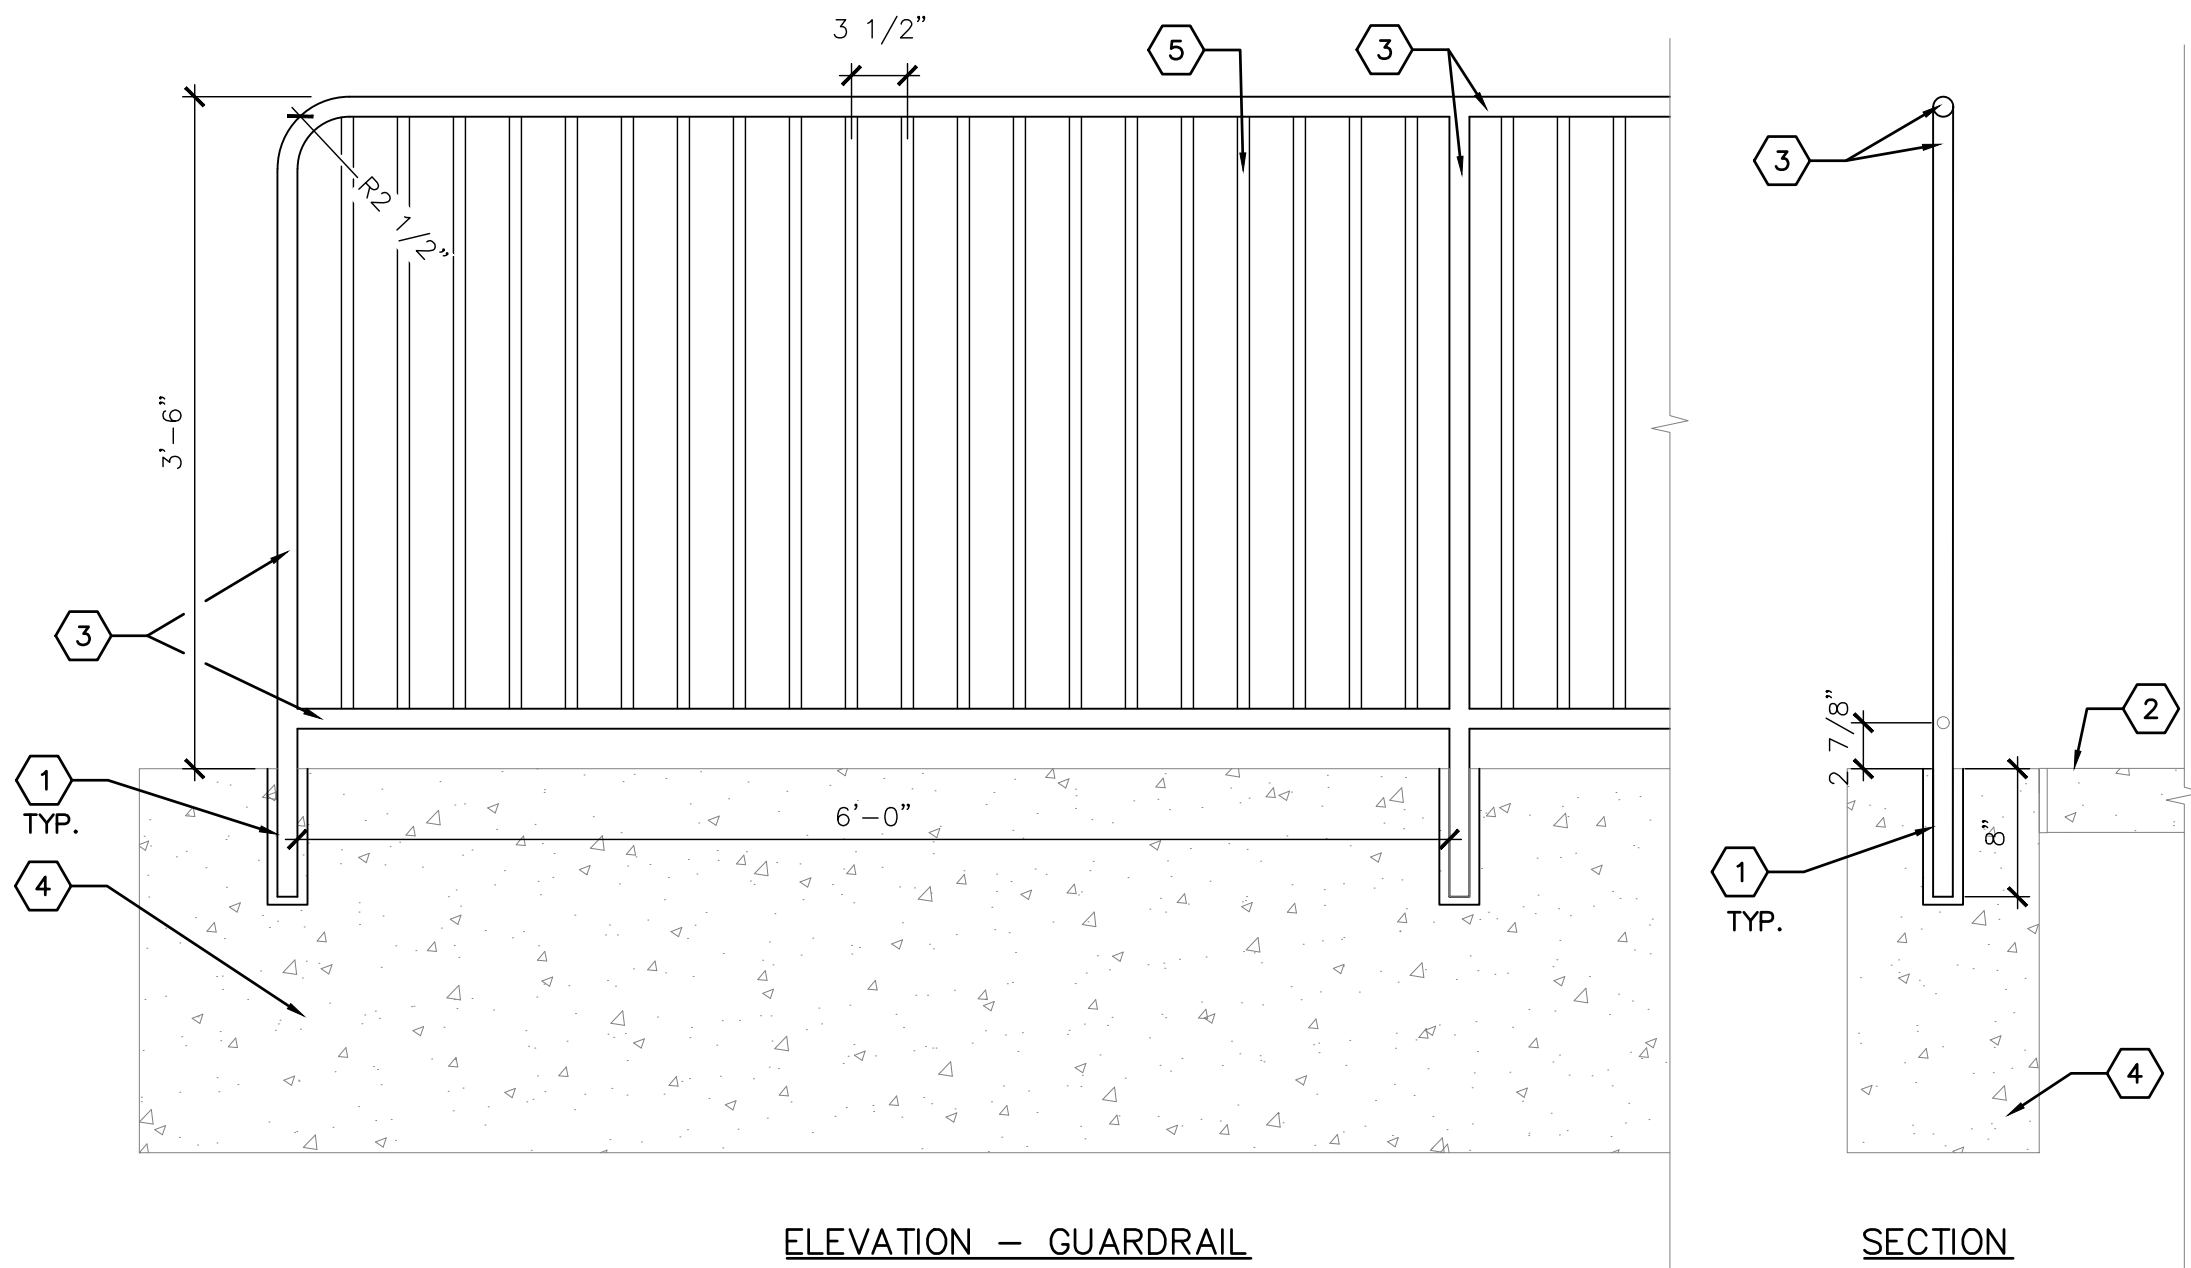

KEYED NOTES



- REFER TO GENERAL NOTES FOR EMBEDMENT REQUIREMENTS
- CONCRETE PAVING AT RAMP
- 1 1/2" DIA. SCH. 40 STEEL PIPE
- CONCRETE RETAINING WALL - SEE DETAIL A1/LS503.
- 3/4" DIA. SCH. 40 STEEL PIPE

GENERAL NOTES

- WELD AND GRIND SMOOTH ALL JOINTS, PRIME PIPE COMPLETELY WITH RED OXIDE PRIMER AND FINISH WITH TWO COATS OF EXTERIOR FLAT LATEX PAINT, COLOR: PMS WARM GRAY 4.
- EMBED POSTS IN 2-1/2" CORED HOLE IN CONCRETE AND FILL REMAINING VOID WITH NON-SHRINKING, QUICK SETTING GROUT TO 1/2" BELOW FINISHED SURFACE WITH SEALANT.
- CONTRACTOR SHALL PROVIDE SHOP DRAWINGS FOR REVIEW PRIOR TO FABRICATION.

B1 GUARDRAIL AT RETAINING WALL

1" = 1'-0"

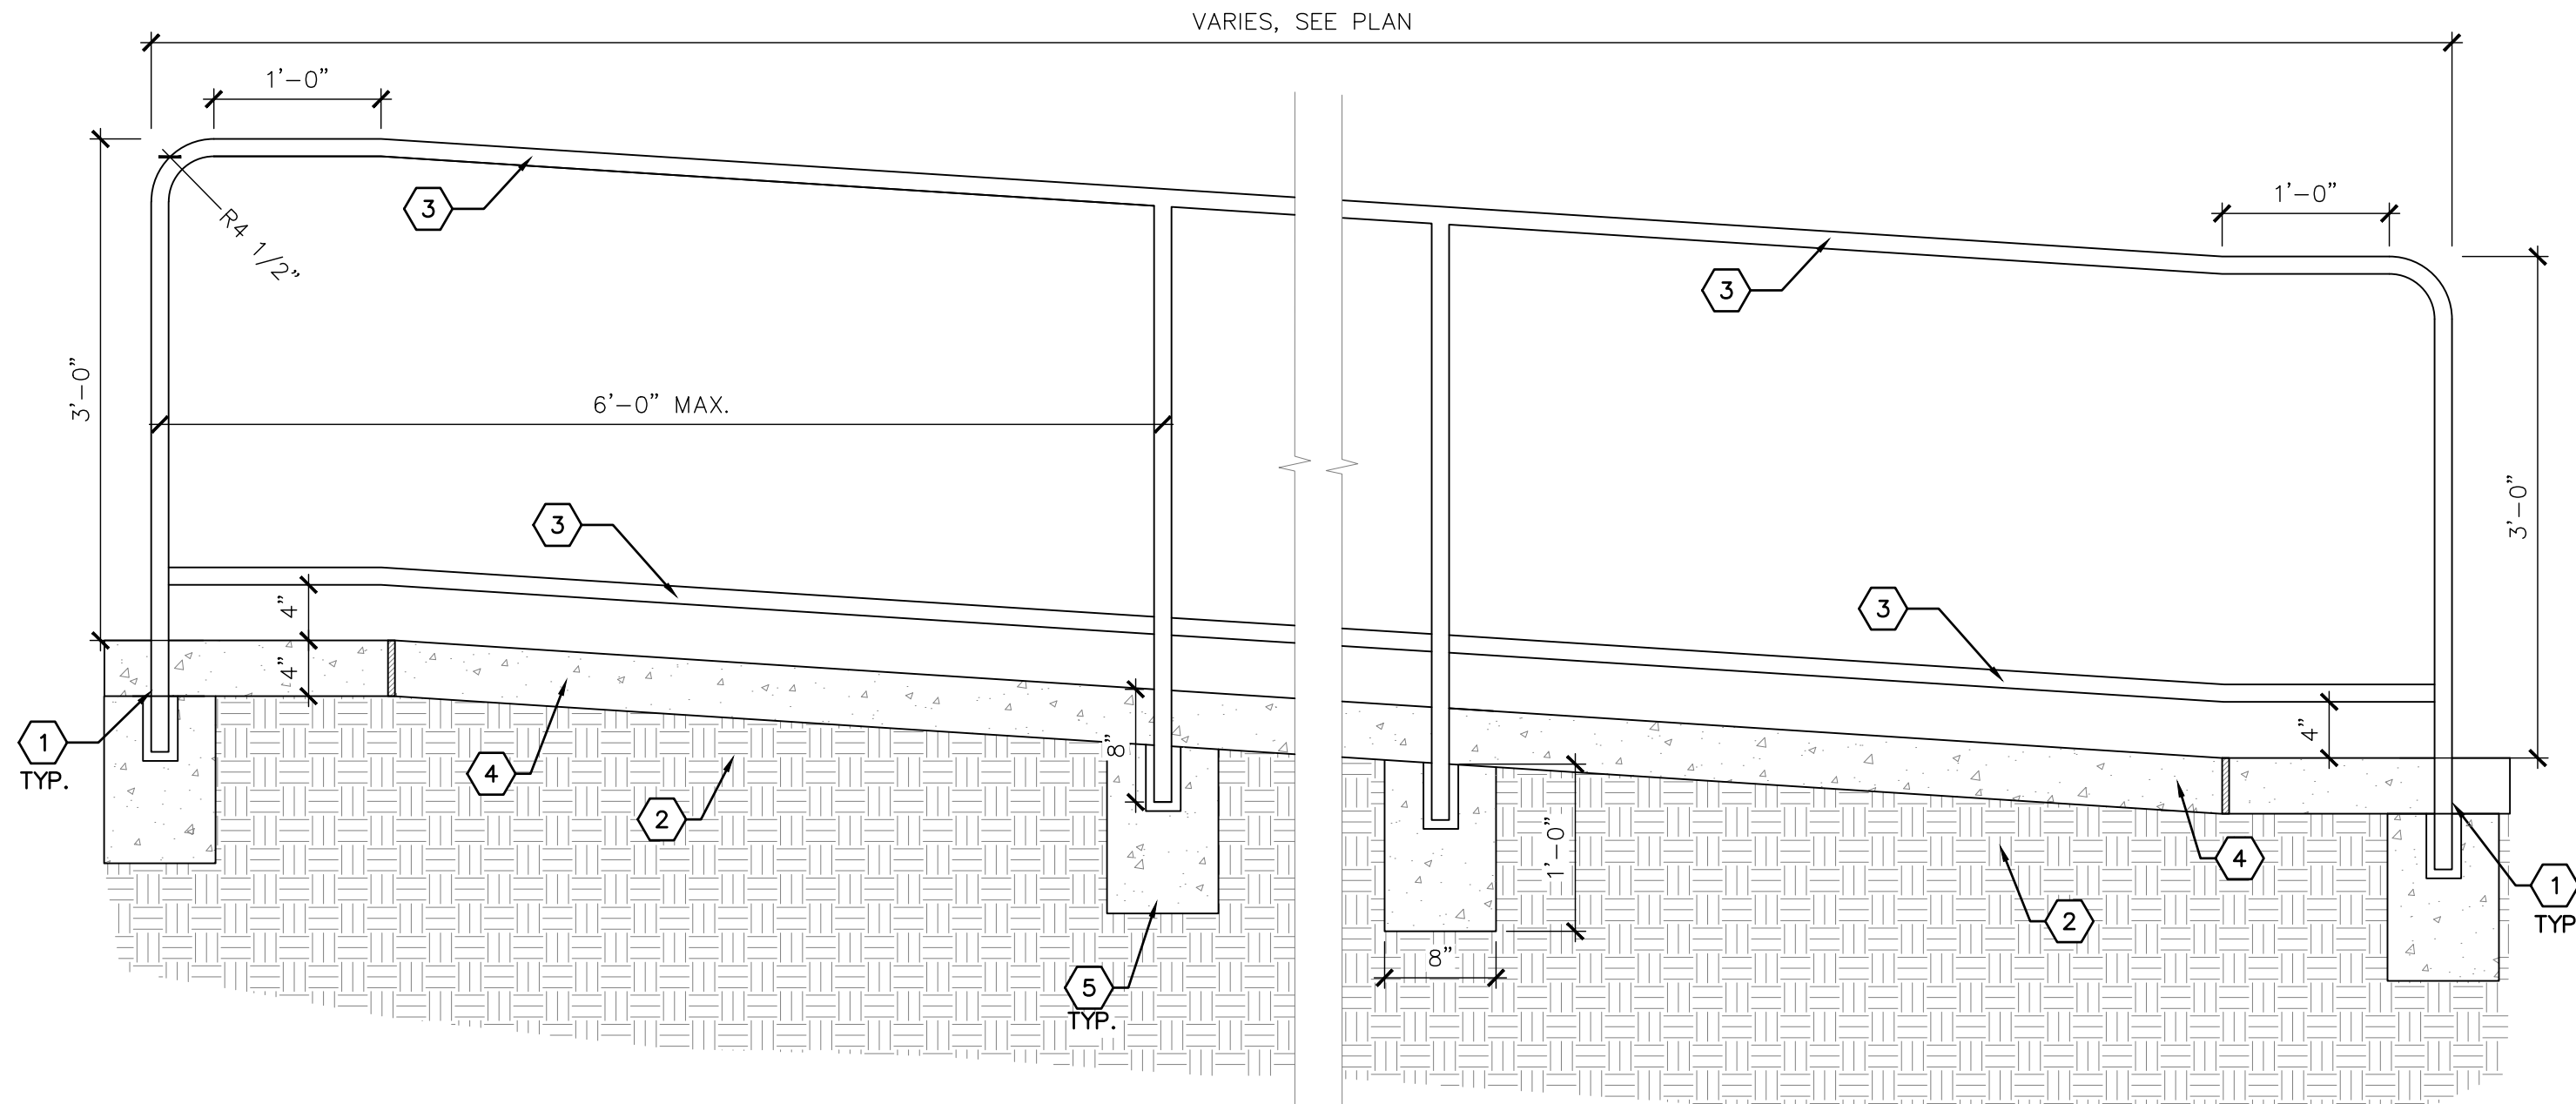 

KEYED NOTES


- EMBED POSTS IN 2-1/2" CORED HOLE IN CONCRETE AND FILL REMAINING VOID WITH NON-SHRINKING, QUICK SETTING GROUT TO 1/2" BELOW FINISHED SURFACE WITH SEALANT.
- SUBGRADE COMPACTED TO 95%
- 1 1/2" DIA. SCH. 40 STEEL PIPE
- CONCRETE PAVING PER DETAIL A4/LS501
- 3000 PSI CONCRETE FOOTING

GENERAL NOTES

- WELD AND GRIND SMOOTH ALL JOINTS, PAINT AND PRIME PIPE COMPLETELY WITH RED OXIDE PRIMER AND FINISH WITH TWO COATS OF EXTERIOR FLAT LATEX PAINT, COLOR: PMS WARM GRAY 4.
- CONTRACTOR SHALL PROVIDE SHOP DRAWINGS FOR REVIEW PRIOR TO FABRICATION.

C3 HANDRAIL AT RAMP

1" = 1'-0"

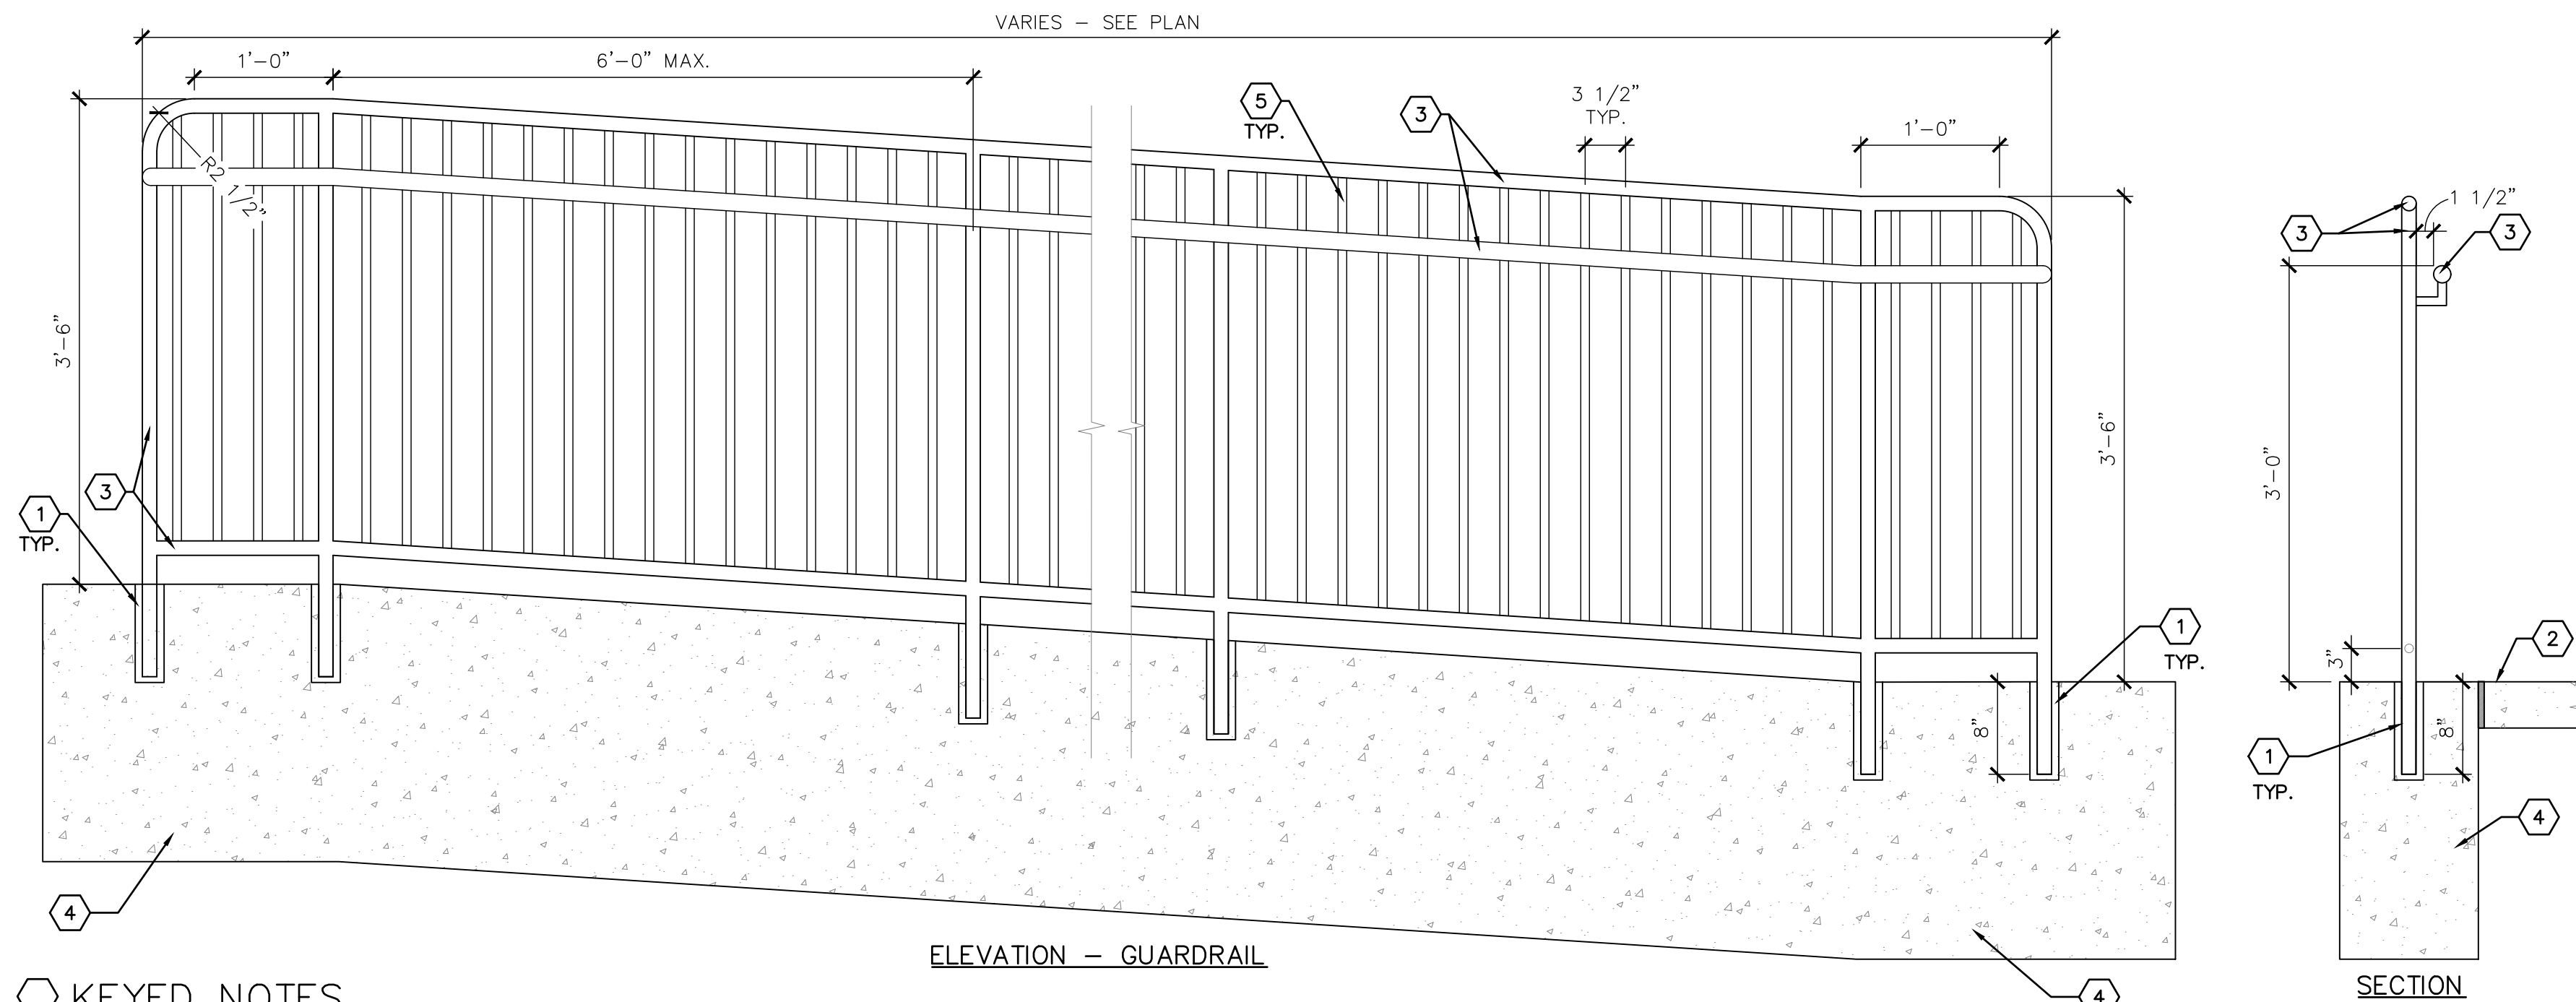

KEYED NOTES

- EMBED POSTS IN 2-1/2" CORED HOLE IN CONCRETE AND FILL REMAINING VOID WITH NON-SHRINKING, QUICK SETTING GROUT TO 1/2" BELOW FINISHED SURFACE WITH SEALANT.
- CONCRETE PAVING AT RAMP
- 1-1/2" DIA. SCH. 40 STEEL PIPE
- CONCRETE RETAINING WALL AT RAMP - SEE A1/LS503
- 3/4" DIA. SCH. 40 STEEL PIPE


GENERAL NOTES

- WELD AND GRIND SMOOTH ALL JOINTS, PRIME PIPE COMPLETELY WITH RED OXIDE PRIMER AND FINISH WITH TWO COATS OF EXTERIOR GLOSS LATEX PAINT, COLOR TO BE SELECTED BY LANDSCAPE ARCHITECT.
- CONTRACTOR SHALL PROVIDE SHOP DRAWINGS FOR REVIEW PRIOR TO FABRICATION.

A2 HANDRAIL / GUARDRAIL AT RAMP

1" = 1'-0"



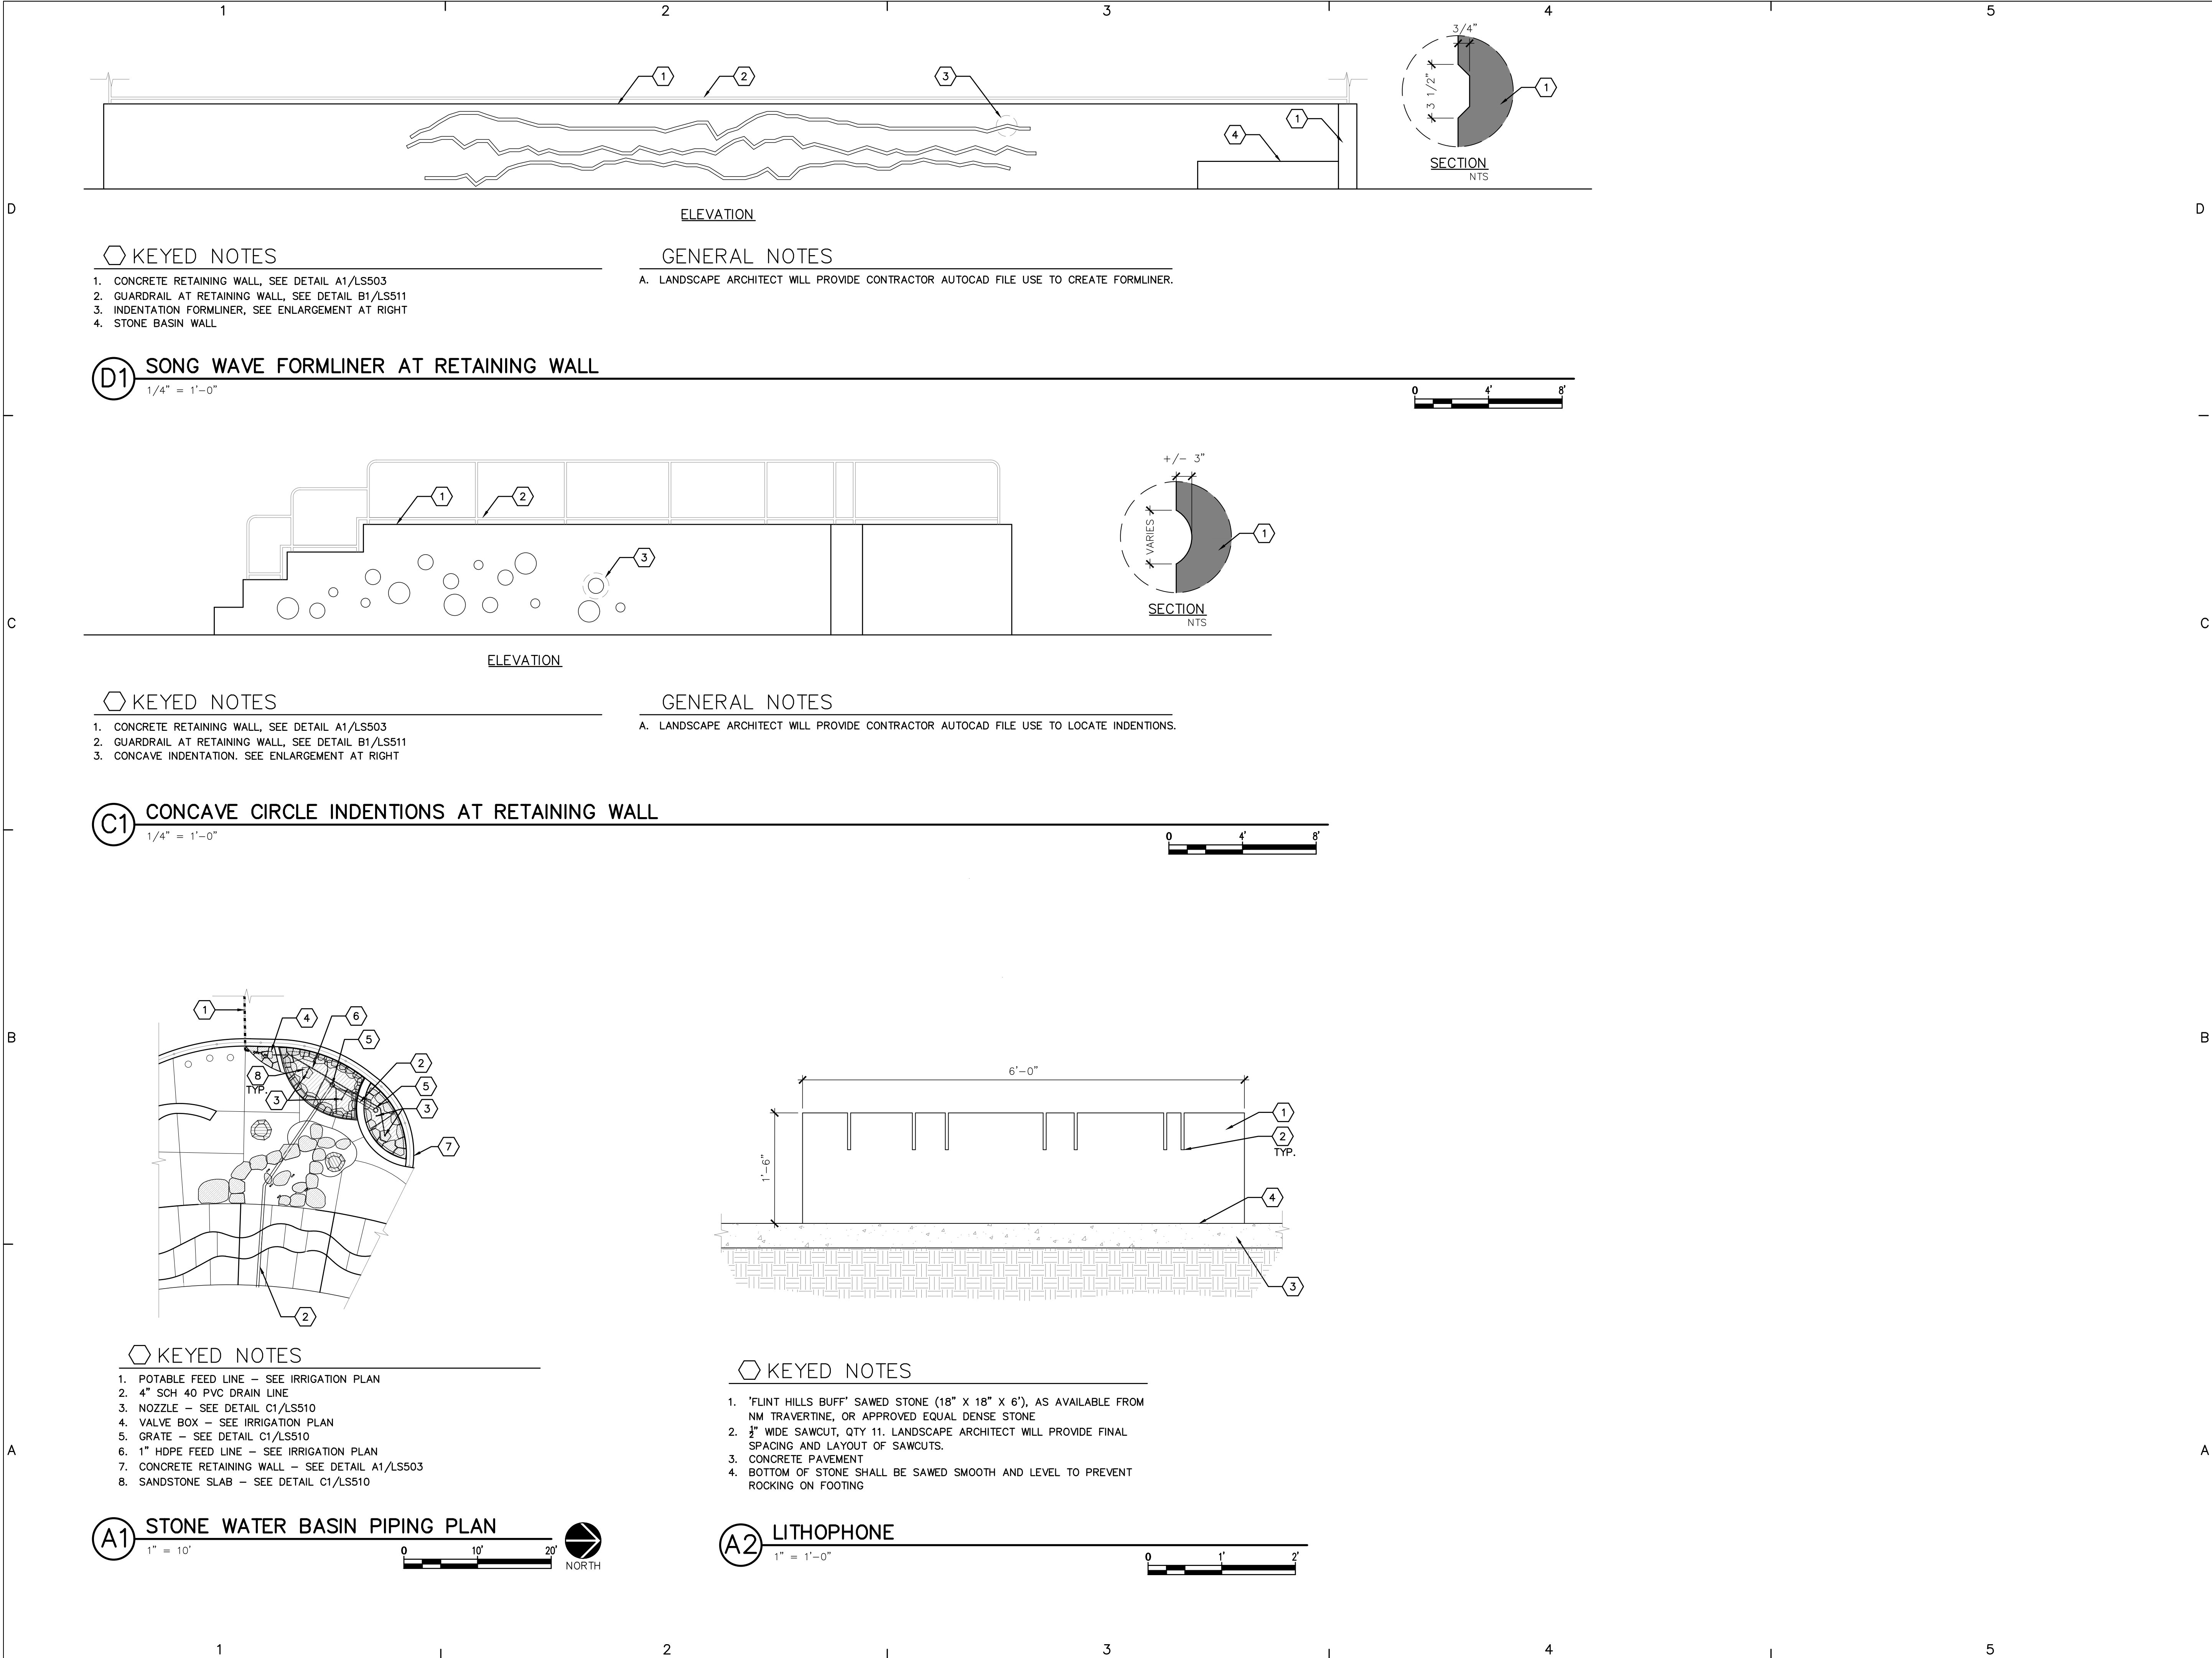

plandcollab.com 505 268 2266

CONSULTANTS

ME&E ENGINEERING

UNITY ENGINEERING, PC
STRUCTURAL CONSULTANTS

SEAL

PROJECT NAME AND ADDRESS

BOUNDLESS JOURNEY
ADVENTURE PARK -
PHASE 2
312 E. APACHE STREET
FARMINGTON, NM 87401

DATE January 13, 2026
SUBMITTAL 100% CONSTRUCTION DOCUMENTS

REVISIONS		
NO.	DATE	DESCRIPTION

PLAND PROJECT NO 22005.4
DESIGNED BY GM / LI CHECKED BY GM
DRAWN BY LI / MS / FB / MV

SHEET TITLE

CONSTRUCTION
DETAILS

SHEET NUMBER

LS512

GENERAL IRRIGATION NOTES

CODE	DESCRIPTION
GI-01	THE CONTRACTOR SHALL COORDINATE SLEEVE INSTALLATION WITH ALL TRADES TO ENSURE THAT PIPE AND SLEEVES ARE INSTALLED AT PROPER DEPTHS AND BEFORE INSTALLATION OF CURB AND GUTTER, ASPHALT PAVEMENT, SIDEWALKS, CONCRETE PADS, ETC.
GI-02	THE CONTRACTOR SHALL FURNISH LABOR, MATERIALS, AND EQUIPMENT NECESSARY TO CONSTRUCT THE PROPOSED IRRIGATION SYSTEM PER THE DRAWINGS AND SPECIFICATIONS.
GI-03	REFERENCE SPECIFICATION SECTION 328400 – LANDSCAPE IRRIGATION SYSTEM.
GI-04	THE LOCATION AND SIZE OF IRRIGATION EQUIPMENT ON THE PLAN ARE SHOWN DIAGRAMMATICALLY FOR GRAPHIC CLARITY. THE LOCATION OF CONTROLLERS, BACKFLOW PREVENTERS, VALVES, ETC. SHALL BE APPROVED BY THE LANDSCAPE ARCHITECT IN THE FIELD.
GI-05	THE LOCATION OF THE IRRIGATION MAIN AND LATERAL LINES ON THE PLAN IS SHOWN DIAGRAMMATICALLY FOR GRAPHIC CLARITY. UNLESS OTHERWISE NOTED ON THE PLAN, ANY IRRIGATION LINES SHOWN IN HARDSCAPE AREAS ARE FOR GRAPHIC CLARITY ONLY. IRRIGATION LINES SHALL BE LOCATED IN IMMEDIATELY ADJACENT LANDSCAPE AREAS.
GI-06	VALVE BOXES IN MULCH AREAS SHALL BE TAN WITH TAN BOLT-DOWN LIDS.
GI-07	THE IRRIGATION SYSTEM WAS DESIGNED AT A MINIMUM STATIC PRESSURE OF 60 PSI AT THE POINT OF CONNECTION. CONTRACTOR SHALL VERIFY ACTUAL PSI AND DELIVER RESULTS TO THE LANDSCAPE ARCHITECT BEFORE CONSTRUCTION. IN THE EVENT THE ACTUAL PSI IS LESS THAN 60 PSI, THE CONTRACTOR SHALL RECEIVE DIRECTION FROM THE LANDSCAPE ARCHITECT REGARDING DESIGN MODIFICATIONS IF NECESSARY.
GI-08	AIR RELEASE VALVE LOCATIONS ARE SHOWN SCHEMATICALLY ON THE PLAN AT HIGH ELEVATION POINTS. THE CONTRACTOR SHALL SURVEY THE FINAL LOCATIONS OF ALL AIR RELEASE VALVES BEFORE INSTALLATION TO ENSURE THAT THEY ARE LOCATED AT ACTUAL HIGH POINTS.
GI-09	CONTRACTOR SHALL INSTALL RAIN BIRD 140A 'MAXI-COM' DOUBLE-JACKETED TWO-WIRE CABLE FOR ALL WIRING BETWEEN CONTROLLER AND FIELD DECODERS AT VALVES AND BETWEEN CONTROLLER AND SENSOR DECODERS AT FLOW SENSOR. WATERPROOF WIRE CONNECTORS SHALL BE PER SPECIFICATIONS.
GI-10	CONTRACTOR SHALL INSTALL RAIN BIRD 'FD-TURF' SERIES TWO-WIRE DECODERS AT MASTER VALVE AND ALL AUTOMATIC VALVES. TWO, FOUR, AND SIX-SOLENOID DECODERS ARE ACCEPTABLE FOR USE WHEN VALVES ARE LOCATED IN CLUSTERS AND WHERE THE PROXIMITY BETWEEN VALVES IS SUPPORTED BY THE DECODER WIRES. INSTALL DECODERS PER MANUFACTURER'S SPECIFICATIONS. WHERE MULTI-SOLENOID DECODERS ARE USED AT VALVE CLUSTERS, CONTRACTOR SHALL INSTALL TWO-WIRE CABLE IN FLEXIBLE CONDUIT BETWEEN VALVE BOXES.
GI-11	CONTRACTOR SHALL INSTALL RAIN BIRD 'SD210TURF' SENSOR DECODER AT FLOW SENSOR TO COMMUNICATE WITH CONTROLLER.

IRRIGATION SCHEDULE

CODE	DESCRIPTION
I-01	CONNECT NEW MAINLINE TO EXISTING IRRIGATION SERVICE LINE.
I-02	ROTOR HEADS ON THIS ZONE SHALL BE INSTALLED ON EXTENDED RISE PER DETAIL D1/LI501.
I-03	PROVIDE STUB FOR FUTURE PHASE LATERAL.
I-04	CONNECTION TO PREVIOUS PHASE.
I-05	CONNECT POTABLE LINE TO WATER SERVICE LINE INSTALLED AS PART OF RESTROOM CONSTRUCTION.
I-06	1" AUTOMATIC VALVE FOR OPERATION OF STONE WATER BASIN FEATURE. CONTRACTOR SHALL INSTALL CONTROLLER CABLING TO VALVE AND PROGRAM INTO IRRIGATION CONTROLLER.
I-07	ZONE C-2 IN ITS ENTIRETY SHALL BE PART OF ADDITIVE ALTERNATE #2.

IRRIGATION LEGEND

SYMBOL	MANUFACTURER/MODEL/DESCRIPTION	DETAIL
⊥	RAIN BIRD R-VAN14 1806-SAM-P45 RV-14 TURF ROTARY, 8FT.-14FT. 45-270 DEGREES. HAND ADJUSTABLE MULTI-STREAM ROTARY W/1800 TURF SPRAY BODY ON 6IN. POP-UP IN TURF OR 18 IN. POP-UP IN POLLINATOR AREA, WITH CHECK VALVE AND 45 PSI IN-STEM PRESSURE REGULATOR. 1/2IN. NPT FEMALE THREADED INLET.	C3/LI501
Δ	RAIN BIRD R-VAN14 1806-SAM-P45 RV-14F TURF ROTARY, 8FT.-14FT. 45-270 DEGREES. HAND ADJUSTABLE MULTI-STREAM ROTARY W/1800 TURF SPRAY BODY ON 6IN. POP-UP WHEN LOCATED IN TURF OR 12" POP-UP WHEN LOCATED IN SHRUB BED, WITH CHECK VALVE AND 45 PSI IN-STEM PRESSURE REGULATOR. 1/2IN. NPT FEMALE THREADED INLET.	C3/LI501
⚙️	RAIN BIRD R-VAN18 1806-SAM-P45 RV-18F TURF ROTARY, 13FT.-14FT. 45-270 DEGREES AND 360 DEGREES. HAND ADJUSTABLE MULTI-STREAM ROTARY W/1800 TURF SPRAY BODY ON 12IN. POP-UP, WITH CHECK VALVE AND 45 PSI IN-STEM PRESSURE REGULATOR. 1/2IN. NPT FEMALE THREADED INLET.	C3/LI501
•	SINGLE BUBBLER ASSEMBLY, 0.25 GPM. RAIN BIRD 1401, PRESSURE COMPENSATING BUBBLER NOZZLE, 30 PSI., 0.25 GPM.	A4/LI501
◆	SINGLE BUBBLER ASSEMBLY, 0.50 GPM. RAIN BIRD 1402, PRESSURE COMPENSATING BUBBLER NOZZLE, 30 PSI., 0.50 GPM.	A4/LI501
▲	THREE-BUBBLER ASSEMBLY, 1.5 GPM. RAIN BIRD 1402 (0.5 GPM) PRESSURE COMPENSATING BUBBLER NOZZLE. THREE PER TREE, 30 PSI, 1.5 GPM TOTAL.	A4/LI501 B3/LI501
⦿	REMOTE CONTROL VALVE ASSEMBLY. RAIN BIRD PEB-PRS-D VALVE, SIZE AS SHOWN ON PLAN. PLASTIC BODY 24-VOLT AUTOMATIC VALVE. WITH PRESSURE REGULATING MODULE, OR APPROVED EQUAL.	A3/LI501
⊕	MASTER VALVE ASSEMBLY. RAIN BIRD PEB-PRS-D VALVE, SIZE AS SHOWN ON PLAN. PLASTIC BODY 24-VOLT AUTOMATIC VALVE. WITH PRESSURE REGULATING MODULE, OR APPROVED EQUAL. CONTRACTOR SHALL INSTALL CONTROLLER CABLING TO VALVE AND PROGRAM INTO IRRIGATION CONTROLLER.	A3/LI501
△	AIR RELEASE VALVE ASSEMBLY, CRISPIN AL-10, OR EQUAL, SIZE 1". SEE IRRIGATION NOTE GI-16.	B4/LI501
L	SOLVENT WELD PVC CAP, SIZE PER LINE SIZE.	
[C]	EXISTING CONTROLLER.	

ADDITIVE ALTERNATE NOTES

AA1—ADDITIVE ALTERNATE #1 SHALL CONSIST OF CONSTRUCTING CONCRETE PAVING, WATER HARVESTING BASINS, AND ELEVATED WALKWAY, INSTALLATION OF LIGHT POLES AND CONCRETE FOOTINGS, BENCHES, AND BOULDERS, TWO TALK TUBE SETS, TELESCOPE, LISTENING DISH SET, SEEK AND FIND OBJECTS, PLANTINGS, SURFACING MATERIALS, AND IRRIGATION WITHIN LIMITS OF WORK SHOWN. IRRIGATION MAINLINE AND CONTROL CABLE WITHIN ADDITIVE ALTERNATE LIMITS SHALL BE INSTALLED AS PART OF THE BASE BID.

AA2—ADDITIVE ALTERNATE #2 SHALL CONSIST OF CONSTRUCTING CONCRETE PAVING, LIGHT POST WITH CONCRETE FOOTINGS, INSTALLATION OF STABILIZED CRUSHER FINES, BENCHES, FENCING AND GATES, LITTER RECEPTACLES, PLANTINGS, SURFACING MATERIALS, AND IRRIGATION WITHIN LIMITS OF WORK SHOWN. IRRIGATION MAINLINE AND CONTROL CABLE WITHIN ADDITIVE ALTERNATE LIMITS SHALL BE INSTALLED AS PART OF THE BASE BID.

OVERALL IRRIGATION PLAN

SCALE: 1"=30'-0"


NORTH



CONSULTANTS

505 268 2266

ME&E
ENGINEERING

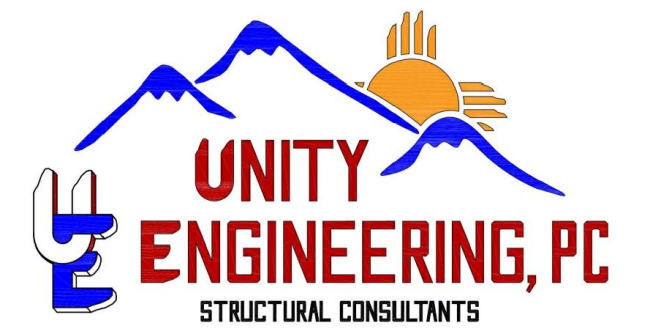

SEAL



PROJECT NAME AND ADDRESS

312 E. APACHE STREET
FARMINGTON, NM 87401

DATE January 13, 2026

SUBMITTAL
100% CONSTRUCTION DOCUMENTS

△ REVISIONS

[illegible]

PLAND PROJECT NO 22005.4
DESIGNED BY GM / LI CHECKED BY GM
DRAWN BY LI / MS / FB / MV

SHEET TITLE

OVERALL IRRIGATION PLAN


SHEET NUMBER




LI100




A41-ADDITIVE ALTERNATE #1 SHALL CONSIST OF CONSTRUCTING CONCRETE PAVING, WATER HARVESTING BASINS, AND ELEVATED WALKWAY, INSTALLATION OF LIGHT POLES AND CONCRETE FOOTINGS, BENCHES, AND BOULDER. TWO WALL TUBES, SETS TELESCOPE LIGHTING, LIGHT SET SEEK AND FIND OBJECTS, PLANTINGS, SURFACING MATERIALS, AND IRRIGATION WITHIN LIMITS OF WORK SHOWN. IRRIGATION MAINLINE AND CONTROL CABLE WITHIN ADDITIVE ALTERNATE LIMITS SHALL BE INSTALLED AS PART OF THE BASE BID.

A42-ADDITIVE ALTERNATE #2 SHALL CONSIST OF CONSTRUCTING CONCRETE PAVING, LIGHT POST WITH CONCRETE FOOTINGS, INSTALLATION OF STABILIZED CRUSHER FINES, BENCHES, FENCING AND GATES, LITTER RECEPTACLES, PLANTINGS, SURFACING MATERIALS, AND IRRIGATION WITHIN ADDITIVE ALTERNATE LIMITS. IRRIGATION MAINLINE AND CONTROL CABLE WITHIN ADDITIVE ALTERNATE LIMITS SHALL BE INSTALLED AS PART OF THE BASE BID.

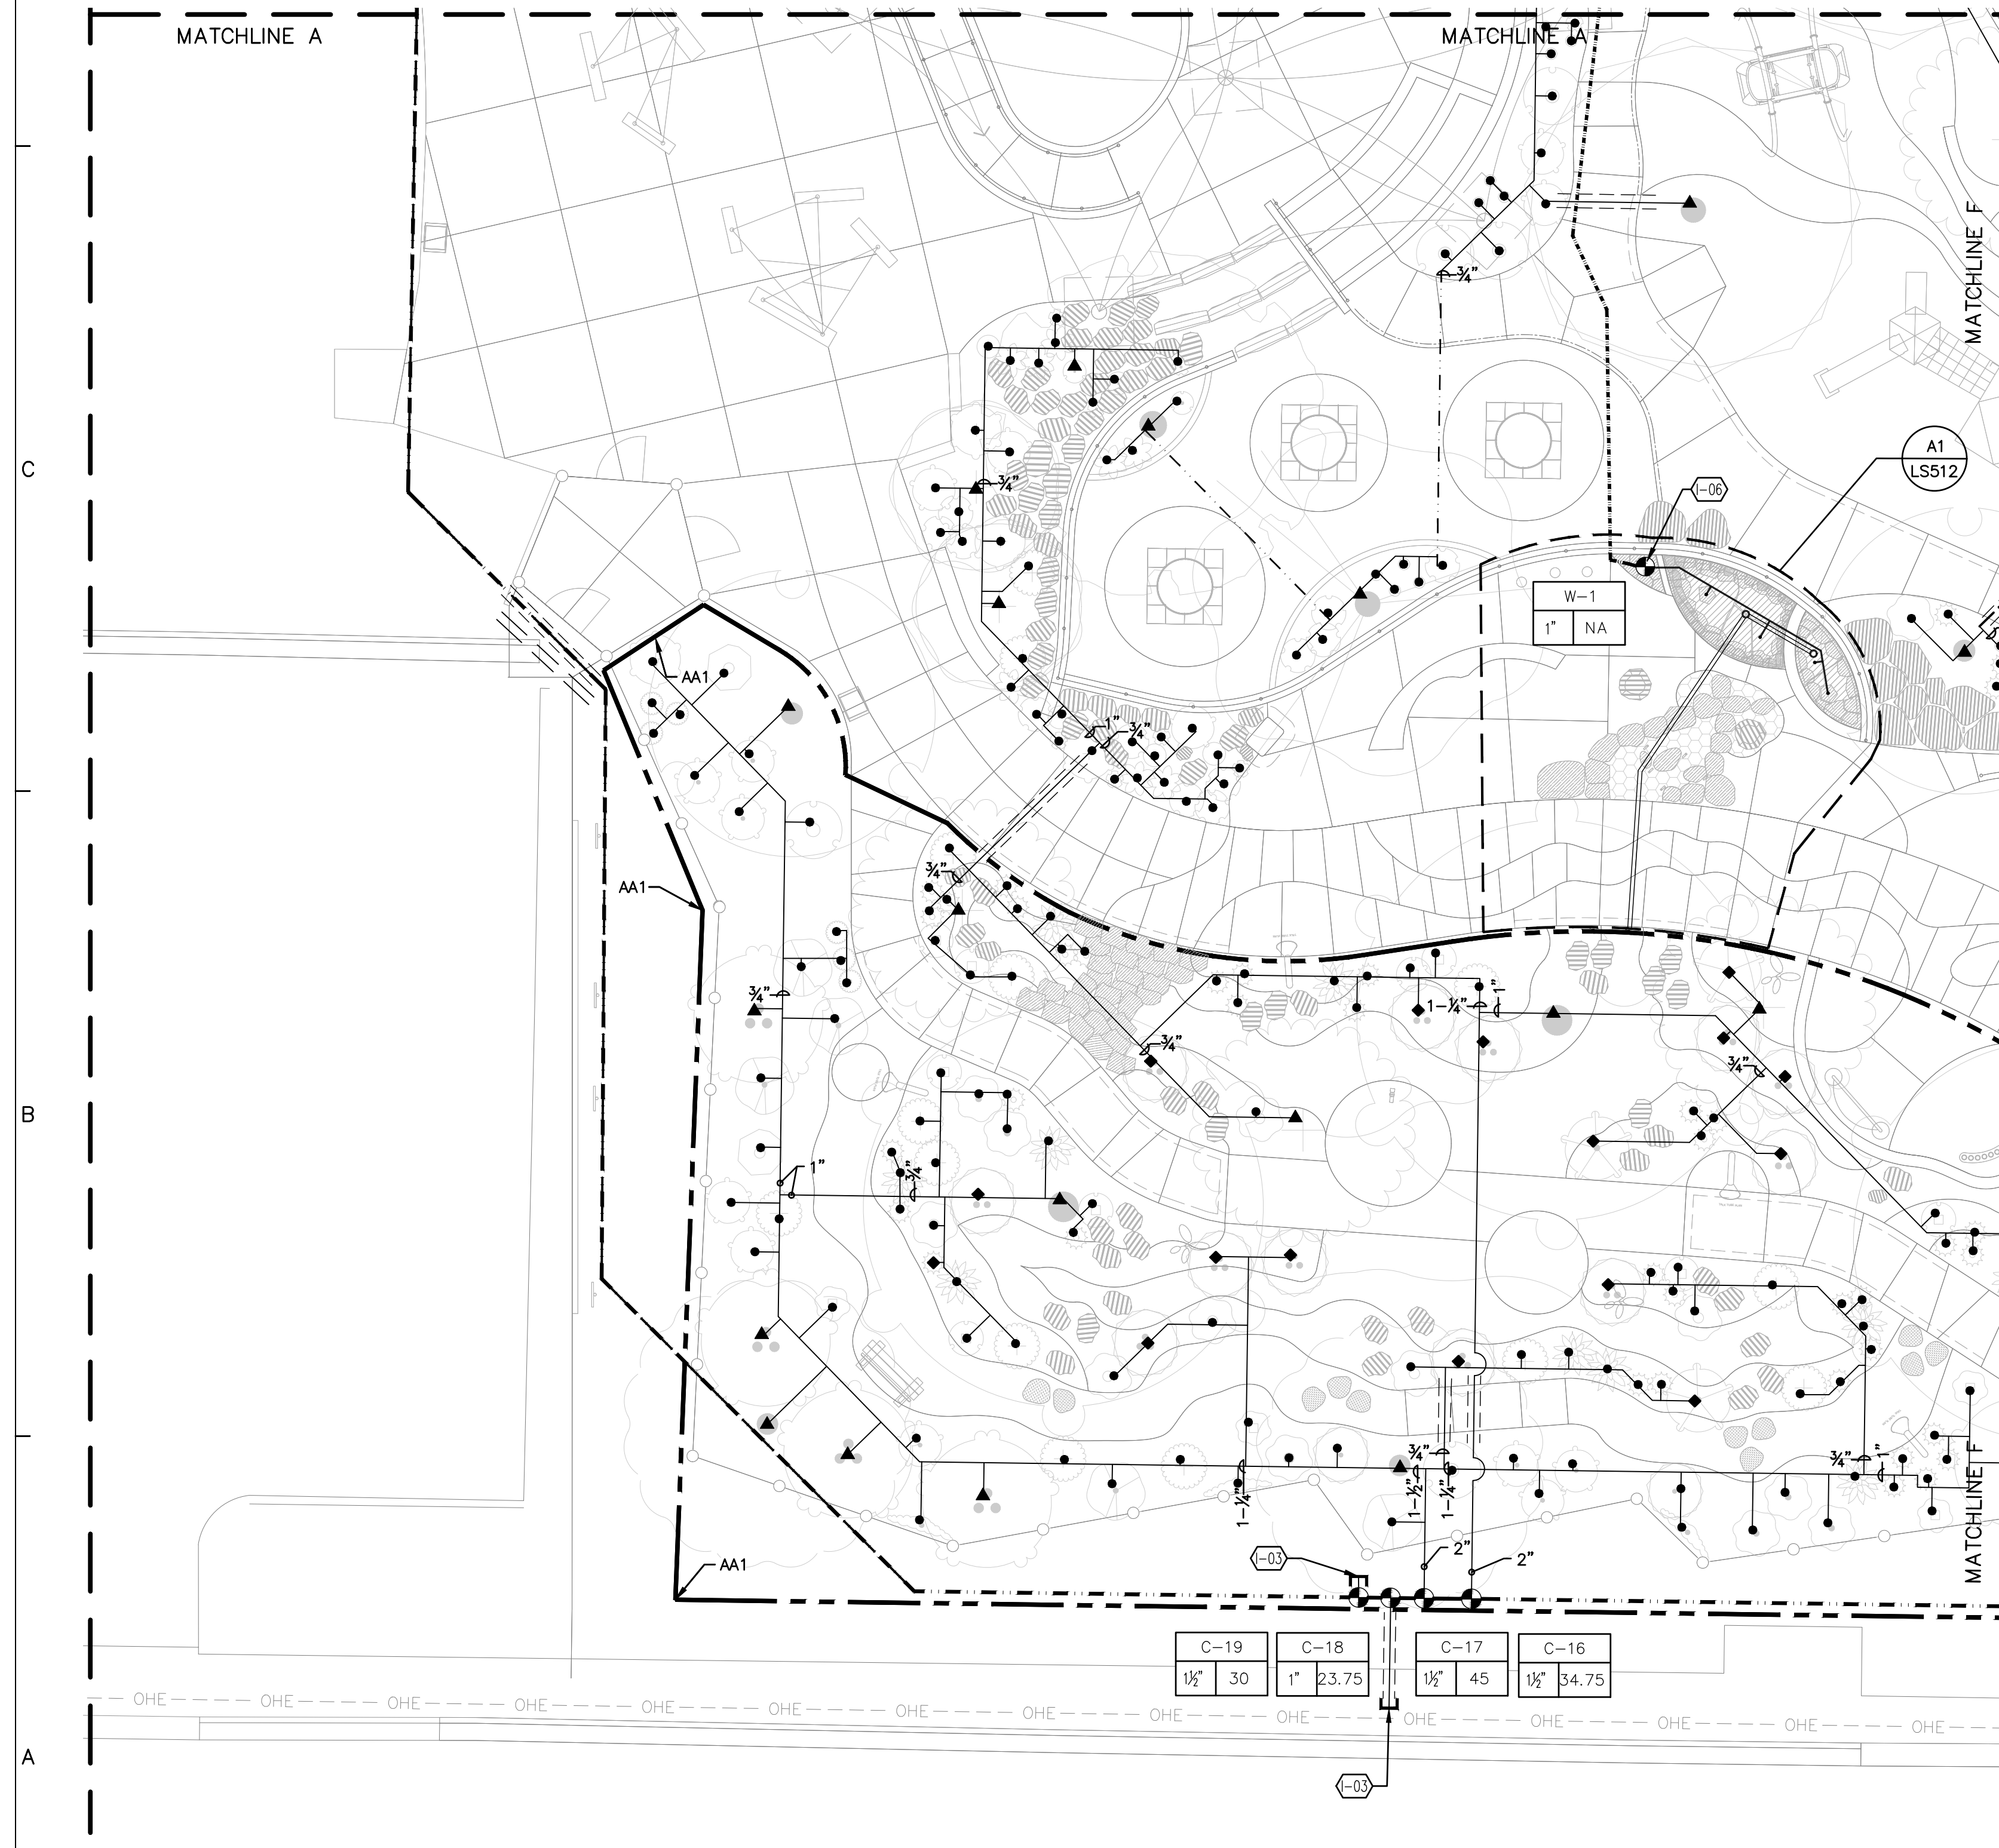


   IRRIGATION LEGEND		
SYMBOL	MANUFACTURER/MODEL/DESCRIPTION	DETAIL
	RAIN BIRD R-VAN14 1806-SAM-P45 RV-14 TURF ROTARY, 8FT.-14FT. 45-270 DEGREES. HAND ADJUSTABLE MULTI-STREAM ROTARY W/1800 TURF SPRAY BODY ON 6IN. POP-UP IN TURF OR 18 IN. POP-UP IN POLLINATOR AREA, WITH CHECK VALVE AND 45 PSI IN-STEM PRESSURE REGULATOR. 1/2IN. NPT FEMALE THREADED INLET.	C3/LI501
	RAIN BIRD R-VAN14 1806-SAM-P45 RV-14F TURF ROTARY, 8FT.-14FT. 360 DEGREES. HAND ADJUSTABLE MULTI-STREAM ROTARY W/1800 TURF SPRAY BODY ON 6IN. POP-UP WHEN LOCATED IN TURF OR 12" POP-UP WHEN LOCATED IN SHRUB BED, WITH CHECK VALVE AND 45 PSI IN-STEM PRESSURE REGULATOR. 1/2IN. NPT FEMALE THREADED INLET.	C3/LI501
	RAIN BIRD R-VAN18 1806-SAM-P45 RV-18F TURF ROTARY, 13FT.-18FT. 45-270 DEGREES AND 360 DEGREES. HAND ADJUSTABLE MULTI-STREAM ROTARY W/1800 TURF SPRAY BODY ON 12IN. POP-UP, WITH CHECK VALVE AND 45 PSI IN-STEM PRESSURE REGULATOR. 1/2IN. NPT FEMALE THREADED INLET.	C3/LI501
	SINGLE BUBBLER ASSEMBLY, 0.25 GPM, RAIN BIRD 1401, PRESSURE COMPENSATING BUBBLER NOZZLE, 30 PSI., 0.25 GPM.	A4/LI501
	SINGLE BUBBLER ASSEMBLY, 0.50 GPM, RAIN BIRD 1402, PRESSURE COMPENSATING BUBBLER NOZZLE, 30 PSI., 0.50 GPM.	A4/LI501
	THREE-BUBBLER ASSEMBLY, 1.5 GPM, RAIN BIRD 1402 (0.5 GPM) PRESSURE COMPENSATING BUBBLER NOZZLE. THREE PER TREE, 30 PSI, 1.5 GPM TOTAL.	A4/LI501 B3/LI501
	REMOTE CONTROL VALVE ASSEMBLY, RAIN BIRD PEB-PRS-D VALVE, SIZE AS SHOWN ON PLAN. PLASTIC BODY 24-VOLT AUTOMATIC VALVE. WITH PRESSURE REGULATING MODULE, OR APPROVED EQUAL.	A3/LI501
	MASTER VALVE ASSEMBLY, RAIN BIRD PEB-PRS-D VALVE, SIZE AS SHOWN ON PLAN. PLASTIC BODY 24-VOLT AUTOMATIC VALVE. WITH PRESSURE REGULATING MODULE, OR APPROVED EQUAL. CONTRACTOR SHALL INSTALL CONTROLLER CABLEING TO VALVE AND PROGRAM INTO IRRIGATION CONTROLLER.	A3/LI501
	AIR RELEASE VALVE ASSEMBLY, CRISPIN AL-10, OR EQUAL, SIZE 1". SEE IRRIGATION NOTE GI-16.	B4/LI501
	SOLVENT WELD PVC CAP, SIZE PER LINE SIZE.	
	EXISTING CONTROLLER.	
	IRRIGATION LATERAL LINE: PVC SCHEDULE 40 SCH. 40, BELL END, SOLVENT WELD PVC, SIZE AS SHOWN ON PLAN. DEPTH OF BURY, 18". LATERAL PIPE CONVEYING LESS THAN 8 GPM SHALL BE 3/4".	
	IRRIGATION MAINLINE: HIGH DENSITY POLYETHYLENE (HDPE), DR-11, SIZE 3". DEPTH OF BURY 28" FOR CONTINUOUS PRESSURE MAIN, 18" FOR NON-CONTINUOUS PRESSURE MAIN.	
	POTABLE FEED LINE: HIGH DENSITY POLYETHYLENE (HDPE), DR-11, SIZE 2". DEPTH OF BURY 28" FOR CONTINUOUS PRESSURE MAIN, 18" FOR NON-CONTINUOUS PRESSURE MAIN.	
	WIRE SLEEVE: PVC CLASS 200 SDR 21 CLASS 200, SDR 21. SOLVENT WELD PVC, SIZE 2"	
	PIPE SLEEVE: PVC CLASS 200 SDR 21 CLASS 200, SDR 21. SOLVENT WELD PVC, TWO SIZES LARGER THAN PIPE BEING SLEEVED.	
	IRRIGATION LATERAL LINE: HIGH DENSITY POLYETHYLENE (HDPE) DR-11, SIZE AS SHOWN ON PLAN. DEPTH OF BURY, 18".	

<u>CODE</u>	<u>DESCRIPTION</u>
I-03	PROVIDE STUB FOR FUTURE PHASE LATERAL.
I-06	1" AUTOMATIC VALVE FOR OPERATION OF STONE WATER BASIN FEATURE. CONTRACTOR SHALL INSTALL CONTROLLER CABLEING TO VALVE AND PROGRAM INTO IRRIGATION CONTROLLER.

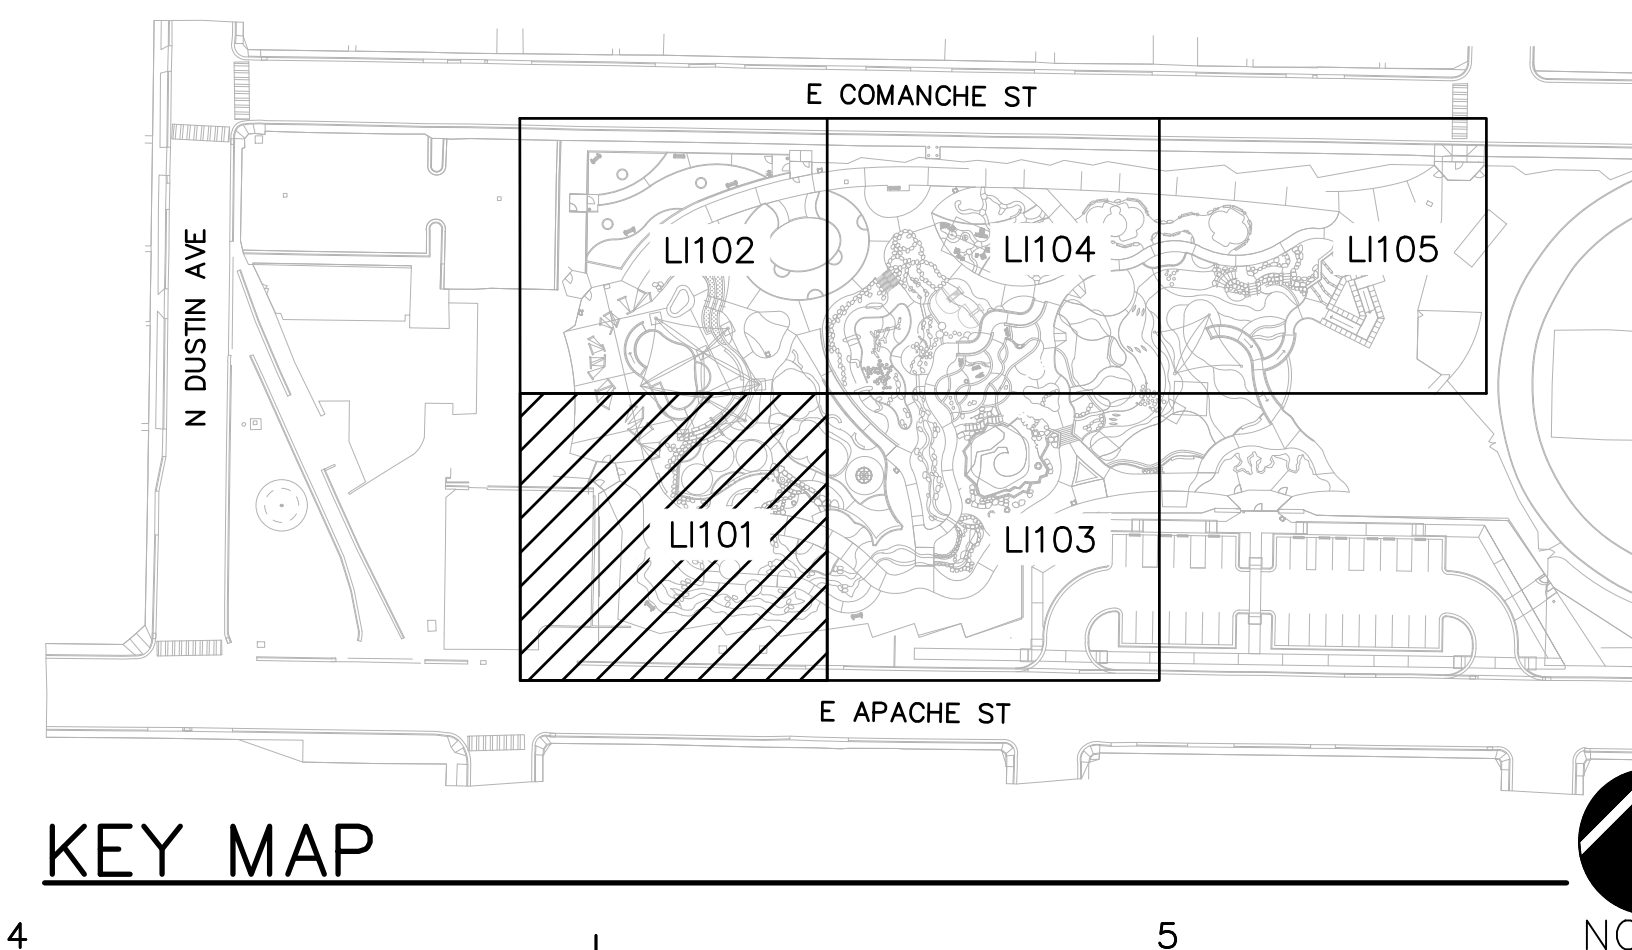

505 268 2266

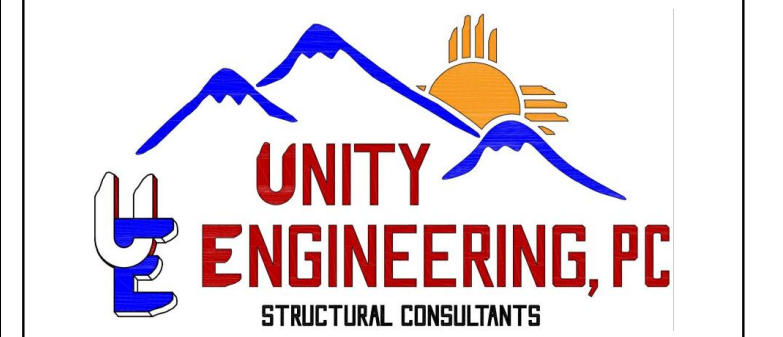

BOUNDLESS
JOURNEY
ADVENTURE PARK -
PHASE 2
312 E. APACHE STREET
FARMINGTON, NM 87401


△ REVISIONS

[illegible]


SHEET TITLE

SHEET NUMBER

LI101

 


NORTH CAROLINA
DEPARTMENT OF TRANSPORTATION

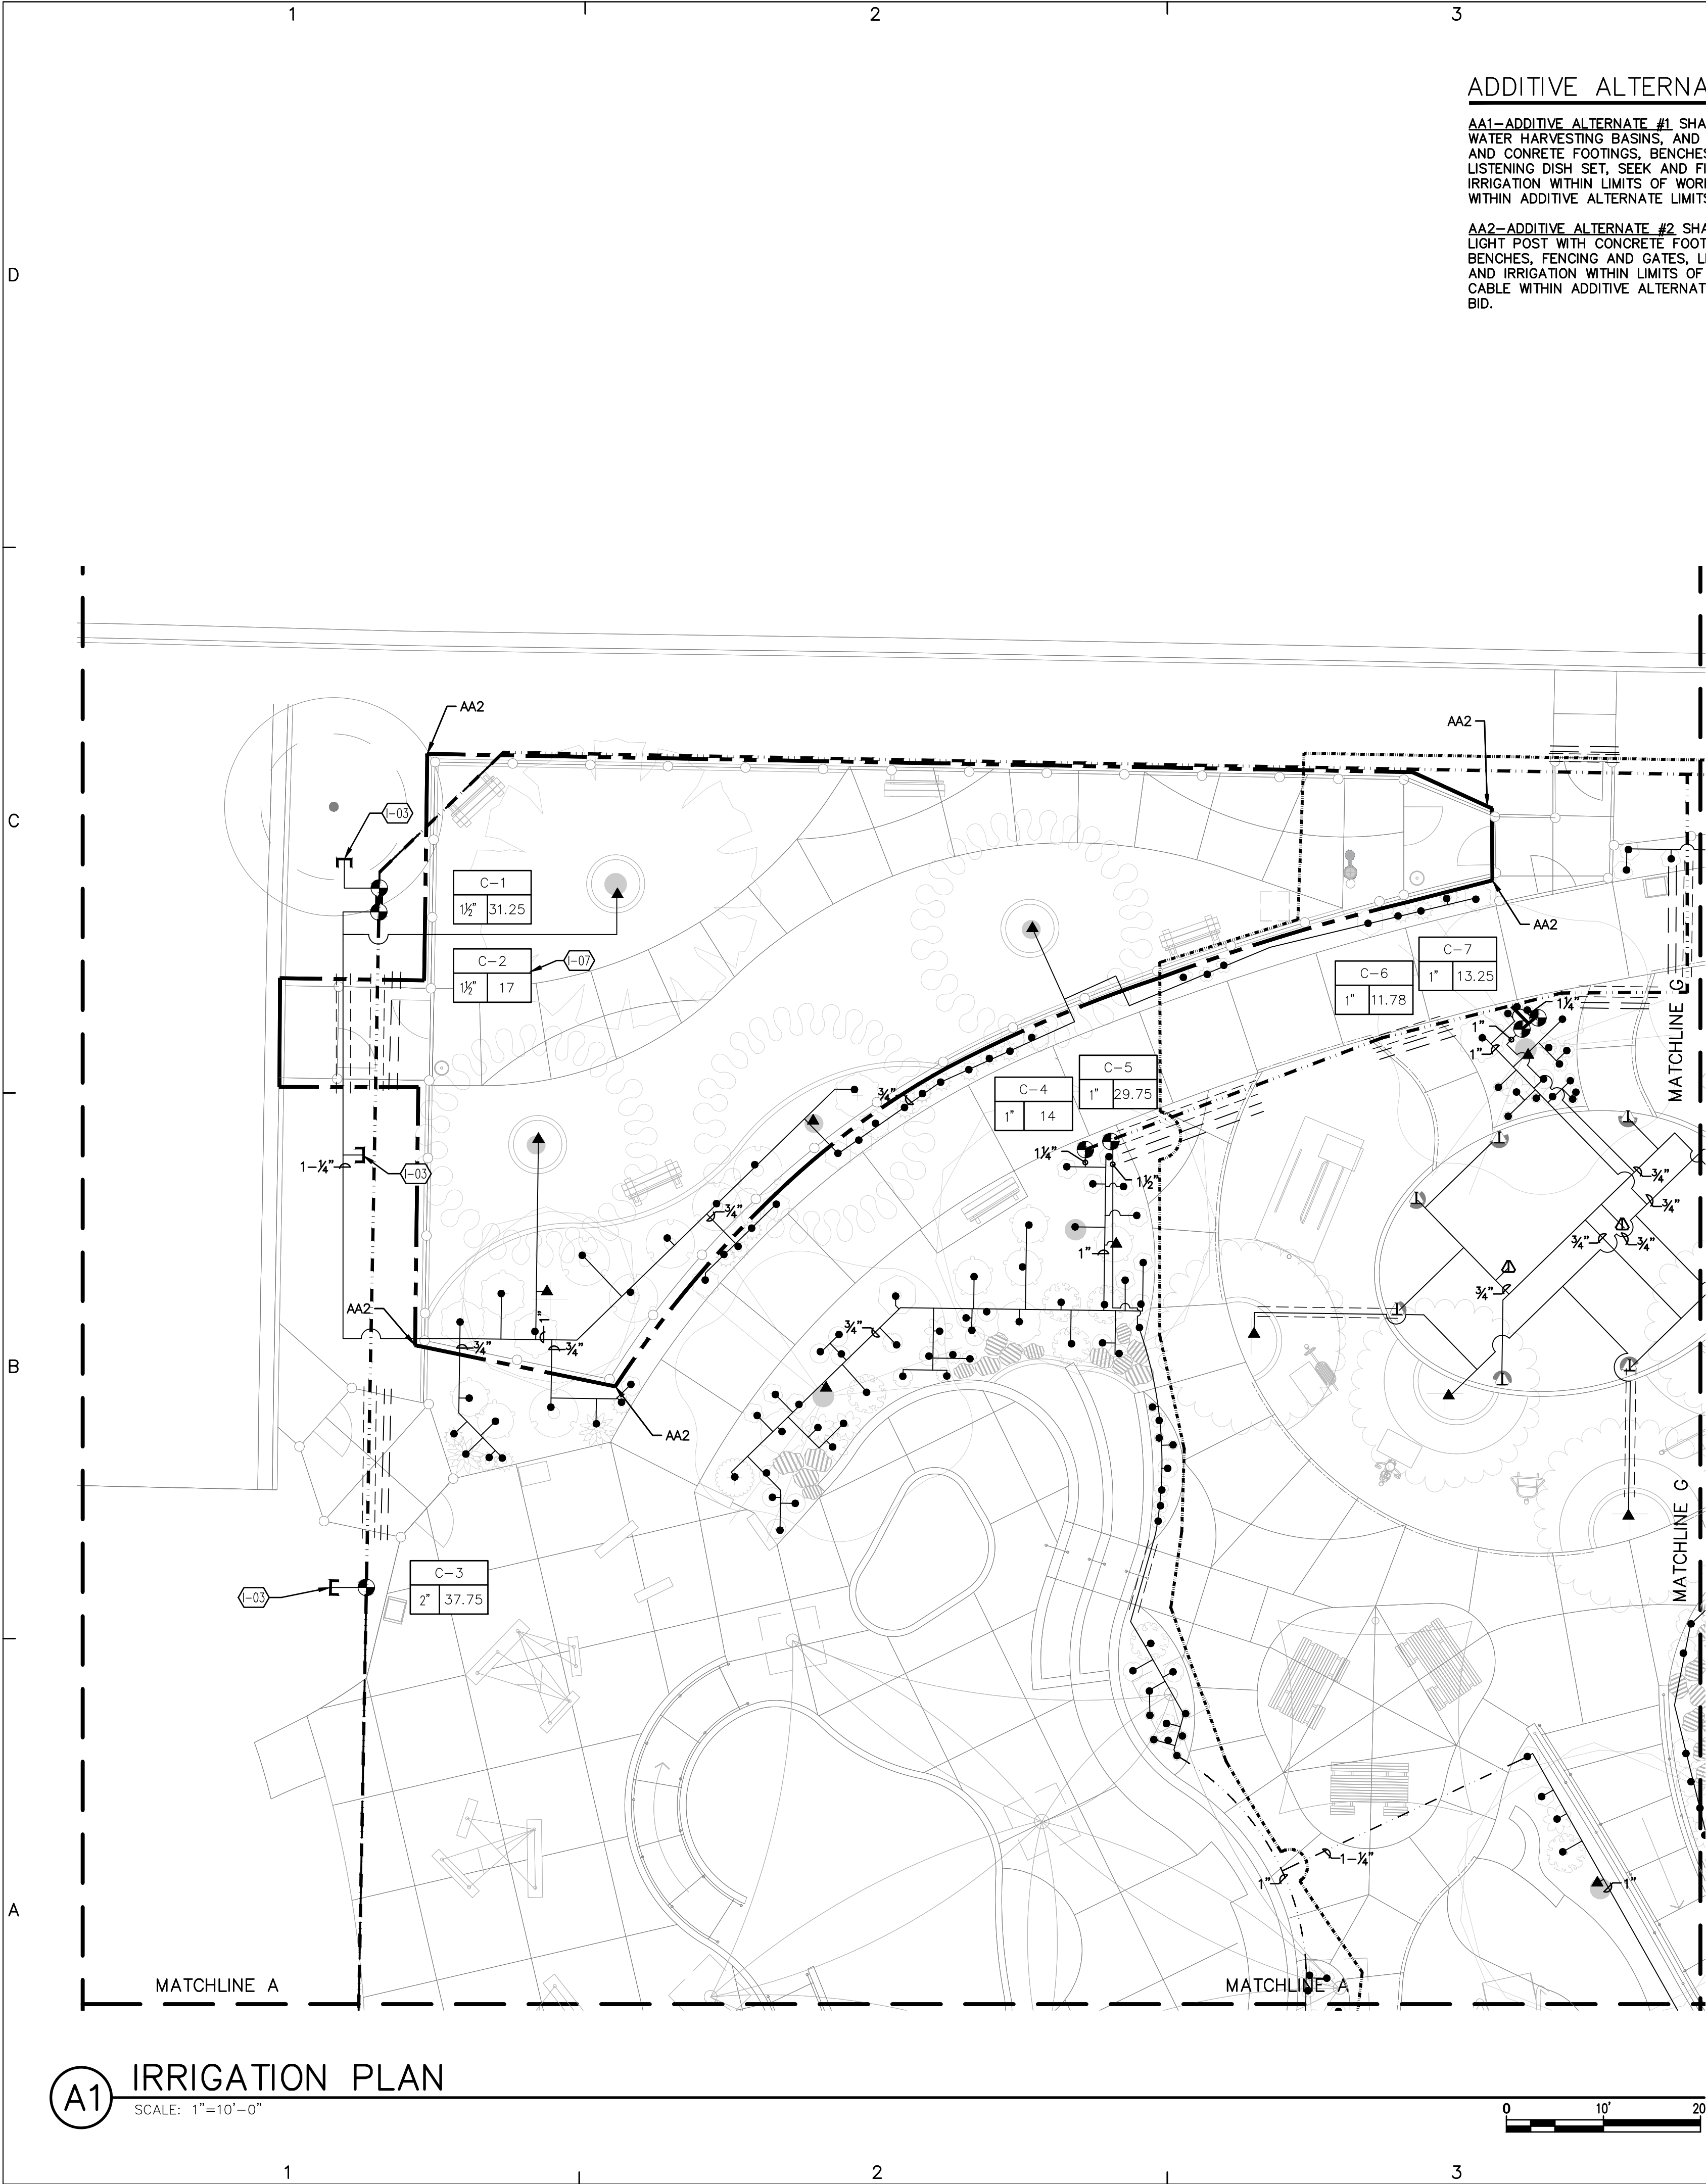

IRRIGATION LEGEND		
SYMBOL	MANUFACTURER/MODEL/DESCRIPTION	DETAIL
I-03	RAIN BIRD R-VAN14 1806-SAM-P45 RV-14 TURF ROTARY, 8FT.-14FT. 45-270 DEGREES. HAND ADJUSTABLE MULTI-STREAM ROTARY W/1800 TURF SPRAY BODY ON 6IN. POP-UP IN TURF OR 18 IN. POP-UP IN POLLINATOR AREA, WITH CHECK VALVE AND 45 PSI IN-STEM PRESSURE REGULATOR. 1/2IN. NPT FEMALE THREADED INLET.	C3/LI501
I-07	RAIN BIRD R-VAN14 1806-SAM-P45 RV-14F TURF ROTARY, 8FT.-14FT. 360 DEGREES. HAND ADJUSTABLE MULTI-STREAM ROTARY W/1800 TURF SPRAY BODY ON 6IN. POP-UP WHEN LOCATED IN TURF OR 12" POP-UP WHEN LOCATED IN SHRUB BED, WITH CHECK VALVE AND 45 PSI IN-STEM PRESSURE REGULATOR. 1/2IN. NPT FEMALE THREADED INLET.	C3/LI501
I-08	RAIN BIRD R-VAN18 1806-SAM-P45 RV-18F TURF ROTARY, 13FT.-18FT. 45-270 DEGREES AND 360 DEGREES. HAND ADJUSTABLE MULTI-STREAM ROTARY W/1800 TURF SPRAY BODY ON 12IN. POP-UP. WITH CHECK VALVE AND 45 PSI IN-STEM PRESSURE REGULATOR. 1/2IN. NPT FEMALE THREADED INLET.	C3/LI501
I-09	SINGLE BUBBLER ASSEMBLY, 0.25 GPM. RAIN BIRD 1401, PRESSURE COMPENSATING BUBBLER NOZZLE, 30 PSI., 0.25 GPM.	A4/LI501
I-10	SINGLE BUBBLER ASSEMBLY, 0.50 GPM. RAIN BIRD 1402, PRESSURE COMPENSATING BUBBLER NOZZLE, 30 PSI., 0.50 GPM.	A4/LI501
I-11	THREE-BUBBLER ASSEMBLY, 1.5 GPM. RAIN BIRD 1402 (0.5 GPM) PRESSURE COMPENSATING BUBBLER NOZZLE. THREE PER TREE, 30 PSI, 1.5 GPM TOTAL.	A4/LI501 B3/LI501
I-12	REMOTE CONTROL VALVE ASSEMBLY. RAIN BIRD PEB-PRS-D VALVE, SIZE AS SHOWN ON PLAN. PLASTIC BODY 24-VOLT AUTOMATIC VALVE. WITH PRESSURE REGULATING MODULE, OR APPROVED EQUAL.	A3/LI501
I-13	MASTER VALVE ASSEMBLY. RAIN BIRD PEB-PRS-D VALVE, SIZE AS SHOWN ON PLAN. PLASTIC BODY 24-VOLT AUTOMATIC VALVE. WITH PRESSURE REGULATING MODULE, OR APPROVED EQUAL. CONTRACTOR SHALL INSTALL CONTROLLER CABLE TO VALVE AND PROGRAM INTO IRRIGATION CONTROLLER.	A3/LI501
I-14	AIR RELEASE VALVE ASSEMBLY, CRISPIN AL-10, OR EQUAL, SIZE 1". SEE IRRIGATION NOTE GI-16.	B4/LI501
I-15	SOLVENT WELD PVC CAP, SIZE PER LINE SIZE.	
I-16	EXISTING CONTROLLER.	
I-17	IRRIGATION LATERAL LINE: PVC SCHEDULE 40 SCH. 40, BELL END, SOLVENT WELD PVC, SIZE AS SHOWN ON PLAN. DEPTH OF BURY, 18". LATERAL PIPE CONVEYING LESS THAN 8 GPM SHALL BE 3/4".	
I-18	IRRIGATION MAINLINE: HIGH DENSITY POLYETHYLENE (HDPE), DR-11, SIZE 3". DEPTH OF BURY 28" FOR CONTINUOUS PRESSURE MAIN, 18" FOR NON-CONTINUOUS PRESSURE MAIN.	
I-19	POTABLE FEED LINE: HIGH DENSITY POLYETHYLENE (HDPE), DR-11, SIZE 2". DEPTH OF BURY 28" FOR CONTINUOUS PRESSURE MAIN, 18" FOR NON-CONTINUOUS PRESSURE MAIN.	
I-20	WIRE SLEEVE: PVC CLASS 200 SDR 21 CLASS 200, SDR 21. SOLVENT WELD PVC, SIZE 2"	
I-21	PIPE SLEEVE: PVC CLASS 200 SDR 21 CLASS 200, SDR 21. SOLVENT WELD PVC, TWO SIZES LARGER THAN PIPE BEING SLEEVED.	
I-22	IRRIGATION LATERAL LINE: HIGH DENSITY POLYETHYLENE (HDPE) DR-11, SIZE AS SHOWN ON PLAN. DEPTH OF BURY, 18".	

IRRIGATION SCHEDULE

CODE	DESCRIPTION
I-03	PROVIDE STUB FOR FUTURE PHASE LATERAL.
I-07	ZONE C-2 IN ITS ENTIRETY SHALL BE PART OF ADDITIVE ALTERNATE #2.

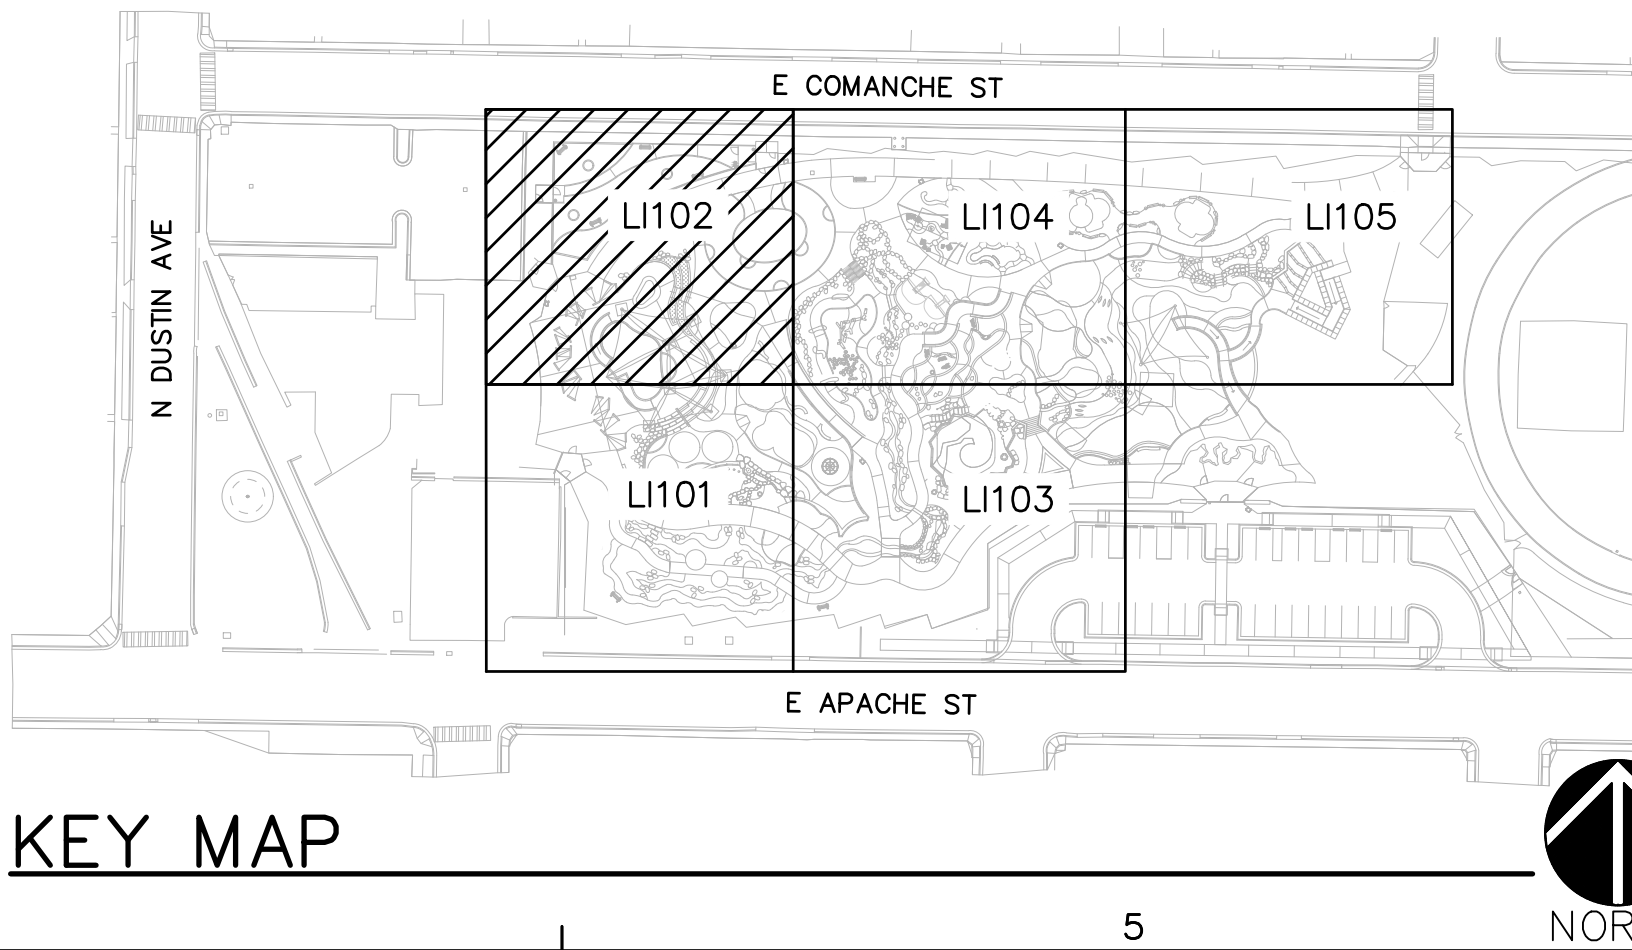

pland
COLLABORATIVE

plandcollab.com 505 268 2266

CONSULTANTS

ME&E
ENGINEERING

UNITY
ENGINEERING, PC
STRUCTURAL CONSULTANTS

SEAL

STATE OF NEW MEXICO
GREGORY MILLER
NO. 17
REGISTERED
LANDSCAPE ARCHITECT
1/1/2000

PROJECT NAME AND ADDRESS

BOUNDLESS
JOURNEY
ADVENTURE PARK -
PHASE 2
312 E. APACHE STREET
FARMINGTON, NM 87401

DATE January 13, 2026

SUBMITTAL 100% CONSTRUCTION DOCUMENTS

REVISIONS

NO.	DATE	DESCRIPTION

PLAND PROJECT NO 22005.4
DESIGNED BY GM / LI CHECKED BY GM
DRAWN BY LI / MS / FB / MV

SHEET TITLE

IRRIGATION
PLAN

SHEET NUMBER



LI102


A41-ADDITIVE ALTERNATE #1 SHALL CONSIST OF CONSTRUCTING CONCRETE PAVING, WATER HARVESTING BASINS, AND ELEVATED WALKWAY, INSTALLATION OF LIGHT POLES AND CONCRETE FOOTINGS, BENCHES, AND BOULDERS, TWO TALK TUBE SETS, TELESCOPE, STABILIZED CRUSHER FINES, SEED, SETK, AND FIND OBJECTS, PLANTINGS, SURFACING MATERIALS, AND IRRIGATION WITHIN LIMITS OF WORK SHOWN. IRRIGATION MAINLINE AND CONTROL CABLE WITHIN ADDITIVE ALTERNATE LIMITS SHALL BE INSTALLED AS PART OF THE BASE BID.

A42-ADDITIVE ALTERNATE #2 SHALL CONSIST OF CONSTRUCTING CONCRETE PAVING, LIGHT POST WITH CONCRETE FOOTINGS, INSTALLATION OF STABILIZED CRUSHER FINES, BENCHES, FENCING AND GATES, LITTER RECEPTACLES, PLANTINGS, SURFACING MATERIALS, AND IRRIGATION WITHIN LIMITS OF WORK SHOWN. IRRIGATION MAINLINE AND CONTROL CABLE WITHIN ADDITIVE ALTERNATE LIMITS SHALL BE INSTALLED AS PART OF THE BASE BID.

IRRIGATION SCHEDULE

<u>CODE</u>	<u>DESCRIPTION</u>
I-04	CONNECTION TO PREVIOUS PHASE.

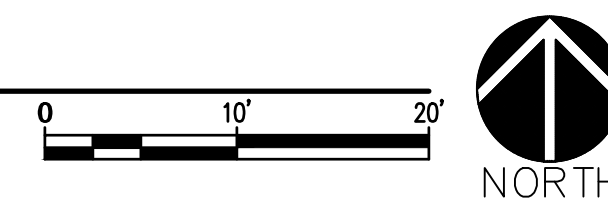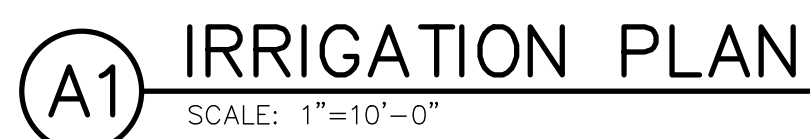


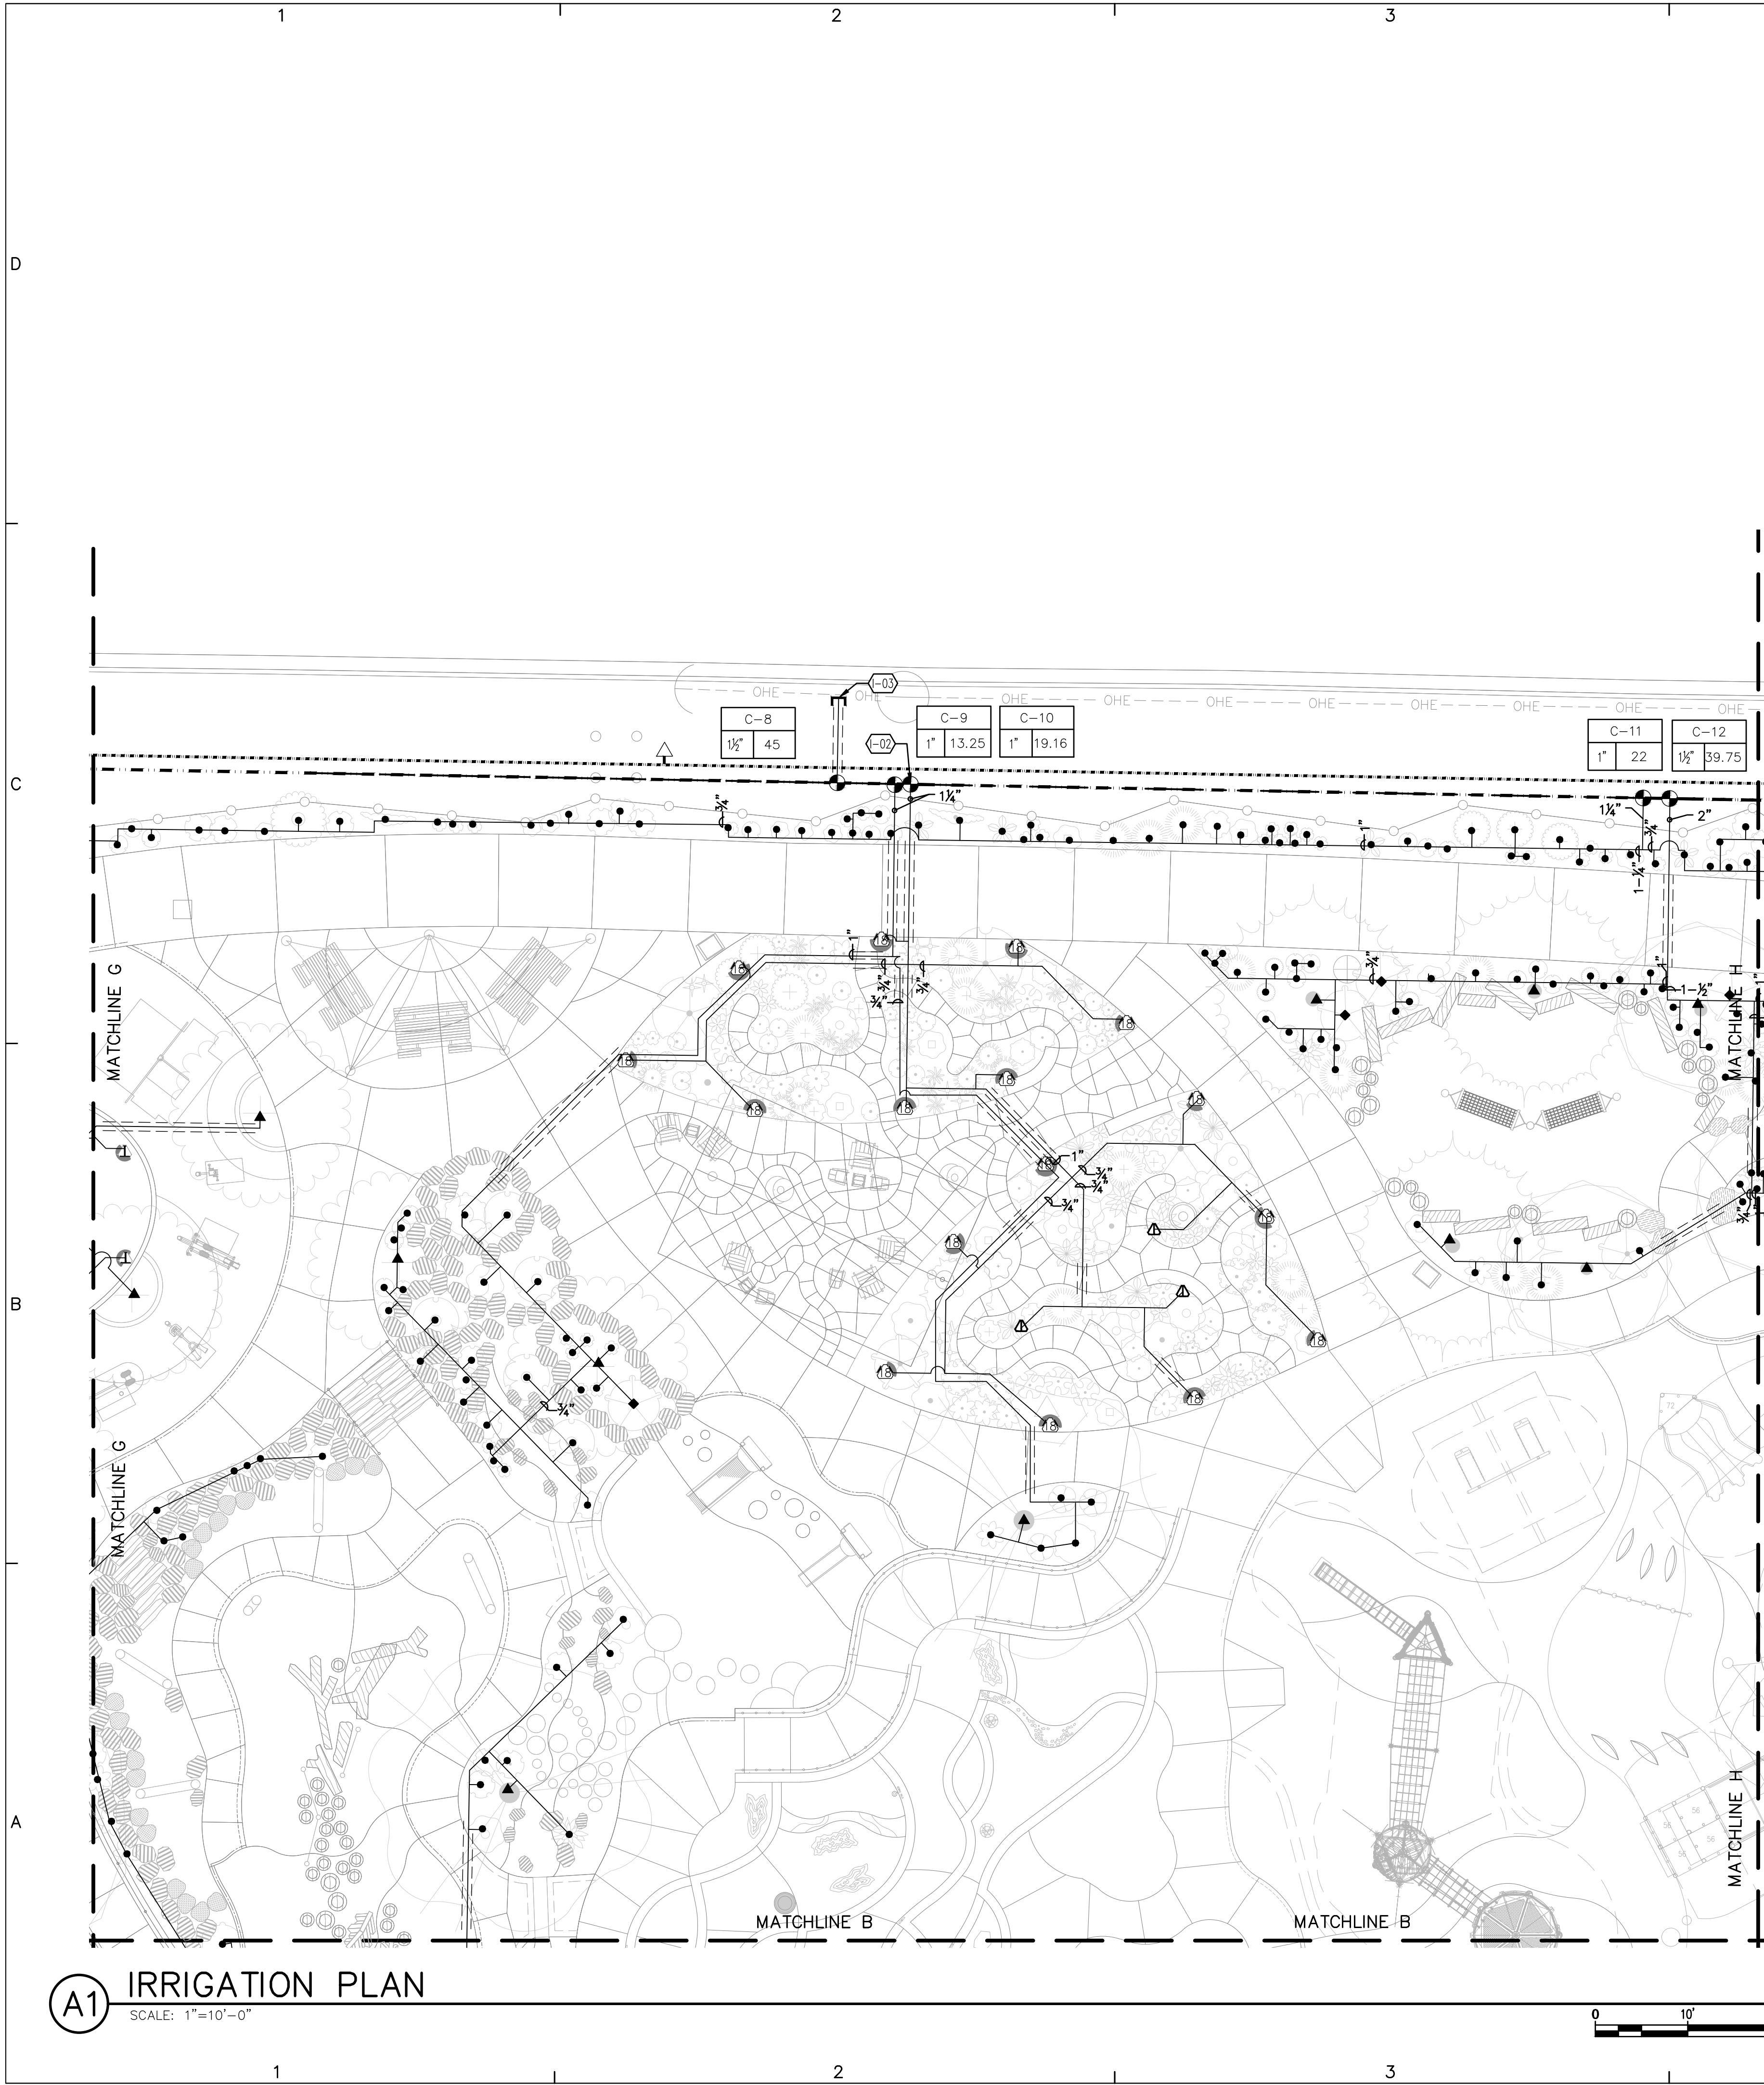

IRRIGATION LEGEND		
SYMBOL	MANUFACTURER/MODEL/DESCRIPTION	DETAIL
	RAIN BIRD R-VAN14 1806-SAM-P45 RV-14 TURF ROTARY, 8FT.-14FT. 45-270 DEGREES. HAND ADJUSTABLE MULTI-STREAM ROTARY W/1800 TURF SPRAY BODY ON 6IN. POP-UP IN TURF OR 18 IN POP-UP IN POLLINATOR AREA, WITH CHECK VALVE AND 45 PSI IN-STEM PRESSURE REGULATOR. 1/2IN. NPT FEMALE THREADED INLET.	C3/LI501
	RAIN BIRD R-VAN18 1806-SAM-P45 RV-18F TURF ROTARY, 13FT.-18FT. 45-270 DEGREES AND 360 DEGREES. HAND ADJUSTABLE MULTI-STREAM ROTARY W/1800 TURF SPRAY BODY ON 12IN. POP-UP, WITH CHECK VALVE AND 45 PSI IN-STEM PRESSURE REGULATOR. 1/2IN. NPT FEMALE THREADED INLET.	C3/LI501
	SINGLE BUBBLER ASSEMBLY, 0.25 GPM. RAIN BIRD 1401, PRESSURE COMPENSATING BUBBLER NOZZLE, 30 PSI, 0.25 GPM.	A4/LI501
	SINGLE BUBBLER ASSEMBLY, 0.50 GPM. RAIN BIRD 1402, PRESSURE COMPENSATING BUBBLER NOZZLE, 30 PSI, 0.50 GPM.	A4/LI501
	THREE-BUBBLER ASSEMBLY, 1.5 GPM. RAIN BIRD 1402 (0.5 GPM) PRESSURE COMPENSATING BUBBLER NOZZLE. THREE PER TREE, 30 PSI, 1.5 GPM TOTAL.	A4/LI501 B3/LI501
	REMOTE CONTROL VALVE ASSEMBLY. RAIN BIRD PEB-PRS-D VALVE, SIZE AS SHOWN ON PLAN. PLASTIC BODY 24-VOLT AUTOMATIC VALVE. WITH PRESSURE REGULATING MODULE, OR APPROVED EQUAL. CONTRACTOR SHALL INSTALL CONTROLLER CABLE TO VALVE AND PROGRAM INTO IRRIGATION CONTROLLER.	A3/LI501
	MASTER VALVE ASSEMBLY. RAIN BIRD PEB-PRS-D VALVE, SIZE AS SHOWN ON PLAN. PLASTIC BODY 24-VOLT AUTOMATIC VALVE. WITH PRESSURE REGULATING MODULE, OR APPROVED EQUAL. CONTRACTOR SHALL INSTALL CONTROLLER CABLE TO VALVE AND PROGRAM INTO IRRIGATION CONTROLLER.	A3/LI501
	AIR RELEASE VALVE ASSEMBLY, CRISPIN AL-10, OR EQUAL, SIZE 1". SEE IRRIGATION NOTE GI-16.	B4/LI501
	SOLVENT WELD PVC CAP, SIZE PER LINE SIZE.	
	EXISTING CONTROLLER.	
	IRRIGATION LATERAL LINE: PVC SCHEDULE 40 SCH. 40, BELL END, SOLVENT WELD PVC, SIZE AS SHOWN ON PLAN. DEPTH OF BURY, 18". LATERAL PIPE CONVEYING LESS THAN 8 GPM SHALL BE 3/4".	
	IRRIGATION MAINLINE: HIGH DENSITY POLYETHYLENE (HDPE), DR-11, SIZE 3". DEPTH OF BURY 28" FOR CONTINUOUS PRESSURE MAIN, 18" FOR NON-CONTINUOUS PRESSURE MAIN.	
	POTABLE FEED LINE: HIGH DENSITY POLYETHYLENE (HDPE), DR-11, SIZE 2". DEPTH OF BURY 28" FOR CONTINUOUS PRESSURE MAIN, 18" FOR NON-CONTINUOUS PRESSURE MAIN.	
	WIRE SLEEVE: PVC CLASS 200 SDR 21 CLASS 200, SDR 21. SOLVENT WELD PVC, SIZE 2"	
	PIPE SLEEVE: PVC CLASS 200 SDR 21 CLASS 200, SDR 21. SOLVENT WELD PVC, TWO SIZES LARGER THAN PIPE BEING SLEEVED.	
	IRRIGATION LATERAL LINE: HIGH DENSITY POLYETHYLENE (HDPE) DR-11, SIZE AS SHOWN ON PLAN. DEPTH OF BURY, 18".	

IRRIGATION SCHEDULE

CODE	DESCRIPTION
I-02	ROTOR HEADS ON THIS ZONE SHALL BE INSTALLED ON EXTENDED RISE PER DETAIL D1/LI501.
I-03	PROVIDE STUB FOR FUTURE PHASE LATERAL.

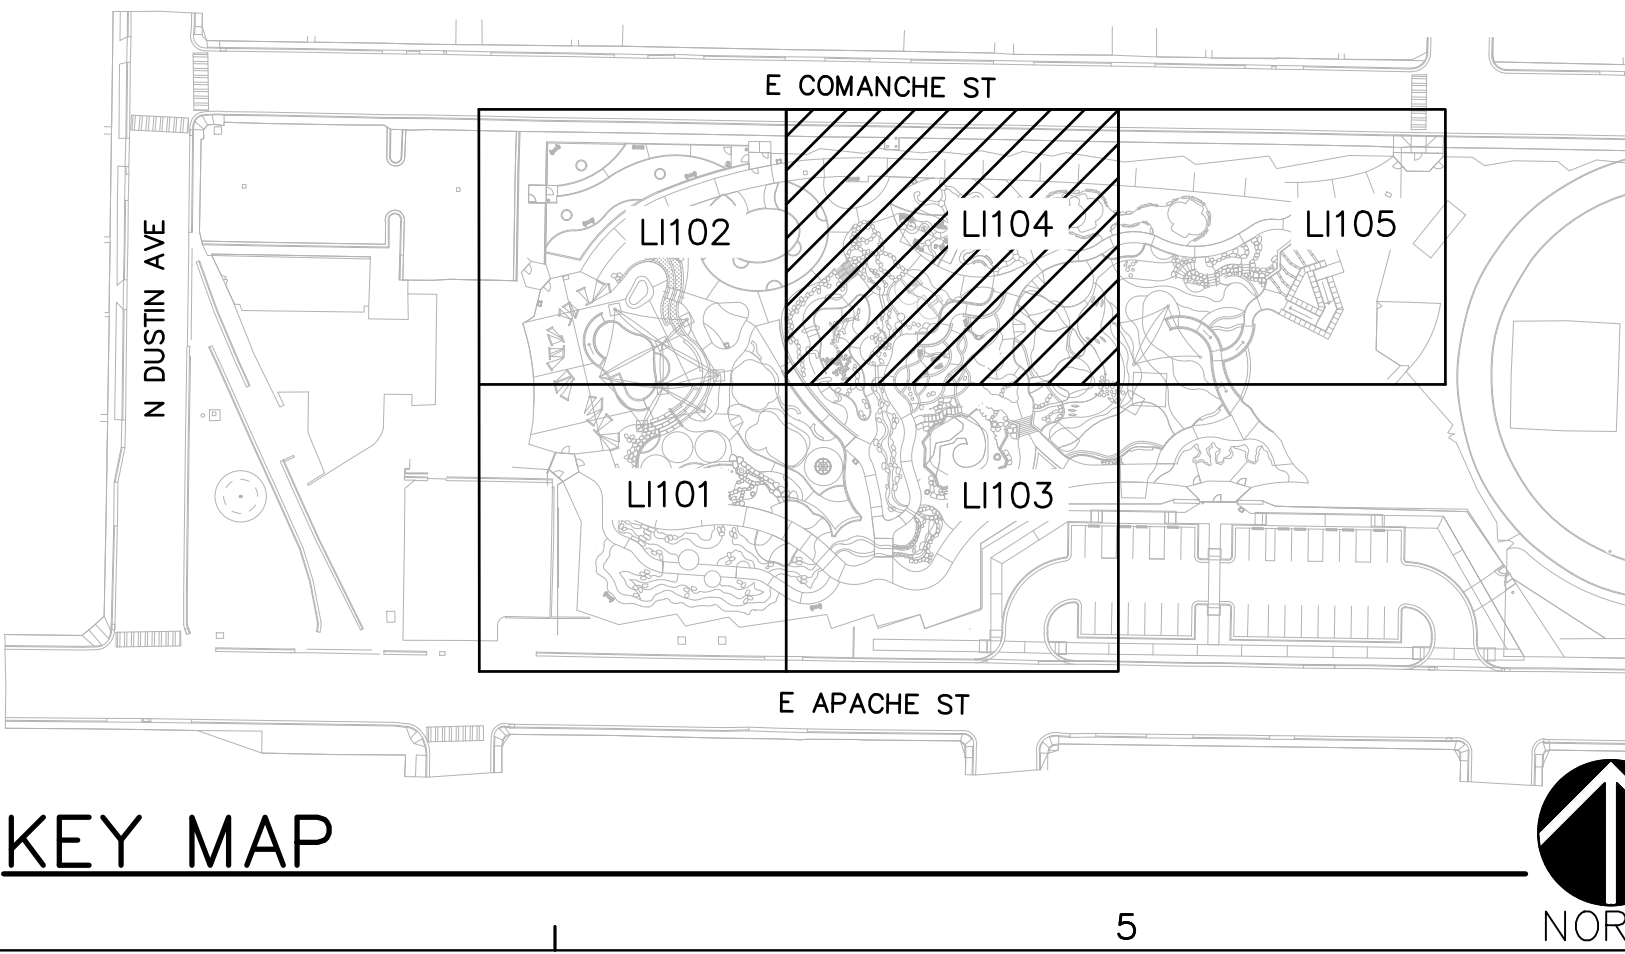

pland
COLLABORATIVE

plandcollab.com 505 268 2266

CONSULTANTS

ME&E
ENGINEERING

UNITY
ENGINEERING, PC
STRUCTURAL CONSULTANTS

SEAL

STATE OF NEW MEXICO
GREGORY MILLER
REGISTERED ARCHITECT
11/14/00

PROJECT NAME AND ADDRESS

**BOUNDLESS JOURNEY
ADVENTURE PARK -
PHASE 2**

312 E. APACHE STREET
FARMINGTON, NM 87401

DATE January 13, 2026
SUBMITTAL
100% CONSTRUCTION DOCUMENTS

REVISIONS

NO.	DATE	DESCRIPTION


PLAND PROJECT NO 22005.4
DESIGNED BY GM / LI CHECKED BY GM
DRAWN BY LI / MS / FB / MV

SHEET TITLE

**IRRIGATION
PLAN**

SHEET NUMBER


LI104

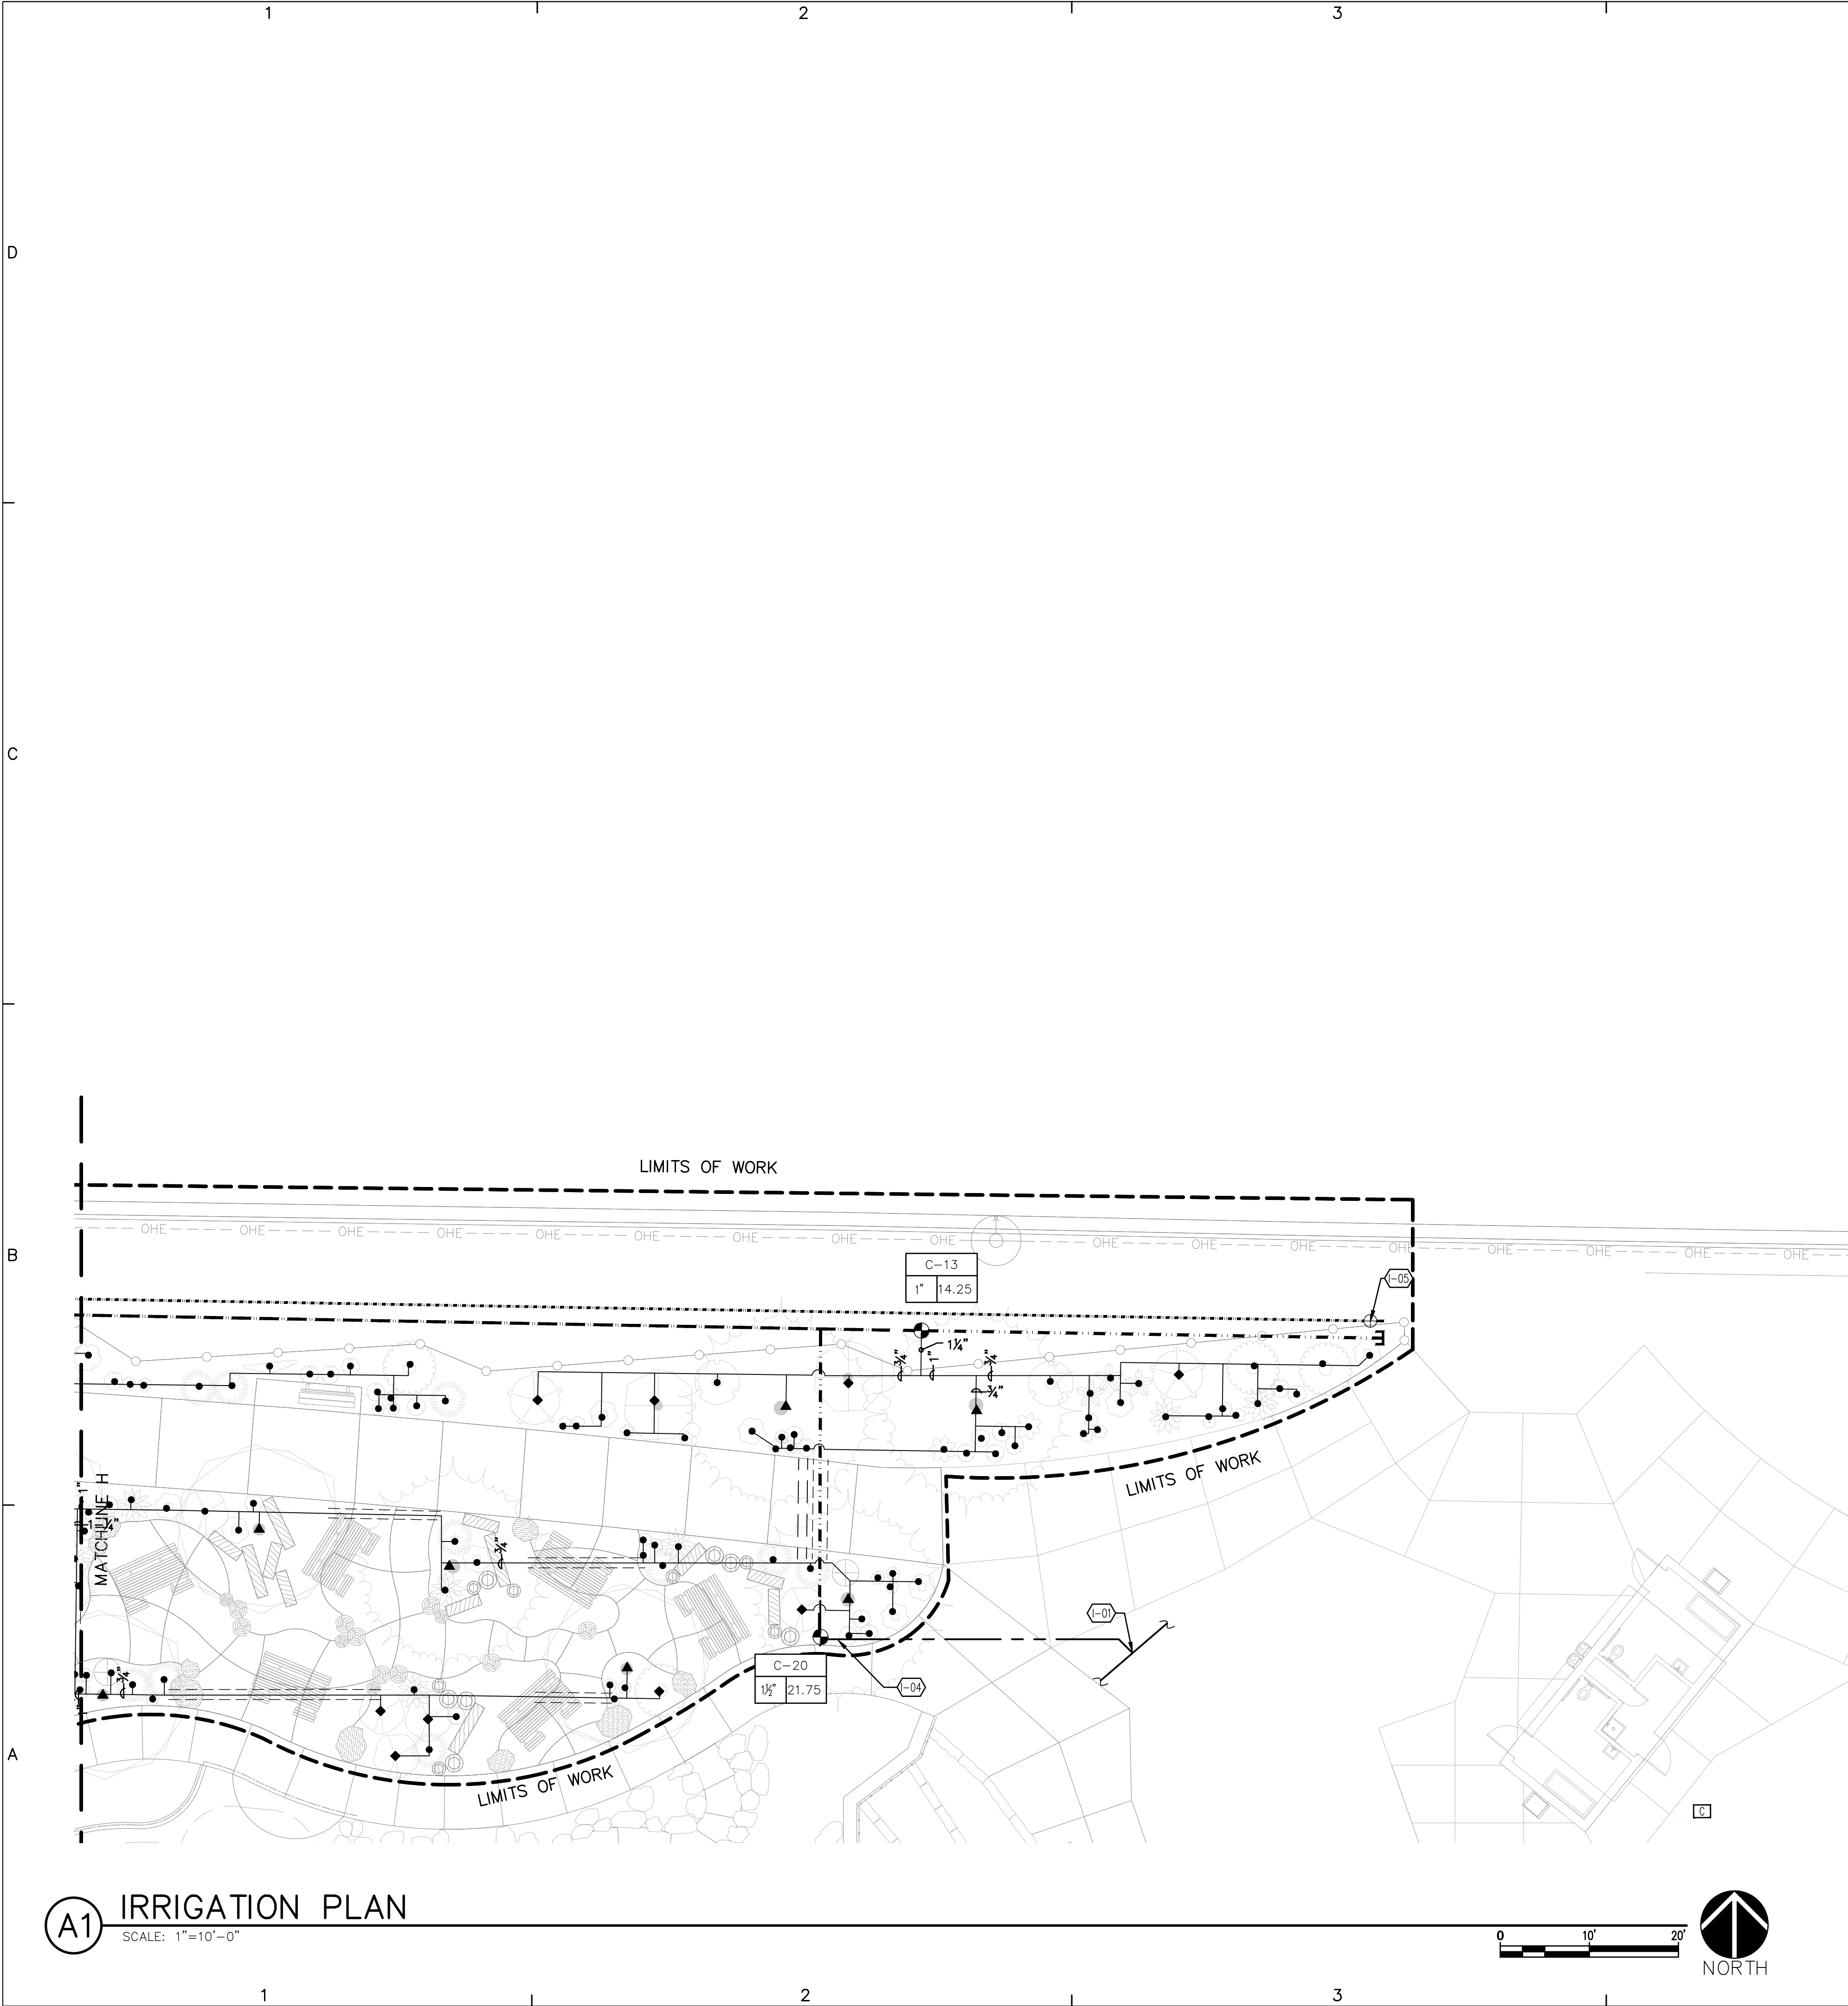

IRRIGATION LEGEND		
SYMBOL	MANUFACTURER/MODEL/DESCRIPTION	DETAIL
	RAIN BIRD R-VAN14 1806-SAM-P45 RV-14 TURF ROTARY, 8FT.-14FT. 45-270 DEGREES. HAND ADJUSTABLE MULTI-STREAM ROTARY W/1800 TURF SPRAY BODY ON 6IN. POP-UP IN TURF OR 18 IN. POP-UP IN POLLINATOR AREA, WITH CHECK VALVE AND 45 PSI IN-STEM PRESSURE REGULATOR. 1/2IN. NPT FEMALE THREADED INLET.	C3/LI501
	RAIN BIRD R-VAN18 1806-SAM-P45 RV-18 TURF ROTARY, 13FT.-18FT. 45-270 DEGREES AND 360 DEGREES. HAND ADJUSTABLE MULTI-STREAM ROTARY W/1800 TURF SPRAY BODY ON 12IN. POP-UP, WITH CHECK VALVE AND 45 PSI IN-STEM PRESSURE REGULATOR. 1/2IN. NPT FEMALE THREADED INLET.	C3/LI501
	SINGLE BUBBLER ASSEMBLY, 0.25 GPM. RAIN BIRD 1401, PRESSURE COMPENSATING BUBBLER NOZZLE, 30 PSI., 0.25 GPM.	A4/LI501
	SINGLE BUBBLER ASSEMBLY, 0.50 GPM. RAIN BIRD 1402, PRESSURE COMPENSATING BUBBLER NOZZLE, 30 PSI., 0.50 GPM.	A4/LI501
	THREE-BUBBLER ASSEMBLY, 1.5 GPM. RAIN BIRD 1402 (0.5 GPM) PRESSURE COMPENSATING BUBBLER NOZZLE, THREE PER TREE, 30 PSI, 1.5 GPM TOTAL.	A4/LI501 B3/LI501
	REMOTE CONTROL VALVE ASSEMBLY. RAIN BIRD PEB-PRS-D VALVE, SIZE AS SHOWN ON PLAN. PLASTIC BODY 24-VOLT AUTOMATIC VALVE. WITH PRESSURE REGULATING MODULE, OR APPROVED EQUAL.	A3/LI501
	MASTER VALVE ASSEMBLY. RAIN BIRD PEB-PRS-D VALVE, SIZE AS SHOWN ON PLAN. PLASTIC BODY 24-VOLT AUTOMATIC VALVE. WITH PRESSURE REGULATING MODULE, OR APPROVED EQUAL. CONTRACTOR SHALL INSTALL CONTROLLER CABLING TO VALVE AND PROGRAM INTO IRRIGATION CONTROLLER.	A3/LI501
	AIR RELEASE VALVE ASSEMBLY, CRISPIN AL-10, OR EQUAL, SIZE 1". SEE IRRIGATION NOTE GI-16.	B4/LI501
	SOLVENT WELD PVC CAP, SIZE PER LINE SIZE.	
	EXISTING CONTROLLER.	
	IRRIGATION LATERAL LINE: PVC SCHEDULE 40 SCH. 40, BELL END, SOLVENT WELD PVC, SIZE AS SHOWN ON PLAN. DEPTH OF BURY, 18". LATERAL PIPE CONVEYING LESS THAN 8 GPM SHALL BE 3/4".	
	IRRIGATION MAINLINE: HIGH DENSITY POLYETHYLENE (HDPE), DR-11, SIZE 3". DEPTH OF BURY 28" FOR CONTINUOUS PRESSURE MAIN, 18" FOR NON-CONTINUOUS PRESSURE MAIN.	
	POTABLE FEED LINE: HIGH DENSITY POLYETHYLENE (HDPE), DR-11, SIZE 2". DEPTH OF BURY 28" FOR CONTINUOUS PRESSURE MAIN, 18" FOR NON-CONTINUOUS PRESSURE MAIN.	
	WIRE SLEEVE: PVC CLASS 200 SDR 21 CLASS 200, SDR 21. SOLVENT WELD PVC, SIZE 2"	
	PIPE SLEEVE: PVC CLASS 200 SDR 21 CLASS 200, SDR 21. SOLVENT WELD PVC, TWO SIZES LARGER THAN PIPE BEING SLEEVED.	
	IRRIGATION LATERAL LINE: HIGH DENSITY POLYETHYLENE (HDPE) DR-11, SIZE AS SHOWN ON PLAN. DEPTH OF BURY, 18".	

IRRIGATION SCHEDULE

CODE	DESCRIPTION
I-01	CONNECT NEW MAINLINE TO EXISTING IRRIGATION SERVICE LINE.
I-04	CONNECTION TO PREVIOUS PHASE.
I-05	CONNECT POTABLE LINE TO WATER SERVICE LINE INSTALLED AS PART OF RESTROOM CONSTRUCTION.

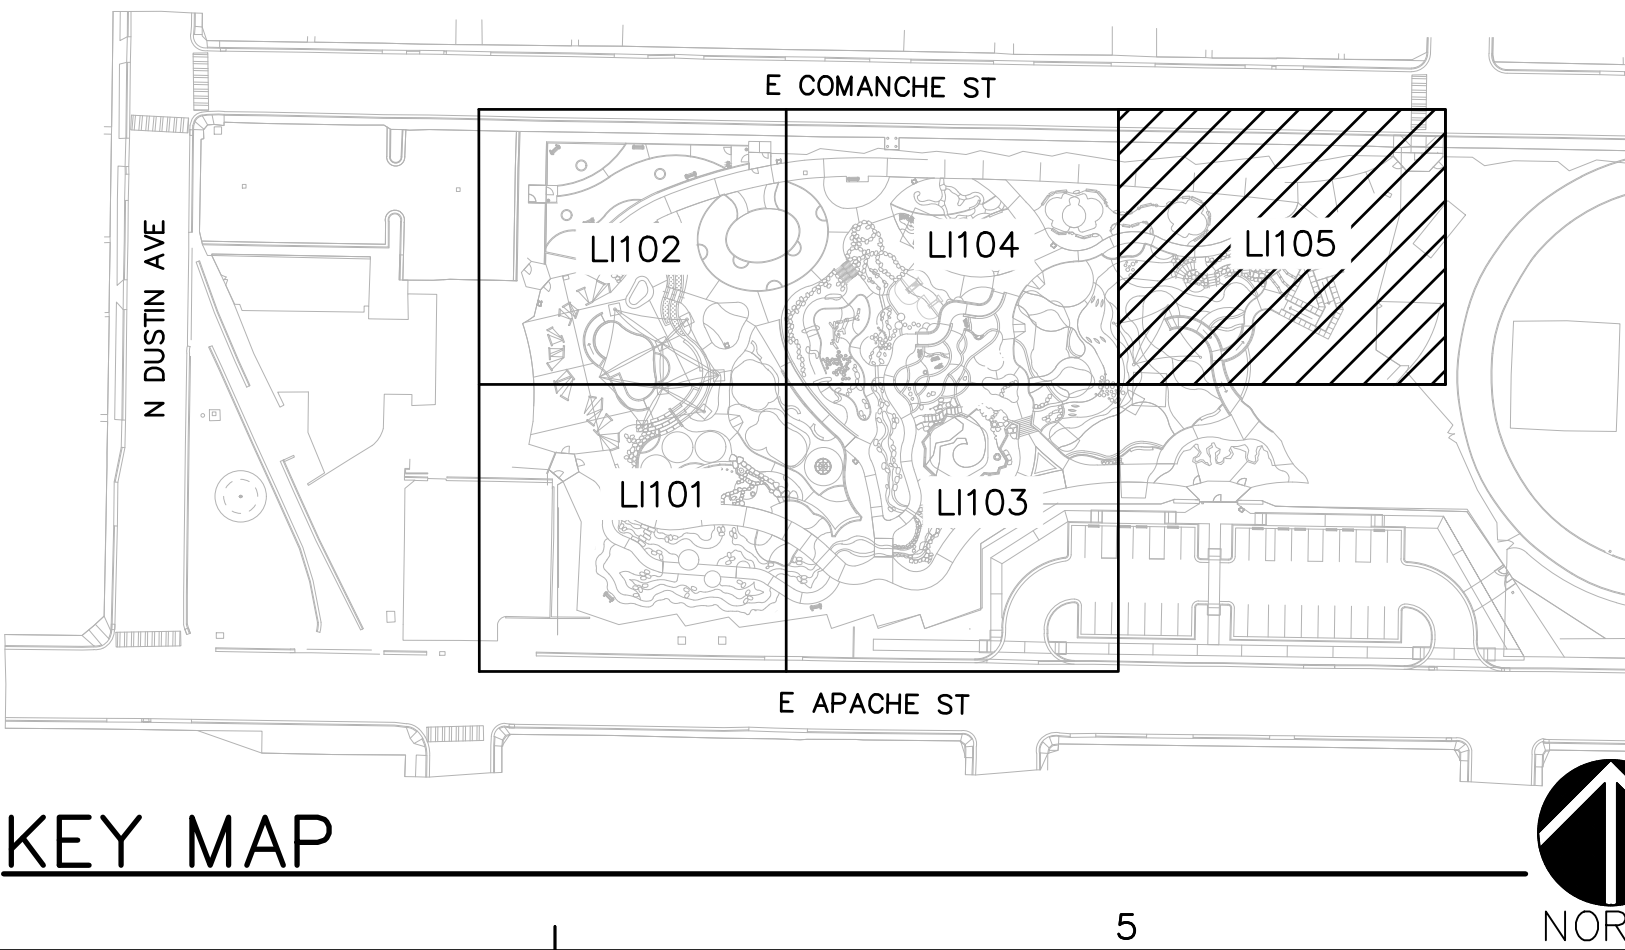

pland
COLLABORATIVE

plandcollab.com 505 268 2266

CONSULTANTS

ME&E
ENGINEERING

UNITY
ENGINEERING, PC
STRUCTURAL CONSULTANTS

SEAL

STATE OF NEW MEXICO
GREGORY MILLER
REGISTERED
LANDSCAPE ARCHITECT
1/14/2020

PROJECT NAME AND ADDRESS

**BOUNDLESS
JOURNEY
ADVENTURE PARK -
PHASE 2**

312 E. APACHE STREET
FARMINGTON, NM 87401

DATE January 13, 2026

SUBMITTAL 100% CONSTRUCTION DOCUMENTS

REVISIONS

NO.	DATE	DESCRIPTION


PLAND PROJECT NO 22005.4
DESIGNED BY GM / LI CHECKED BY GM
DRAWN BY LI / MS / FB / MV

SHEET TITLE

**IRRIGATION
PLAN**

SHEET NUMBER

LI105

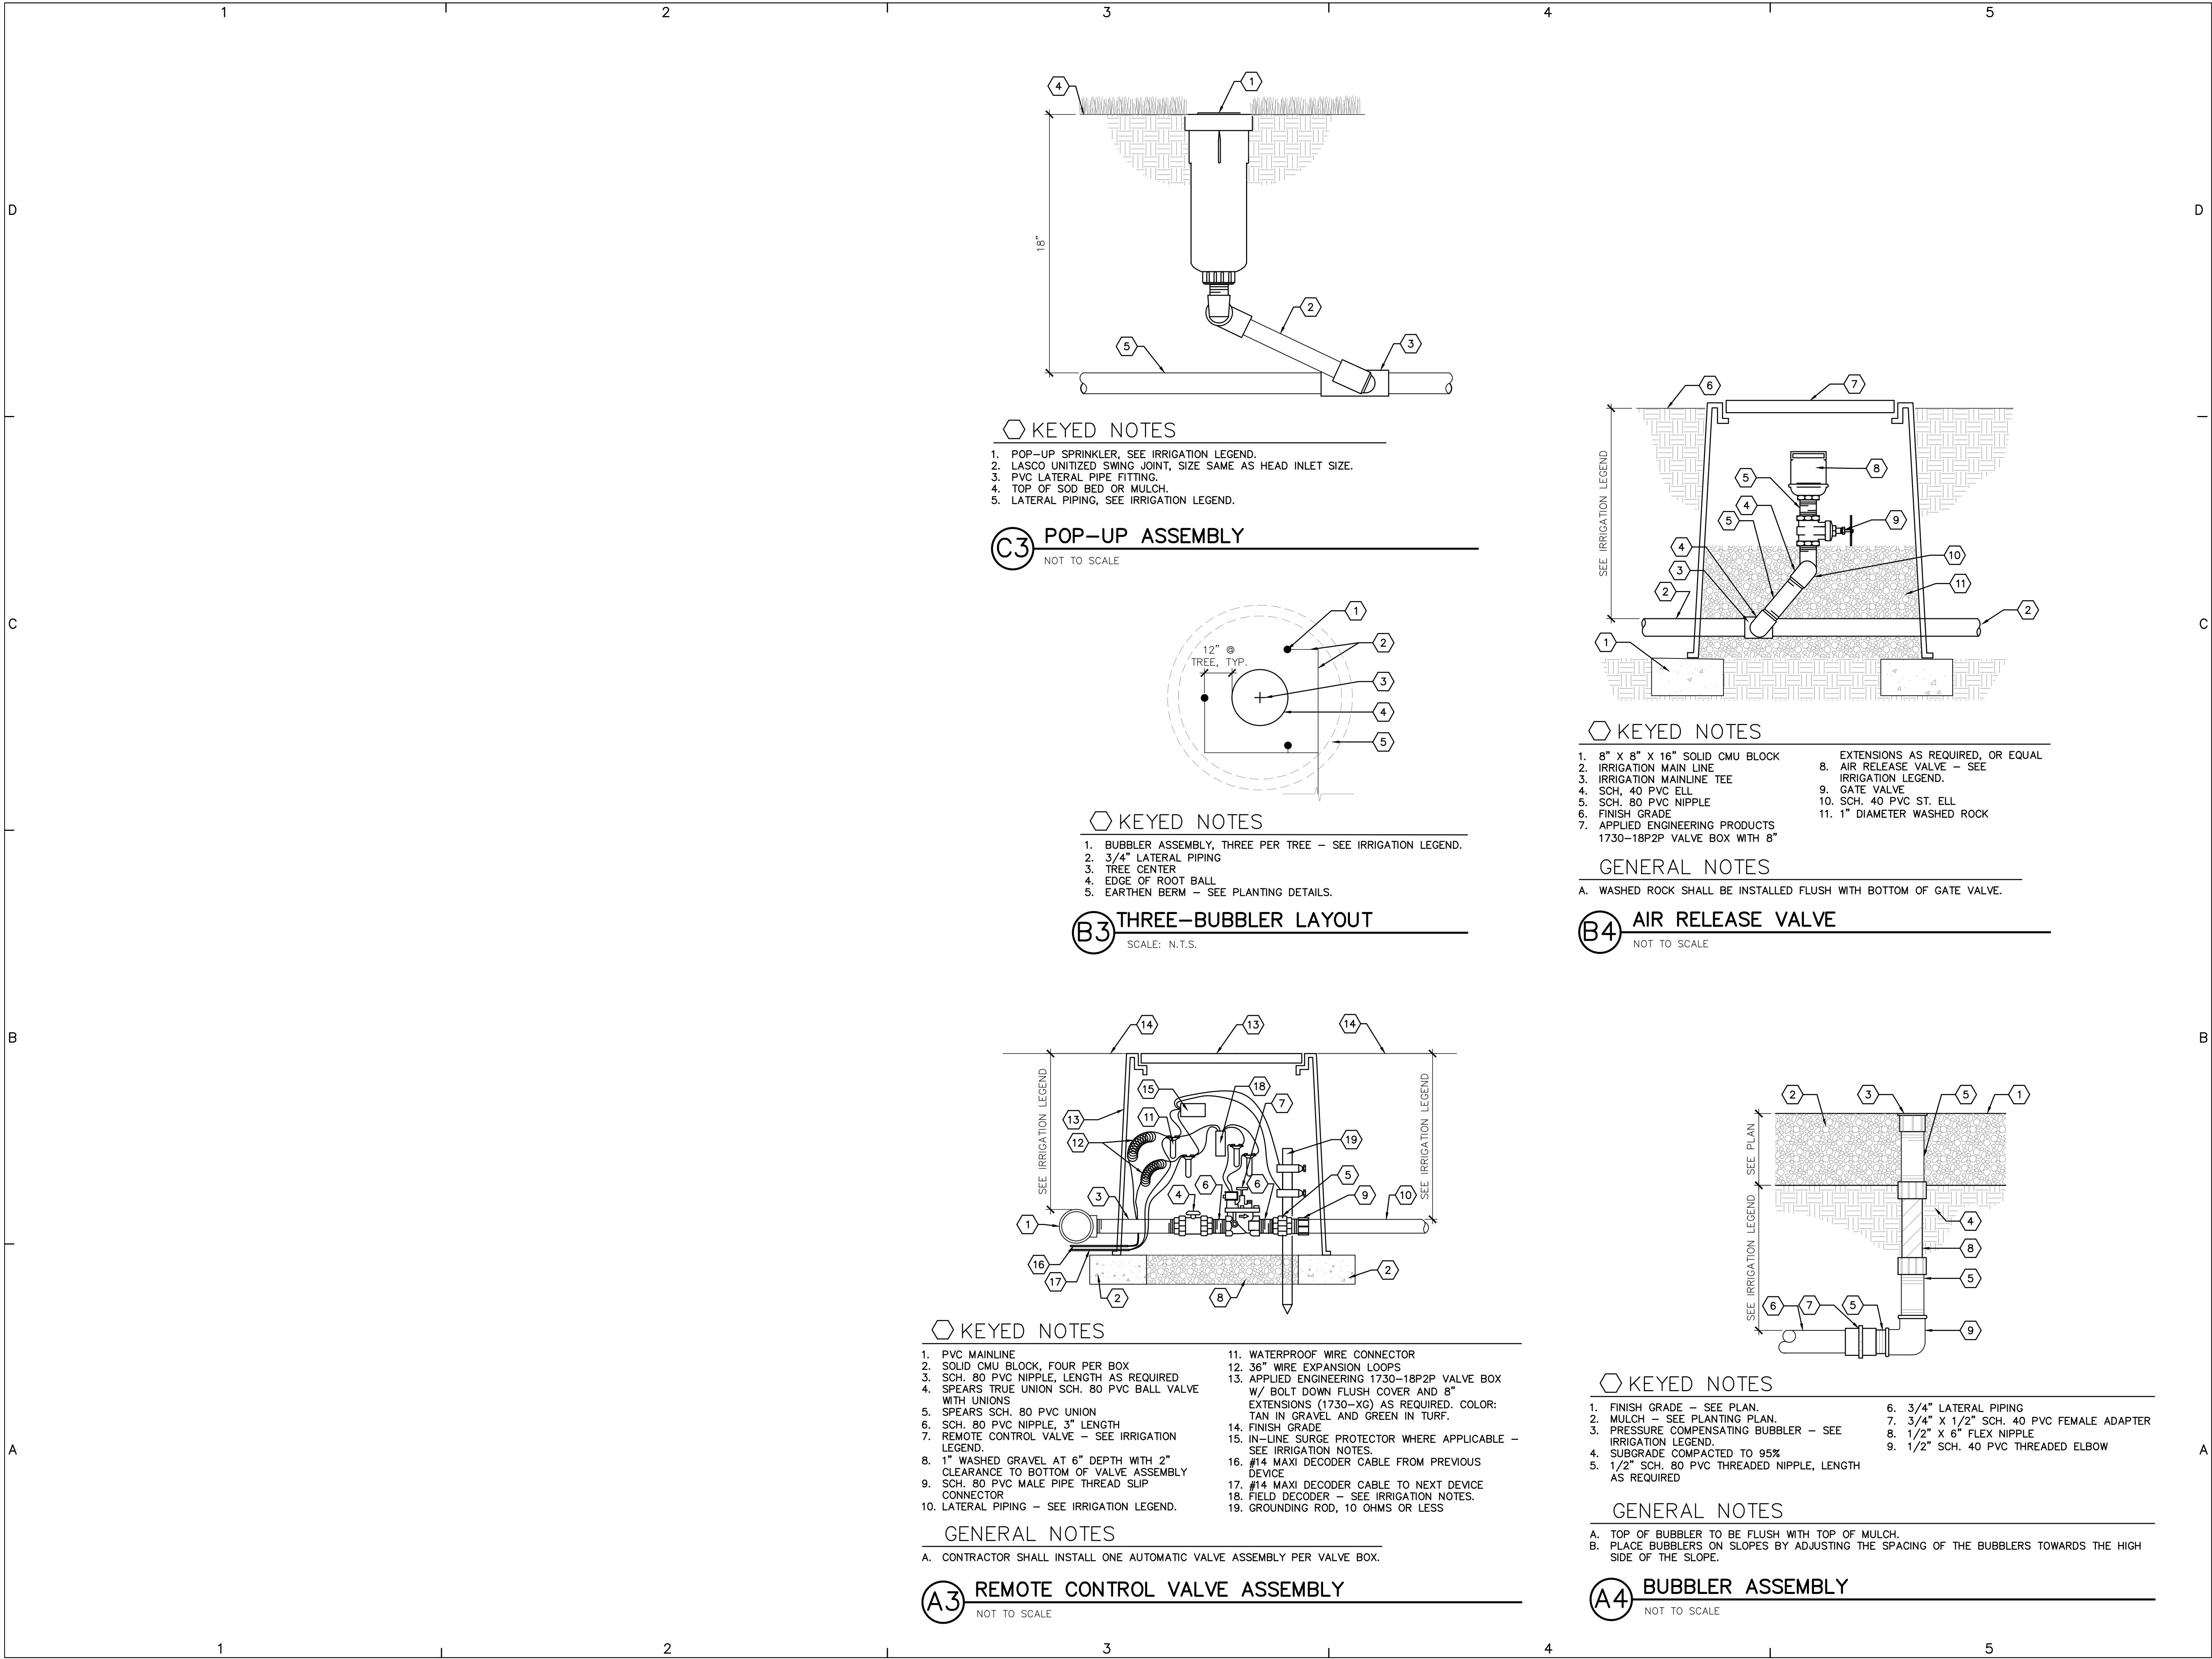

plandcollab.com 505 268 2266

CONSULTANTS

SEAL

PROJECT NAME AND ADDRESS

**BOUNDLESS JOURNEY
ADVENTURE PARK -
PHASE 2**
312 E. APACHE STREET
FARMINGTON, NM 87401

DATE January 13, 2026
SUBMITTAL
100% CONSTRUCTION DOCUMENTS

REVISIONS		
NO.	DATE	DESCRIPTION

PLAND PROJECT NO 22005.4
DESIGNED BY GM / LI CHECKED BY GM
DRAWN BY LI / MS / FB / MV

SHEET TITLE

**IRRIGATION
DETAILS**

SHEET NUMBER

LI501

GENERAL PLANTING NOTES SCHEDULE

CODE	DESCRIPTION
GP-01	IN CASE OF DISCREPANCY IN PLANT QUANTITIES SHOWN ON THE PLANT LEGEND AND THOSE SHOWN ON THE PLANTING PLAN, THE QUANTITIES SHOWN ON THE PLAN SHALL GOVERN. CONTRACTOR SHALL VERIFY ALL QUANTITIES PRIOR TO BID AND INSTALLATION. NO ADDITIONAL PAYMENT WILL BE MADE FOR ANY DISCREPANCIES IN QUANTITIES BETWEEN THE PLANTING PLAN AND THE PLANT LIST.
GP-02	IF THERE IS A DISCREPANCY IN THE FIELD OR NURSERY BETWEEN THE CONTAINER SIZE CALLED OUT UNDER "REMARKS" AND HEIGHT & SPREAD CALLED OUT UNDER "INSTALLED SIZE", THE SPECIFIED PLANT MUST MEET HEIGHT & SPREAD REQUIREMENTS SPECIFIED UNDER "INSTALLED SIZE", EVEN IF A LARGER CONTAINER SIZE IS REQUIRED TO MEET THESE SPECIFICATIONS, AT NO ADDITIONAL COST TO THE OWNER.
GP-03	FILTER FABRIC SHALL BE MIN. 4 OZ. NON-WOVEN NEEDLE-PUNCHED POLYPROPYLENE (MIRAFI OR EQUIVALENT). OVERLAP ENDS 3" AND TURN DOWN EDGES 6".
GP-04	THE TOP OF MULCH SHALL BE 1" BELOW TOP OF ADJACENT CONCRETE SURFACES.
GP-05	THE CONTRACTOR SHALL PRUNE LOWER BRANCHES OF DECIDUOUS TREES AS DIRECTED BY LANDSCAPE ARCHITECT IN THE FIELD.
GP-06	THE CONTRACTOR SHALL INSTALL TREES PER DETAIL A4/LP501.
GP-07	THE CONTRACTOR SHALL INSTALL SHRUBS PER DETAIL B4/LP501, ORNAMENTAL GRASSES PER DETAIL A3/LP501, AND VINES PER DETAIL B3/LP501.


ADDITIVE ALTERNATE NOTES

AA1-ADDITIVE ALTERNATE #1 SHALL CONSIST OF CONSTRUCTING CONCRETE PAVING, WATER HARVESTING BASINS, AND ELEVATED WALKWAY, INSTALLATION OF LIGHT POLES AND CONCRETE FOOTINGS, BENCHES, AND BOULDERS, TWO TALK TUBE SETS, TELESCOPE, LISTENING DISH SET, SEEK AND FIND OBJECTS, PLANTINGS, SURFACING MATERIALS, AND IRRIGATION WITHIN LIMITS OF WORK SHOWN. IRRIGATION MAINLINE AND CONTROL CABLE WITHIN ADDITIVE ALTERNATE LIMITS SHALL BE INSTALLED AS PART OF THE BASE BID.

AA2-ADDITIVE ALTERNATE #2 SHALL CONSIST OF CONSTRUCTING CONCRETE PAVING, LIGHT POST WITH CONCRETE FOOTINGS, INSTALLATION OF STABILIZED CRUSHER FINES, BENCHES, FENCING AND GATES, LITTER RECEPTACLES, PLANTINGS, SURFACING MATERIALS, AND IRRIGATION WITHIN LIMITS OF WORK SHOWN. IRRIGATION MAINLINE AND CONTROL CABLE WITHIN ADDITIVE ALTERNATE LIMITS SHALL BE INSTALLED AS PART OF THE BASE BID.


PLANTING HATCH & SYMBOL LEGEND NOTE: SEE SHEET LP601 FOR FULL PLANT SCHEDULE

	BLEND OF FINES, 1" AND 1/2" GRAVEL		2"-4" RAINBOW COBBLE RIVER ROCK
	BLEND OF 1/2", 1", AND 2"-4" ROCK MULCH 'JUST GOLD'		EXISTING TREE TO REMAIN
	ORGANIC WOOD MULCH		12" DEPTH CLEAN PLAY SAND
	2"-4" ROCK MULCH 'JUST GOLD'		LIMITS OF WORK
	TURFGRASS SOD		
	SOIL SPONGE		

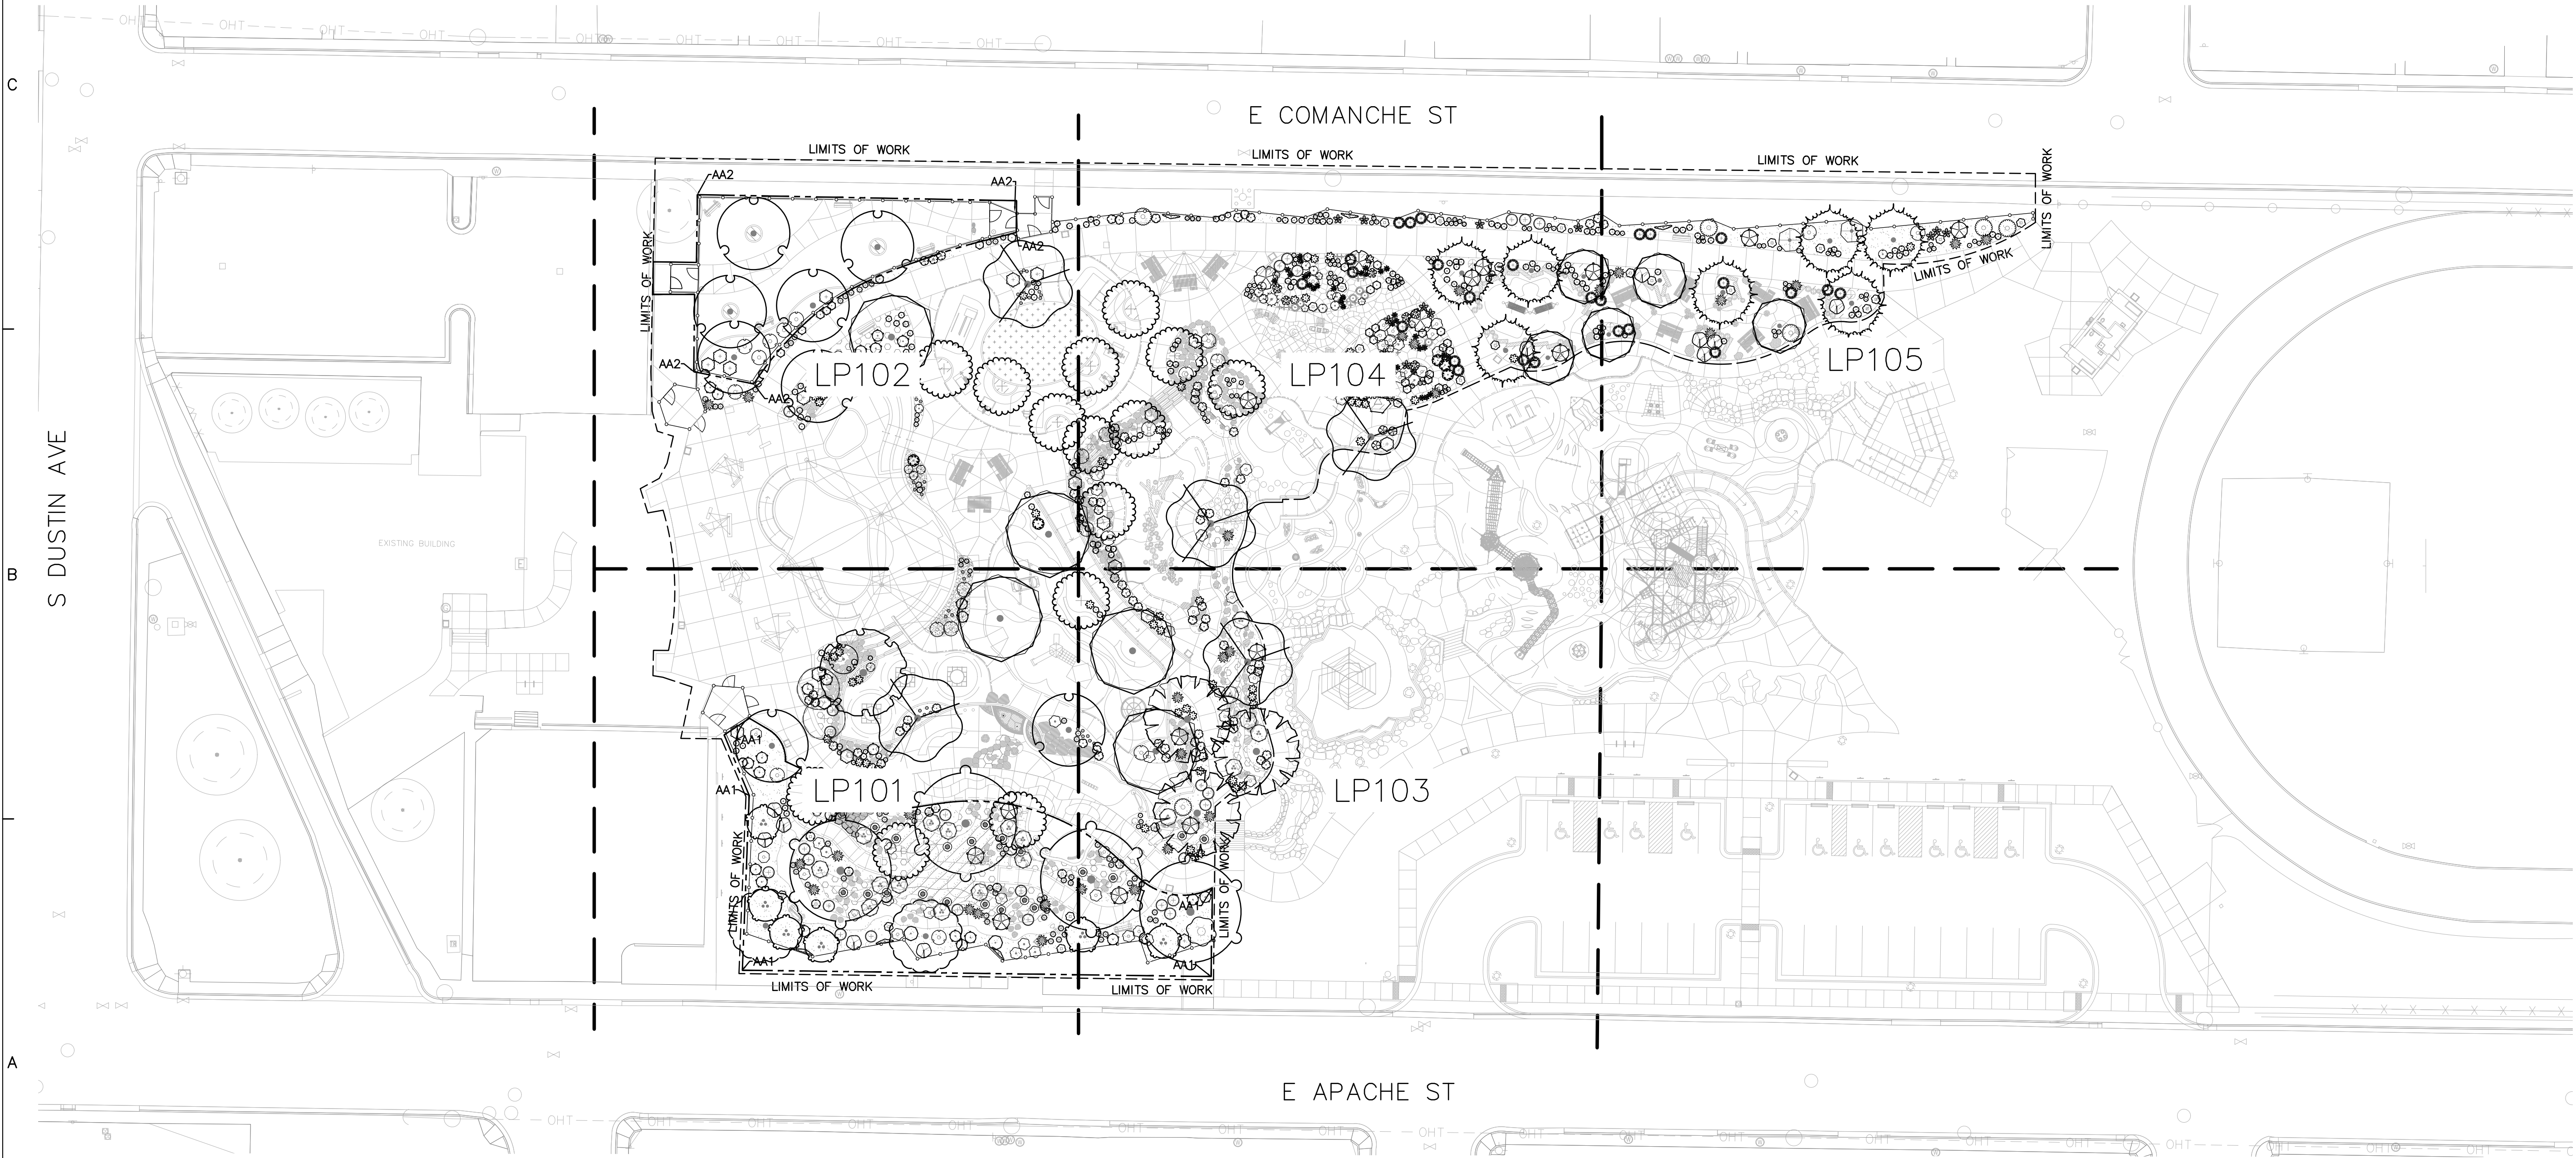


A1 OVERALL PLANTING PLAN

SCALE: 1"=30'-0"

 


plandcollab.com 505 268 2266

CONSULTANTS

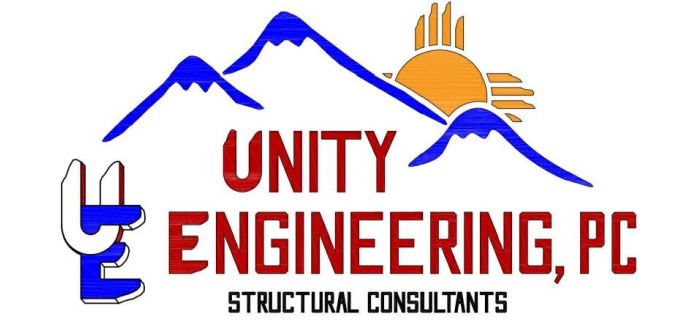

SEAL

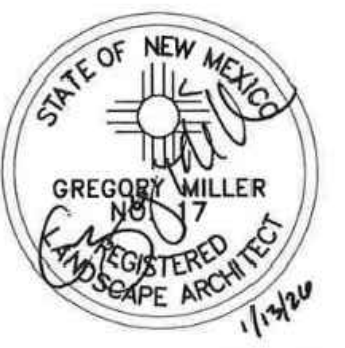

PROJECT NAME AND ADDRESS

**BOUNDLESS JOURNEY
ADVENTURE PARK -
PHASE 2**
312 E. APACHE STREET
FARMINGTON, NM 87401

DATE January 13, 2026
SUBMITTAL
100% CONSTRUCTION DOCUMENTS

REVISIONS		
NO.	DATE	DESCRIPTION

PLAND PROJECT NO 22005.4
DESIGNED BY GM / LI CHECKED BY GM
DRAWN BY LI / MS / FB / MV

SHEET TITLE

**OVERALL
PLANTING
PLAN**

SHEET NUMBER
LP100

ADDITIVE ALTERNATE NOTES

AA1-ADDITIVE ALTERNATE #1 SHALL CONSIST OF CONSTRUCTING CONCRETE PAVING, WATER HARVESTING BASINS, AND ELEVATED WALKWAY, INSTALLATION OF LIGHT POLES AND CONCRETE FOOTINGS, BENCHES, AND BOULDERS, TWO TALK TUBE SETS, TELESCOPE, LISTENING DISH SET, SEEK AND FIND OBJECTS, PLANTINGS, SURFACING MATERIALS, AND IRRIGATION WITHIN LIMITS OF WORK SHOWN. IRRIGATION MAINLINE AND CONTROL CABLE WITHIN ADDITIVE ALTERNATE LIMITS SHALL BE INSTALLED AS PART OF THE BASE BID.

AA2-ADDITIVE ALTERNATE #2 SHALL CONSIST OF CONSTRUCTING CONCRETE PAVING, LIGHT POST WITH CONCRETE FOOTINGS, INSTALLATION OF STABILIZED CRUSHER FINES, BENCHES, FENCING AND GATES, LITTER RECEPTACLES, PLANTINGS, SURFACING MATERIALS, AND IRRIGATION WITHIN LIMITS OF WORK SHOWN. IRRIGATION MAINLINE AND CONTROL CABLE WITHIN ADDITIVE ALTERNATE LIMITS SHALL BE INSTALLED AS PART OF THE BASE BID.


PLANTING KEYED NOTES 101

SYMBOL	CODE	DESCRIPTION	DETAIL	SYMBOL	CODE	DESCRIPTION	DETAIL
	P-01	BLEND OF 50% FINES, 20% 1" AND 30% 1/2" VALLEY GOLD ROCK MULCH, AS AVAILABLE FROM JPR GRAVEL NM, (505-877-4913), OR APPROVED EQUAL, INSTALLED AT A 4" DEPTH OVER FILTER FABRIC.			P-07	CONSTRUCT WATER HARVESTING BASIN. REFERENCE DETAIL AND GRADING PLAN.	B2/LP501
	P-03	BLEND OF 20% 1/2", 30% 1" AND 50% 2"-4" ROCK MULCH, COLOR: JUST GOLD, AS AVAILABLE FROM JPR GRAVEL (505-896-3849), OR APPROVED EQUAL, INSTALLED AT A "ONE-ROCK" DEPTH. HAND-SOW SEED MIX "A" ON FINISH GRADE PRIOR TO PLACING ROCK. SEE LP501 FOR SEED MIX AND RATE. DO NOT USE FILTER FABRIC.			P-08	INSTALL SOIL SPONGE	D4/LP501
	P-05	2"-4" ROCK MULCH, COLOR: JUST GOLD, AS AVAILABLE FROM JPR GRAVEL (505-896-3849), OR APPROVED EQUAL, INSTALLED AT A 4" DEPTH OVER FILTER FABRIC.			P-10	COBBLE RIVER ROCK, RELOCATE EXISTING COBBLE FROM PHASE ONE- SEE DEMOLITION PLAN.	
					P-13	12" DEPTH CLEAN PLAY SAND. FILTER FABRIC SHALL NOT BE USED UNDER PLAY SAND.	

PLANT SCHEDULE LP101


SEE SHEET LP601 FOR COMPLETE PLANT SCHEDULE

SYMBOL	COMMON NAME	BOTANICAL NAME
TREES		
	ALLEE LACEBARK ELM	ULMUS PARVIFOLIA 'EMER II' TM
	CANADA RED CHOKECHERRY	PRUNUS VIRGINIANA 'CANADA RED'
	COMMON HACKBERRY	CELTIS OCCIDENTALIS
	CRIMSON SPIRE OAK	QUERCUS ALBA X ROBUR 'CRIMSON SPIRE'
	TEXAS RED OAK	QUERCUS BUCKLEYI
SHRUBS		
	APACHE PLUME	FALLUGIA PARADOXA
	AUTUMN SAGE	SALVIA GREGGII
	BEAR GRASS	NOLINA TEXANA
	CREEPING GERMANDER	TEUCRIUM AROANIUM
	CREEPING HUMMINGBIRD TRUMPET	ZAUSCHNERIA GARRETTII 'PWWG01S' TM
	CREEPING OREGON GRAPE	MAHONIA REPENS
	DWARF RABBITBRUSH	CHRYSOETHAMNUS NAUSEOSUS NAUSEOSUS
	FOURWING SALTBU SH	ATRIPLEX CANESCENS
	FRINGED WORMWOOD	ARTEMISIA FRIGIDA
	GIANT SACATON	SPOROBOLUS WRIGHTII
	GRO-LOW FRAGRANT SUMAC	RHUS AROMATICA 'GRO-LOW'
	INDIAN GRASS	SORGHASTRUM NUTANS
	LEAD WORT PLUMBAGO	CERATOSTIGMA PLUMBAGINOIDES
	LEADPLANT	AMORPHA CANESCENS
	LITTLELEAF MOCK ORANGE	PHILADELPHUS MICROPHYLLUS
	SCARLET TRUMPET HONEYSUCKLE	LONICERA SEMPERVIRENS 'MAGNIFICA'
	STANDING OVATION LITTLE BLUESTEM	SCHIZACHYRIUM SCOPARIUM 'STANDING OVATION'
	TEXAS HUMMINGBIRD MINT	AGASTACHE CANA
	WINTERFAT	KRASCHENINNIKOVIA CERATOIDES LANATA
	WOODS ROSE	ROSA WOODSII

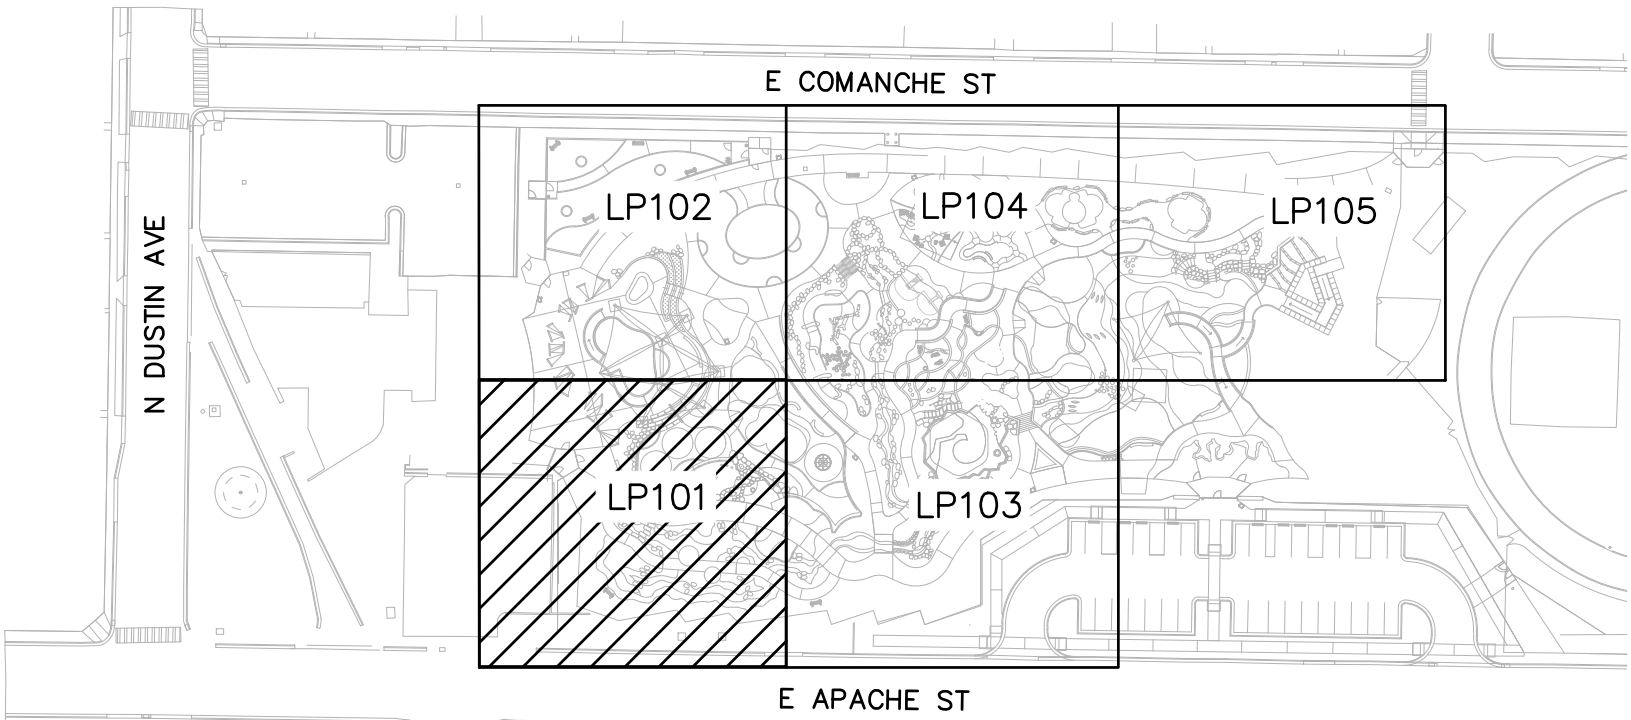

A1 PLANTING PLAN

SCALE: 1"=10'-0"

 


KEY MAP



plandcollab.com 505 268 2266

CONSULTANTS

ME&E
ENGINEERING

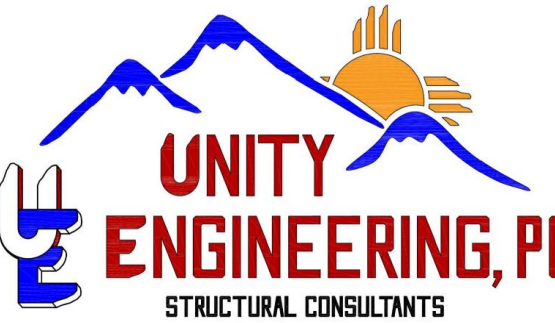

SEAL



PROJECT NAME AND ADDRESS

312 E. APACHE STREET
FARMINGTON, NM 87401

DATE January 13, 2026
SUBMITTAL
100% CONSTRUCTION DOCUMENTS

REVISIONS

NO.	DATE	DESCRIPTION


PLAND PROJECT NO 22005.4
DESIGNED BY GM / LI CHECKED BY GM
DRAWN BY LI / MS / FB / MV

SHEET TITLE

PLANTING
PLAN


SHEET NUMBER

LP101

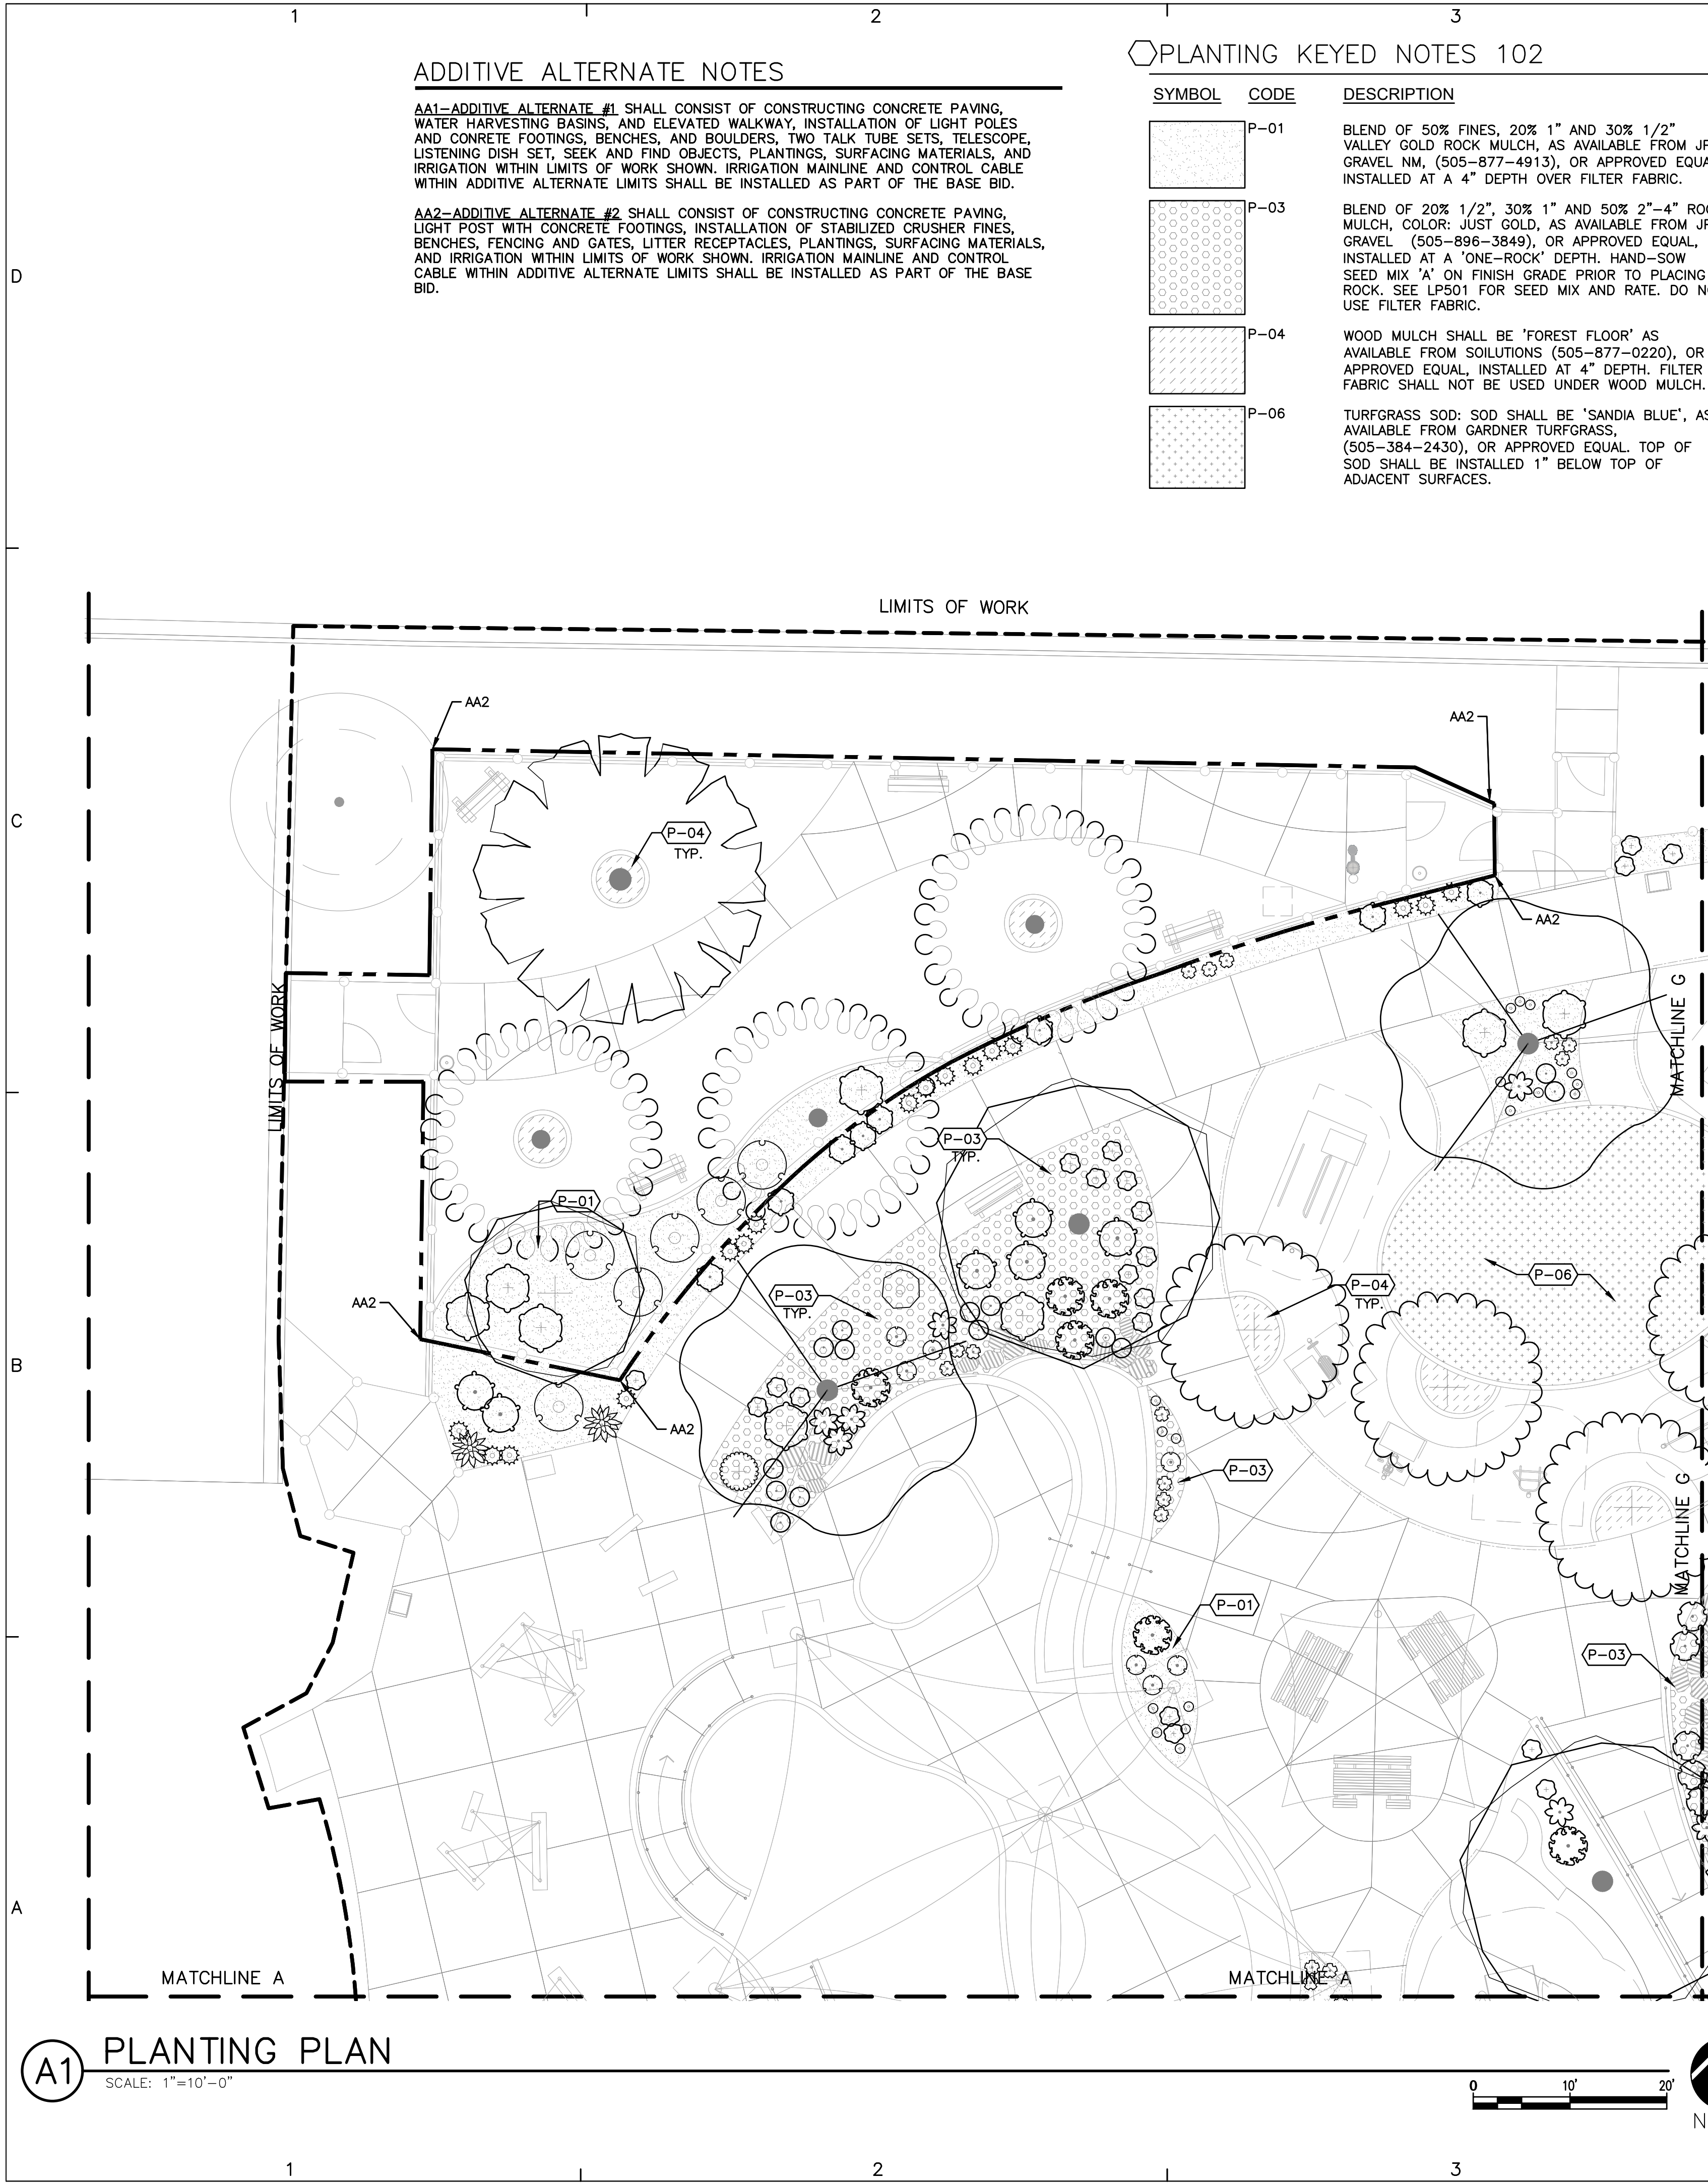

PLANT SCHEDULE LP102 SEE SHEET LP601 FOR COMPLETE PLANT SCHEDULE

SYMBOL	COMMON NAME	BOTANICAL NAME
TREES		
	ALLEE LACEBARK ELM	ULMUS PARVIFOLIA 'EMER II' TM
	SENSATION BOX ELDER	ACER NEGUNDO 'SENSATION'
	TEXAS RED OAK	QUERCUS BUCKLEYI
SHRUBS		
	APACHE PLUME	FALLUGIA PARADOXA
	BEAR GRASS	NOLINA TEXANA
	BLONDE AMBITION BLUE GRAMA	BOUTELOUA GRACILIS 'BLONDE AMBITION'
	CREEPING GERMANDER	TEUCRIUM AROANIUM
	CREEPING HUMMINGBIRD TRUMPET	ZAUSCHNERIA GARRETTII 'PWWG01S' TM
	CREEPING THREE-LEAF SUMAC	RHUS TRILOBATA 'AUTUMN AMBER'
	DWARF RABBITBRUSH	CHRYSOETHAMNUS NAUSEOSUS NAUSEOSUS
	FRINGED WORMWOOD	ARTEMISIA FRIGIDA
	GRO-LOW FRAGRANT SUMAC	RHUS AROMATICA 'GRO-LOW'
	INDIAN GRASS	SORGHASTRUM NUTANS
	LEAD WORT PLUMBAGO	CERATOSTIGMA PLUMBAGINOIDES
	POWIS CASTLE ARTEMISIA	ARTEMISIA X 'POWIS CASTLE'
	STANDING OVATION LITTLE BLUESTEM	SCHIZACHYRIUM SCOPARIUM 'STANDING OVATION'
	TEXAS HUMMINGBIRD MINT	AGASTACHE CANA
	WESTERN SAND CHERRY	PRUNUS BESSEYI 'PAWNEE BUTTES'
	WINTERFAT	KRASCHENINNIKOVIA CERATOIDES LANATA

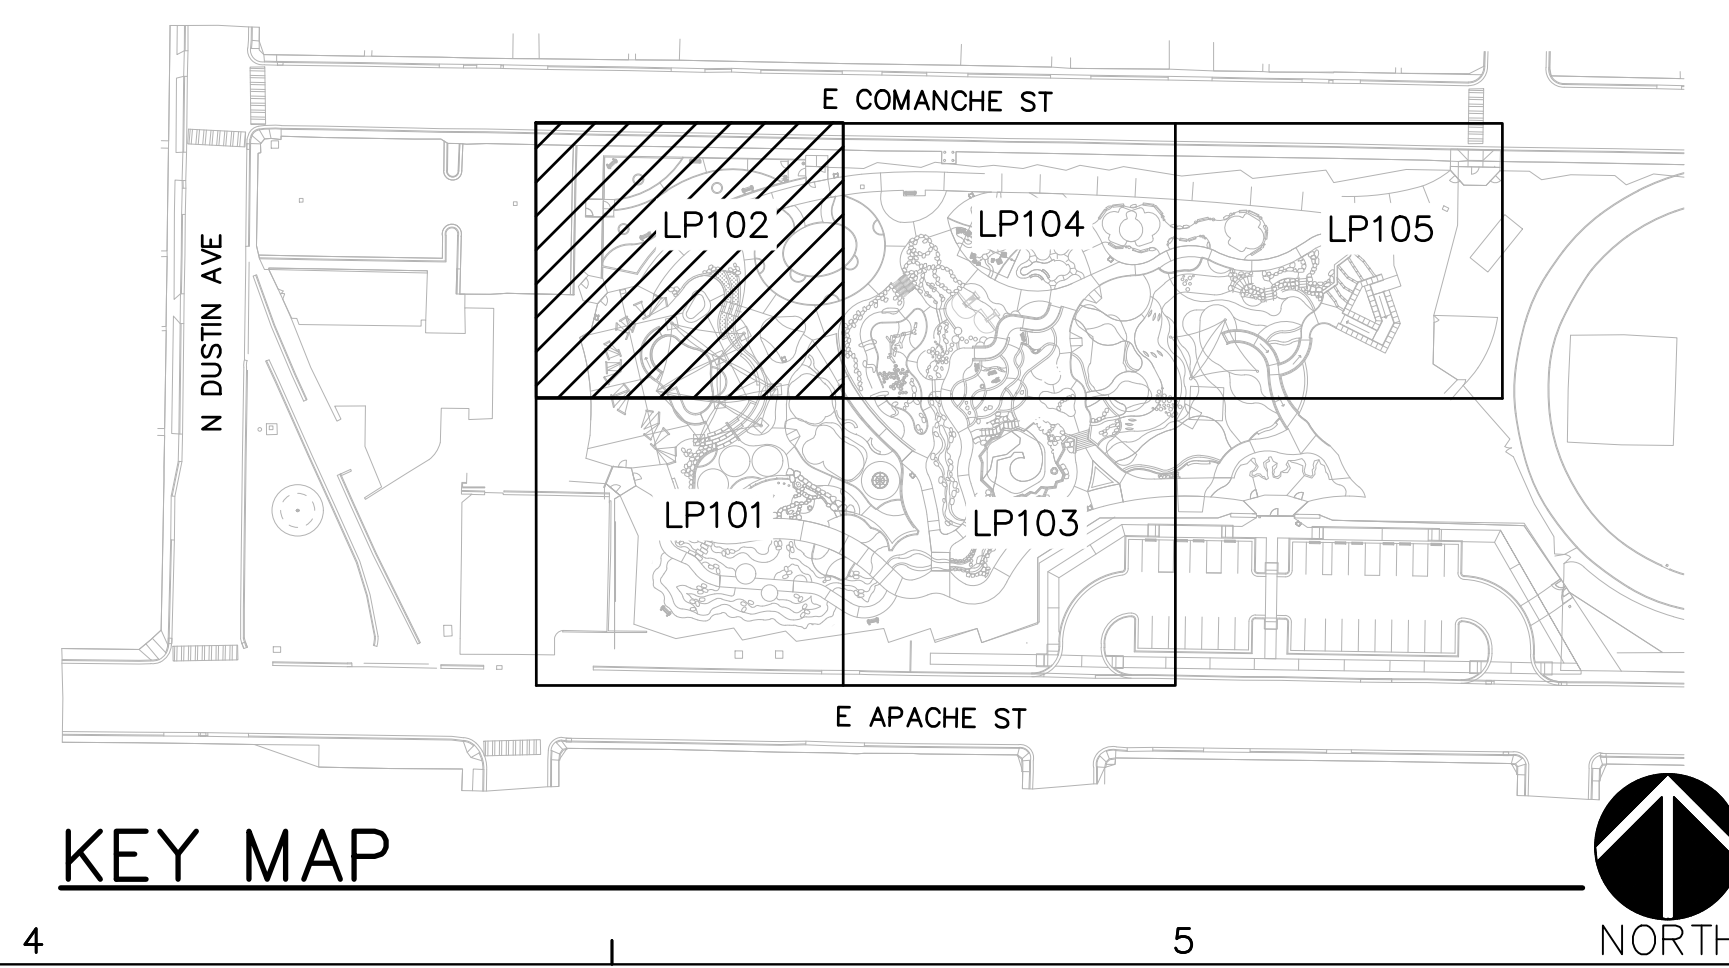

pland

COLLABORATIVE

plandcollab.com 505 268 2266

CONSULTANTS

ME&E

ENGINEERING

UNITY

ENGINEERING, PC

STRUCTURAL CONSULTANTS

SEAL

PROJECT NAME AND ADDRESS

312 E. APACHE STREET
FARMINGTON, NM 87401

DATE SUBMITTAL

January 13, 2026

100% CONSTRUCTION DOCUMENTS

REVISIONS

NO.	DATE	DESCRIPTION

PLAND PROJECT NO 22005.4

DESIGNED BY GM / LI CHECKED BY GM

DRAWN BY LI / MS / FB / MV

SHEET TITLE

PLANTING PLAN

SHEET NUMBER

LP102

ADDITIVE ALTERNATE NOTES

AA1-ADDITIVE ALTERNATE #1 SHALL CONSIST OF CONSTRUCTING CONCRETE PAVING, WATER HARVESTING BASINS, AND ELEVATED WALKWAY, INSTALLATION OF LIGHT POLES AND CONCRETE FOOTINGS, BENCHES, AND BOULDERS, TWO TALK TUBE SETS, TELESCOPE, LISTENING DISH SET, SEEK AND FIND OBJECTS, PLANTINGS, SURFACING MATERIALS, AND IRRIGATION WITHIN LIMITS OF WORK SHOWN. IRRIGATION MAINLINE AND CONTROL CABLE WITHIN ADDITIVE ALTERNATE LIMITS SHALL BE INSTALLED AS PART OF THE BASE BID.


AA2-ADDITIVE ALTERNATE #2 SHALL CONSIST OF CONSTRUCTING CONCRETE PAVING, LIGHT POST WITH CONCRETE FOOTINGS, INSTALLATION OF STABILIZED CRUSHER FINES, BENCHES, FENCING AND GATES, LITTER RECEPTACLES, PLANTINGS, SURFACING MATERIALS, AND IRRIGATION WITHIN LIMITS OF WORK SHOWN. IRRIGATION MAINLINE AND CONTROL CABLE WITHIN ADDITIVE ALTERNATE LIMITS SHALL BE INSTALLED AS PART OF THE BASE BID.

PLANTING KEYED NOTES 103

SYMBOL	CODE	DESCRIPTION	DETAIL	SYMBOL	CODE	DESCRIPTION	DETAIL
	P-01	BLEND OF 50% FINES, 20% 1" AND 30% 1/2" VALLEY GOLD ROCK MULCH, AS AVAILABLE FROM JPR GRAVEL NM, (505-877-4913), OR APPROVED EQUAL, INSTALLED AT A 4" DEPTH OVER FILTER FABRIC.			P-07	CONSTRUCT WATER HARVESTING BASIN. REFERENCE DETAIL AND GRADING PLAN.	B2/LP501
	P-03	BLEND OF 20% 1/2", 30% 1" AND 50% 2"-4" ROCK MULCH, COLOR: JUST GOLD, AS AVAILABLE FROM JPR GRAVEL (505-896-3849), OR APPROVED EQUAL, INSTALLED AT A 'ONE-ROCK' DEPTH. HAND-SOW SEED MIX 'A' ON FINISH GRADE PRIOR TO PLACING ROCK. SEE LP501 FOR SEED MIX AND RATE. DO NOT USE FILTER FABRIC.			P-08	INSTALL SOIL SPONGE	D4/LP501
	P-05	2"-4" ROCK MULCH, COLOR: JUST GOLD, AS AVAILABLE FROM JPR GRAVEL (505-896-3849), OR APPROVED EQUAL, INSTALLED AT A 4" DEPTH OVER FILTER FABRIC.			P-13	12" DEPTH CLEAN PLAY SAND. FILTER FABRIC SHALL NOT BE USED UNDER PLAY SAND.	

PLANT SCHEDULE LP103 SEE SHEET LP601 FOR COMPLETE PLANT SCHEDULE

SYMBOL	COMMON NAME	BOTANICAL NAME
TREES		
	ALLEE LACEBARK ELM	ULMUS PARVIFOLIA 'EMER II' TM
	BURR OAK	QUERCUS MACROCARPA
	CANADA RED CHOKECHERRY	PRUNUS VIRGINIANA 'CANADA RED'
	SENSATION BOX ELDER	ACER NEGUNDO 'SENSATION'
	TEXAS RED OAK	QUERCUS BUCKLEYI
SHRUBS		
	BEAR GRASS	NOLINA TEXANA
	BLONDE AMBITION BLUE GRAMA	BOUTELOUA GRACILIS 'BLONDE AMBITION'
	COYOTE WILLOW	SALIX EXIGUA
	CREEPING GERMANDER	TEUCRIUM AROANUM
	CREEPING OREGON GRAPE	MAHONIA REPENS
	DWARF RABBITBRUSH	CHRYSOETHAMNUS NAUSEOSUS NAUSEOSUS
	GIANT SACATON	SPOROBOLUS WRIGHTII
	GRO-LOW FRAGRANT SUMAC	RHUS AROMATICA 'GRO-LOW'
	INDIAN GRASS	SORGHASTRUM NUTANS
	LEAD WORT PLUMBAGO	CERATOSTIGMA PLUMBAGINOIDES
	LEADPLANT	AMORPHA CANESCENS
	MEXICAN CLIFFROSE	PURSHIA MEXICANA
	TEXAS HUMMINGBIRD MINT	AGASTACHE CANA
	WINTERFAT	KRASCHENINNIKOVIA CERATOIDES LANATA

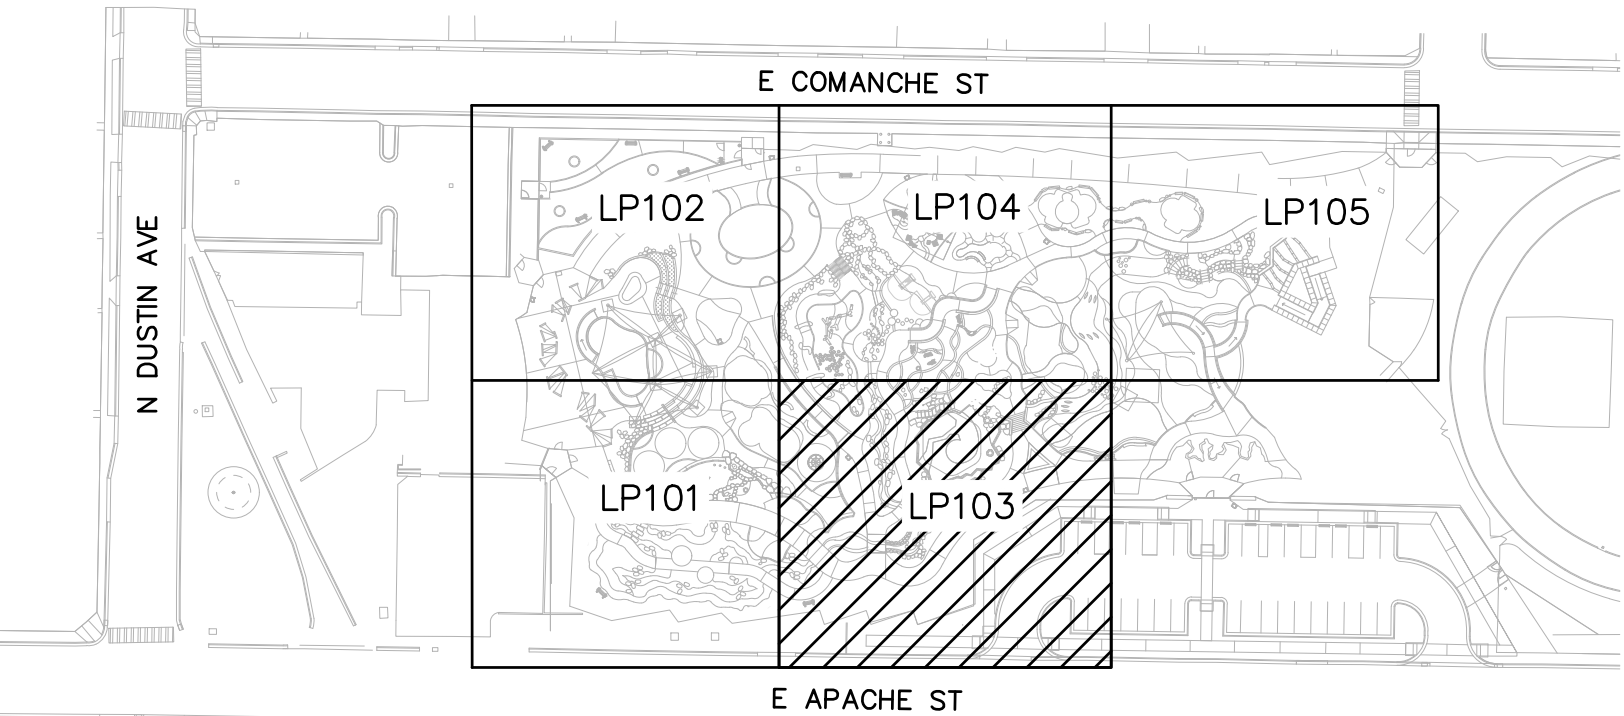

pland
COLLABORATIVE

plandcollab.com 505 268 2266

CONSULTANTS

ME&E
ENGINEERING

UNITY
ENGINEERING, PC
STRUCTURAL CONSULTANTS

SEAL

PROJECT NAME AND ADDRESS

312 E. APACHE STREET
FARMINGTON, NM 87401

DATE January 13, 2026
SUBMITTAL
100% CONSTRUCTION DOCUMENTS

REVISIONS

NO.	DATE	DESCRIPTION

PLAND PROJECT NO 22005.4
DESIGNED BY GM / LI CHECKED BY GM
DRAWN BY LI / MS / FB / MV

SHEET TITLE

PLANTING
PLAN

SHEET NUMBER

LP103

PLANT SCHEDULE LP104

SEE SHEET LP601 FOR COMPLETE PLANT SCHEDULE


SYMBOL	COMMON NAME	BOTANICAL NAME
TREES		
	AFGHAN PINE	PINUS ELDARICA
	ALLEE LACEBARK ELM	ULMUS PARVIFOLIA 'EMER II' TM
	CANADA RED CHOKECHERRY	PRUNUS VIRGINIANA 'CANADA RED'
	FRONTIER ELM	ULMUS X 'FRONTIER'
	SENSATION BOX ELDER	ACER NEGUNDO 'SENSATION'
SHRUBS		
	BEAR GRASS	NOLINA TEXANA
	BLAZING STAR	LIATRIS SPICATA
	BLONDE AMBITION BLUE GRAMA	BOUTELOUA GRACILIS 'BLONDE AMBITION'
	BUTTERFLY MILKWEED	ASCLEPIAS TUBEROSA
	CHOKECHERRY	PRUNUS VIRGINIANA
	COLORADO FOUR O'CLOCK	MIRABILIS MULTIFLORA
	CREEPING GERMANDER	TEUCRIUM AROANUM
	CREEPING HUMMINGBIRD TRUMPET	ZAUSCHNERIA GARRETTII 'PWWG01S' TM
	CREEPING OREGON GRAPE	MAHONIA REPENS
	DWARF RABBITBRUSH	CHRYSOETHAMNUS NAUSEOSUS NAUSEOSUS
	FALSE INDIGO	AMORPHA FRUTICOSA
	GIANT SACATON	SPOROBOLUS WRIGHTII
	GRO-LOW FRAGRANT SUMAC	RHUS AROMATICA 'GRO-LOW'
	INDIAN GRASS	SORGHASTRUM NUTANS
	LEADPLANT	AMORPHA CANESCENS
	LITTLELEAF MOCK ORANGE	PHILADELPHUS MICROPHYLLUS
	MA HUANG	EPHEDRA EQUISETINA
	MAXIMILIAN SUNFLOWER	HELIANTHUS MAXIMILIANI
	MAY NIGHT SAGE	SALVIA X SYLVESTRIS 'MAY NIGHT'
	MEXICAN CLIFFROSE	PURSHIA MEXICANA
	MISSOURI IRONWEED	VERNONIA MISSURICA
	MOONSHINE YARROW	ACHILLEA X 'MOONSHINE'
	PANCHITO MANZANITA	ARCTOSTAPHYLOS X COLORADENSIS 'PANCHITO'
	PINK MUHLY GRASS	MUHLENBERGIA CAPILLARIS
	POWIS CASTLE ARTEMISIA	ARTEMISIA X 'POWIS CASTLE'
	RED YUCCA	HESPERALOE PARVIFLORA
	SCARLET TRUMPET HONEYSUCKLE	LONICERA SEMPERVIRENS 'MAGNIFICA'
	SHOWY MILKWEED	ASCLEPIAS SPECIOSA
	TEXAS HUMMINGBIRD MINT	AGASTACHE CANA
	UTAH SERVICEBERRY	AMELANCHIER UTAHENSIS
	WESTERN SAND CHERRY	PRUNUS BESSEYI 'PAWNEE BUTTES'
	WINTERFAT	KRASCHENINNIKOVIA CERATOIDES LANATA
	WOODS ROSE	ROSA WOODSII

B2 PLANTING PLAN

SCALE: 1"=10'-0"

PLANTING KEYED NOTES 104

SYMBOL	CODE	DESCRIPTION
	P-01	BLEND OF 50% FINES, 20% 1" AND 30% 1/2" VALLEY GOLD ROCK MULCH, AS AVAILABLE FROM JPR GRAVEL NM, (505-877-4913), OR APPROVED EQUAL, INSTALLED AT A 4" DEPTH OVER FILTER FABRIC.
	P-03	BLEND OF 20% 1/2", 30% 1" AND 50% 2"-4" ROCK MULCH, COLOR: JUST GOLD, AS AVAILABLE FROM JPR GRAVEL (505-896-3849), OR APPROVED EQUAL, INSTALLED AT A 'ONE-ROCK' DEPTH. HAND-SOW SEED MIX 'A' ON FINISH GRADE PRIOR TO PLACING ROCK. SEE LP501 FOR SEED MIX AND RATE. DO NOT USE FILTER FABRIC.
	P-04	WOOD MULCH SHALL BE 'FOREST FLOOR' AS AVAILABLE FROM SOILUTIONS (505-877-0220), OR APPROVED EQUAL, INSTALLED AT 4" DEPTH. FILTER FABRIC SHALL NOT BE USED UNDER WOOD MULCH.
	P-06	TURFGRASS SOD: SOD SHALL BE 'SANDIA BLUE', AS AVAILABLE FROM GARDNER TURFGRASS, (505-384-2430), OR APPROVED EQUAL, TOP OF SOD SHALL BE INSTALLED 1" BELOW TOP OF ADJACENT SURFACES.
	P-10	COBBLE RIVER ROCK, RELOCATE EXISTING COBBLE FROM PHASE ONE- SEE DEMOLITION PLAN.

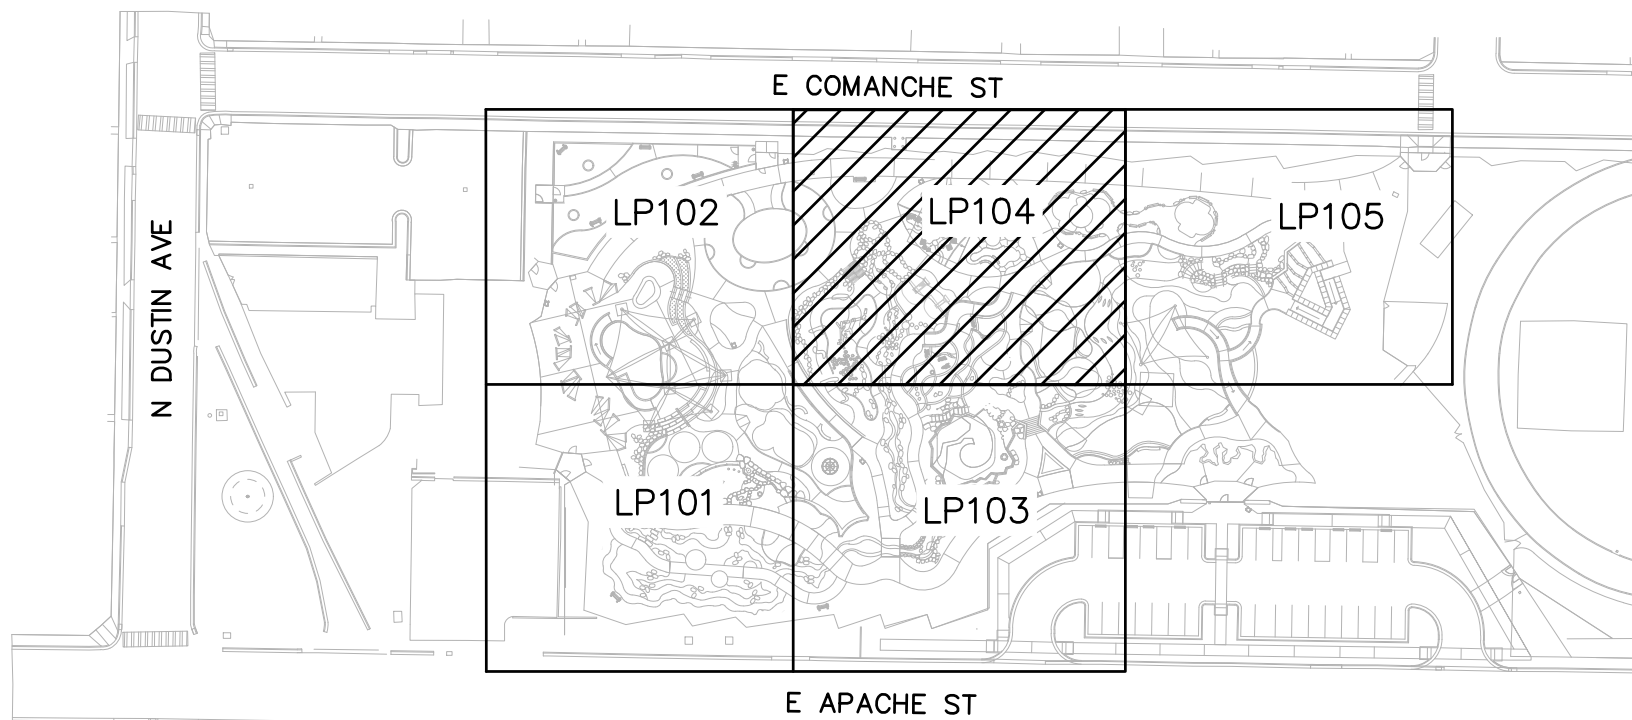

KEY MAP



plandcollab.com 505 268 2266

CONSULTANTS

ME&E
ENGINEERING



SEAL



PROJECT NAME AND ADDRESS

312 E. APACHE STREET
FARMINGTON, NM 87401

DATE January 13, 2026

SUBMITTAL 100% CONSTRUCTION DOCUMENTS

REVISIONS

NO.	DATE	DESCRIPTION


PLAND PROJECT NO 22005.4
DESIGNED BY GM / LI CHECKED BY GM
DRAWN BY LI / MS / FB / MV

SHEET TITLE

PLANTING
PLAN

SHEET NUMBER

LP104

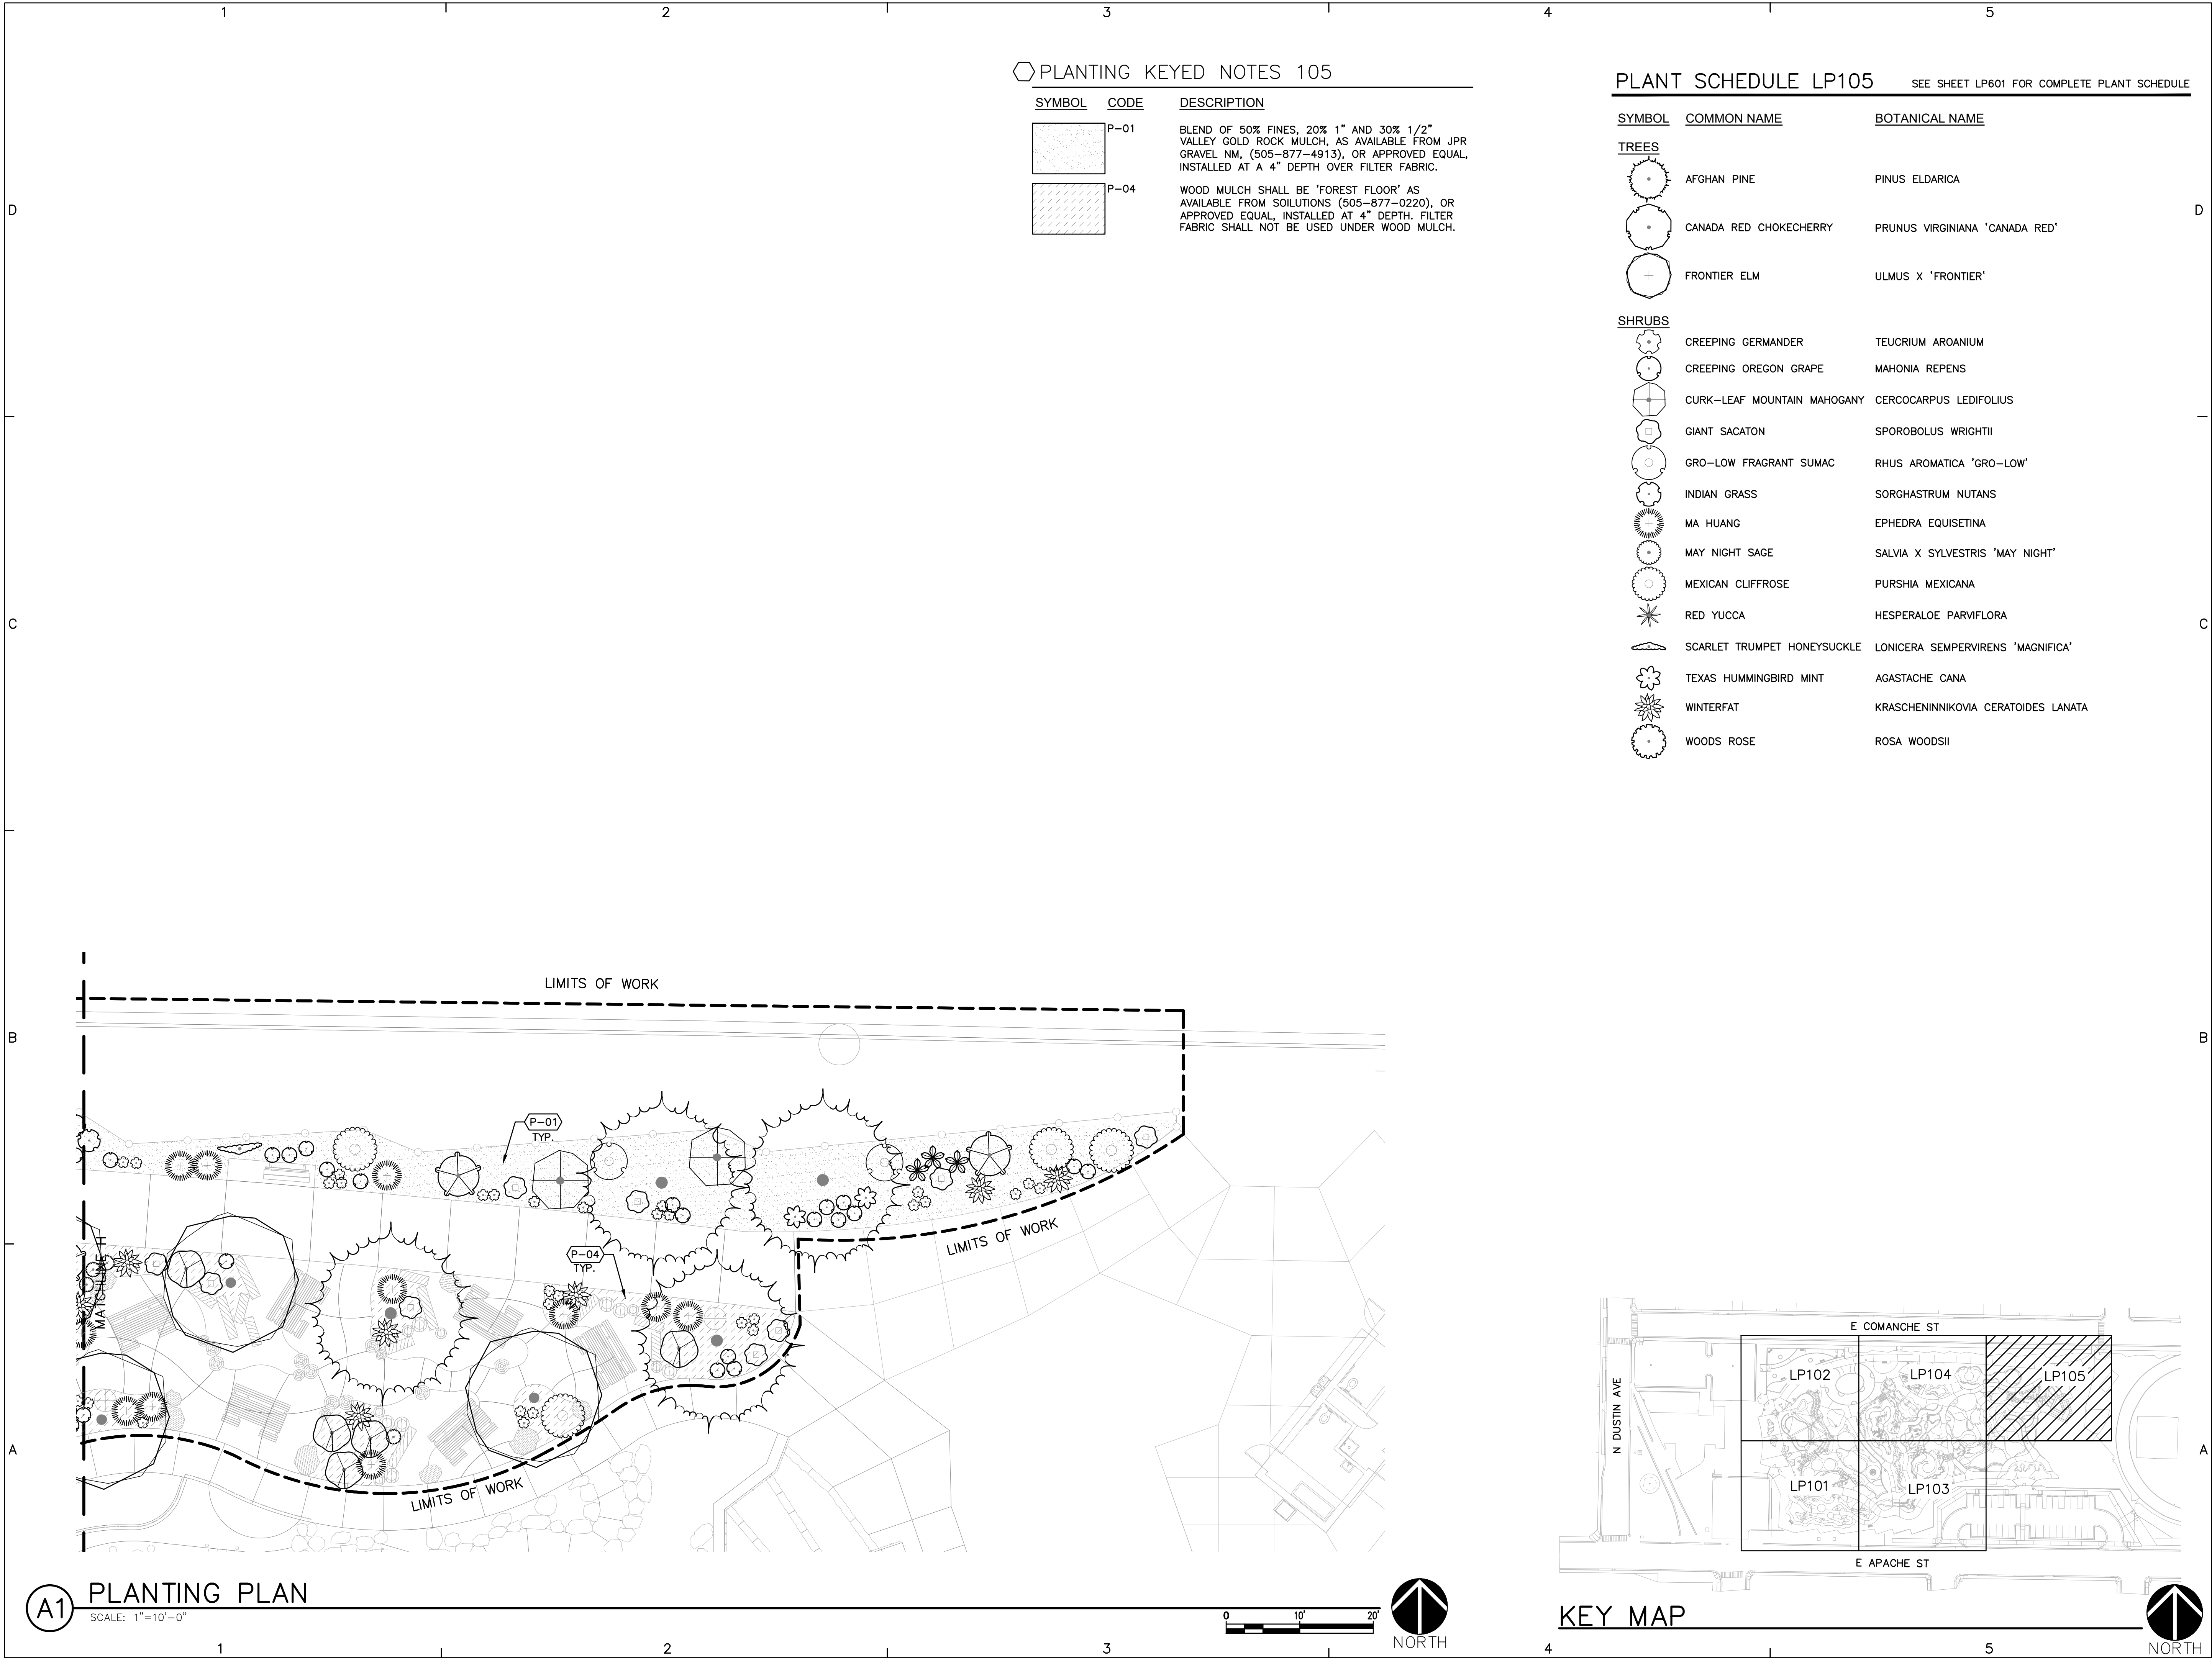


PLANTING KEYED NOTES 105

SYMBOL	CODE	DESCRIPTION
	P-01	BLEND OF 50% FINES, 20% 1" AND 30% 1/2" VALLEY GOLD ROCK MULCH, AS AVAILABLE FROM JPR GRAVEL NM, (505-877-4913), OR APPROVED EQUAL, INSTALLED AT A 4" DEPTH OVER FILTER FABRIC.
	P-04	WOOD MULCH SHALL BE 'FOREST FLOOR' AS AVAILABLE FROM SOILUTIONS (505-877-0220), OR APPROVED EQUAL, INSTALLED AT 4" DEPTH. FILTER FABRIC SHALL NOT BE USED UNDER WOOD MULCH.

PLANT SCHEDULE LP105 SEE SHEET LP601 FOR COMPLETE PLANT SCHEDULE

SYMBOL	COMMON NAME	BOTANICAL NAME
TREES		
	AFGHAN PINE	PINUS ELДАРICA
	CANADA RED CHOKECHERRY	PRUNUS VIRGINIANA 'CANADA RED'
	FRONTIER ELM	ULMUS X 'FRONTIER'
SHRUBS		
	CREEPING GERMANDER	TEUCRIUM AROANIUM
	CREEPING OREGON GRAPE	MAHONIA REPENS
	CURK-LEAF MOUNTAIN MAHOGANY	CERCOCARPUS LEDIFOLIUS
	GIANT SACATON	SPOROBOLUS WRIGHTII
	GRO-LOW FRAGRANT SUMAC	RHUS AROMATICA 'GRO-LOW'
	INDIAN GRASS	SORGHASTRUM NUTANS
	MA HUANG	EPHEDRA EQUISETINA
	MAY NIGHT SAGE	SALVIA X SYLVESTRIS 'MAY NIGHT'
	MEXICAN CLIFFROSE	PURSHIA MEXICANA
	RED YUCCA	HESPERALOE PARVIFLORA
	SCARLET TRUMPET HONEYSUCKLE	LONICERA SEMPERVIRENS 'MAGNIFICA'
	TEXAS HUMMINGBIRD MINT	AGASTACHE CANA
	WINTERFAT	KRASCHENINNIKOVIA CERATOIDES LANATA
	WOODS ROSE	ROSA WOODSII

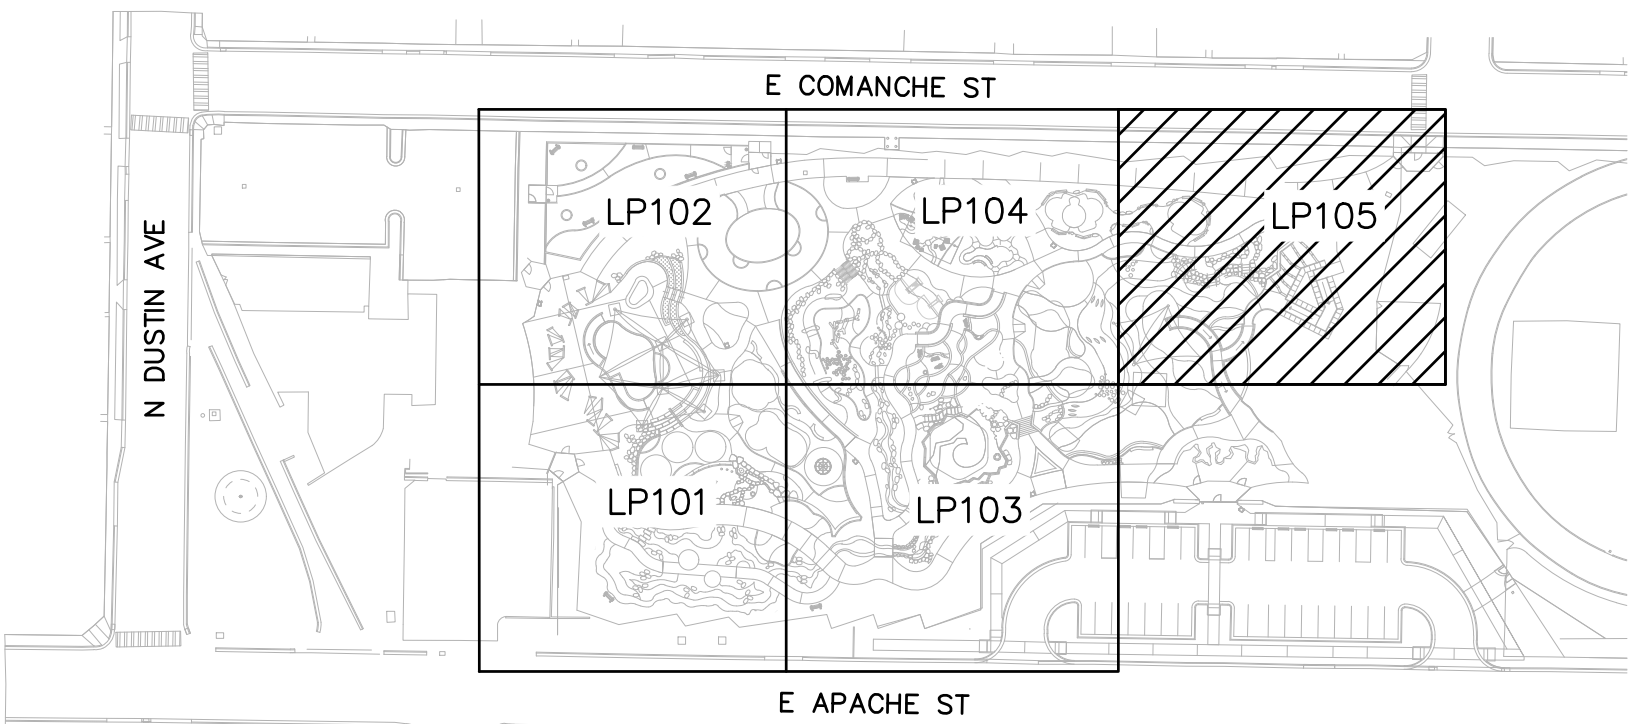

KEY MAP

pland
COLLABORATIVE

plandcollab.com 505 268 2266

CONSULTANTS

ME&E
ENGINEERING

UNITY
ENGINEERING, PC
STRUCTURAL CONSULTANTS

SEAL

PROJECT NAME AND ADDRESS

312 E. APACHE STREET
FARMINGTON, NM 87401

DATE January 13, 2026
SUBMITTAL
100% CONSTRUCTION DOCUMENTS

REVISIONS

NO.	DATE	DESCRIPTION


PLAND PROJECT NO 22005.4
DESIGNED BY GM / LI CHECKED BY GM
DRAWN BY LI / MS / FB / MV

SHEET TITLE

PLANTING
PLAN

SHEET NUMBER

LP105

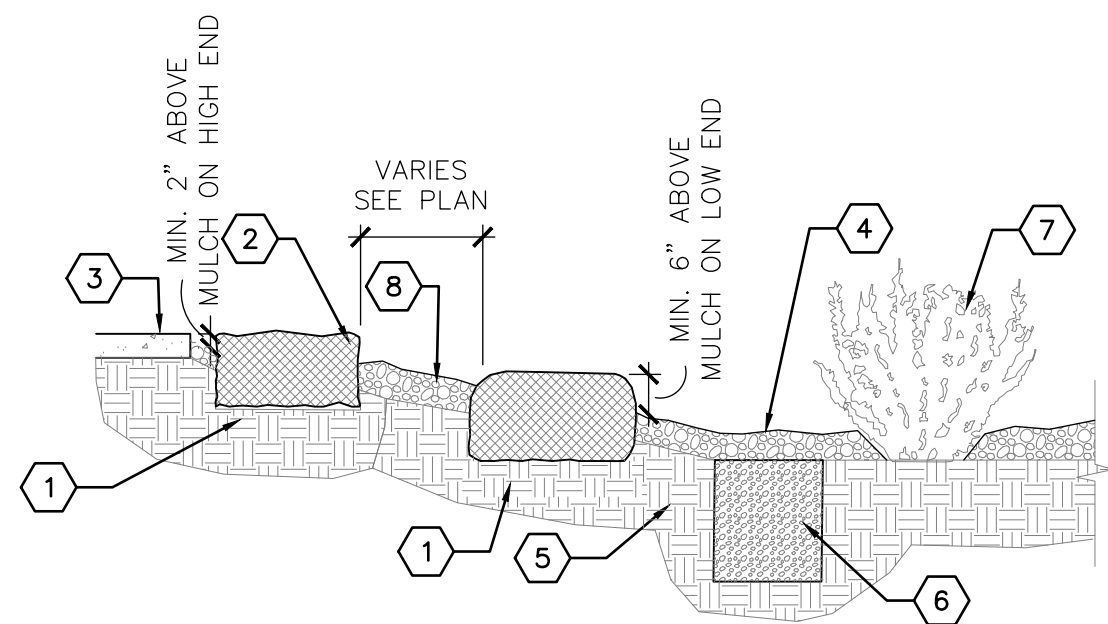

KEYED NOTES



1. SOIL COMPACTED UNDER BOULDERS, SUBGRADE SHALL BE COMPACTED TO 6" DEPTH.
2. BOULDER - SEE SITE PLAN AND DETAIL D5/LS505, SIMILAR.
3. SURROUNDING CONDITIONS VARY. SEE CONSTRUCTION PLAN.
4. MULCH - SEE LANDSCAPE SURFACING PLAN.
5. SUBGRADE RIPPED TO MINIMUM 12" DEPTH TO PROMOTE INFILTRATION.
6. SOIL SPONGE - SEE PLANTING PLAN AND DETAIL D4/LP501.
7. PLANT - SEE PLANTING PLAN.
8. MAXIMUM SIDE SLOPE 3:1.

GENERAL NOTES

- A. CONTRACTOR SHALL OBTAIN LANDSCAPE ARCHITECT'S REVIEW AND APPROVAL OF THE ROUGH GRADING OF ALL WATER HARVESTING BASINS BEFORE INSTALLING PLANTS AND MULCH.
- B. FILTER FABRIC SHALL NOT BE USED IN WATER HARVESTING AREAS.
- C. REFERENCE GRADING PLAN FOR EXACT ELEVATIONS.

B2 WATER HARVESTING BASIN

3/8" = 1'-0"

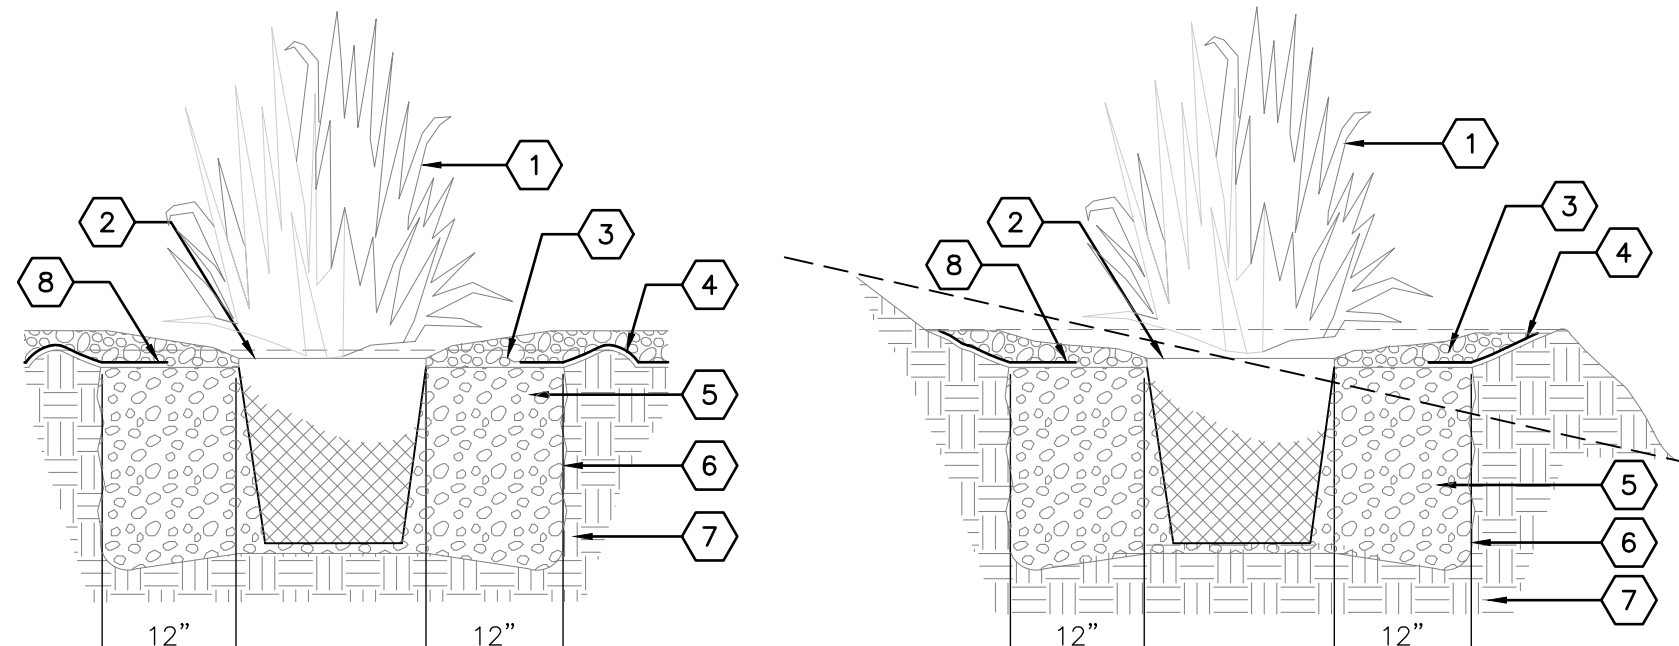 

KEYED NOTES


1. ORNAMENTAL GRASS - SEE PLAN FOR TYPE AND LOCATION
2. PLANT DEPTH, SLIGHTLY HIGHER THAN ADJACENT SUBGRADE
3. MULCH - SEE PLAN. HOLD BACK 2" FROM GRASS STEMS
4. EARTHEN BERM, 6" HEIGHT
5. BACKFILL AND SOIL AMENDMENTS - SEE SPECIFICATIONS. MIX THOROUGHLY PRIOR TO INSTALLATION
6. SCARIFY EDGE OF PLANTING HOLE, CONTINUOUS ALL SIDES
7. UNDISTURBED SUBGRADE
8. WEED BARRIER FABRIC. DIAMETER OF FILTER FABRIC CUTOUT SHALL BE EQUIVALENT TO MATURE SPREAD OF GRASS - SEE PLANT SCHEDULE FOR SPREAD DIMENSION

GENERAL NOTES

- A. LOOSEN ALL ROOTS AT EDGE OF ROOT BALL. UNWIND OR CUT ANY ENCIRCLING ROOTS.

A3 ORNAMENTAL GRASS PLANTING WITH FABRIC

NOT TO SCALE

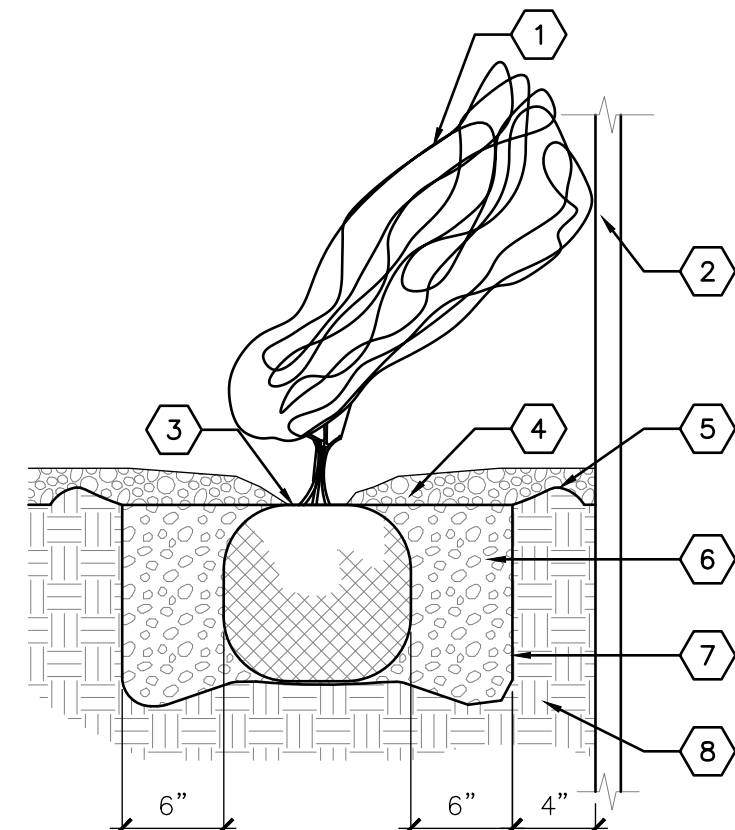


KEYED NOTES

1. VINE - SEE PLAN FOR SPECIES AND LOCATIONS
2. VERTICAL STRUCTURE - SEE PLAN
3. PLANT DEPTH AS SAME AS MAINTAINED AT NURSERY
4. MULCH - SEE PLAN. HOLD BACK 2" FROM VINE STEMS
5. 6-INCH HEIGHT EARTHEN BERM
6. BACKFILL AND SOIL AMENDMENTS - SEE SPECIFICATIONS. MIX THOROUGHLY PRIOR TO INSTALLATION
7. SCARIFY EDGE OF PLANTING HOLE, CONTINUOUS ALL SIDES
8. UNDISTURBED SUBGRADE

B3 VINE PLANTING

NOT TO SCALE

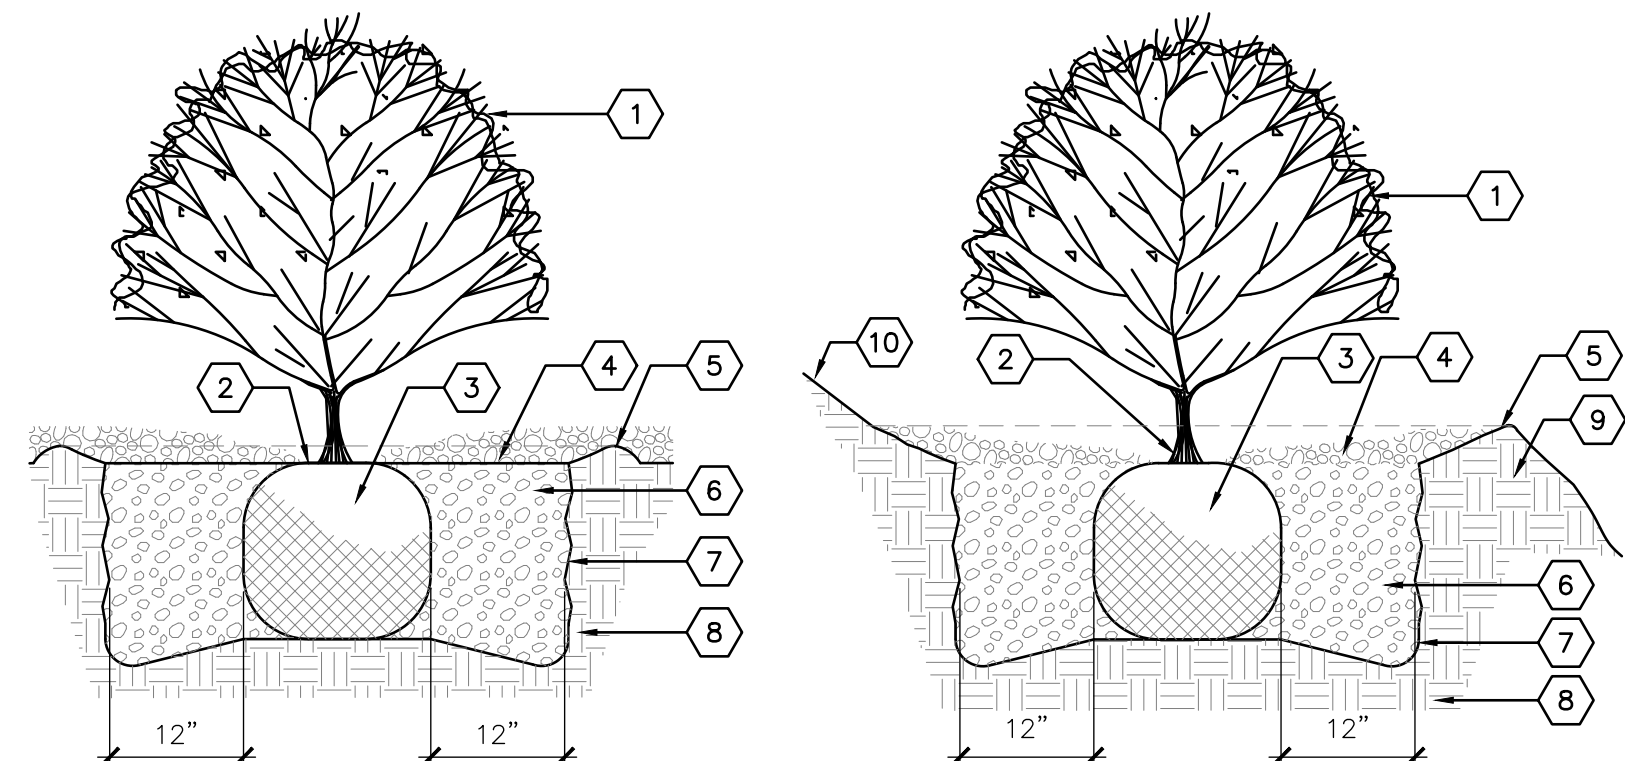


KEYED NOTES

1. SHRUB - SEE PLAN FOR SPECIES AND LOCATION.
2. PLANT AT SAME DEPTH AS MAINTAINED AT NURSERY.
3. PLACE SHRUB IN HOLE AND STRAIGHTEN.
4. MULCH - SEE PLAN. HOLD BACK 2" FROM SHRUB STEMS.
5. 6-INCH HEIGHT EARTHEN BERM
6. BACKFILL AND SOIL AMENDMENTS - SEE SPECIFICATIONS. MIX THOROUGHLY PRIOR TO INSTALLATION.
7. SCARIFY EDGE OF PLANTING HOLE, CONTINUOUS ALL SIDES.
8. UNDISTURBED SUBGRADE
9. PROPOSED GRADE. SMOOTHLY TAPER SLOPE TO FORM SHRUB WELL.
10. EXISTING GRADE

B4 SHRUB PLANTING

NOT TO SCALE

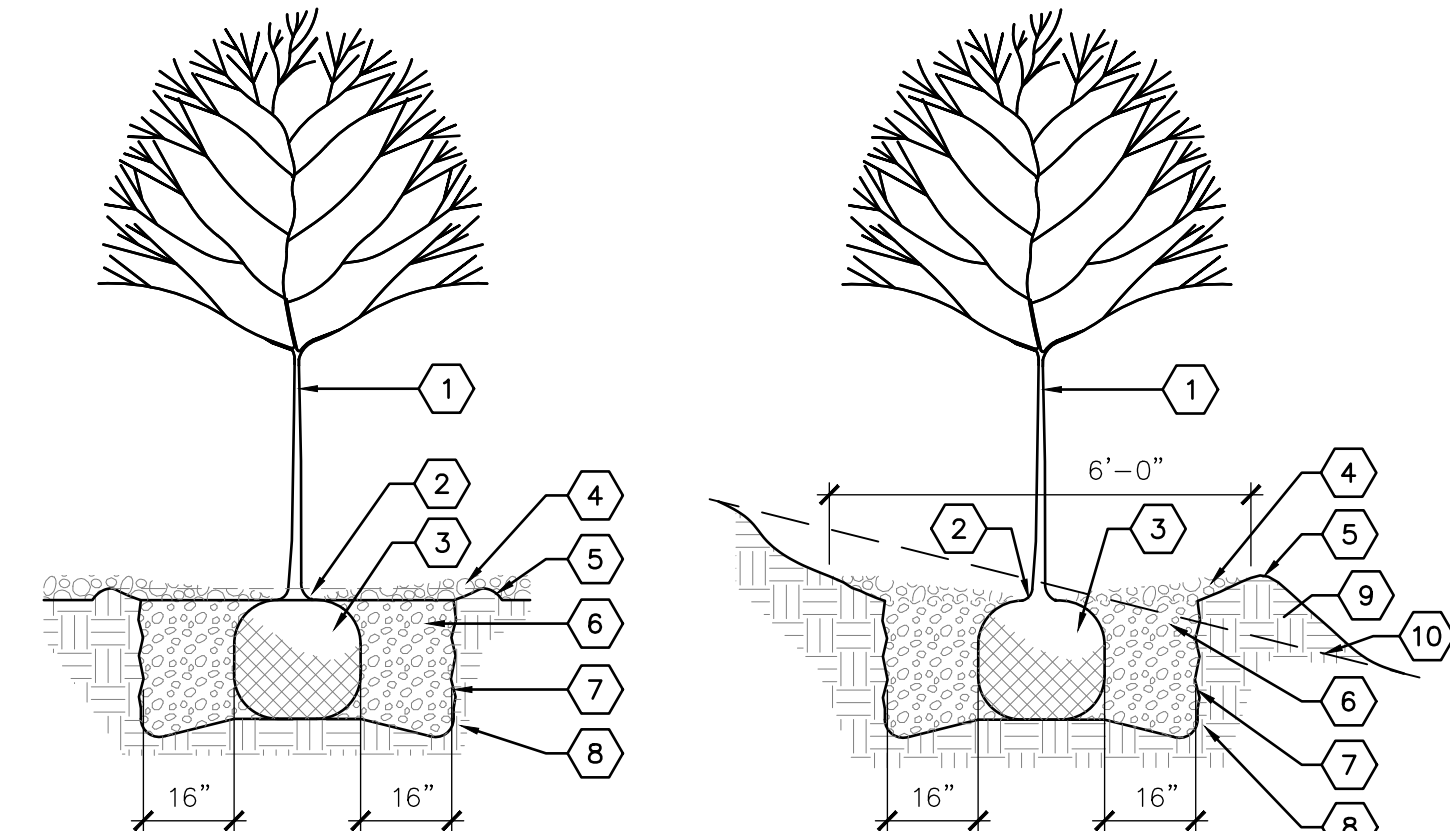


KEYED NOTES

1. TREE - SEE PLAN FOR SPECIES AND LOCATION.
2. REMOVE EXISTING SOIL FROM NURSERY AS NEEDED TO EXPOSE ROOT FLARE. INSTALL WITH ROOT FLARE 2"-3" ABOVE GRADE.
3. PLACE TREE IN HOLE AND STRAIGHTEN. REMOVE WIRE BASKET, WOOD BOX, PLASTIC, TWINE AND/OR ROPE, AND BURLAP PRIOR TO BACKFILL.
4. MULCH - SEE PLAN. AVOID MULCH INSTALLATION 4"-6" OF DISTANCE FROM TREE TRUNK.
5. EARTHEN BERM, 6" HEIGHT
6. THOROUGHLY MIX BACKFILL AND SOIL AMENDMENTS PRIOR TO INSTALLATION - SEE SPECIFICATIONS.
7. SCARIFY EDGE OF PLANTING HOLE, CONTINUOUS ALL SIDES.
8. UNDISTURBED SUBGRADE
9. PROPOSED GRADE. SMOOTHLY TAPER SLOPE TO FORM TREE WELL.
10. EXISTING GRADE

A4 TREE PLANTING

NOT TO SCALE

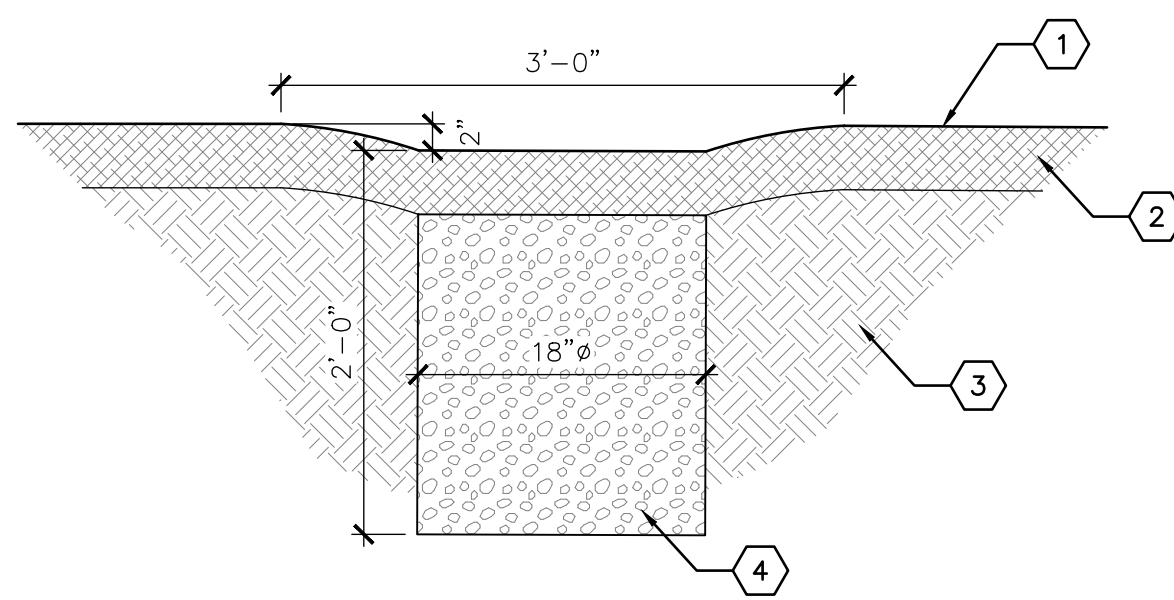


KEYED NOTES

1. FINISH GRADE AT WATER HARVESTING BASIN - SEE DETAIL C2/LP501.
2. MULCH - SEE PLANTING PLAN.
3. SOIL AT WATER HARVESTING BASIN - SEE DETAIL C2/LP501.
4. COMPOST BLEND SHALL BE AN EVENLY MIXED BLEND OF PUMICE, PARTIALLY COMPOSTED WOODY MATERIALS, AND AGED COMPOST.

D4 SOIL SPONGE

1" = 1'-0"

 

CONSULTANTS

SEAL



PROJECT NAME AND ADDRESS

BOUNDLESS JOURNEY ADVENTURE PARK - PHASE 2

312 E. APACHE STREET
FARMINGTON, NM 87401

DATE January 13, 2026

SUBMITTAL 100% CONSTRUCTION DOCUMENTS

REVISIONS

NO.	DATE	DESCRIPTION

PLAND PROJECT NO 22005.4
DESIGNED BY GM / LI CHECKED BY GM
DRAWN BY LI / MS / FB / MV

SHEET TITLE

PLANTING DETAILS

SHEET NUMBER

LP501

D

C

B

A

PLANT SCHEDULE

SYMBOL	QTY BASE BID	AA1	AA2	BOTANICAL NAME	COMMON NAME	REMARKS	HT.	SPD.	INSTALLED SIZE	SYMBOL	QTY BASE BID	AA1	AA2	BOTANICAL NAME	COMMON NAME	REMARKS	HT.	SPD.	INSTALLED SIZE
TREES										SHRUBS									
	14	3		ACER NEGUNDO 'SENSATION'	SENSATION BOX ELDER	B&B	30'	25'	2" CAL. 8'-10' HT.		1			PRUNUS VIRGINIANA	CHOKECHERRY	15 GAL.	6-10'	6-10'	MIN. 6" HT.
	3	1		CELTIS OCCIDENTALIS	COMMON HACKBERRY	B&B	30'	30'	2" CAL., 10'-12' HT.		6			PURSHIA MEXICANA	MEXICAN CLIFFROSE	5 GAL.	6"	6'	MIN 18" HT
	6	6		FORESTIERA NEOMEXICANA	NEW MEXICO PRIVET	24" BOX	15'	15'	6'-8' HT.		25	1	5	RHUS AROMATICA 'GRO-LOW'	GRO-Low FRAGRANT SUMAC	5 GAL.	3'	5'	MIN. 18" SPD.
	7			PINUS ELDARICA	AFGHAN PINE	B&B	60'	30'	8'-10' HT.		3	2		RHUS TRILOBATA 'AUTUMN AMBER'	CREEPING THREE-LEAF SUMAC	5 GAL.	1'	6'	MIN. 18" SPD.
	10	4		POPULUS FREMONTII WISLIZENI	RIO GRANDE COTTONWOOD	2" CAL.	45'	45'	2" CAL., 10'-12' HT.		1	1		ROSA BANKSIAE	LADY BANKS ROSE	15 GAL.	15'	10'	6' HT
	15	3		PRUNUS VIRGINIANA 'CANADA RED'	CANADA RED CHOKECHERRY	B&B	25'	15'	2" CAL., 10'-12' HT.		11	4		ROSA WOODSII	WOODS ROSE	5 GAL.	6'	6'	MIN. 18" SPD.
	2			QUERCUS ALBA X ROBUR 'CRIMSON SPIRE'	CRIMSON SPIRE OAK	B&B	40'	15'	2.5" CAL., 10'- 12' H		18	12		SALIX EXIGUA	COYOTE WILLOW	5 GAL.	8'	6'	MIN 24" HT
	5			QUERCUS BUCKLEYI	TEXAS RED OAK	B&B	40'	40'	2.5" CAL., 10'- 12' H		9	8		SALVIA GREGGII	AUTUMN SAGE	5 GAL.	2'	3'	MIN. 12" HT.
	1	1		QUERCUS MACROCARPA	BURR OAK	B&B	60'	35'	2" CAL., 10'-12' HT.		17	6		SALVIA X SYLVESTRIS 'MAY NIGHT'	MAY NIGHT SAGE	1 GAL.	1'	2'	MIN. 6" HT.
	2	2		ROBINIA PSEUDOACACIA 'PURPLE ROBE'	PURPLE ROBE LOCUST	B&B	35'	25'	2" CAL., 10'-12' HT.		68	34	11	SCHIZACHYRIUM SCOPARIUM 'STANDING OVATION'	STANDING OVATION LITTLE BLUESTEM	1 GAL.	3'	2'	MIN. 12" HT.
	3	3		ULMUS CHENMOUI 'JAB MORTON'	SUMMER ELIXIR	2.5" CAL.	30'	25'	2.5" CAL., 10'- 12' H		69			SORGHASTRUM NUTANS	INDIAN GRASS	3 GAL.	4'	3'	MIN. 12" HT.
	3			ULMUS PARVIFOLIA 'EMER II' TM	ALLEE LACEBARK ELM	2" CAL.	50'	35'	2" CAL. 8'-10' HT.		24	2		SPOROBOLUS WRIGHTII	GIANT SACATON	5 GAL.	5'	3'	MIN. 18" SPD.
	6	1		ULMUS X 'FRONTIER'	FRONTIER ELM	2" CAL.	35'	25'	2" CAL., 10'-12' HT.		118		3	TEUCURIUM AROANIUM	CREEPING GERMANDER	1 GAL.	1'-6"	1'-6"	6" H X 6" W
											9			VERNONIA MISSURICA	MISSOURI IRONWEED	1 GAL.	4'	3'	MIN. 12" HT.
											19	1		ZAUSCHNERIA CALIFORNICA	CALIFORNIA FUCHSIA	1 GAL.	1'-6"	3'	MIN. 6" HT.
SHRUBS																			
	10			ACHILLEA X 'MOONSHINE'	MOONSHINE YARROW	1 GAL.	2'	2'	MIN. 6" SPD.										
	51			AGASTACHE CANA	TEXAS HUMMINGBIRD MINT	1 GAL.	3'	3'	MIN. 12" HT.										
	3			AMELANCHIER UTAHENSIS	UTAH SERVICEBERRY	5 GAL.	8'	8'	MIN 18" HT										
	34	11		AMORPHA CANESCENS	LEADPLANT	5 GAL.	3'	3'	MIN. 12" HT.										
	1			AMORPHA FRUTICOSA	FALSE INDIGO	5 GAL.	8'	8'	MIN 18" HT										
	3			ARCTOSTAPHYLOS X COLORADENSIS 'PANCHITO'	PANCHITO MANZANITA	5 GAL.	1'	3'	MIN. 18" SPD.										
	19			ARTEMISIA FRIGIDA	FRINGED WORMWOOD	1 GAL.	1'-6"	2'	MIN. 8" HT.										
	26	4		ARTEMISIA X 'POWIS CASTLE'	POWIS CASTLE ARTEMISIA	1 GAL.	2'	2'-4'	MIN. 8" HT.										
	16			ASCLEPIAS SPECIOSA	SHOWY MILKWEED	1 GAL.	3'	2'	MIN. 6" HT.										
	18			ASCLEPIAS TUBEROSA	BUTTERFLY MILKWEED	1 GAL.	2'	1'-6"	MIN. 8" HT.										
	2	1		ATRIPLEX CANESCENS	FOURWING SALTBUSH	5 GAL.	5'	4-6'	MIN. 18" SPD.										
	29			BOUTELOUA GRACILIS 'BLONDE AMBITION'	BLONDE AMBITION BLUE GRAMA	3 GAL.	2'	2'	MIN. 8" HT.										
	33			CERATOSTIGMA															



CONSULTANTS

505 268 2266



SEAL



PROJECT NAME AND ADDRESS

BOUNDLESS
JOURNEY
ADVENTURE PARK -
PHASE 2

312 E. APACHE STREET
FARMINGTON, NM 87401

312 E. APACHE STREET
FARMINGTON, NM 87401

DATE January 13, 2026

SUBMITTAL
100% CONSTRUCTION DOCUMENTS

△ REVISIONS

[illegible]

PLAND PROJECT NO 22005.4
DESIGNED BY GM / LI CHECKED BY GM
DRAWN BY LI / MS / FB / MV

SHEET TITLE


OVERALL PLANTING SCHEDULE

SHEET NUMBER

LP601

KEYED NOTES	
26.01	EXISTING GROUND MOUNTED JUNCTION BOX. ROUTE NEW LIGHTING CIRCUITS THROUGH THIS J-BOX AND BACK TO PANEL INDICATED.
26.02	CONNECT NEW FIXTURES TO EXISTING CIRCUIT AND CONTROLS.
26.03	PROVIDE WEATHERPROOF IN-USE, LOCKABLE RECEPTACLE, NEMA 3R OR NEMA 4 RATED RECEPTACLE. HUBBELL TAYMAC IM4285S OR EQUAL. COORDINATE EXACT MOUNTING LOCATION WITH STAGE DRAWINGS AND OWNER PRIOR TO ROUGH-IN.
26.05	EXISTING LIGHTING CONTROL PANEL ADJACENT TO PANEL "B".
26.06	ROUGH-IN FOR SHADE STRUCTURE LIGHTING. PROVIDE SWEEP UP INTO INDICATED SHADE STRUCTURE POST PER "UNDERGROUND CONDUIT DETAIL". COORDINATE WITH SHADE STRUCTURE MANUFACTURER.

SITE LIGHTING ZONE SCHEDULE	
LIGHT ZONES	Comments
ZONE A	LIGHTS ON THE INDICATED ZONE SHALL BE CONTROLLED AS PERIMETER AND PARKING LOT LIGHT FIXTURES. FIXTURES SHALL AUTOMATICALLY TURN ON AT DUSK AND OFF AT DAWN. COORDINATE LOCATION OF PHOTOCELL WITH ARCHITECT PRIOR TO ROUGH-IN. PARKING POLE LIGHTS UNDER 25' A.F. G. SHALL HAVE FIXTURE-MOUNTED OCCUPANCY SENSORS TO REDUCE POWER BY 50% IF NO ACTIVITY HAS BEEN DETECTED FOR 15 MINUTES. CIRCUIT SHALL BE PROGRAMMABLE FOR FUTURE CHANGES.
ZONE B	LIGHTS ON THE INDICATED ZONE SHALL BE PROVIDED WITH DRIVERS AND CONTROLS TO BE DIMMABLE. THEY SHALL AUTOMATICALLY TURN ON AT DUSK AND OFF AT DAWN. COORDINATE LOCATION OF PHOTOCELL WITH ARCHITECT PRIOR TO ROUGH-IN. LIGHTS SHALL BE PROGRAMMED TO SHUT OFF ONE HOUR AFTER PARK CLOSING AND TO TURN ON ONE HOUR BEFORE PARK OPENING.

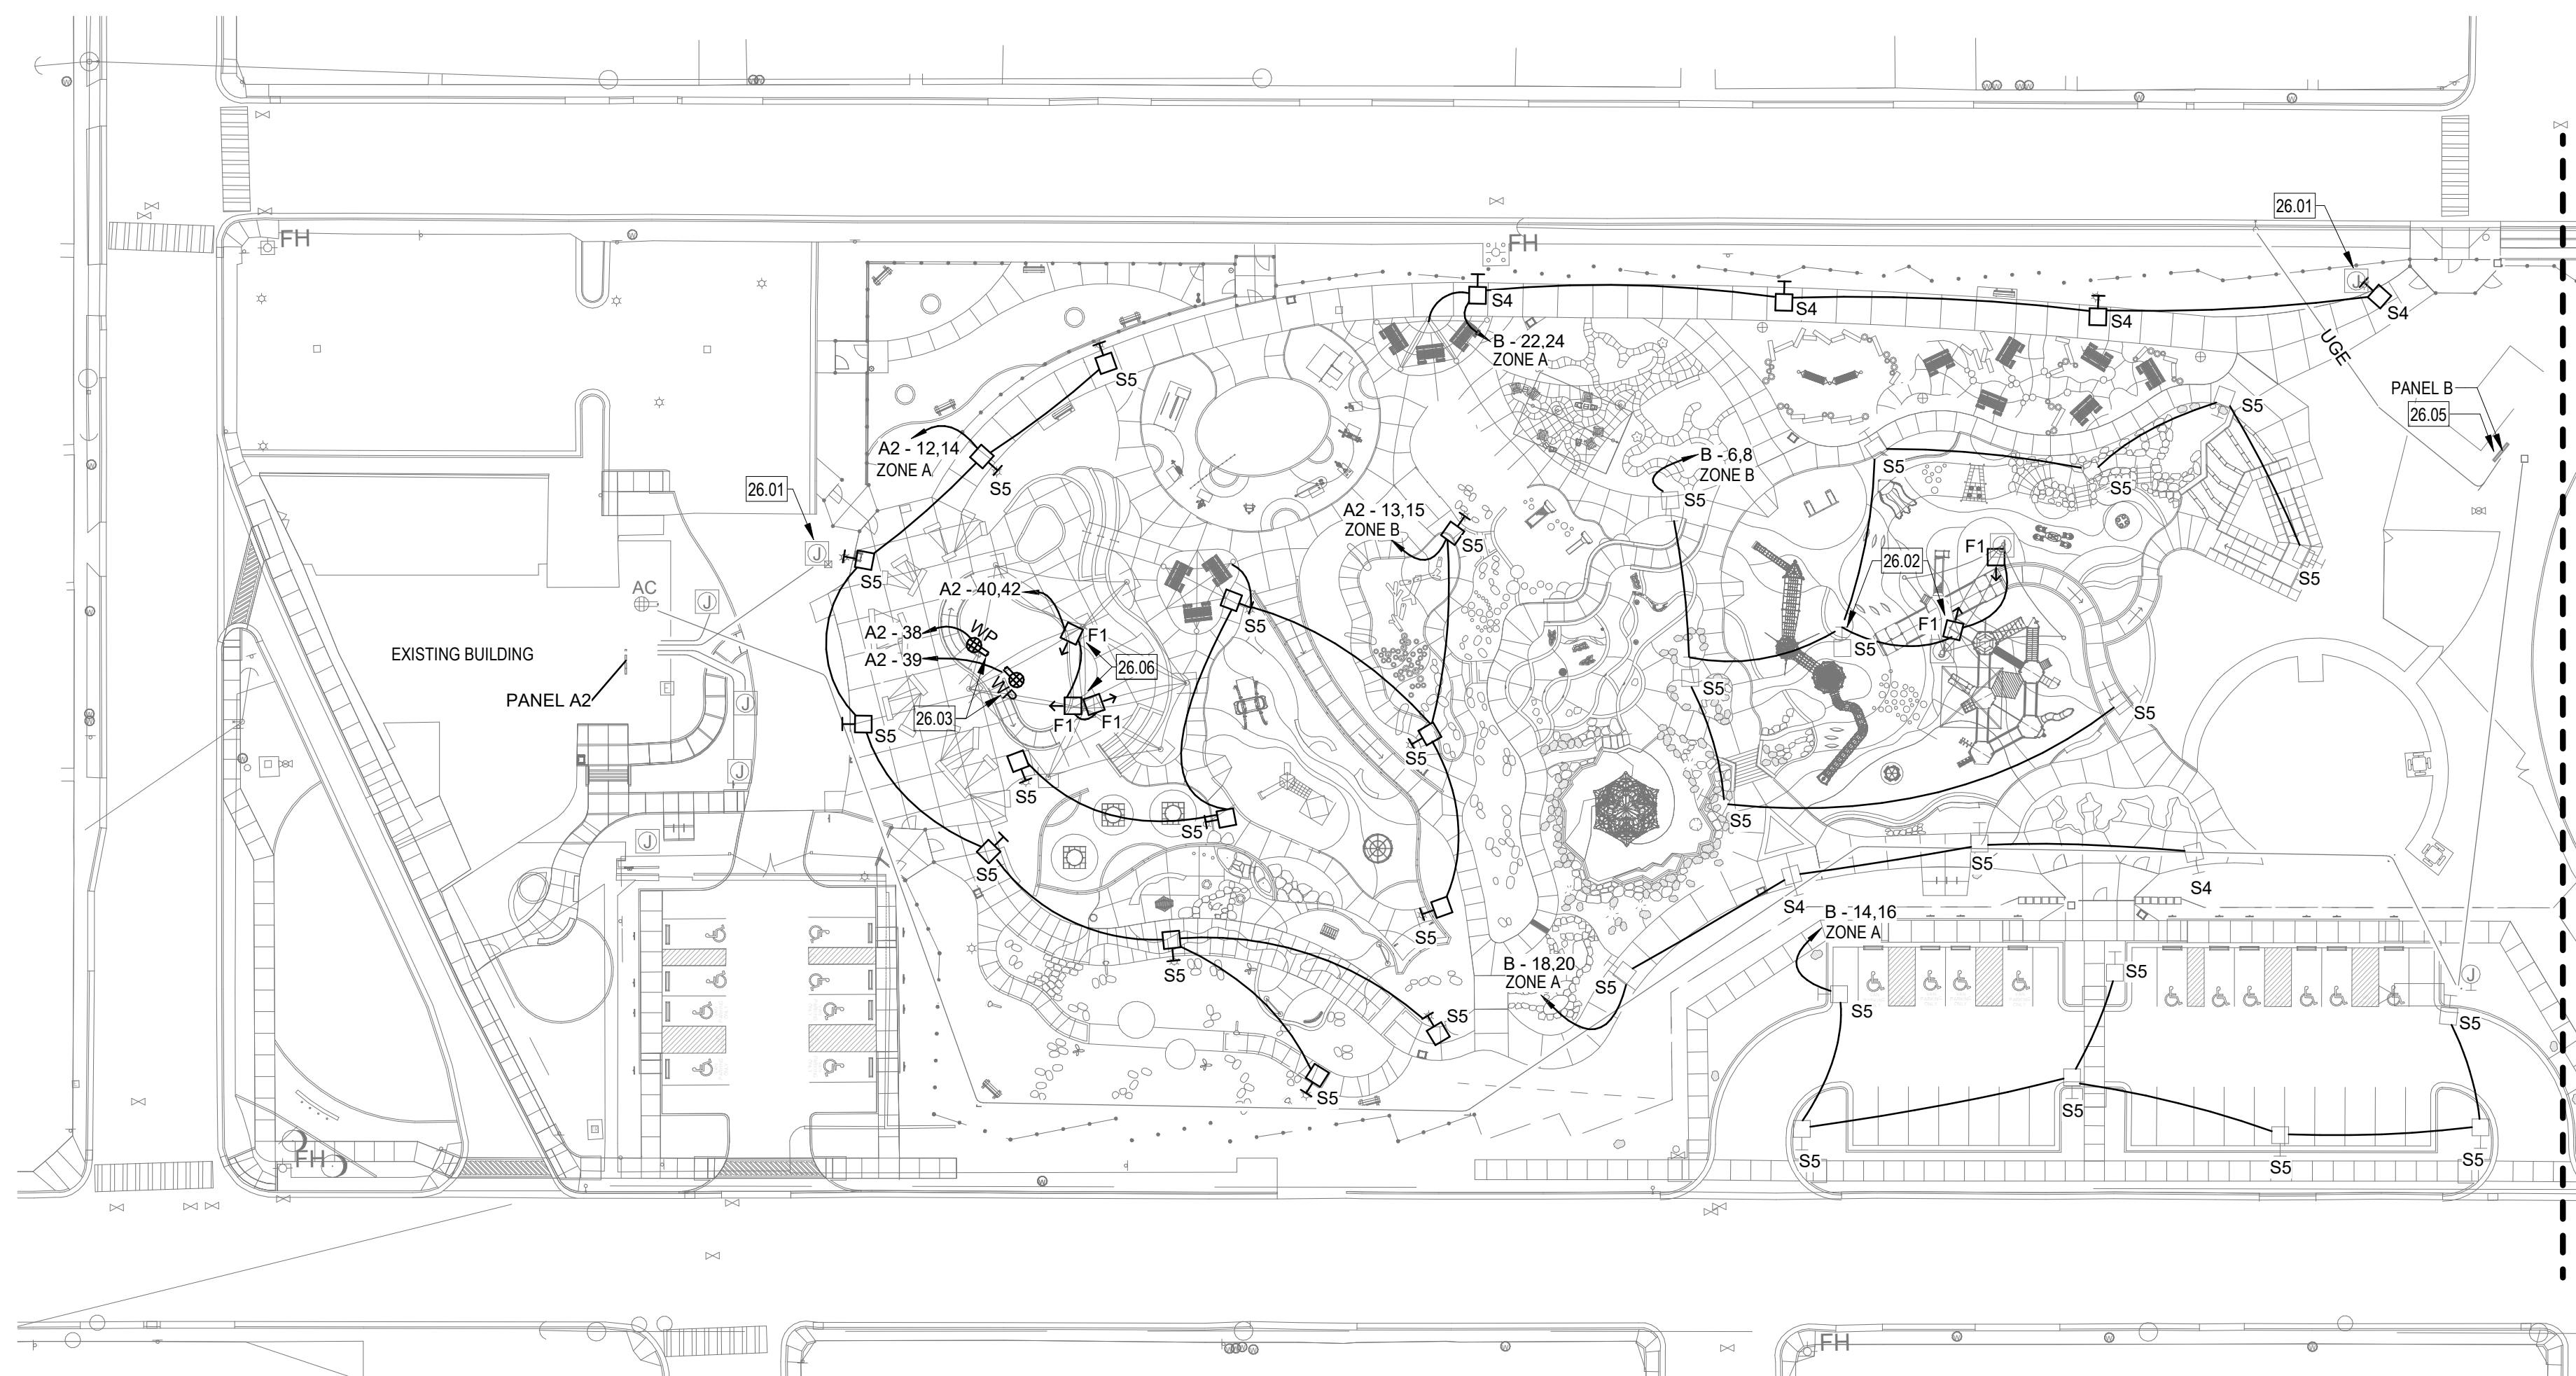

ELECTRICAL SITE PLAN - WEST - PHASE 2

$$1'' = 40'-0''$$


plandcollab.com

505 268 2266

CONSULTANTS

ME&E
ENGINEERING

572 E 3rd Ave, Suite A
Durango CO 81301
970-385-1570

SEAL



2025-11-04

BOUNDLESS
JOURNEY
ADVENTURE PARK -
PHASE 2

312 E. APACHE STREET
FARMINGTON, NM 87401

DATE NOVEMBER 4, 2025

SUBMITTAL

100% CONSTRUCTION DRAWINGS

[illegible]

ME&E PROJECT NO: 2306.P2

PLAND PROJECT NO	22005.1
------------------	---------

DESIGNED BY	CHECKED BY
-------------	------------

DRAWN BY

SHEET TITLE

ELECTRICAL SITE PLAN

SHEET NUMBER

ES100

