US-40 CROSS REFERENCE

NO.	DATE	APPROVED BY	REMARKS

REVISIONS

UTAH DEPARTMENT OF TRANSPORTATION
AVENUE CONSULTANTS

DRAWN BY DAG
QC CHECKED BY MGG
DATE 12/1/25
APPROVED
PROFESSIONAL ENGINEER

PROJECT: JURASSIC US-40 FIBER OPTICS - SEGMENT B
PROJECT NUMBER: F-0040(249)51
PIN 22898
CROSS REFERENCE

SHEET NO. CR-01

22898_CR-01.dgn
11/19/2025

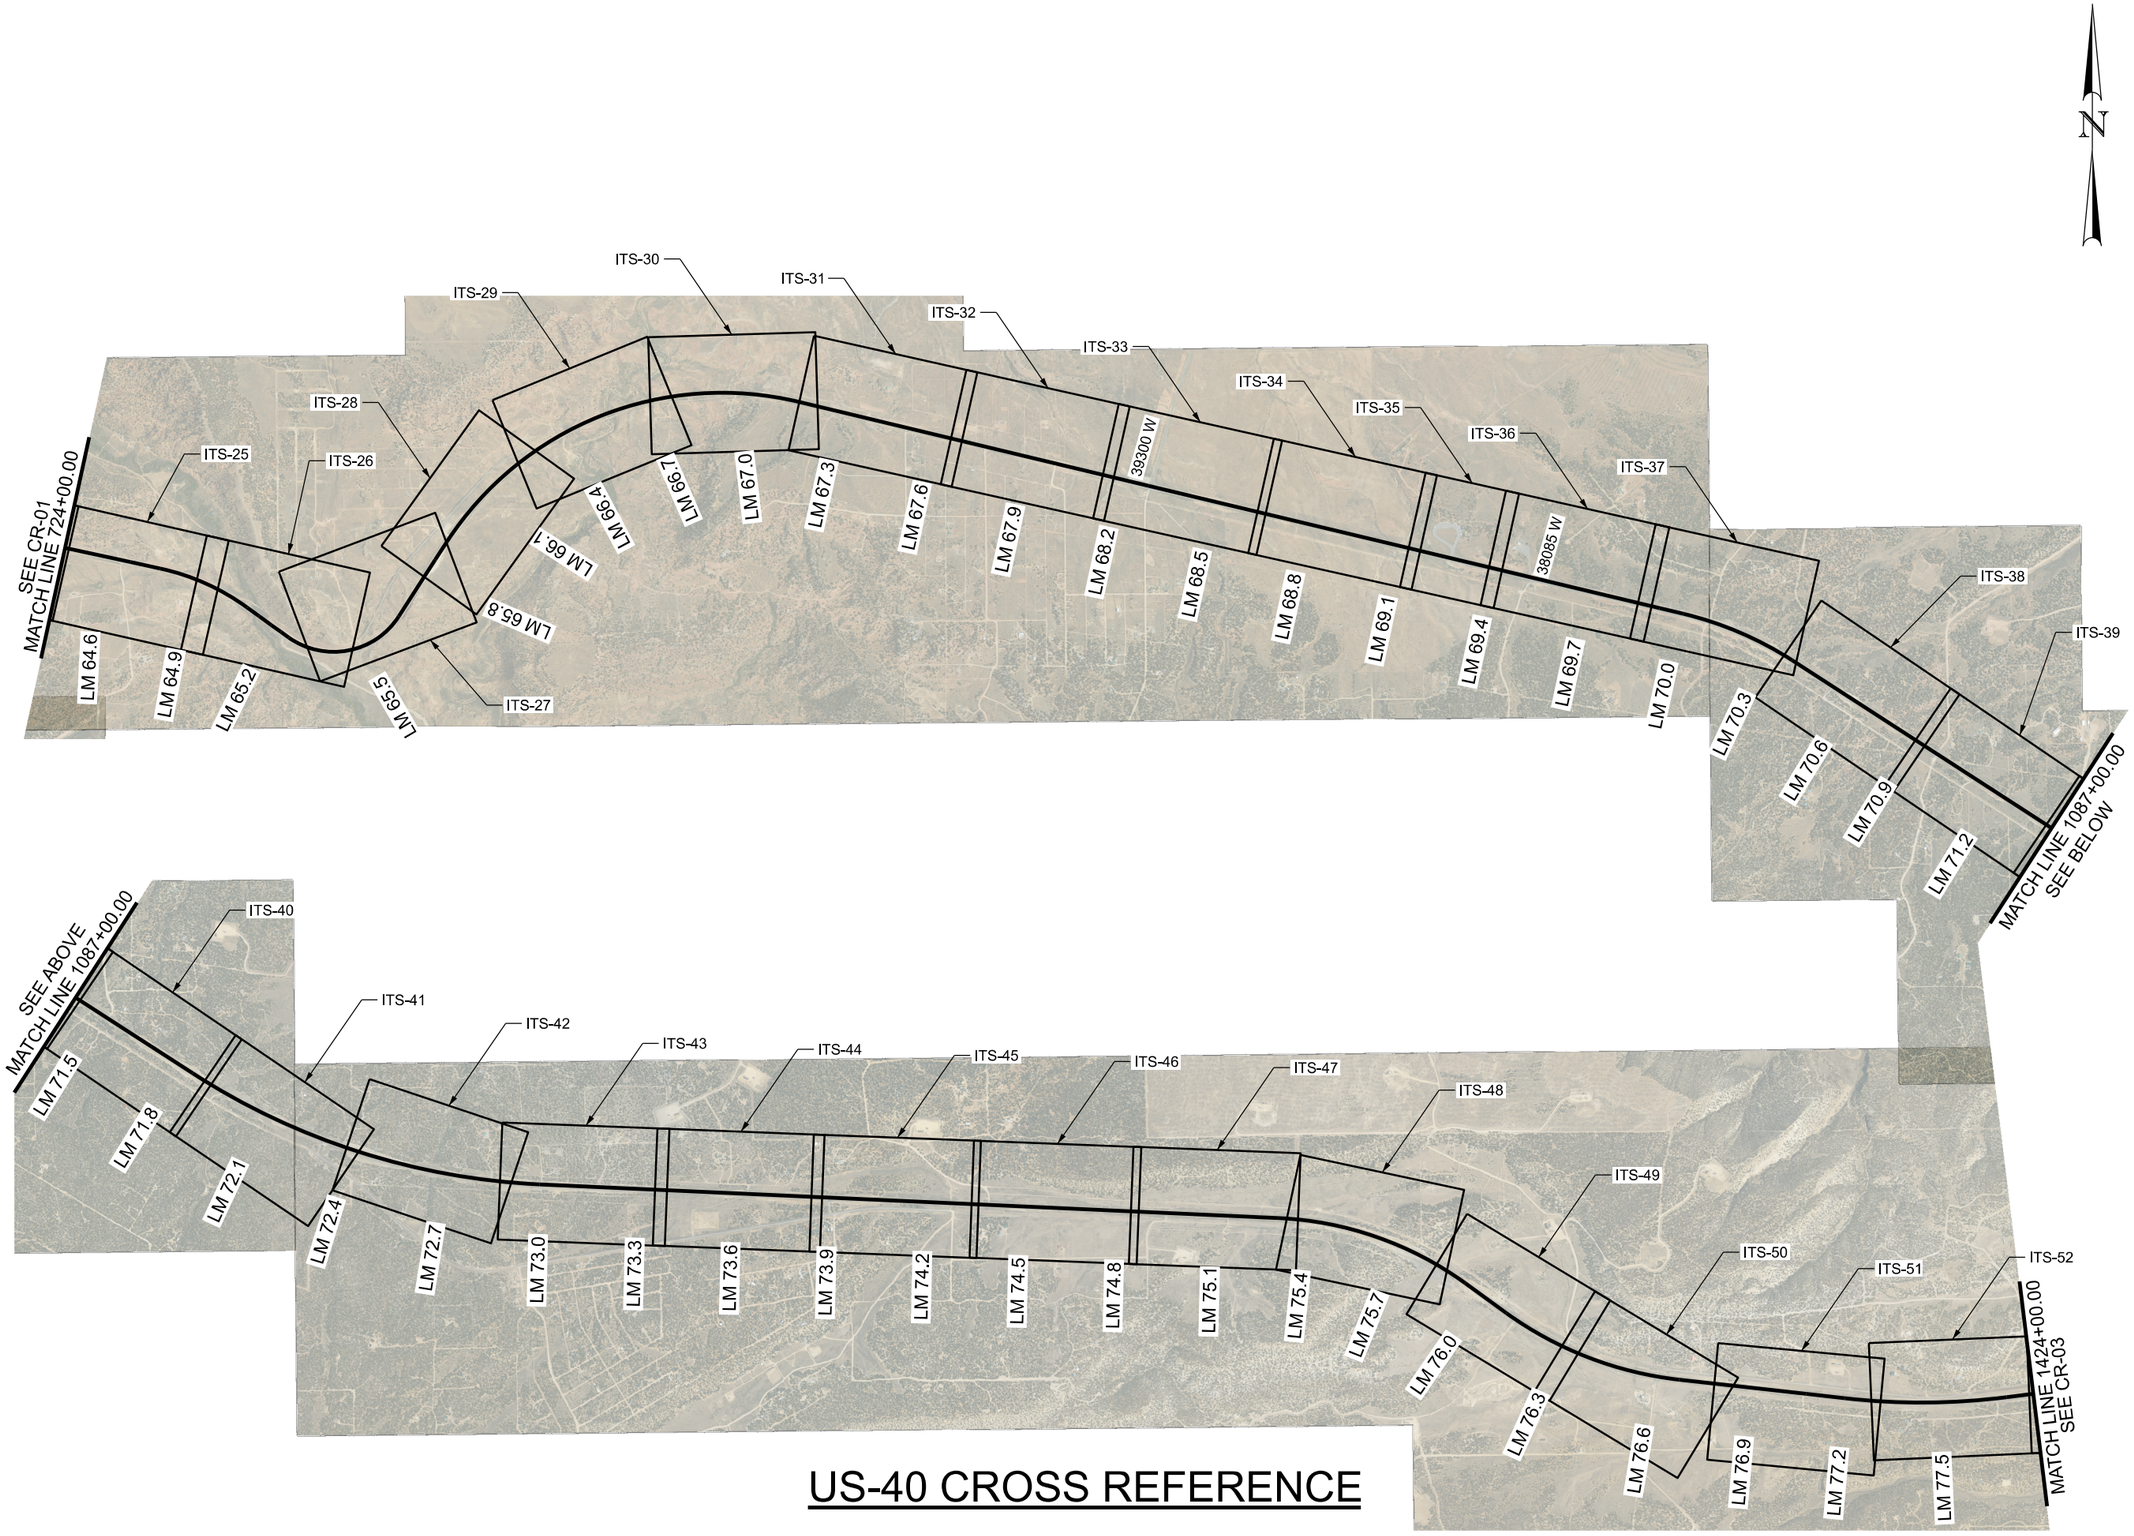

US-40 CROSS REFERENCE

REVISIONS

NO.	DATE	APPROVED BY	REMARKS

UTAH DEPARTMENT OF TRANSPORTATION
AVENUE CONSULTANTS

DRAWN BY: DAG
QC CHECKED BY: MGG
DATE: 12/1/25
APPROVED
PROFESSIONAL ENGINEER

PROJECT: JURASSIC US-40 FIBER OPTICS - SEGMENT B
PROJECT NUMBER: F-0040(249)51
PIN: 22898
CROSS REFERENCE

SHEET NO. CR-02

22898_CR-02.dgn
11/19/2025

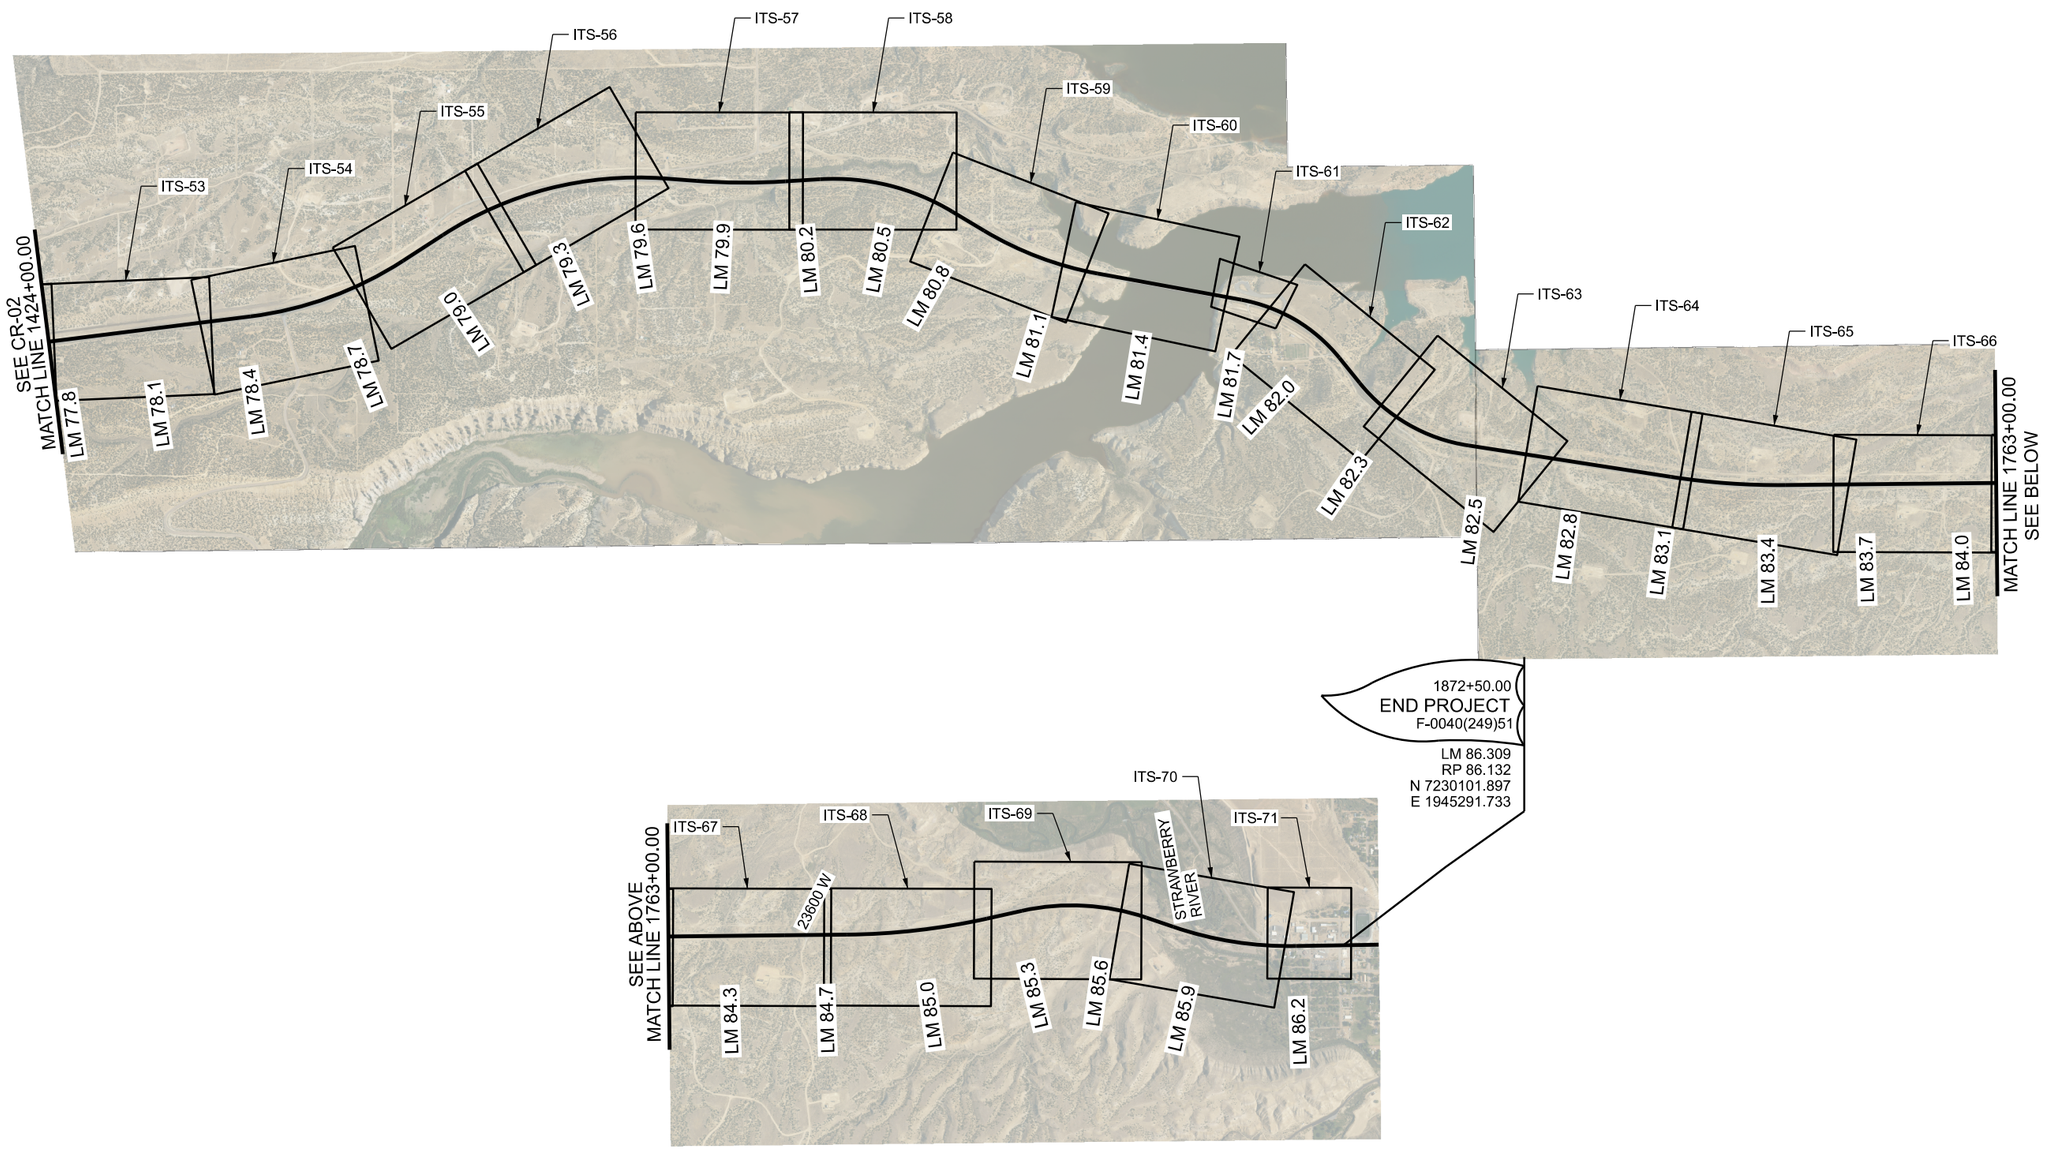

US-40 CROSS REFERENCE

REVISIONS

NO.	DATE	APPROVED BY	REMARKS

UTAH DEPARTMENT OF TRANSPORTATION
AVENUE CONSULTANTS

DRAWN BY DAG
QC CHECKED BY MGG
DATE 12/1/25
APPROVED
PROFESSIONAL ENGINEER

PROJECT: JURASSIC US-40 FIBER OPTICS - SEGMENT B
PROJECT NUMBER: F-0040(249)51 PIN 22898
CROSS REFERENCE

SHEET NO. CR-03

22898_CR-03.dgn
11/19/2025