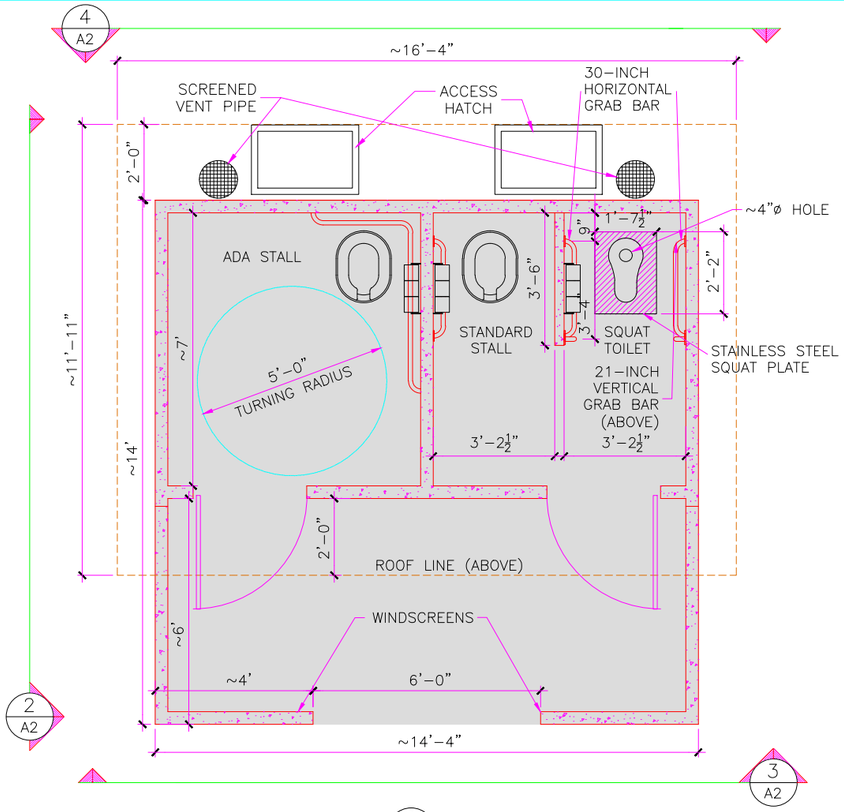

1 A2 FLOOR PLAN
SCALE (A)

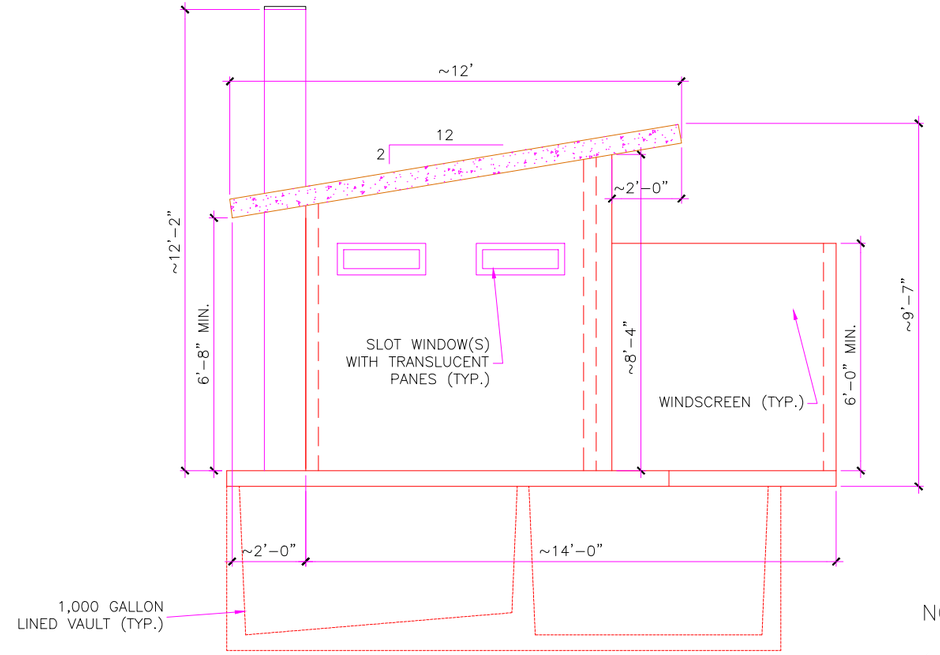

2 A2 PROFILE ELEVATION
SCALE (A)

NOTES:

1. ADA RESTROOMS TO HAVE ABAAS ACCESSIBLE MEASUREMENT COMPLIANCE AND GRASPABLE RAILINGS.
2. CONCRETE ROOF TO BE SLOPED AT 2:12 WITH A SHAKE TYPE FINISH.
3. BUILDING EXTERIOR TO HAVE A TROWELED FINISH.
4. INCLUDE A HAND CLEANER DISPENSER & WASTE BASKET IN EACH ROOM.
5. ROOF OVERHANGS TO BE APPROXIMATELY 1' ON SIDES AND 2' FRONT AND REAR.
6. MINIMUM STRUCTURAL RESISTANCE REQUIREMENTS:
   SNOW LOAD: 45 PSF.
   WIND LOAD: 100 MPH.
   SEISMIC ZONE: 2.

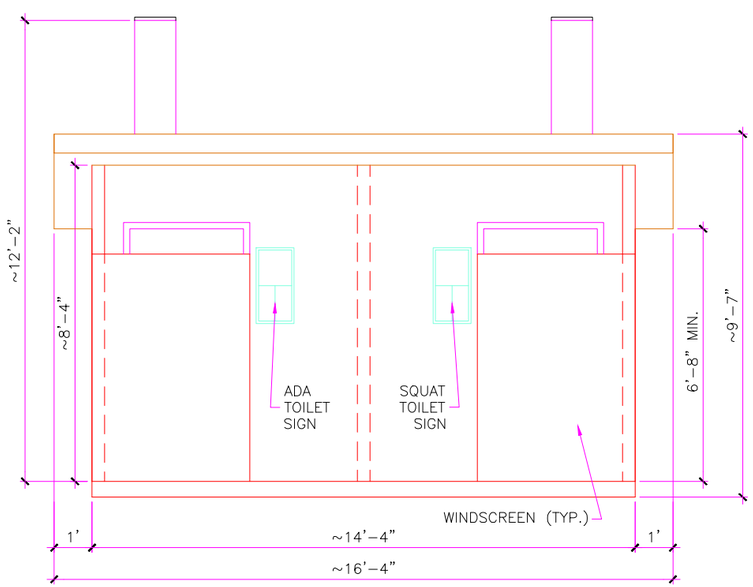

3 A2 FRONT ELEVATION
SCALE (A)

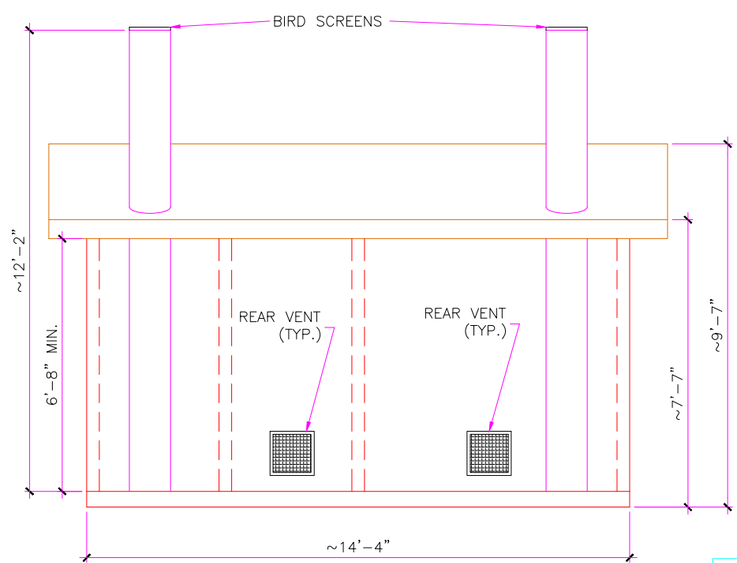

4 A2 REAR ELEVATION
SCALE (A)

SCALE (A) 2 0 2 4 SCALE OF FEET 1/2" = 1'-0"

DESIGNED:	SUB SHEET NO.	TITLE OF SHEET	DRAWING NO.
CADD Brad Larsen	A2	DOUBLE VAULT TOILET ADA-STANDARD-SQUAT 2:12 ROOF PITCH	138
TECH. REVIEW: JS Lewis		CANYONLANDS NATIONAL PARK INTERMOUNTAIN REGION	PMIS/PKG NO.
DATE: 12/2024			SHEET 1 OF 1

12/18/24 08:50 BDLARSEN R24 H:\SEUG\ESTIMATING\VAULT TOILETS\DOUBLE VAULT WITH 2-12 ROOF.DWG