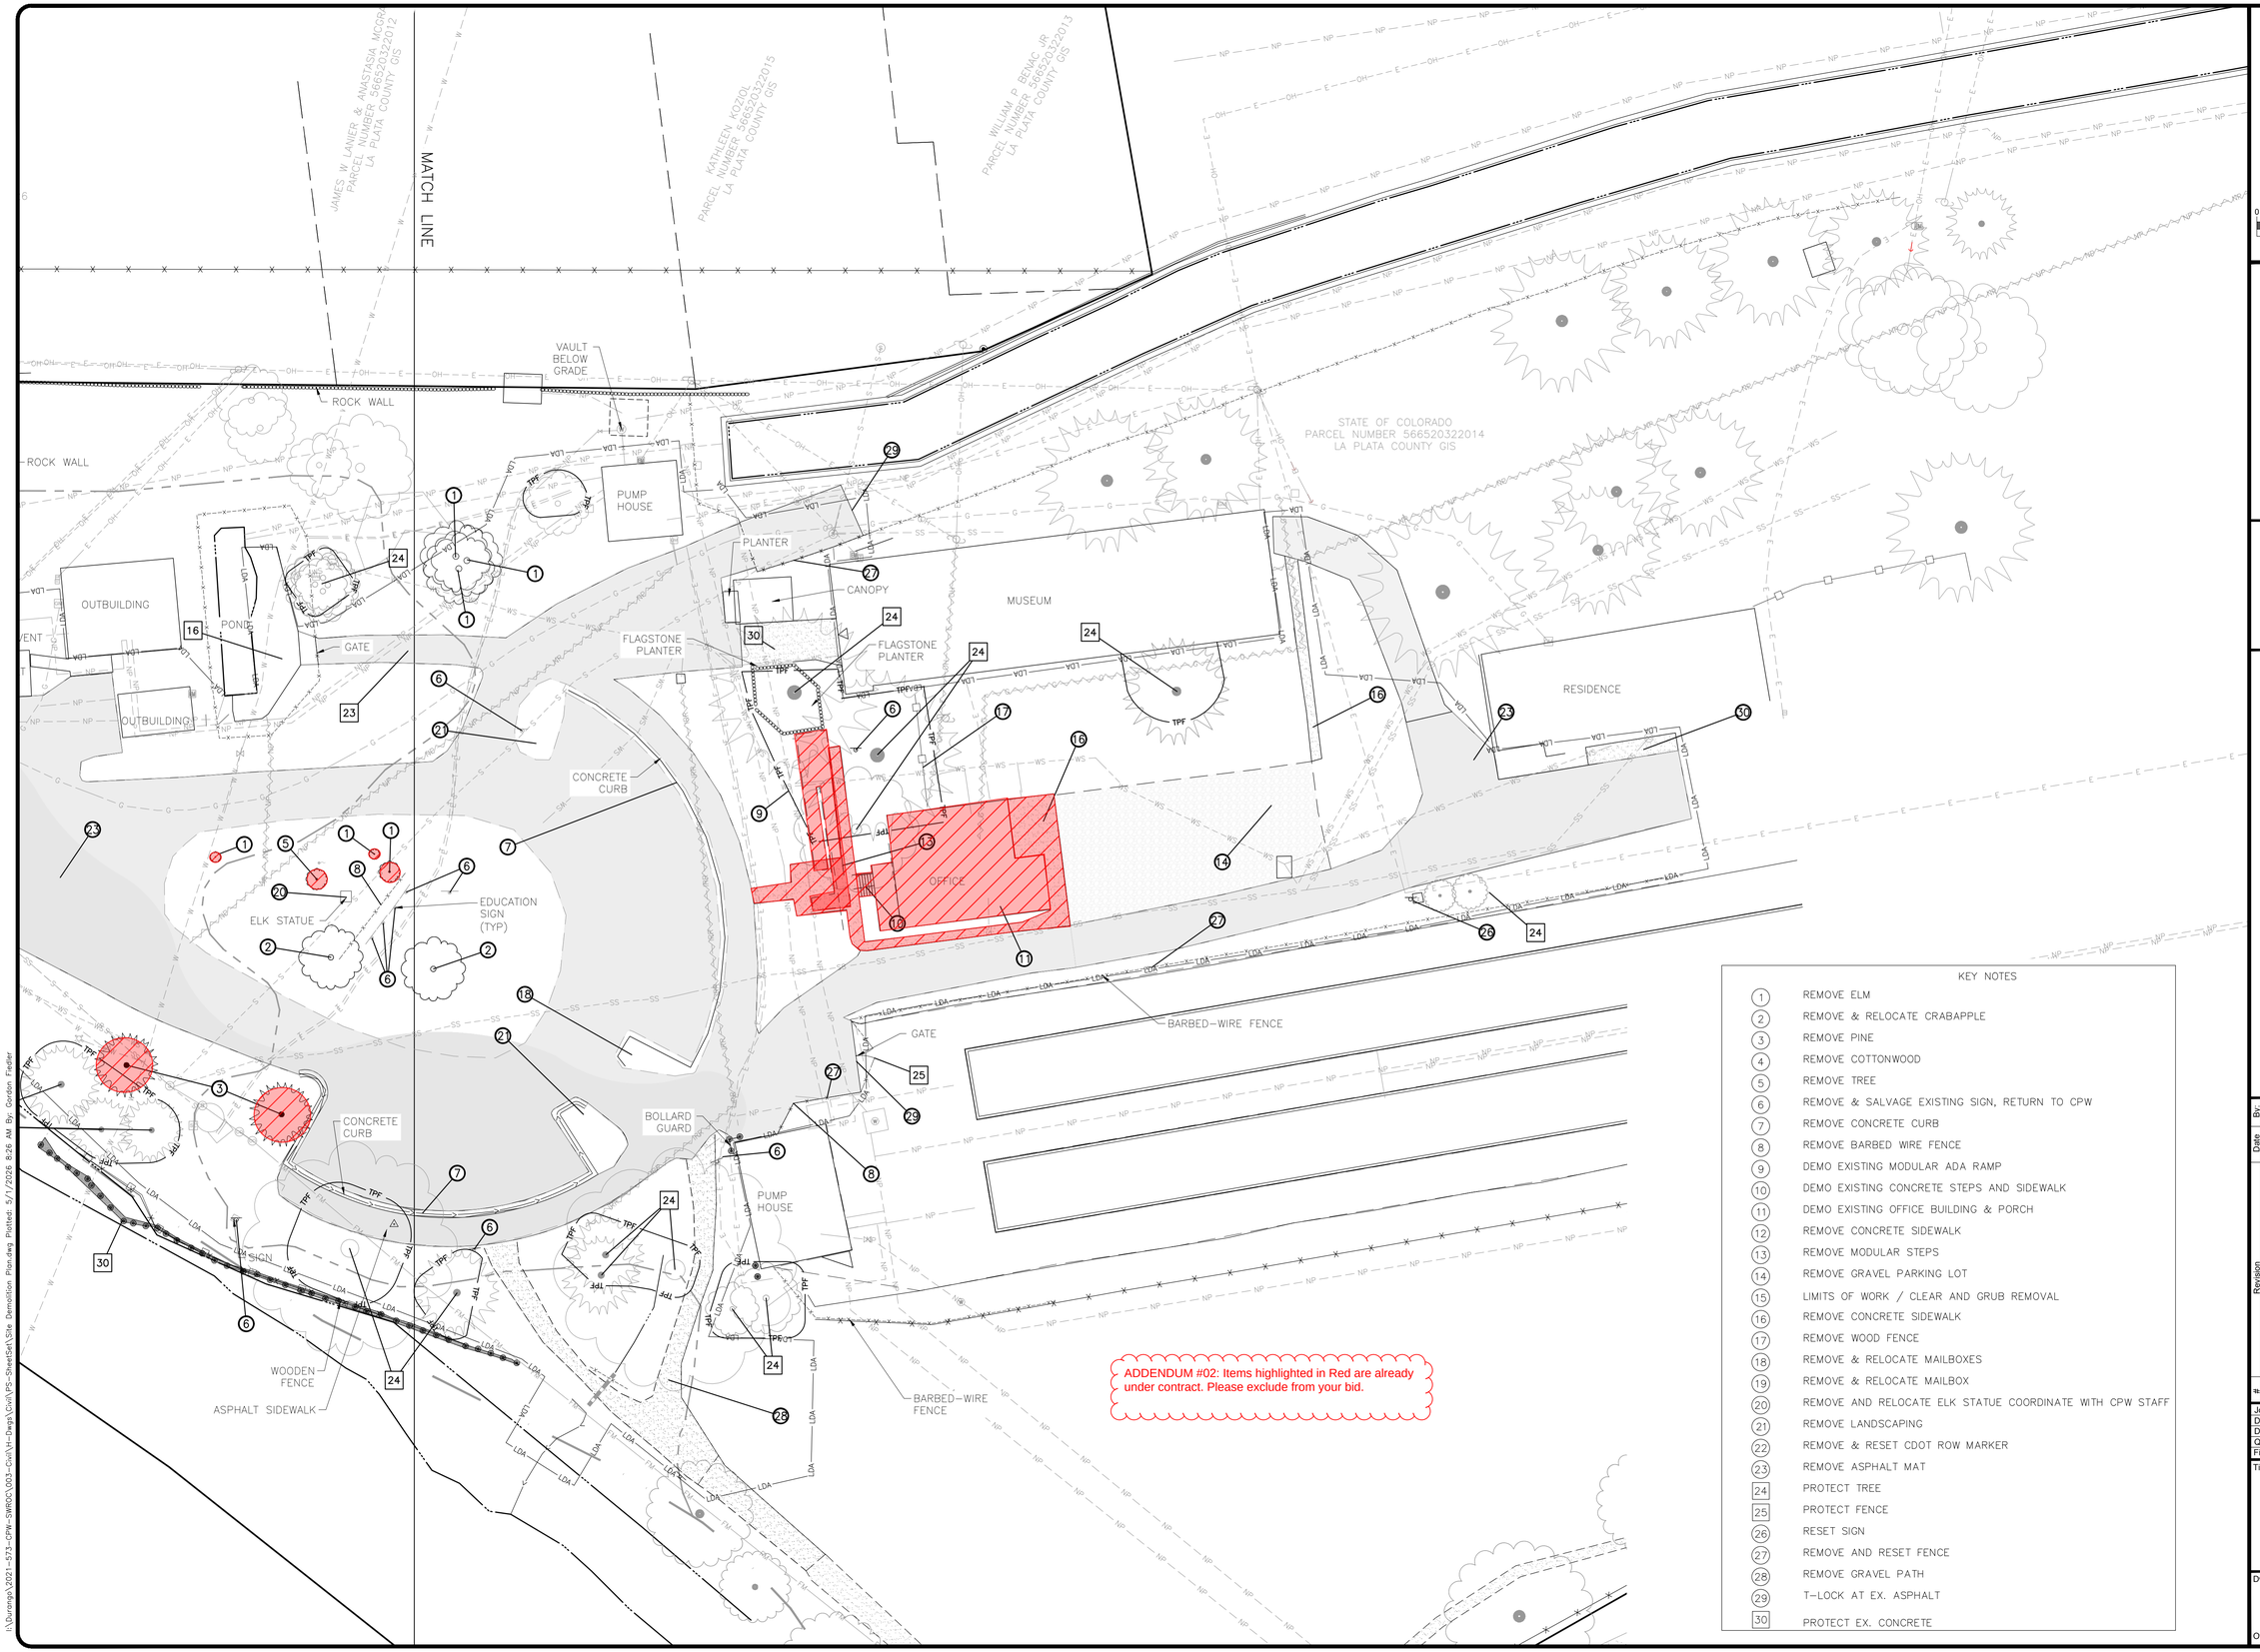

KEY NOTES

1. REMOVE ELM
2. REMOVE & RELOCATE CRABAPPLE
3. REMOVE PINE
4. REMOVE COTTONWOOD
5. REMOVE TREE
6. REMOVE & SALVAGE EXISTING SIGN, RETURN TO CPW
7. REMOVE CONCRETE CURB
8. REMOVE BARBED WIRE FENCE
9. DEMO EXISTING MODULAR ADA RAMP
10. DEMO EXISTING CONCRETE STEPS AND SIDEWALK
11. DEMO EXISTING OFFICE BUILDING & PORCH
12. REMOVE CONCRETE SIDEWALK
13. REMOVE MODULAR STEPS
14. REMOVE GRAVEL PARKING LOT
15. LIMITS OF WORK / CLEAR AND GRUB REMOVAL
16. REMOVE CONCRETE SIDEWALK
17. REMOVE WOOD FENCE
18. REMOVE & RELOCATE MAILBOXES
19. REMOVE & RELOCATE MAILBOX
20. REMOVE AND RELOCATE ELK STATUE COORDINATE WITH CPW STAFF
21. REMOVE LANDSCAPING
22. REMOVE & RESET CDOT ROW MARKER
23. REMOVE ASPHALT MAT
24. PROTECT TREE
25. PROTECT FENCE
26. RESET SIGN
27. REMOVE AND RESET FENCE
28. REMOVE GRAVEL PATH
29. T-LOCK AT EX. ASPHALT
30. PROTECT EX. CONCRETE

Graphic Scale
0 10 20 40
In Feet: 1" = 20'

SGM
1970 E. 3rd Avenue, Suite 205
Durango, CO 81301
970.385.2340
www.sgm-inc.com

Colorado Parks & Wildlife Southwest Regional Office Facility
151 E 16th Street. Durango, CO

No.	Revision	Date	By:
1			
2			
3			

Project Milestone: PRELIMINARY NOT FOR CONSTRUCTION

Job No.	2021-573.003
Drawn by:	GJF
Date:	5.1.2026
QC: ELK	PE: CAC
File:	Site Demolition Plan

Title:
Site Demolition Plan (East)

Dwg No.
C1.5

Of : 46

I:\Durango\2021-573-CPW-SWBO\L003-Civil\H-Dwgs\Civil\PS-SheetSet\Site Demolition Plan.dwg Plotted: 5/1/2026 8:26 AM By: Gordon Fiedler