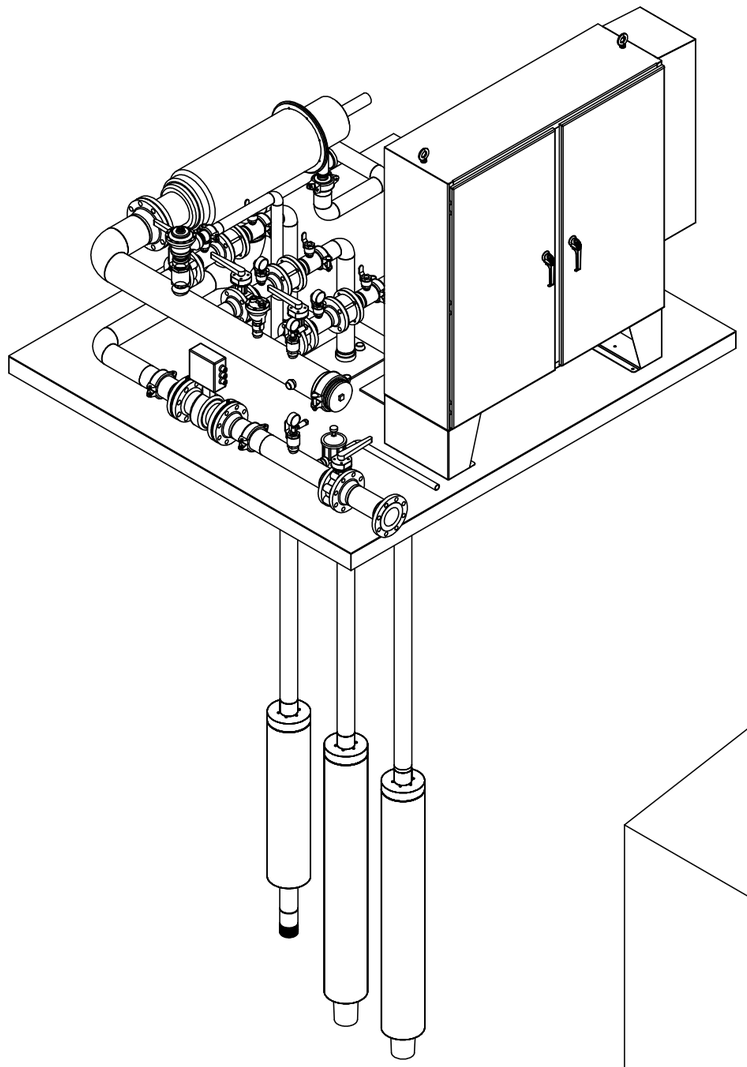

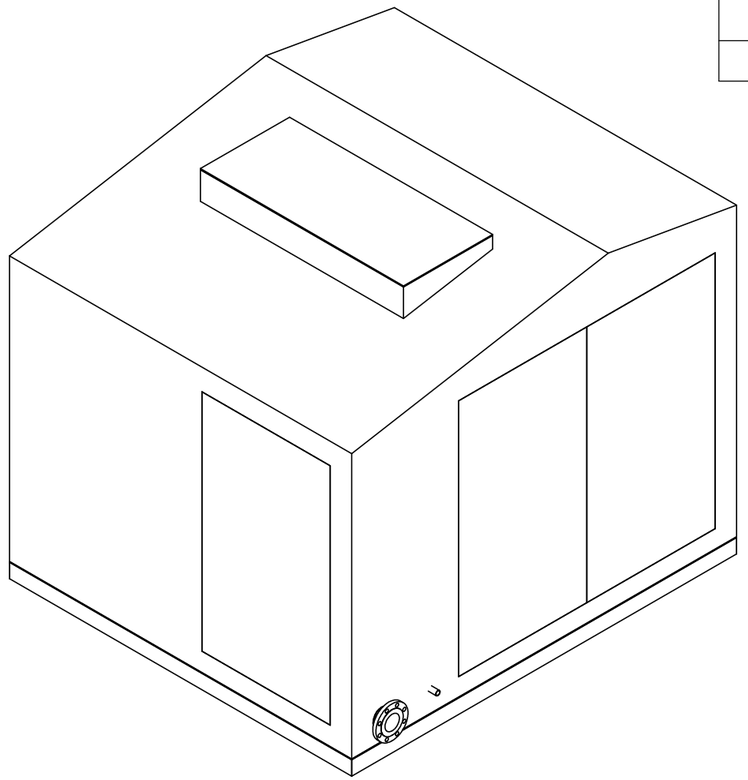

ITEM NO.	PART NUMBER	DESCRIPTION	QTY.
1	SKID BLANK STATION	108" X 96" POWDER COATED PUMP SKID	1
2	SCE-60EL6018LPPL	60" X 60" X 18" VFD PANEL	1
3	8IN FLOW SLEEVE	8" FLOW SLEEVE	3
4	03" BUTTERFLY VALVE	FULL LUG BUTTERFLY VALVE - 3"	3
5	04" BUTTERFLY VALVE	FULL LUG BUTTERFLY VALVE - 4"	1
6	CV1403	VALMATIC WAFER CHECK VALVE - 3"	3
7	175SR6-4-10 ASSY	FRANKLIN 10HP SUBMERSIBLE PUMP	2
8	90FH5S4-5 HP	FRANKLIN SUBMERSIBLE PUMP WITH FLOW SLEEVE	1
9	SCE-AC6800B230V	SAGINAW 6,800 BTU/HR. A/C	1
10	ORG-060-LE	ORIVAL FILTER - 200 MICRON SCREEN - 6"	1
11	M2000	BADGER MAGNETIC FLOW METER - 4"	1
12	MUGAUGE200	2" Pressure Gauge 0-200 PSI	5
13	PRESSURE TRANSDUCER	2" Pressure Transducer	2
14	15A.3	Valmatic ARV - 1"	1
15	2 IN. PRV BERMAD 73Q	2" BERMAD PRESSURE RELIEF VALVE	1
16	100PESB	RAINBIRD SOLENOID VALVE - 1"	1
36	ENCLOSURE J0076	108" X 96" CUSTOM ALUMINUM ENCLOSURE	1

OPERATING CONDITIONS	
PERFORMANCE	240 GPM @ 80 PSI
VOLTAGE	230V, 1ph

DIMENSIONS ARE IN INCHES
FRACTIONAL: ± 1/64
BEND: ± 2°
ANGULAR MACH: 1°
ONE PLACE DECIMAL: ± 0.1
TWO PLACE DECIMAL: ± 0.02
THREE PLACE DECIMAL: ± 0.005
INTERPRET GDT PER ASME Y14.5 2009

munro

DRAWN: JJA	REVISION: B	ID: MONTROSE ROTARY PARK	
MATERIAL: CARBON STEEL	CHECKED: NMB	DATE: 8/21/2025	TITLE: BOM & CALLOUTS
FINISH: CARDINAL BG-16	APPROVED: JMD	SCALE: 1:20	TYPE: SUB SHEET 1 OF 4

NOTE:

1. **ENCLOSURE NOT SHOWN.**

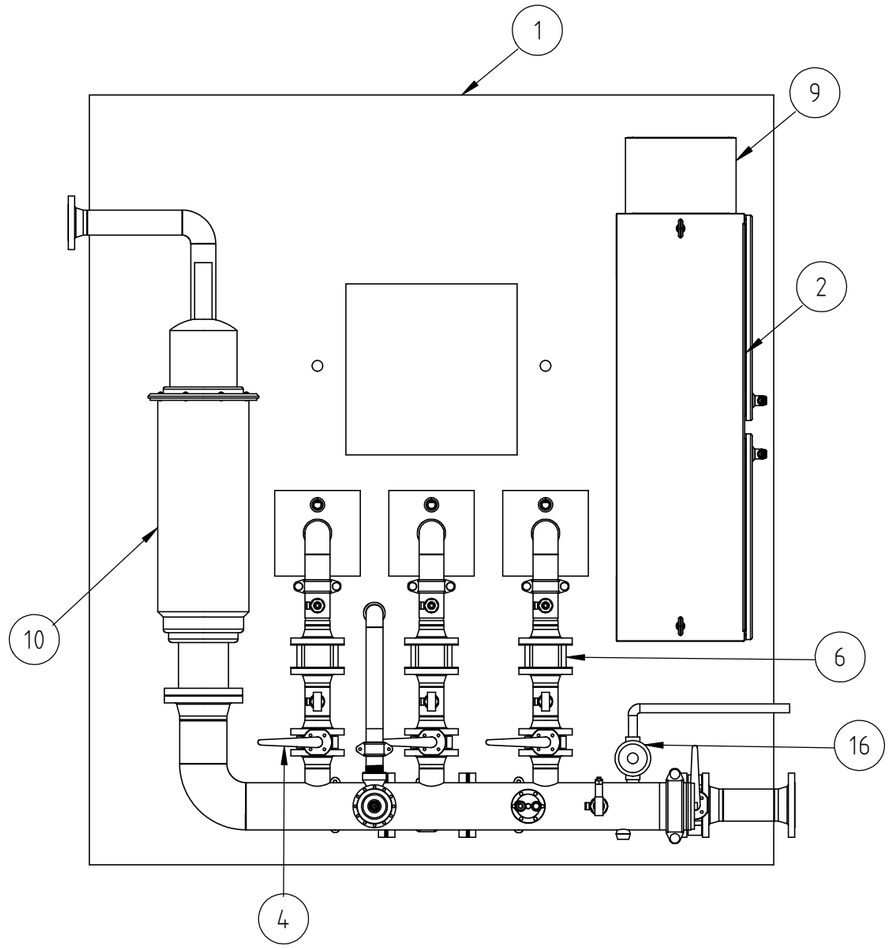

PLAN VIEW

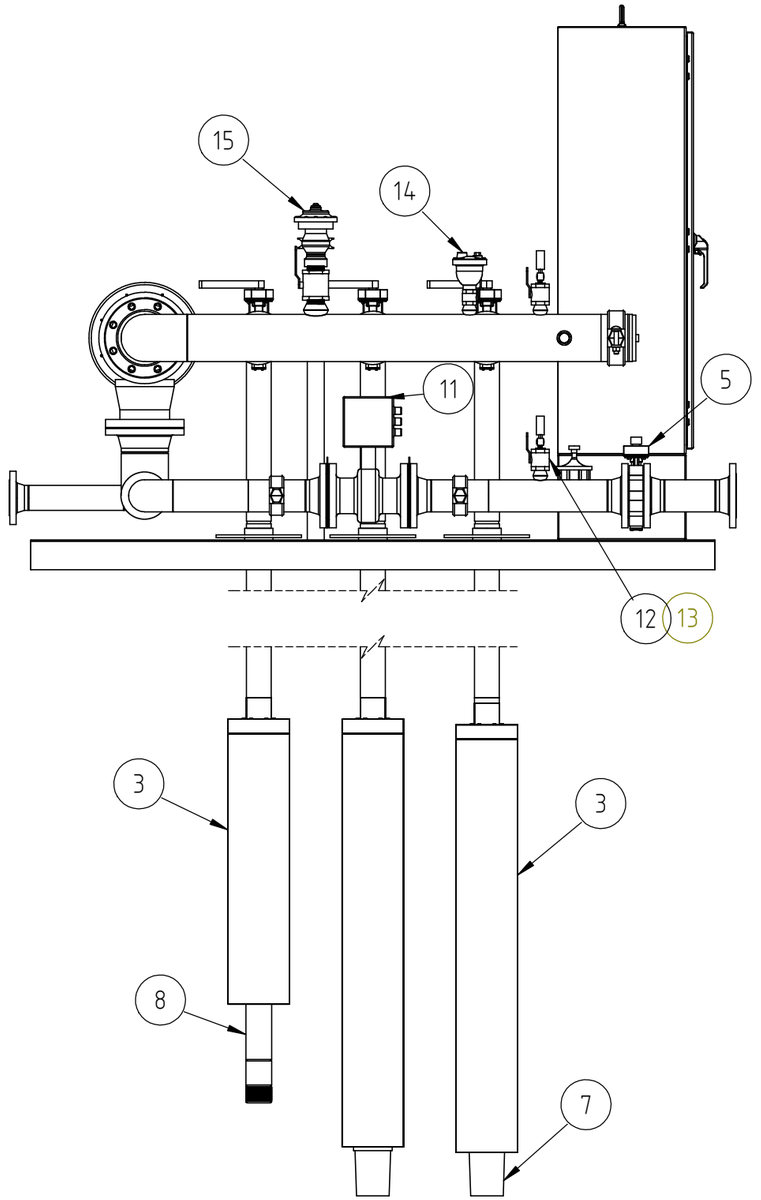

ELEVATION VIEW

DIMENSIONS ARE IN INCHES FRACTIONAL: ± 1/64 BEND: ± 2° ANGULAR MACH: 1° ONE PLACE DECIMAL: ± 0.1 TWO PLACE DECIMAL: ± 0.02 THREE PLACE DECIMAL: ± 0.005 INTERPRET GDT PER ASME Y14.5 2009	munro		
DRAWN: JJA	REVISION: B	ID: MONTROSE ROTARY PARK	
MATERIAL: CARBON STEEL	CHECKED: NMB	DATE: 8/21/2025	TITLE: COMPONENT CALLOUTS
FINISH: CARDINAL BG-16	APPROVED: JMD	SCALE: 1:20	TYPE: SUB / SHEET 2 OF 4

NOTE:

1. **ENCLOSURE NOT SHOWN.**

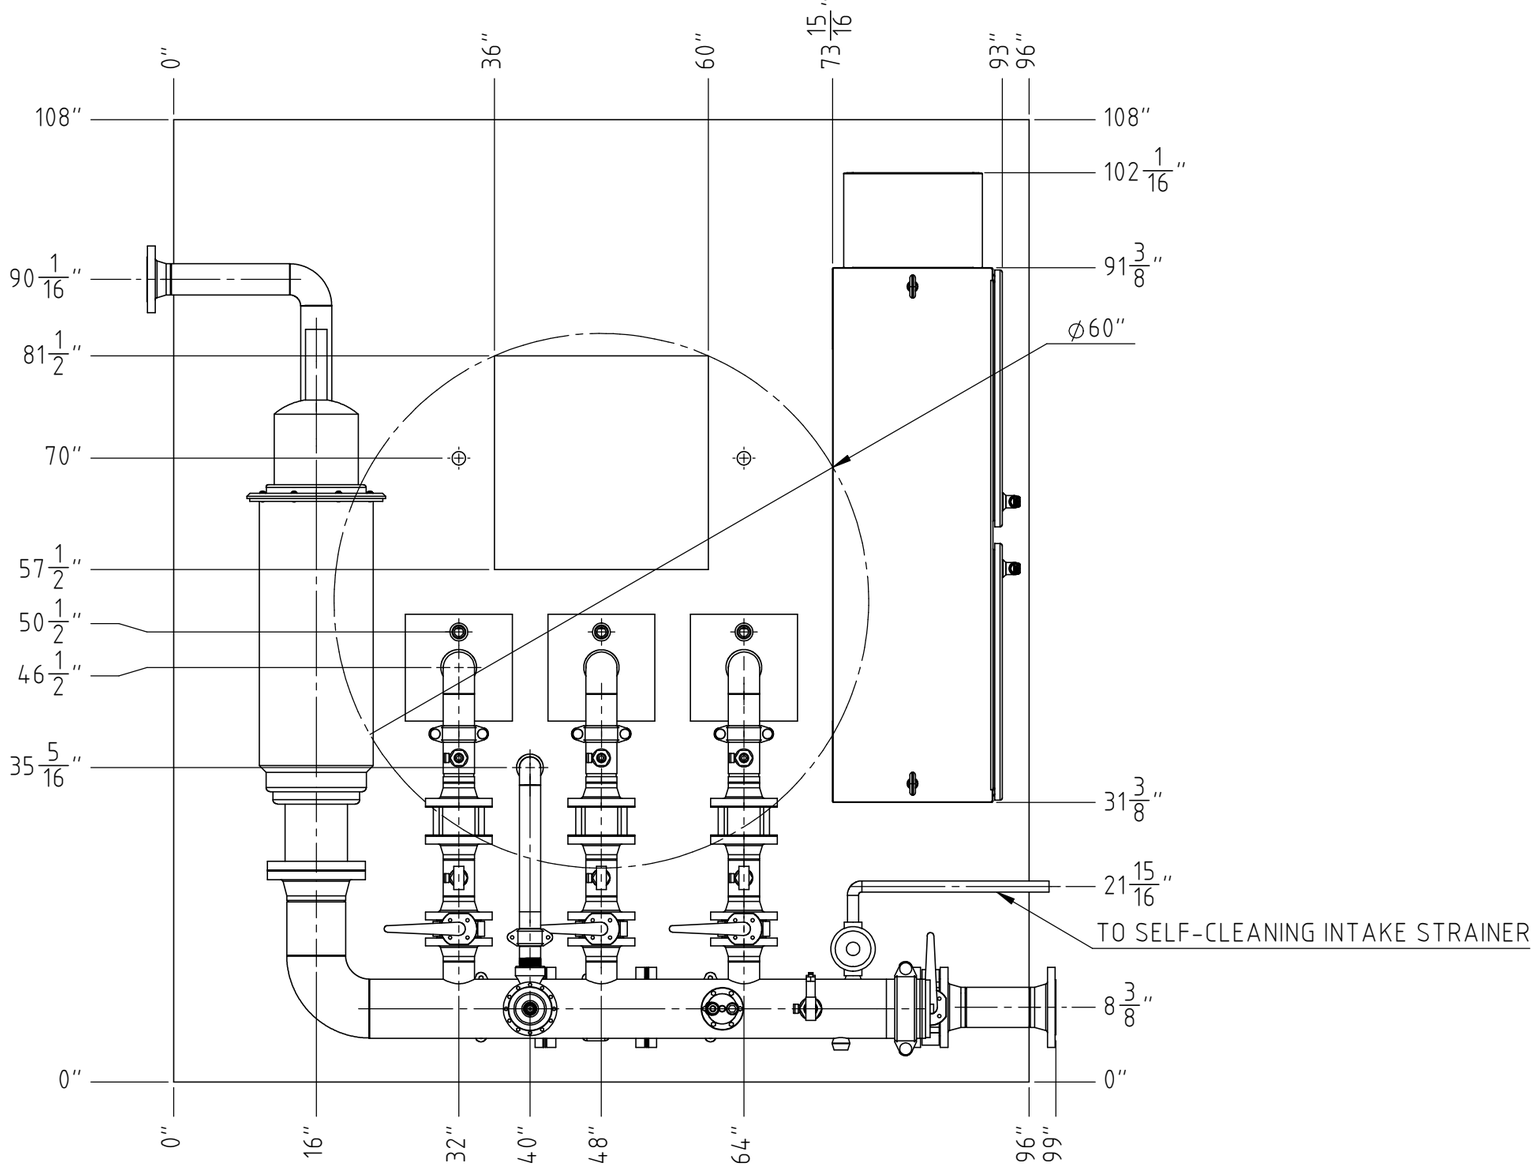

PLAN VIEW

DIMENSIONS ARE IN INCHES FRACTIONAL: ± 1/64 BEND: ± 2° ANGULAR MACH: 1° ONE PLACE DECIMAL: ± 0.1 TWO PLACE DECIMAL: ± 0.02 THREE PLACE DECIMAL: ± 0.005 INTERPRET GDT PER ASME Y14.5 2009	munro			
	DRAWN: JJA	REVISION: B	ID: MONTROSE ROTARY PARK	
MATERIAL: CARBON STEEL	CHECKED: NMB	DATE: 8/21/2025	TITLE: DIMENSIONS	
FINISH: CARDINAL BG-16	APPROVED: JMD	SCALE: 1:16	TYPE: SUB	SHEET 3 OF 4

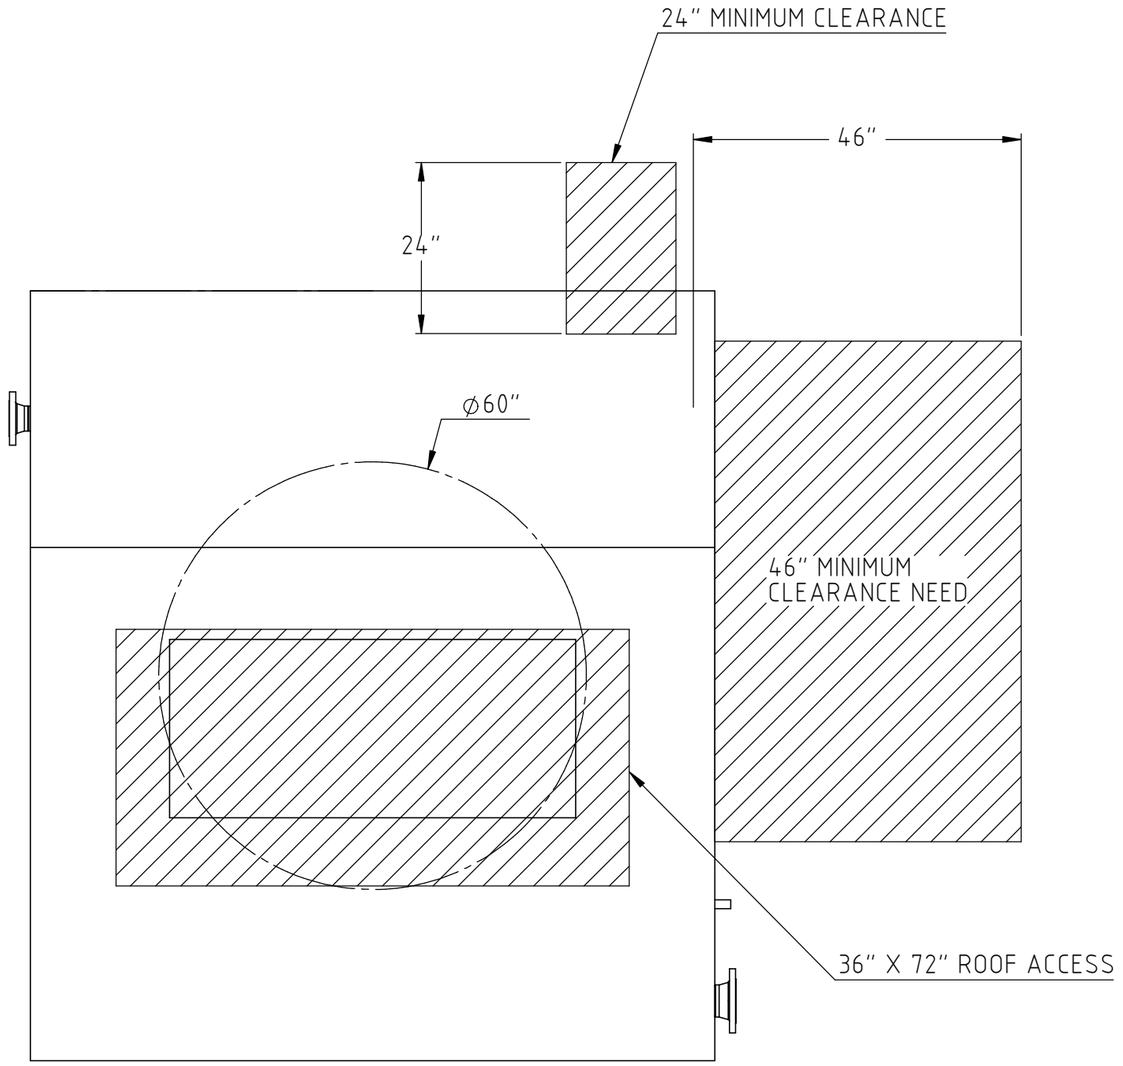

ENCLOSURE
PLAN VIEW

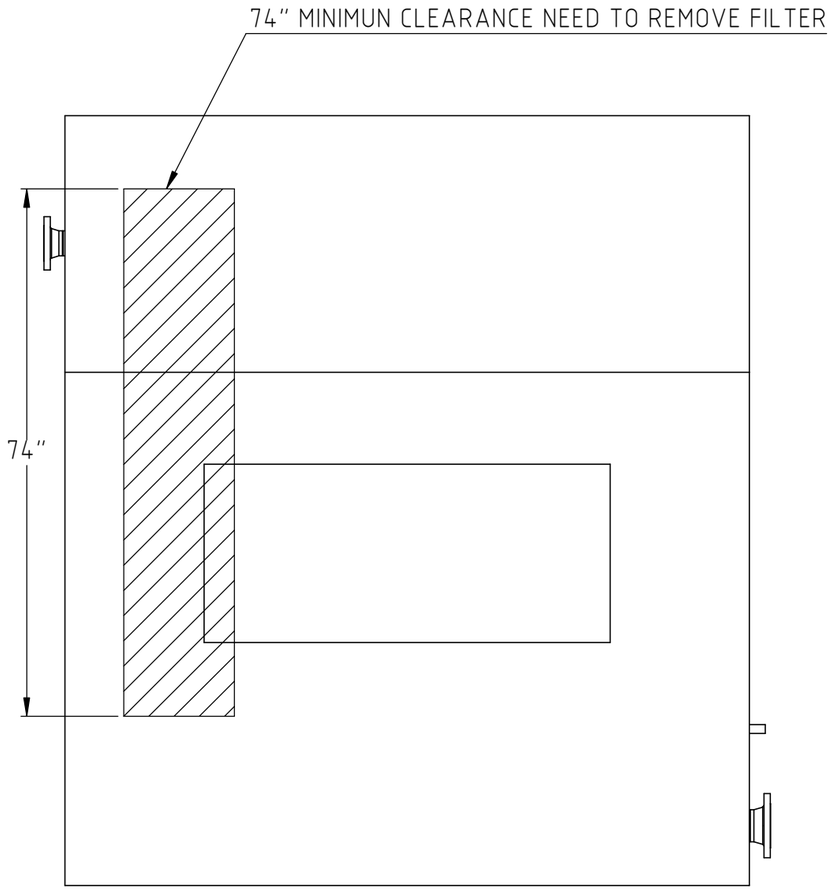

ENCLOSURE
PLAN VIEW

DIMENSIONS ARE IN INCHES FRACTIONAL: ± 1/64 BEND: ± 2° ANGULAR MACH: 1° ONE PLACE DECIMAL: ± 0.1 TWO PLACE DECIMAL: ± 0.02 THREE PLACE DECIMAL: ± 0.005 INTERPRET GDT PER ASME Y14.5 2009	munro			
	DRAWN: JJA	REVISION: B	ID: MONTROSE ROTARY PARK	
MATERIAL: CARBON STEEL	CHECKED: NMB	DATE: 8/21/2025	TITLE: MINIMUM CLEARANCE	
FINISH: CARDINAL BG-16	APPROVED: JMD	SCALE: 1:20	TYPE: SUB	SHEET 4 OF 4