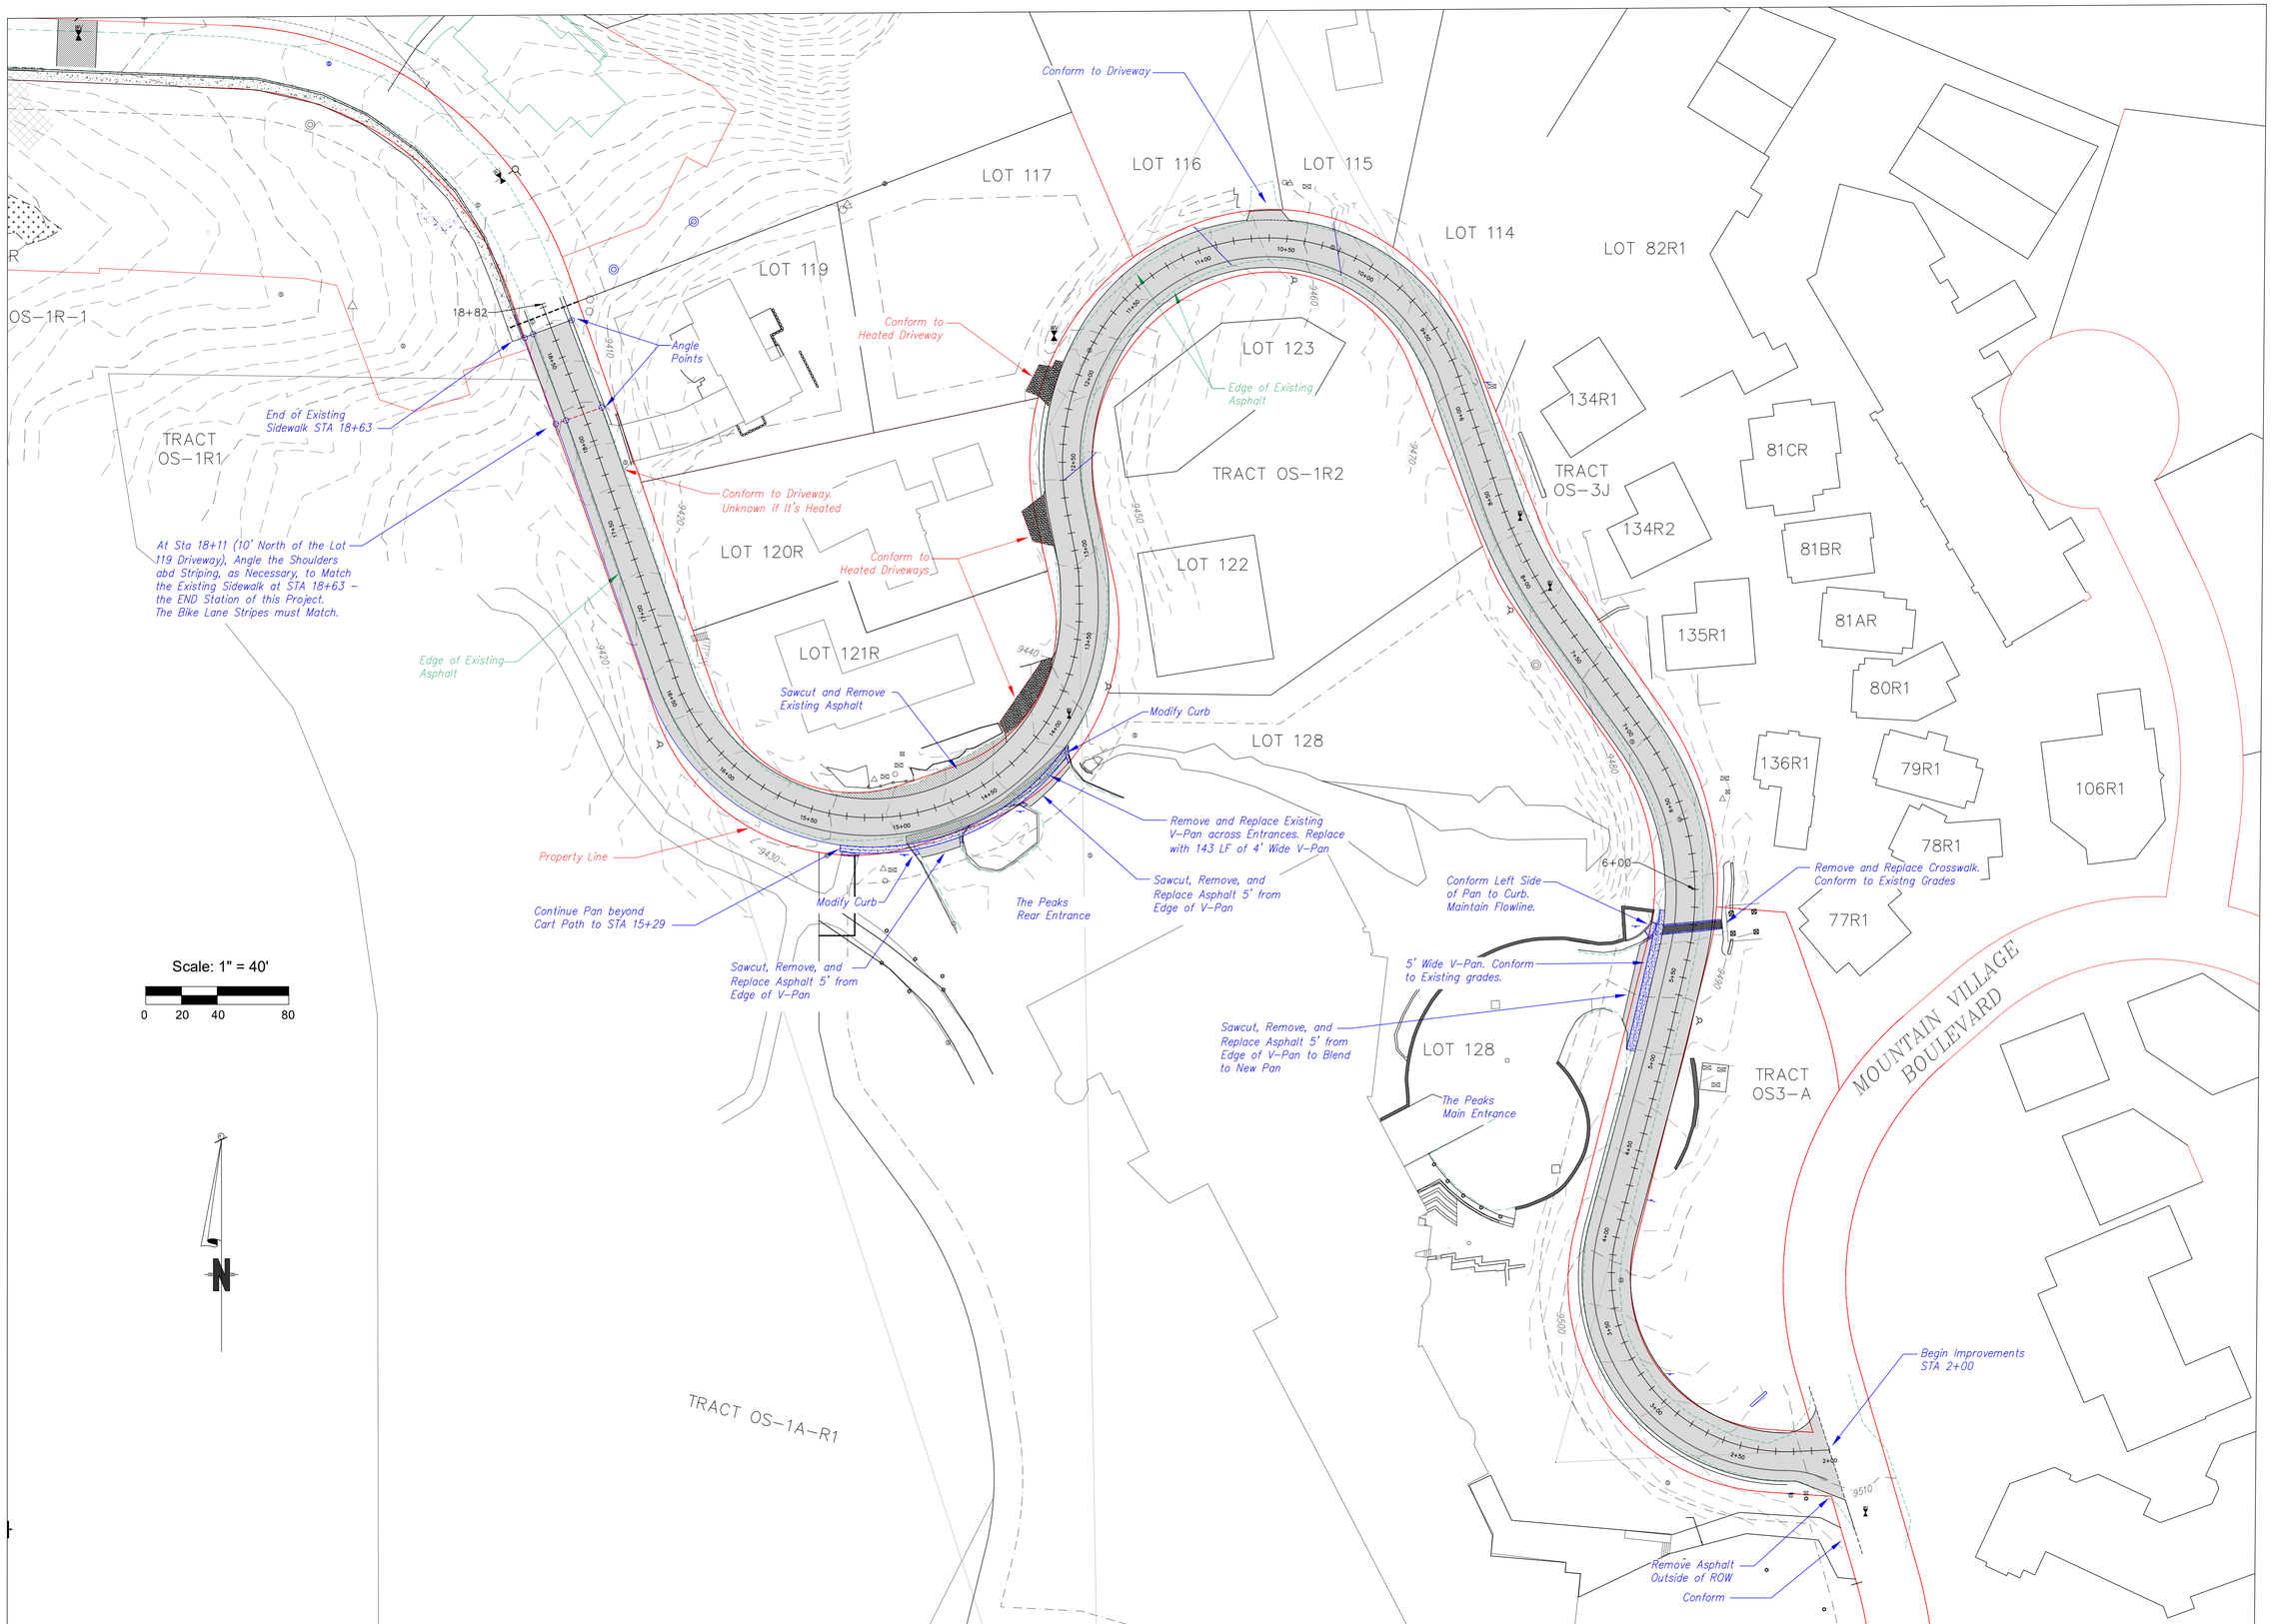

Uncompahgre Engineering, LLC

P.O. Box 3945
Telluride, CO 81435
970-729-0683

SUBMISSIONS:

SUBMITTAL	2026-03-19
EG Labels Added	2026-04-01

Country Club Dr. Improvements

Mtn. Village, CO

COLORADO LICENSED PROFESSIONAL ENGINEER 29645 03-19-26

CONTRACTOR TO REVIEW AND COMPARE ALL CHAPTERS AND INTERDISCIPLINARY DRAWINGS AND REPORT ANY DISCREPANCIES TO THE ARCHITECT PRIOR TO ANY FIELD WORK BEING DONE IN ACCORDANCE WITH AIA DOCUMENT A201

Entire Project

Plan View

C2.1